
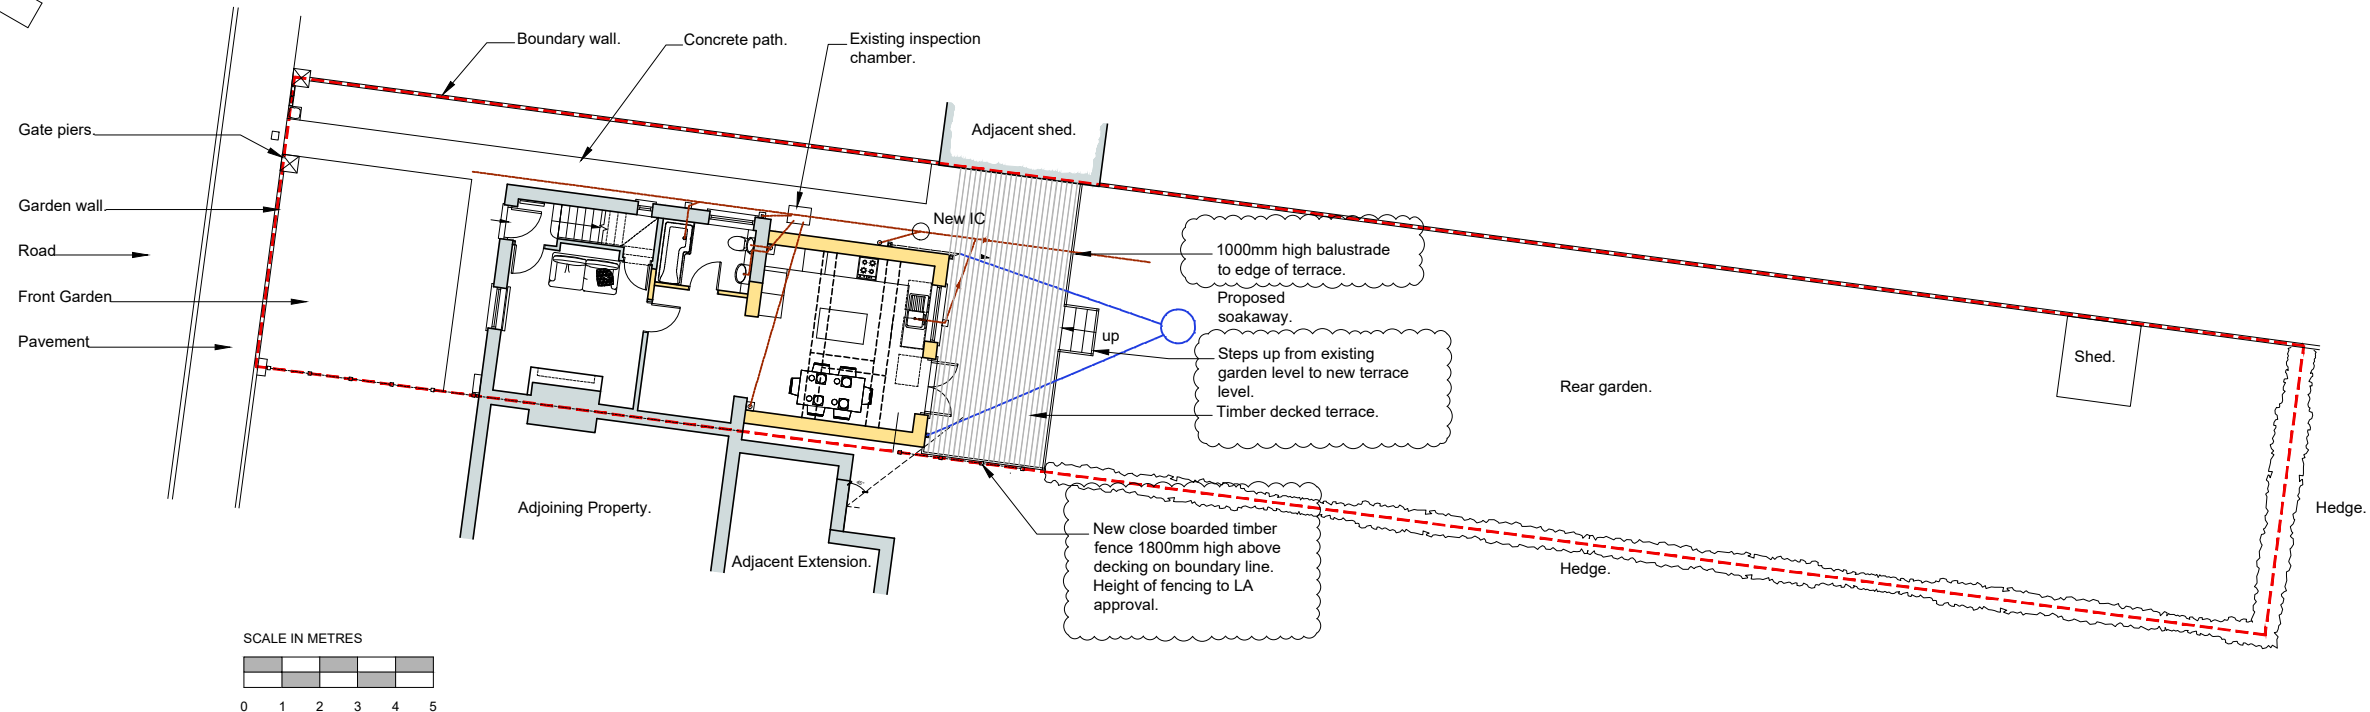


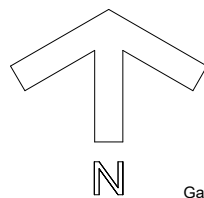

Proposed Site Plan 1:200

FOR PLANNING
PURPOSES ONLY

B	Timber decked terrace and fencing indicated.	Sep '22
A	General amendments to size / layout of extension.	May '22
Revision	Description	Date
Drawing Title Proposed Site Plan		
Client Mr J. Owen		
Project Name Proposed Extension to 34 Treforgan Road, Crynant, Neath SA10 8PL		
Job No. 100	Drawing No. 05	Revision: B
Size: A3	Scale: 1:200	Date: Feb '22