



south east elevation
scale | 1:100

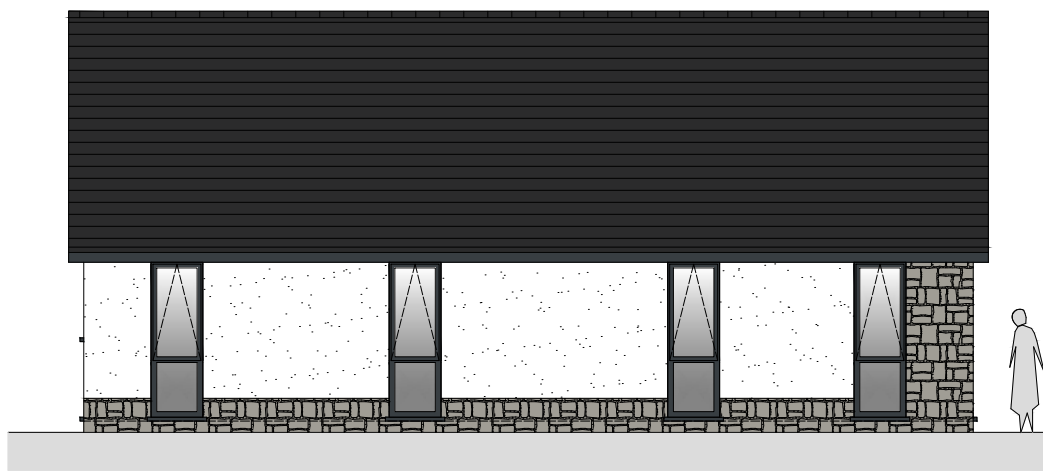

south west elevation





north west elevation

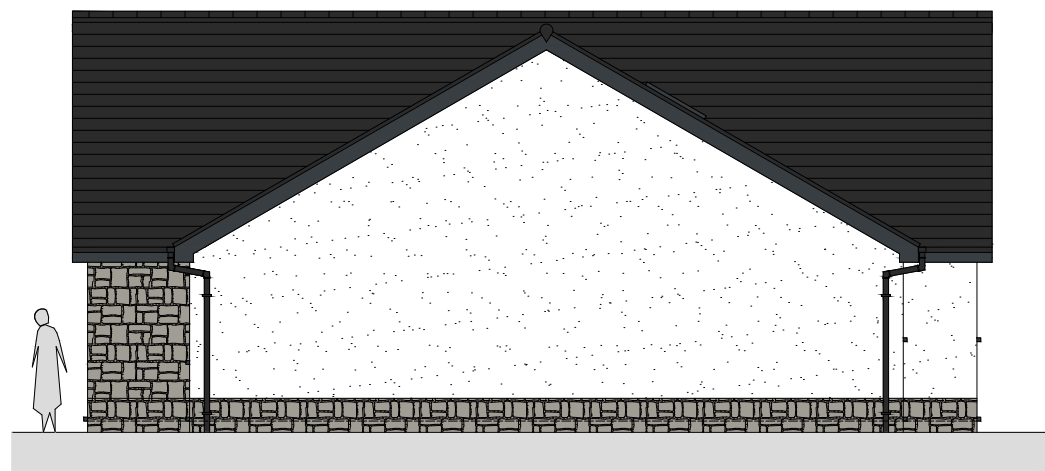

north east elevation

ridge height - 162.100m
ridge height - 161.930m
top of fascia - 158.980m
bottom of fascia - 158.780m
finished floor level - 156.680m
path level - 156.530m

external finishes
roof - cedral rivendale slate | colour blue/black
walls - parex through colour smooth render 8mm medium scrape | white blanc - monobianca (BL10)
stonework - local pennant stone or similar
windows/doors - aluminium | colour anthracite grey ral7016
fascias - upvc | colour anthracite grey ral7016
soffits - upvc | colour anthracite grey ral7016
rainwater goods - black upvc

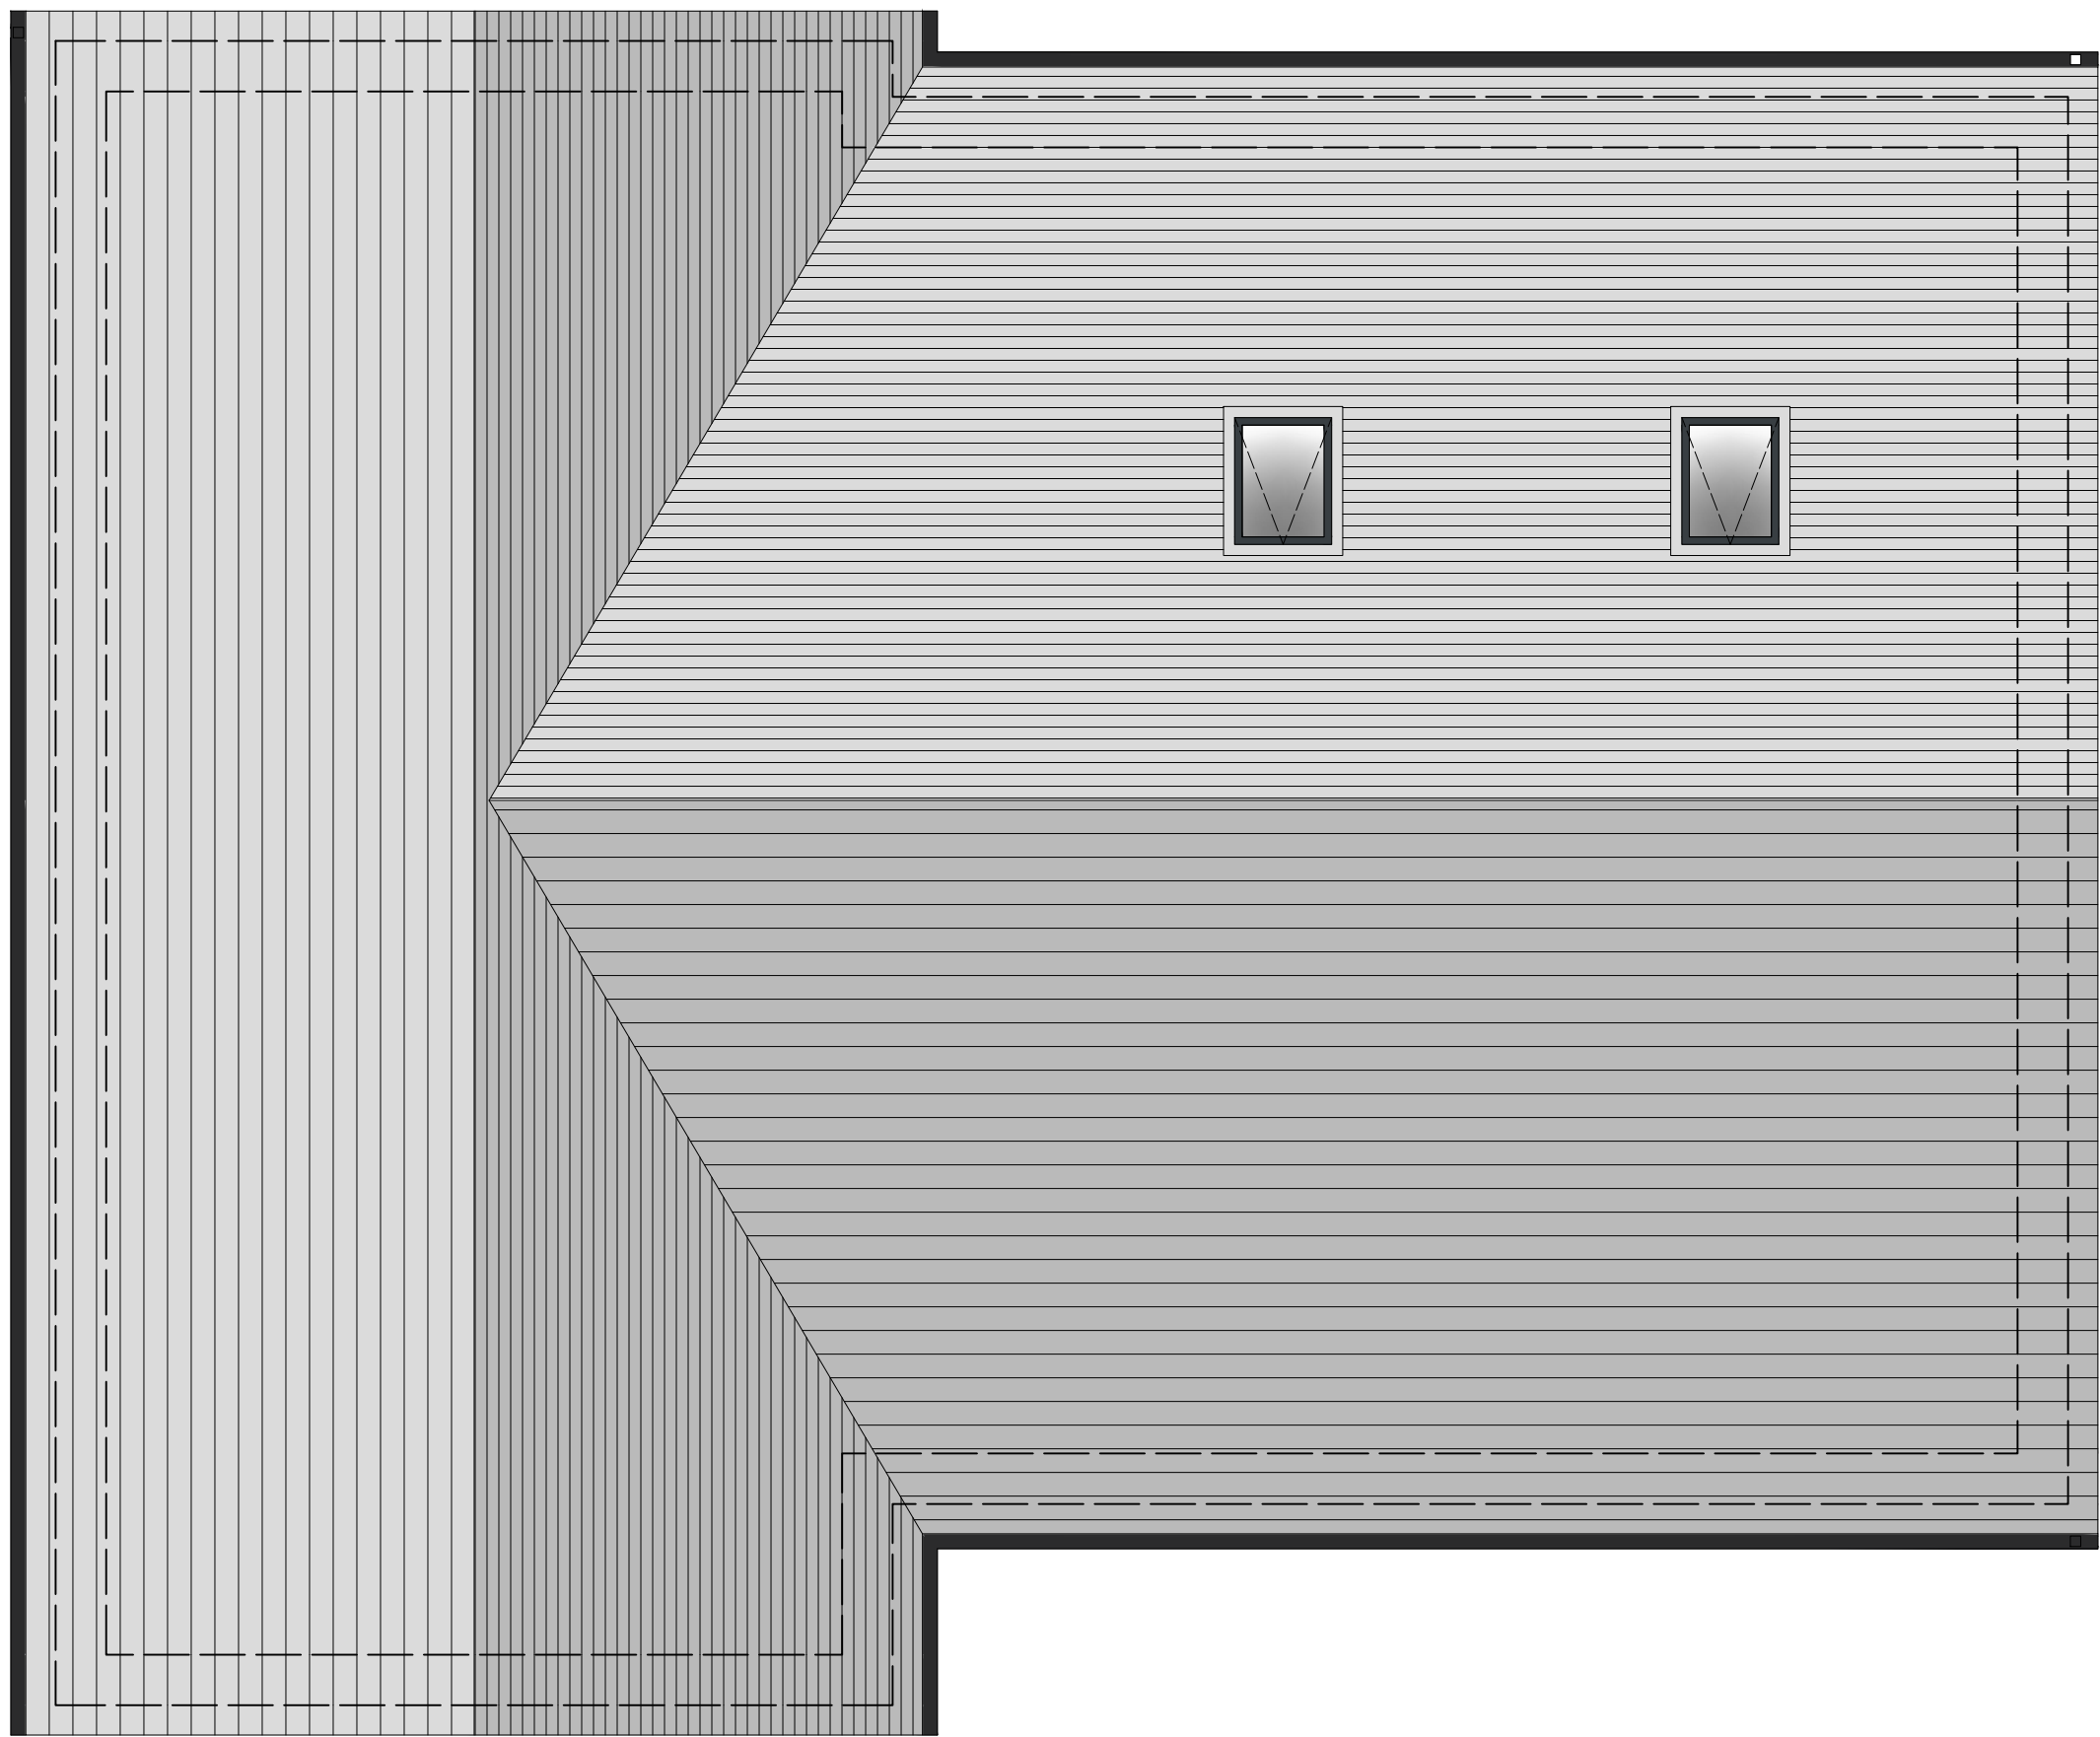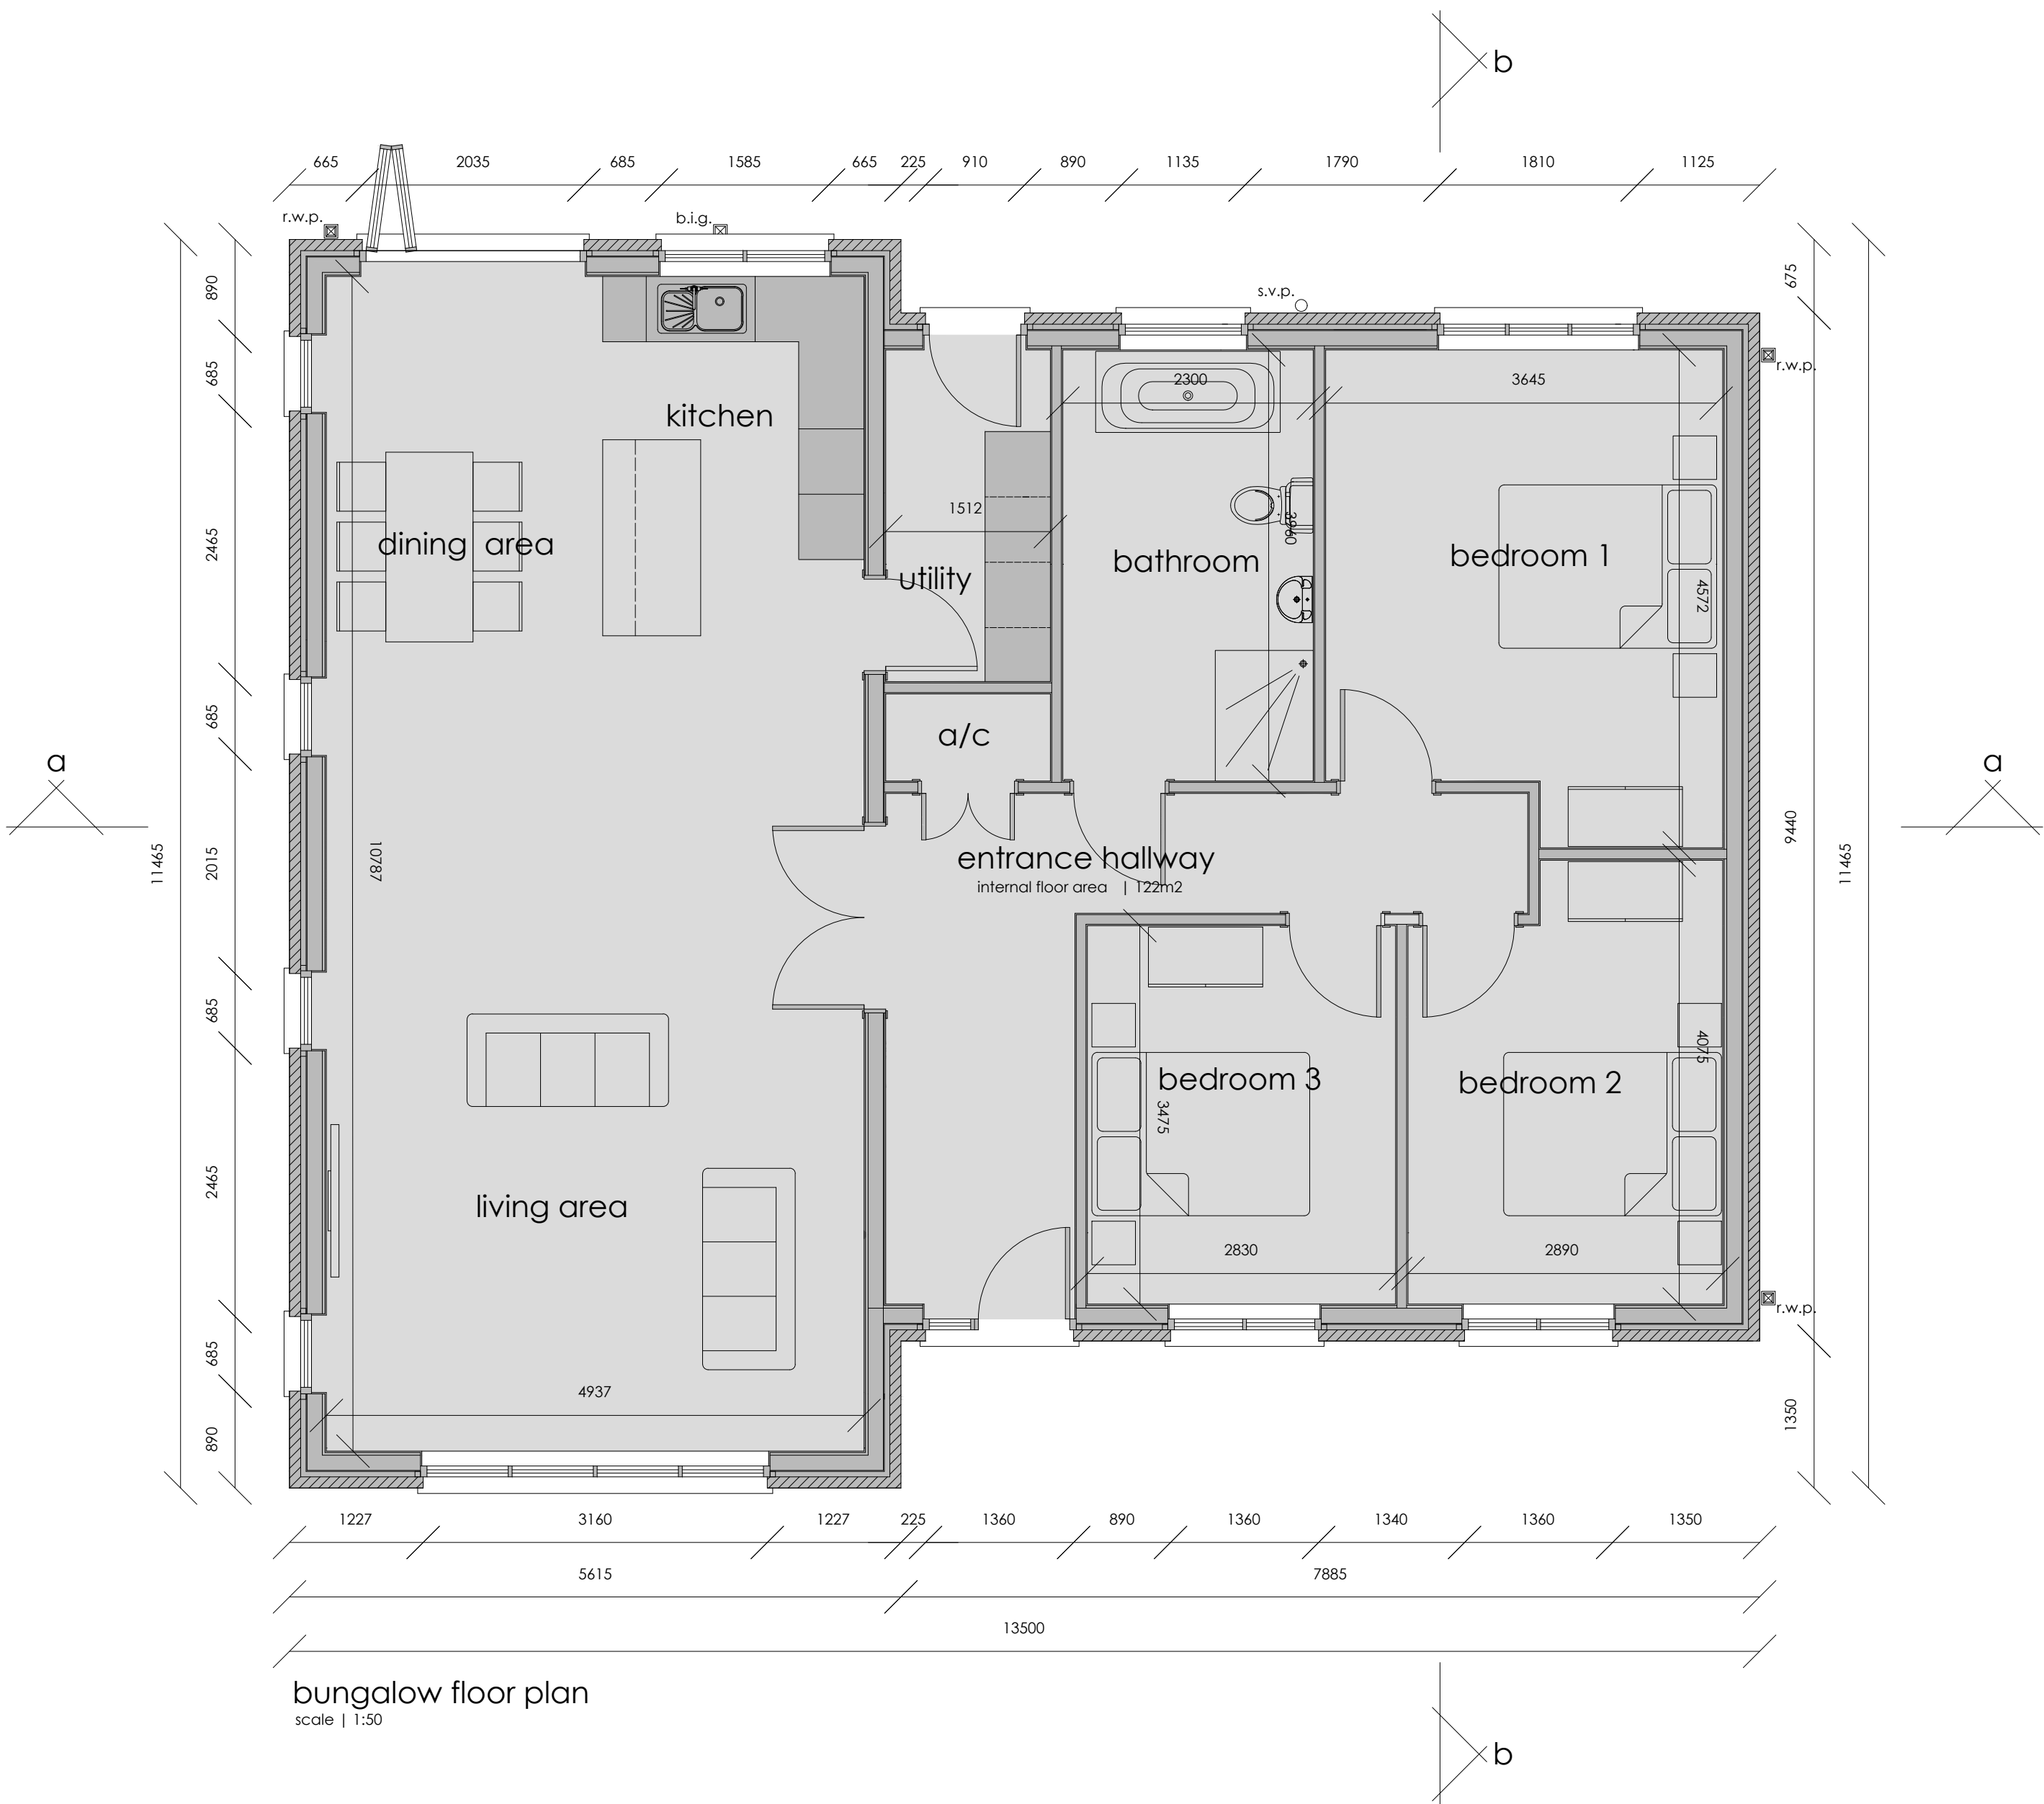

roof plan
scale | 1:50

revision	
a	
b	
c	
d	
e	
f	
g	

project	drawing	date
LAND ADJACENT 78 CHURCH ROAD, SEVEN SISTERS	FLOOR PLAN & ELEVATIONS	OCTOBER 2022
client	drawing no.	scale
MR & MRS DAVIES	22.268.06	1 50 @ A1
www.iplanarchitecture.co.uk	hello@iplanarchitecture.co.uk	07765 660189