


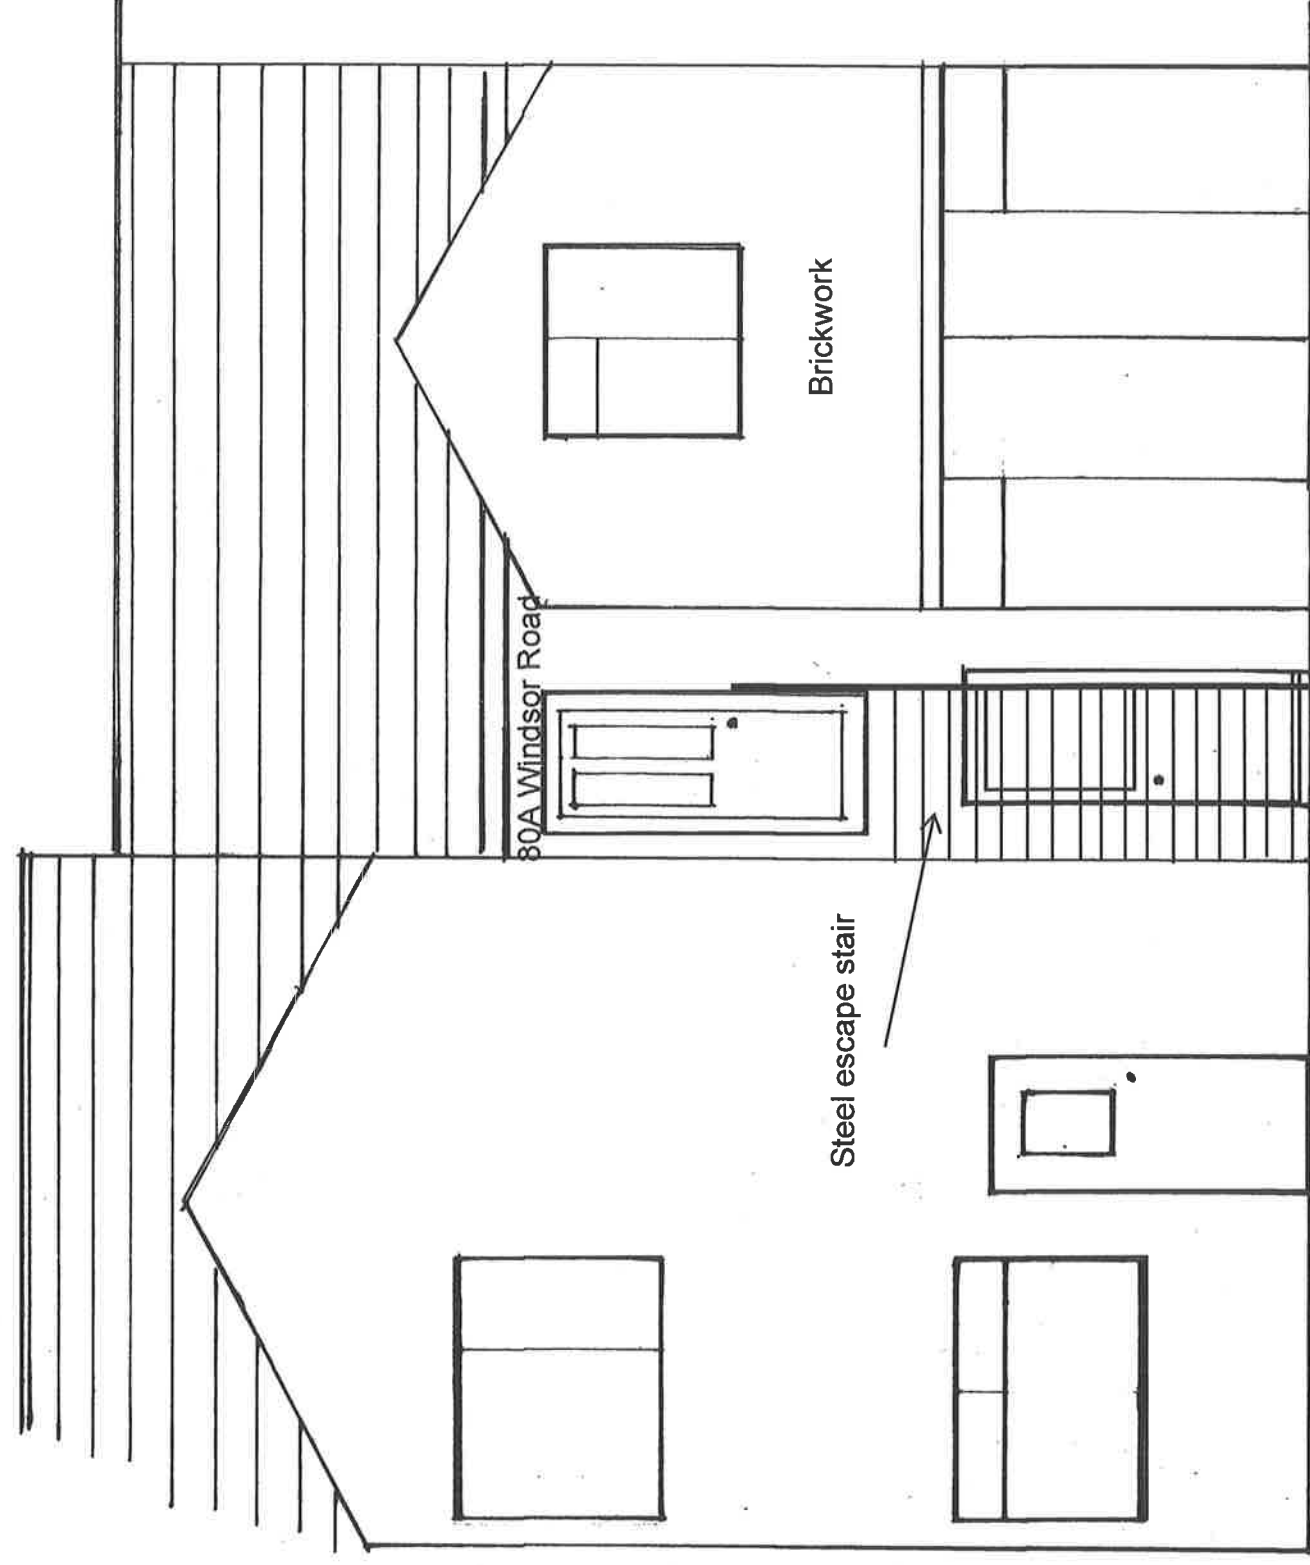

80B Windsor Road

80C Windsor Road

78 Windsor Road

No change to rear elevation

Mr R Millard
80 Windsor Road
Neath

Scale 1:50 @ A3
Scale 1:100 @ A4
October 2022