




Reproduced from an Ordnance Survey map with the permission of the
Controller of Her Majesty's Stationary Office.
©Crown Copyright. All rights reserved.

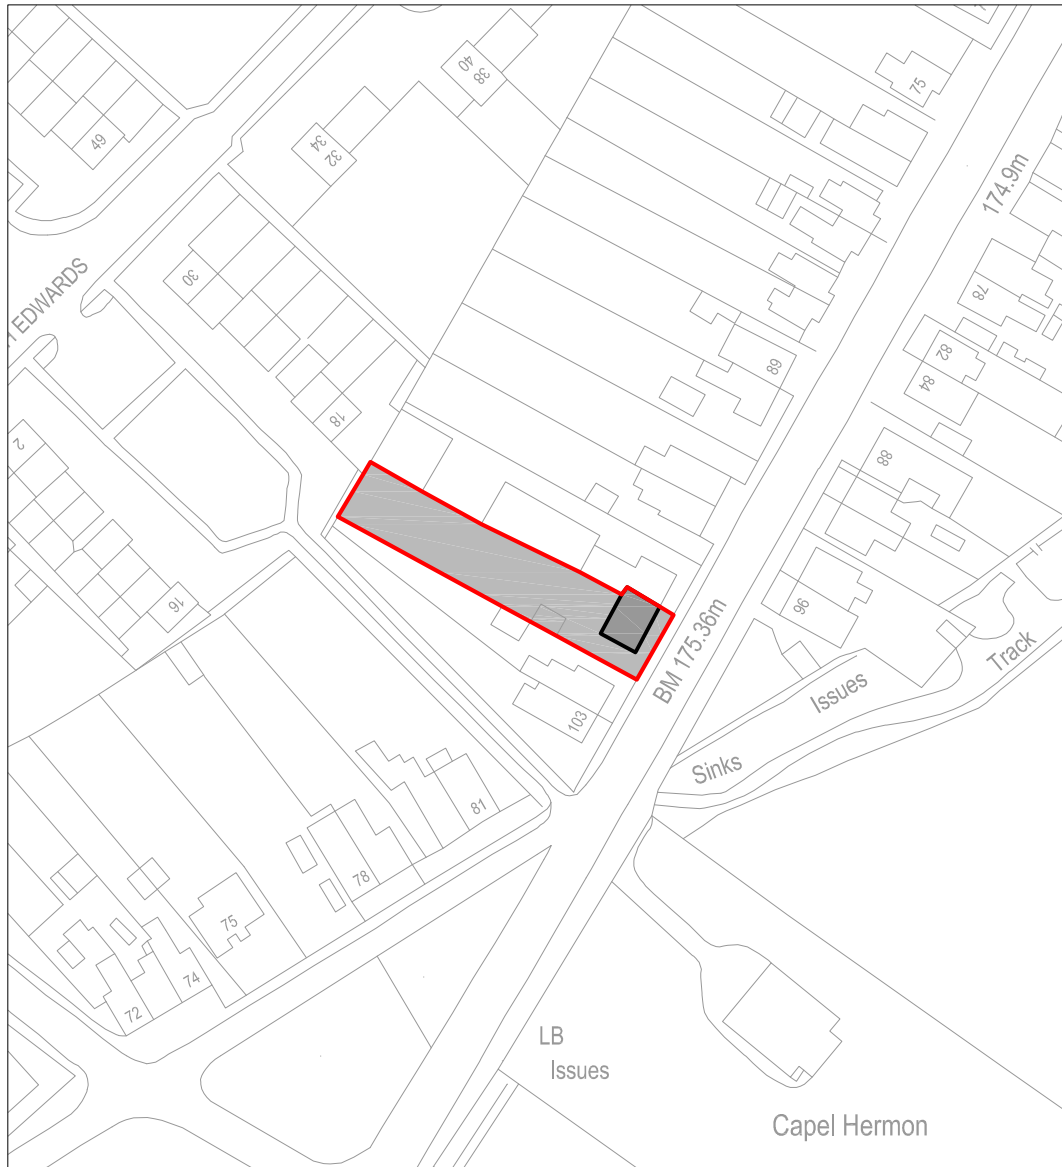

SITE LOCATION PLAN
Scale 1:1250



Cwm Planning & Design Ltd.
(Civil, Structural & Architectural)

Client:

Mr. & Mrs. Mathews
99 Brynamman Road
Lower Brynamman
SA18 1TT

Project Title:

**PROPOSED PORCH TO
FRONT ELEVATION**

General Notes:

1. Do not scale from this drawing, take figured dimensions only.
2. Dimensions are in millimeters unless otherwise stated.

Drawing Issue:

PLANNING

Drawing Title:

SITE LOCATION PLAN

Drawing No: 001

Revision:

Date: 21-09-2022

Revised:

Scale(s): 1:1250

Paper Size: **A4**