
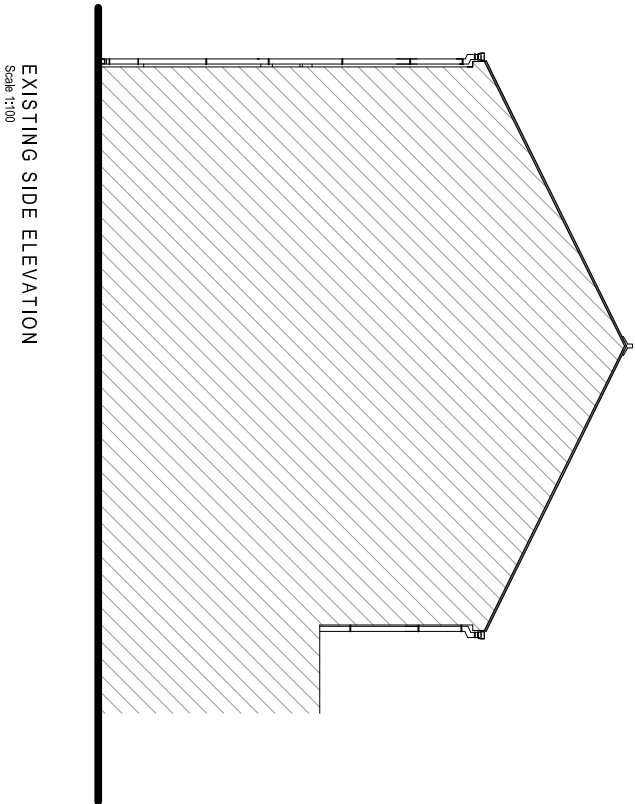
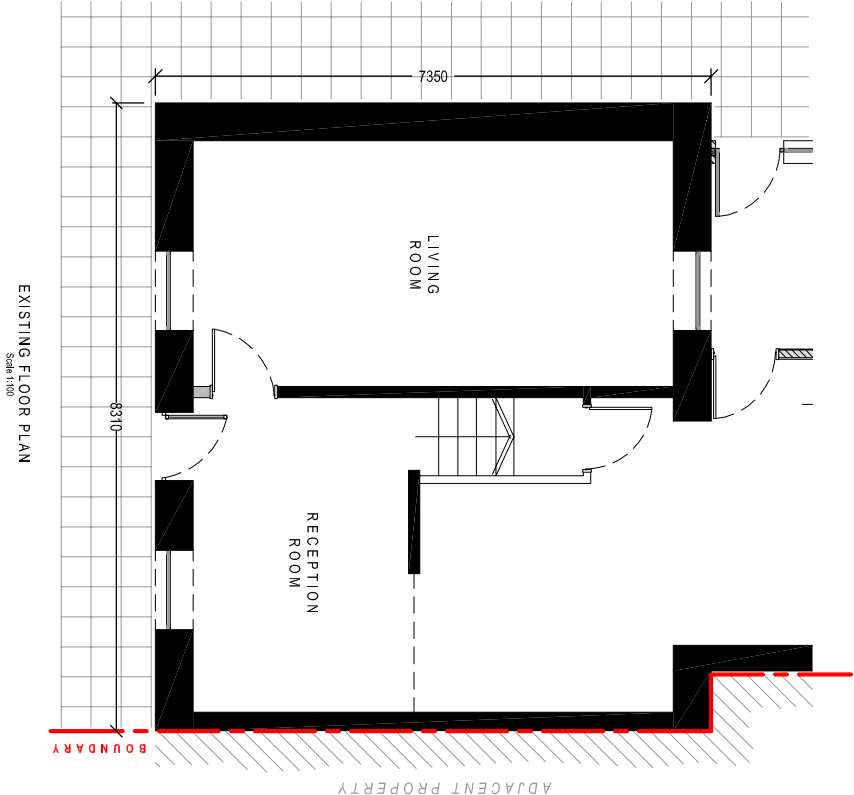


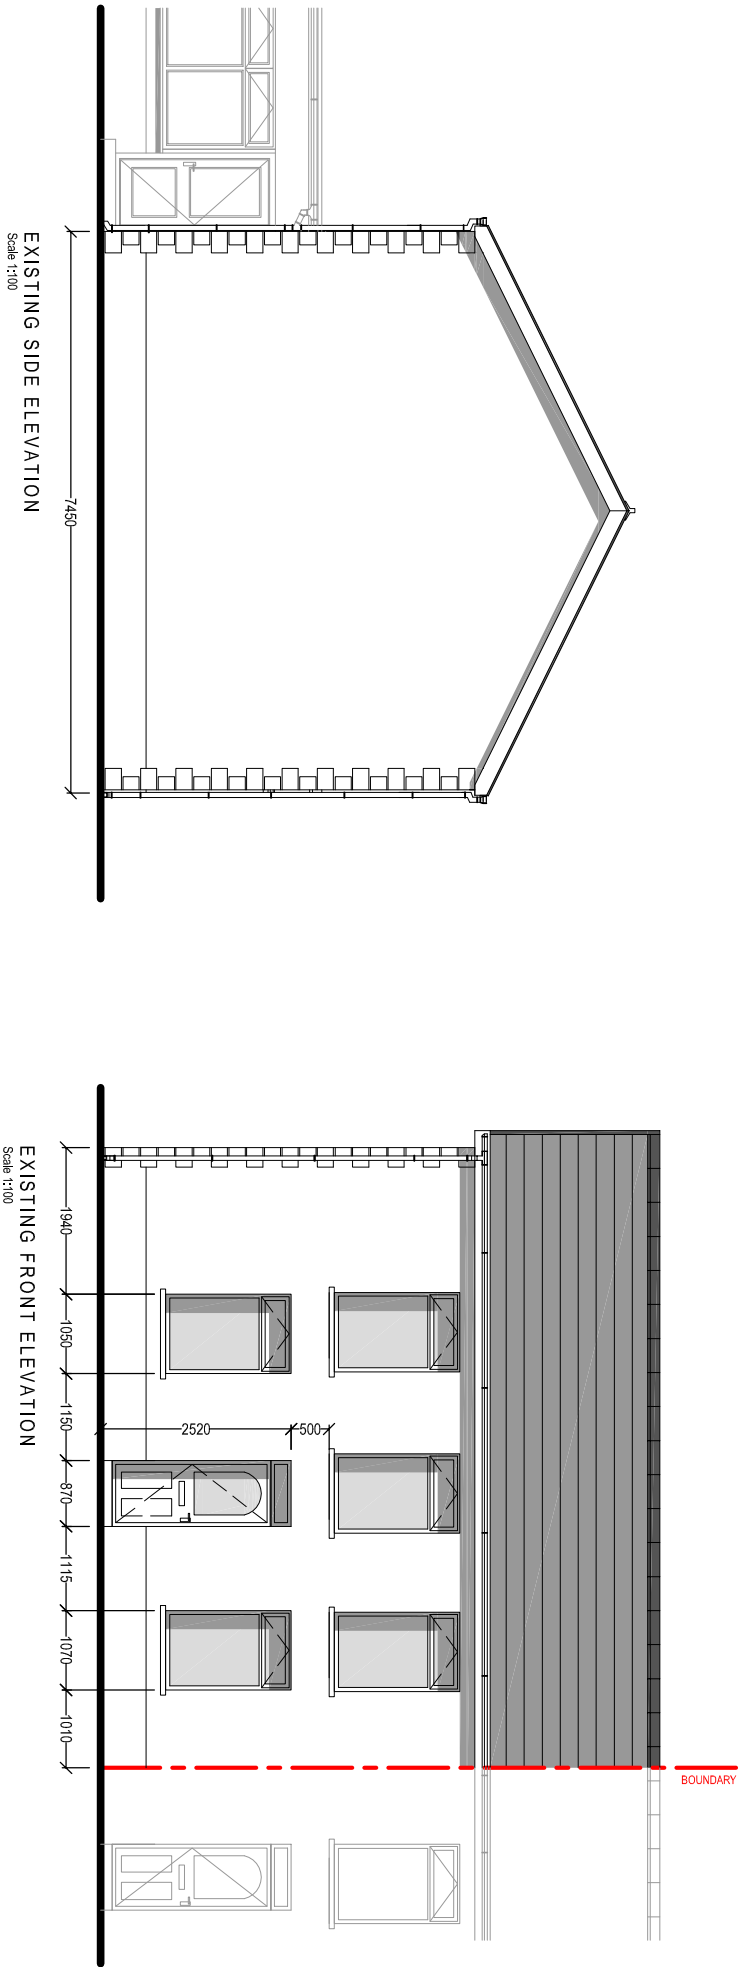

Client:	Mr. & Mrs. Mathews 99 Brynamman Road		
Project Title:	PROPOSED PORCH TO FRONT ELEVATION		
General Notes:	1. Do not scale from this drawing. Take figured dimensions only. 2. Dimensions are in millimeters unless otherwise stated.		
Drawing Issue:	PLANNING		
Drawing Title:	EXISTING ELEVATIONS & FLOOR PLAN		
Drawing No:	003	Revision:	
Date:	21-09-2022	Revised:	
Scale(s):	1:100 / 1:50	Paper Size:	A3
Cwm Planning & Design Ltd. (Civil, Structural & Architectural)			