


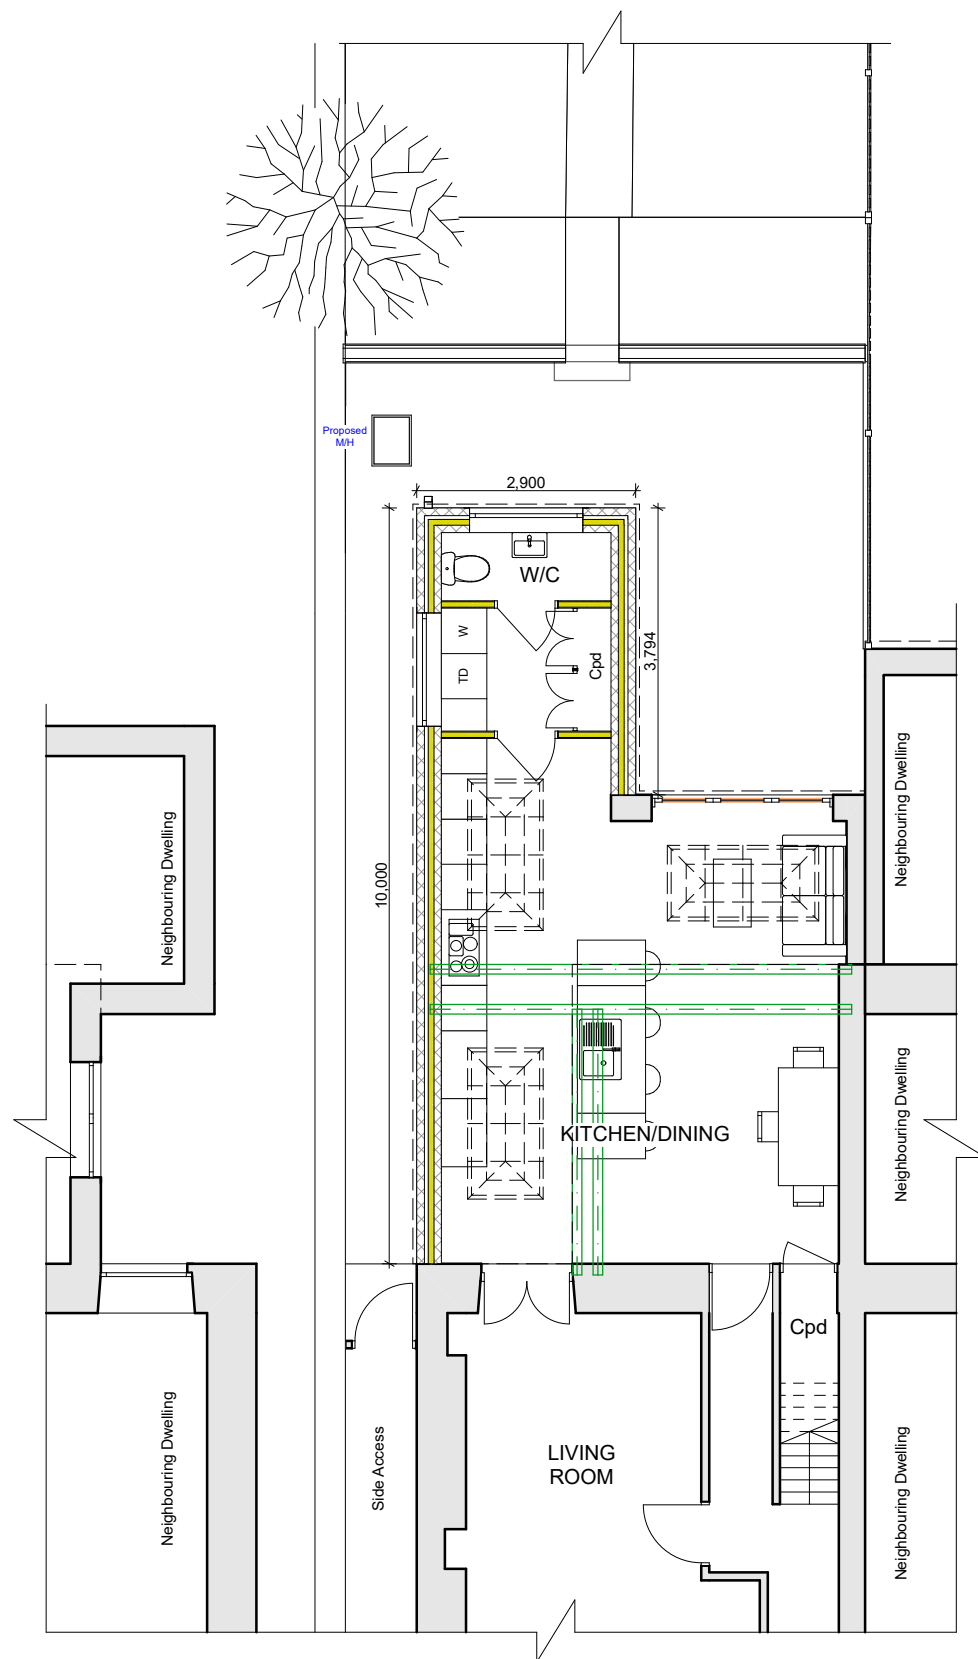


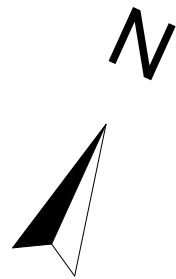

PROPOSED GROUND FLOOR @ 1:100

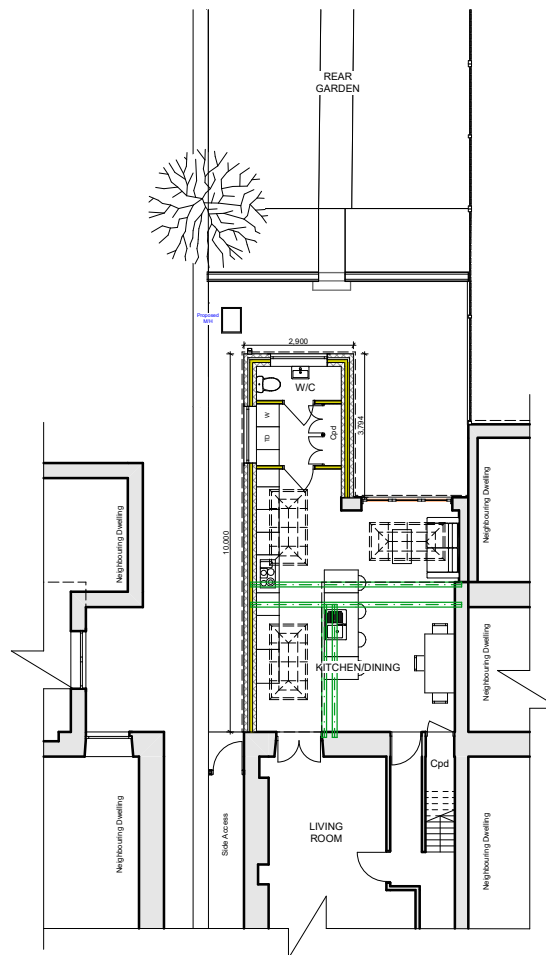

PROPOSED BLOCK PLAN (part/rear)
@ 1:200

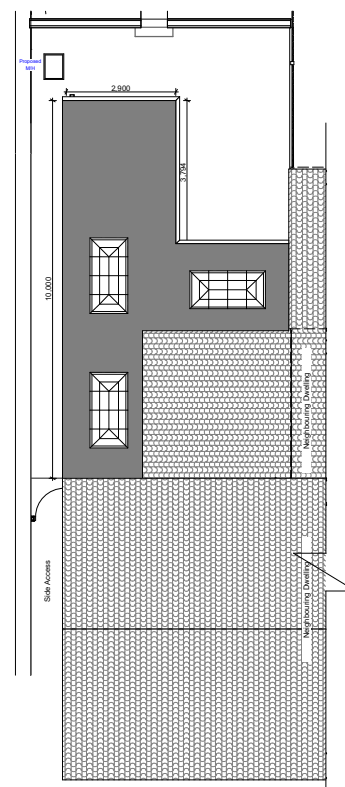

PROPOSED ROOF PLAN @ 1:200



3D VISUALS

A. Non Material Amendment - reduction of rear extension, insertion of window to side elevation, insertion of skylight
30.09.2022

Job Title: Single Storey Side & Rear Extension

Mr & Mrs O'Brien
29 CADOXTON TERRACE,
MAIN ROAD, CADOXTON

PL03A - Proposed Floor Plan,
Block Plan, Roof Plan and 3D
Visuals


Date: SEPT 2022

Scale: A.S. @ A3

Drawing Number: 210607-PL03A



Scale 1 / 100 @ A3

 

Note: All dimensions to be checked
on site and not scaled from drawing