



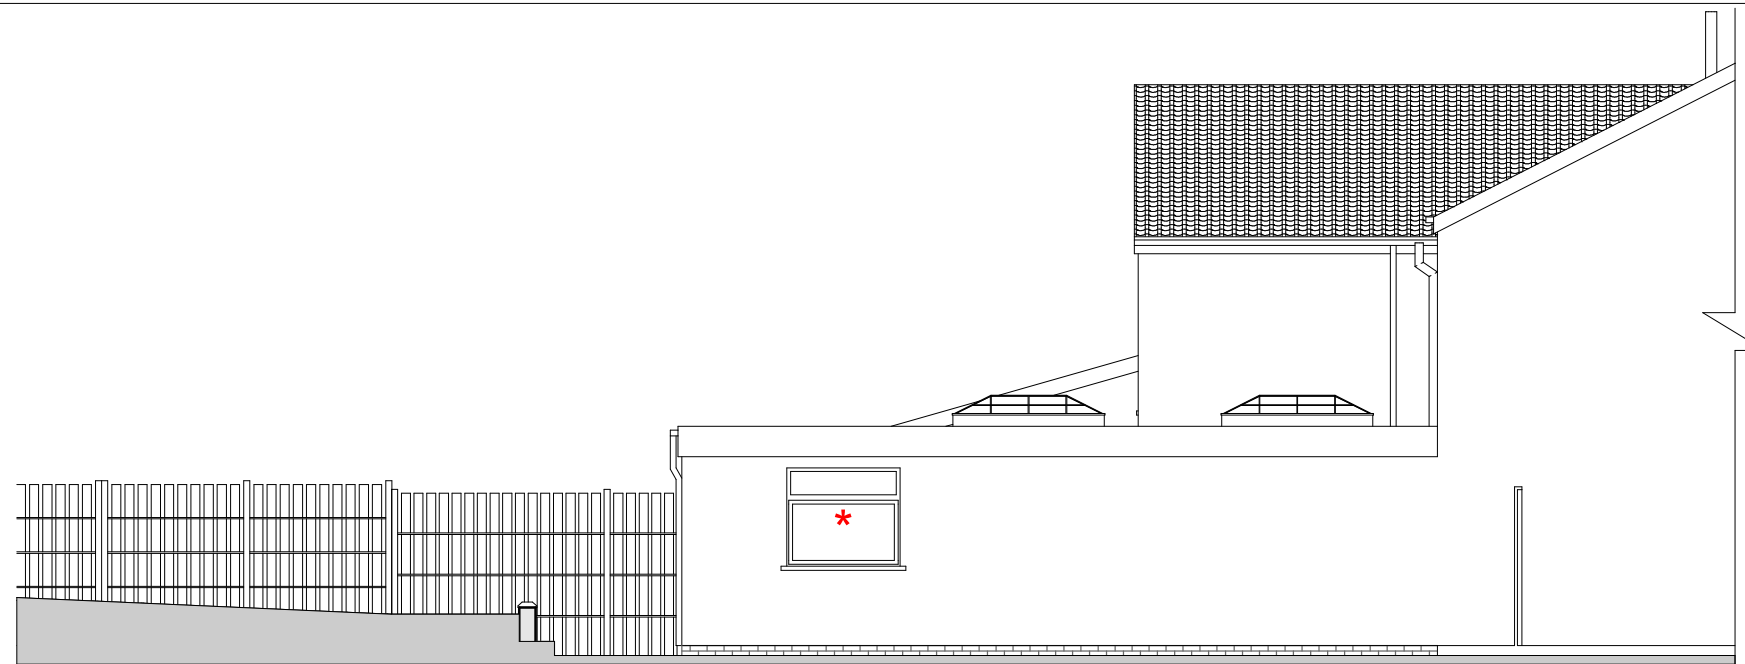

PROPOSED SIDE ELEVATION (part)

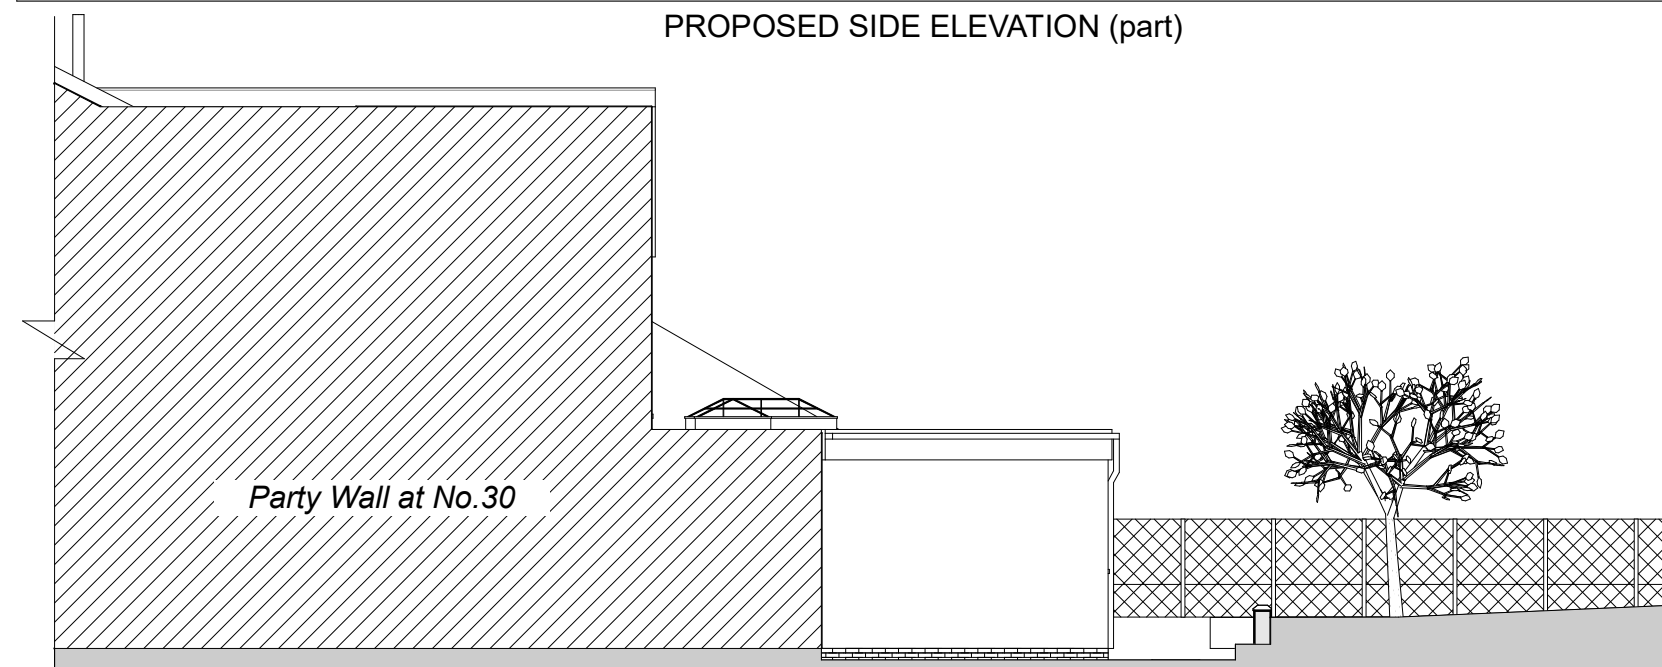


PROPOSED SIDE ELEVATION (part)

Proposed Materials:

Walls to be rendered to match existing
 Windows and Skylights to be powder coated aluminium in dark grey double glazed
 Doors to be powder coated aluminium in dark grey double glazed
 Rainwater goods to match existing
 Roof to be of EPDM rubber
 * Obscurely glazed

Joist direction and drainage to be confirmed by builder

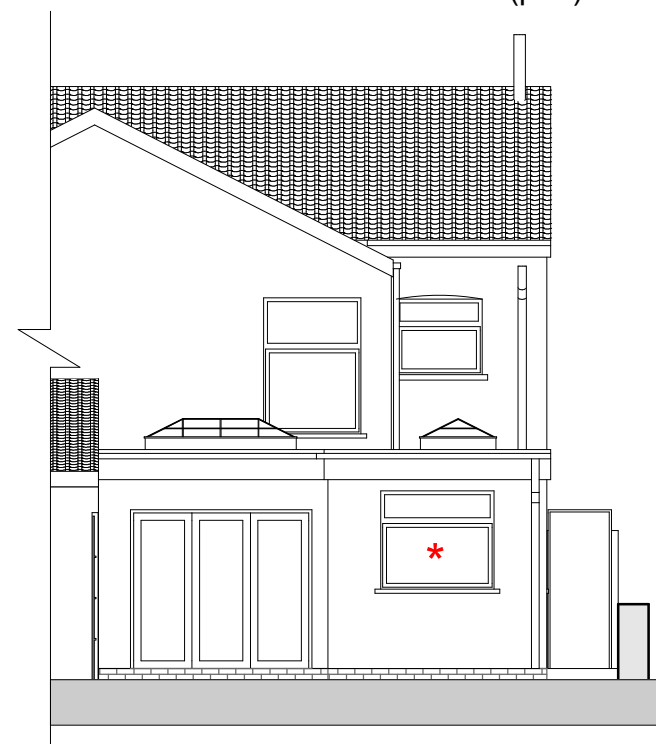

PROPOSED REAR ELEVATION

Note: All dimensions to be checked on site and not scaled from drawing

A. Non Material Amendment - reduction of rear extension, insertion of window to side elevation, insertion of skylight
 30.09.2022

Job Title: Single Storey Side & Rear Extension

Mr & Mrs O'Brien
 29 CADOXTON TERRACE,
 MAIN ROAD, CADOXTON

PL04A - Proposed Elevations

Date: SEPT 2022

Scale: 1:100 @ A3

Drawing Number: 210607-PL04A



Scale 1 / 100 @ A3

