

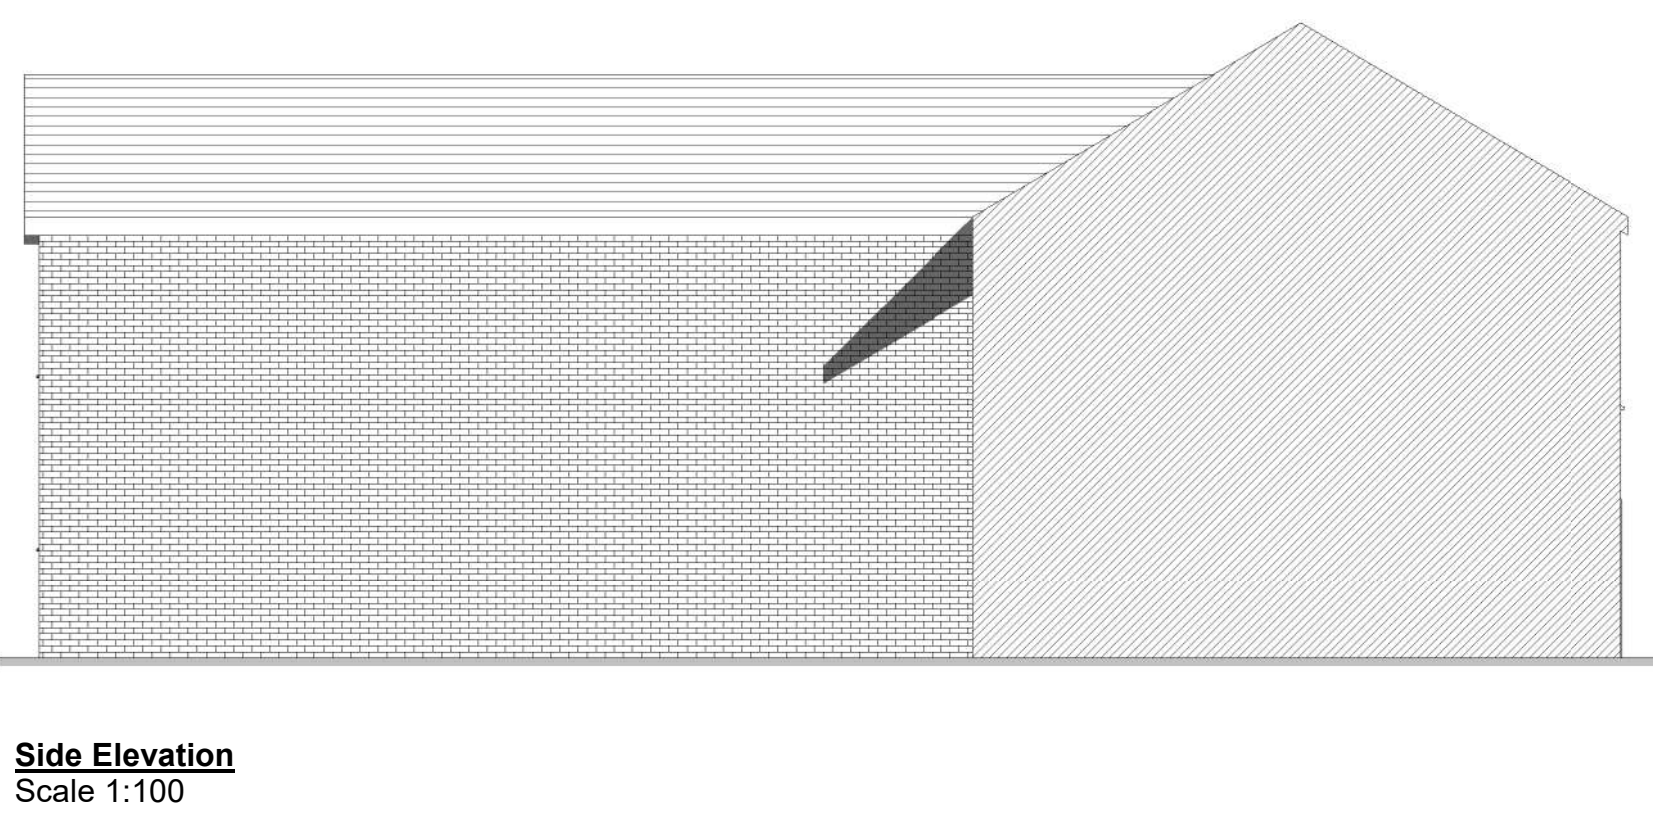
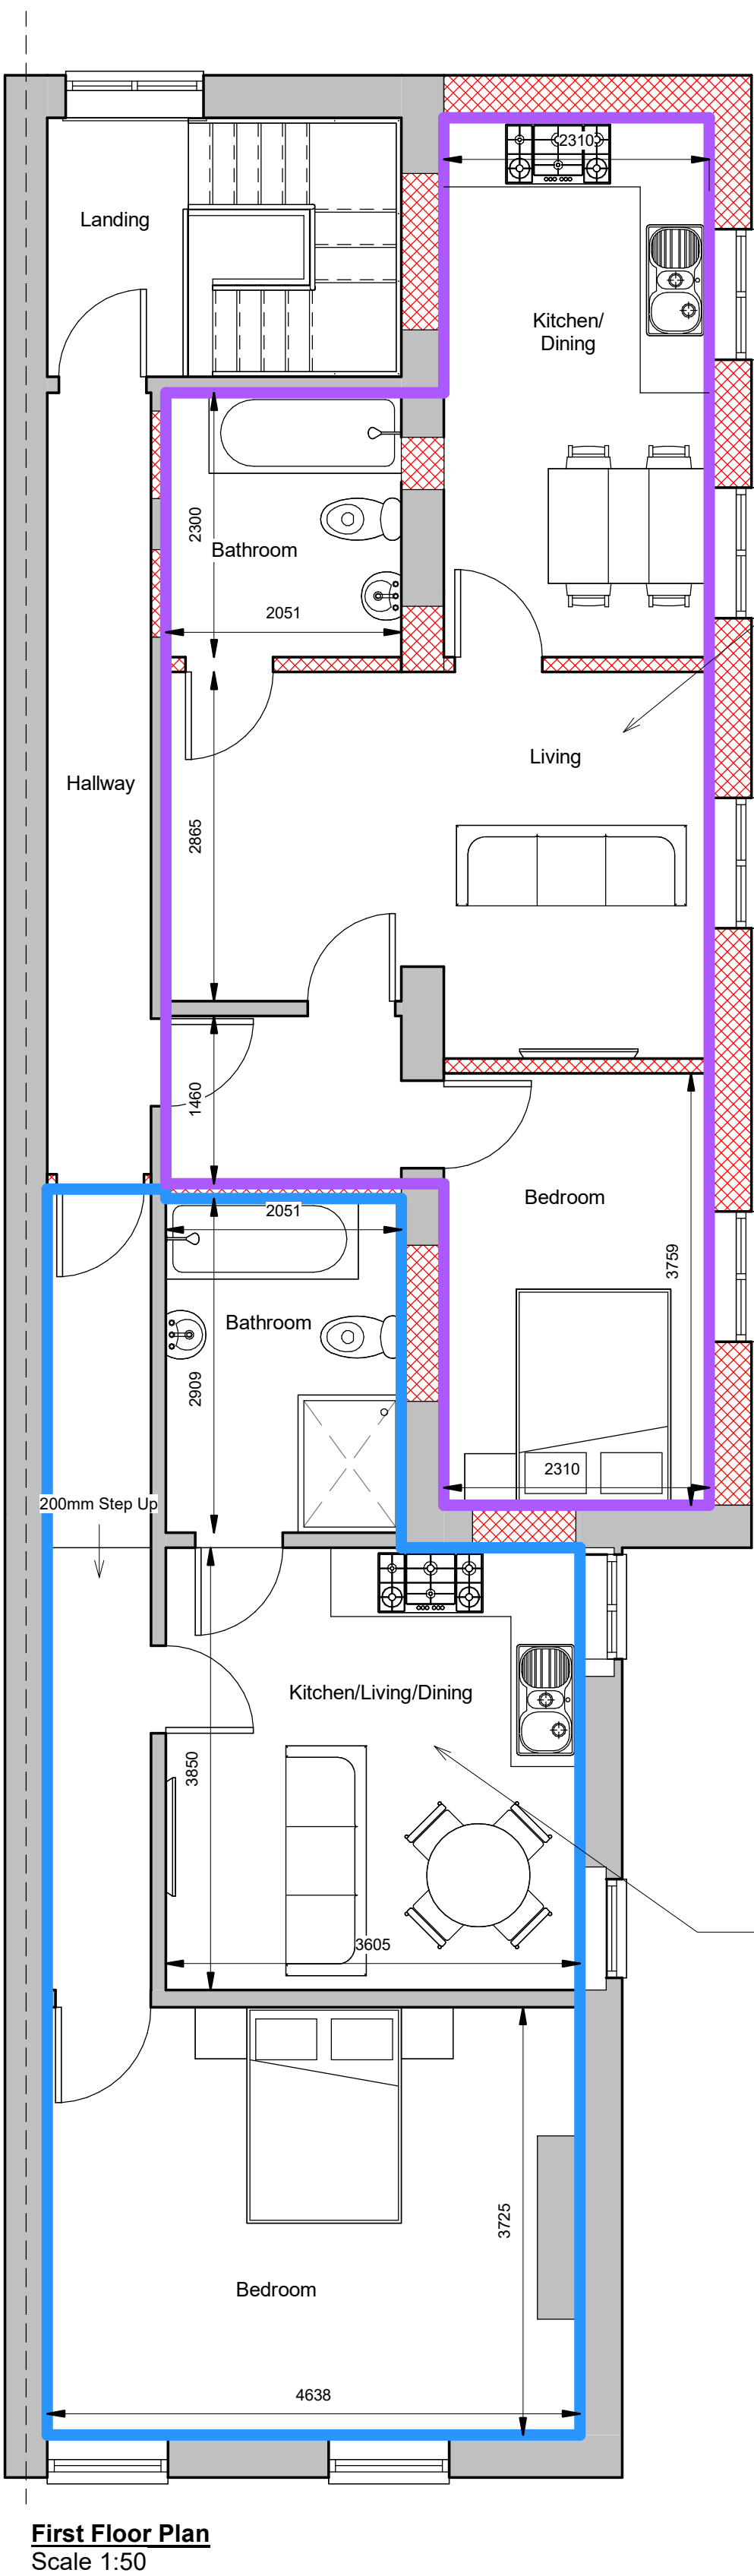


PROPOSED FLOOR PLANS & ELEVATIONS

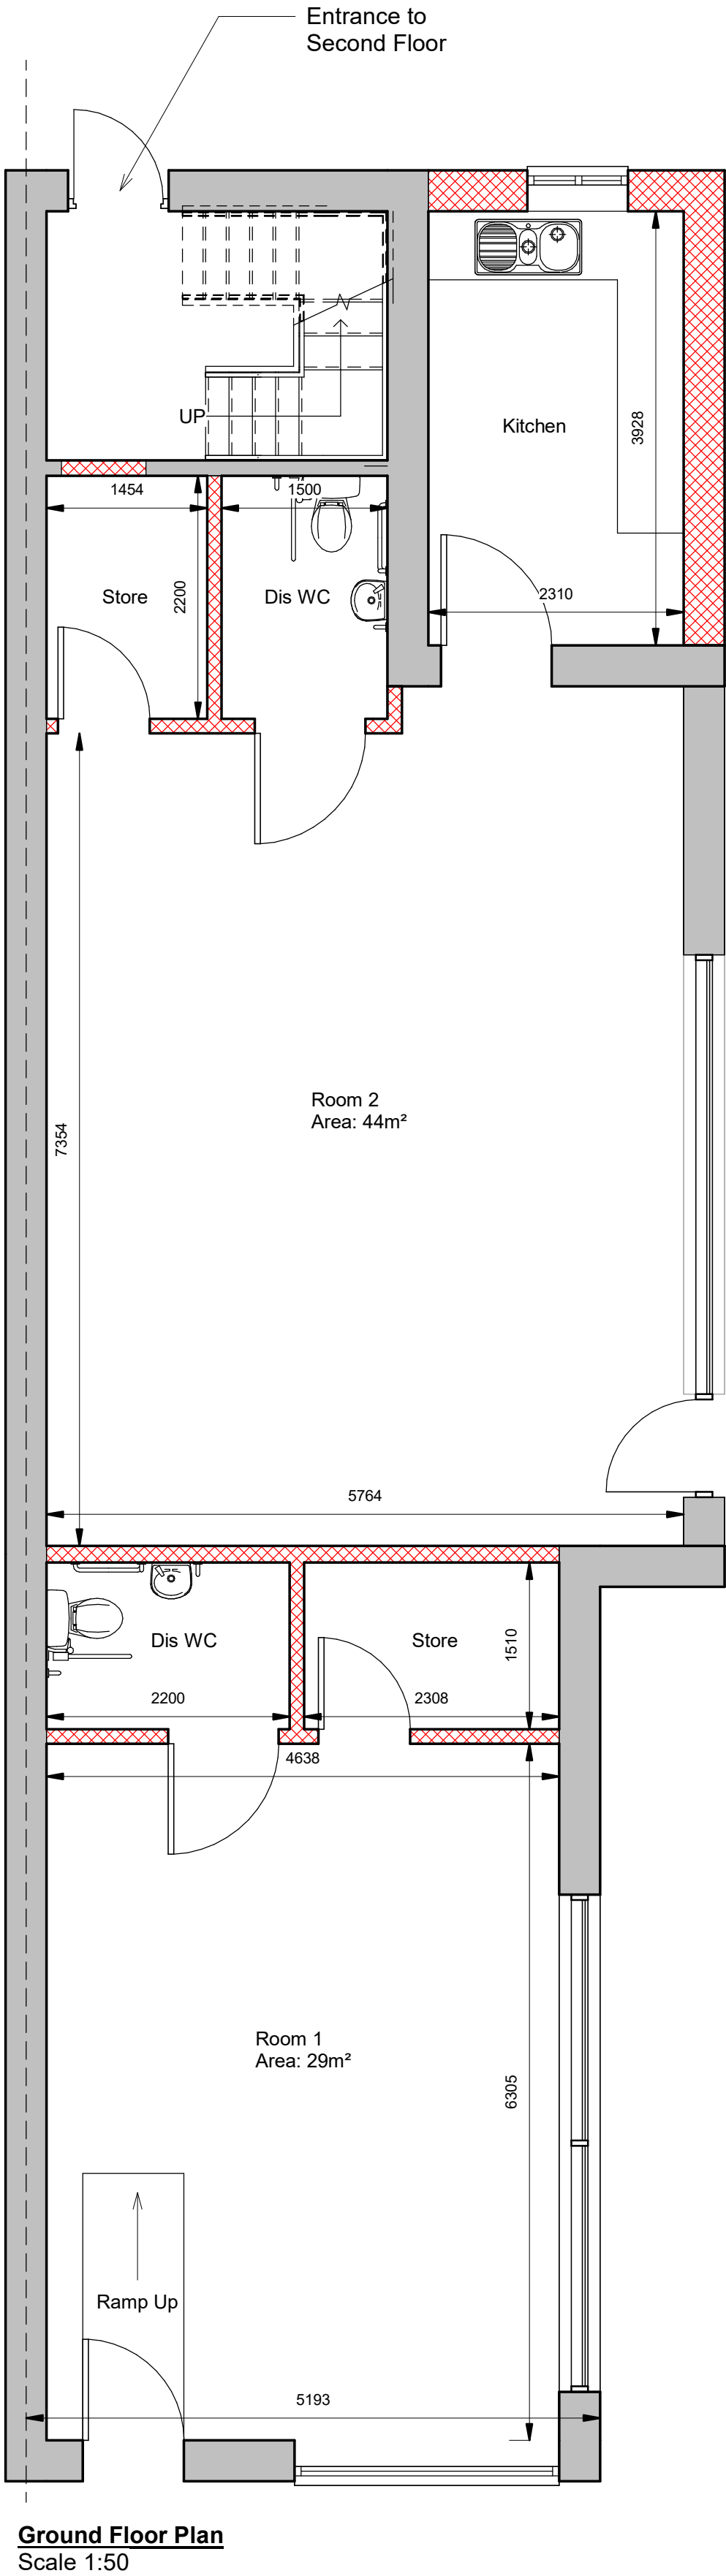

Potential shopfront ideas

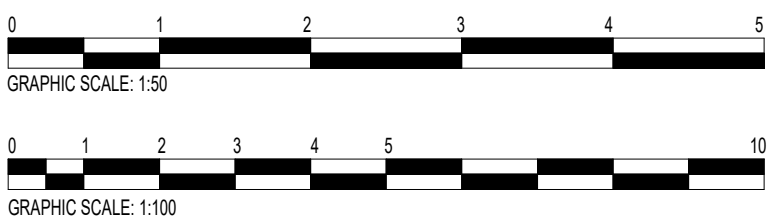

Revision/ Description	Date
PURPOSE OF ISSUE	
PLANNING	
 ARCHITECTURAL DESIGN	
SAURO ARCHITECTURAL DESIGN LTD 9 Elliston Terrace, Carmarthen, SA31 1HA Tel : (01267) 233 684 Email: design@sauro.co.uk	
© Drawing Copyright Sauro Architectural Design	
Client Mr Greg Roberts	
Project Title Bank renovation to cafe & flats & demolition of rear outbuilding @ 14 High Street, Glynneath, SA11 5BU	
Drawing Title Proposed Floor Plans & Elevations	
Scale (on A1) As indicated	Sheet Size A1
Date 10/08/22	Drawn by 05
Job No. 1084	Checked by 01
	Revision