




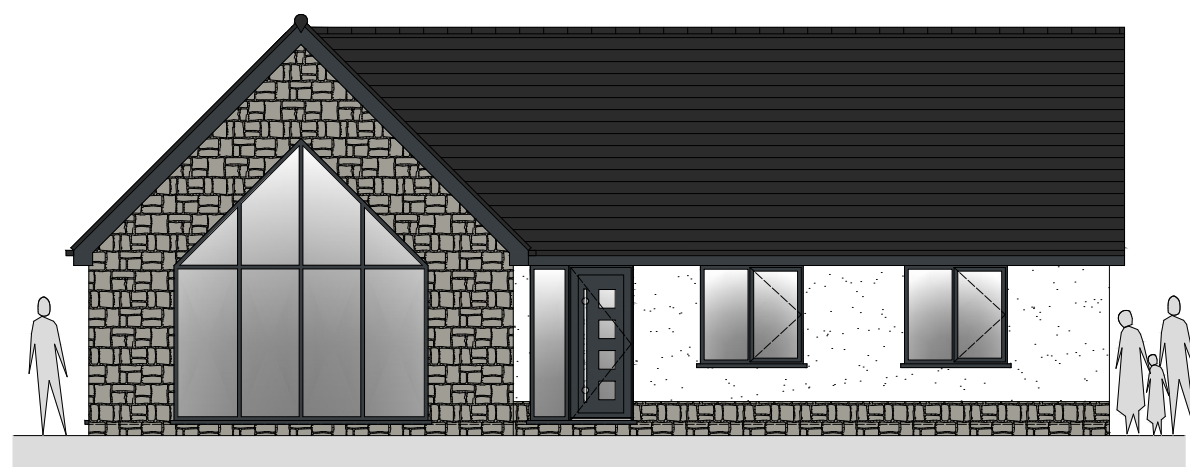


south east elevation
scale | 1:100

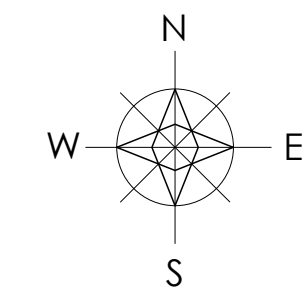

south west elevation

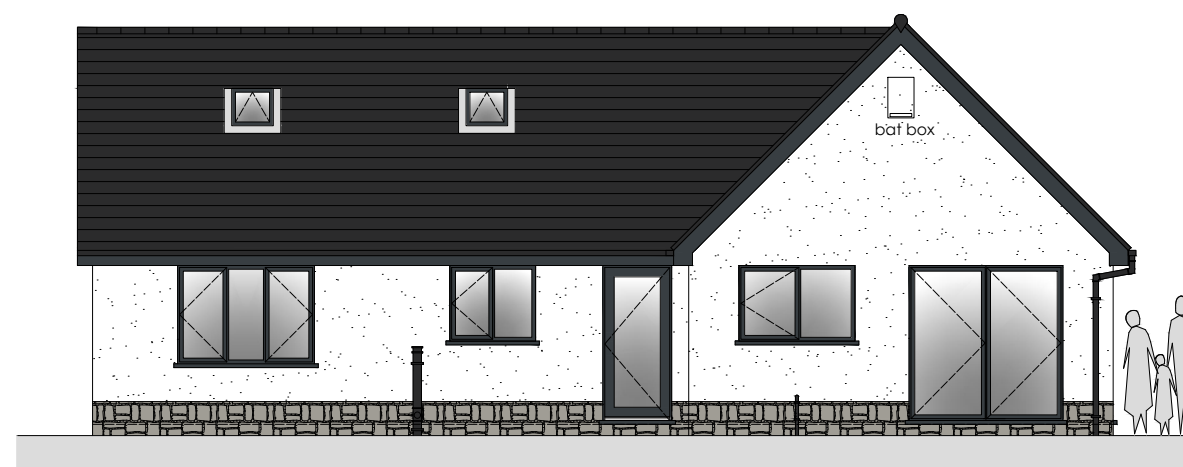

north west elevation

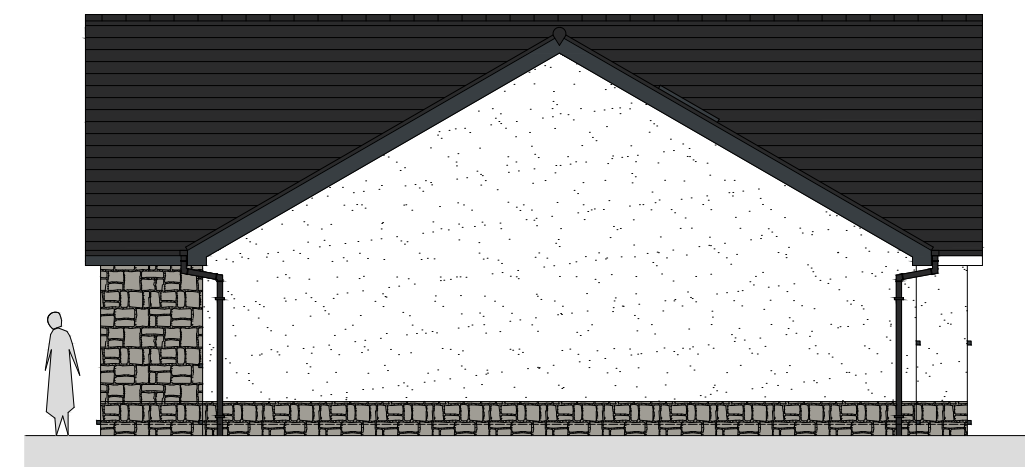

north east elevation


ridge height - 162.100m
ridge height - 161.930m

top of fascia - 158.980m
bottom of fascia - 158.780m


finished floor level - 156.680m
path level - 156.530m

external finishes

roof - cedral rivendale slate | colour blue/black
walls - parex through colour smooth render 8mm medium scrape | white blanc - monobianco (BL10)
stonework - local pennant stone or similar
windows/doors - aluminium | colour anthracite grey ral7016
fascias - upvc | colour anthracite grey ral7016
soffits - upvc | colour anthracite grey ral7016
rainwater goods - black upvc

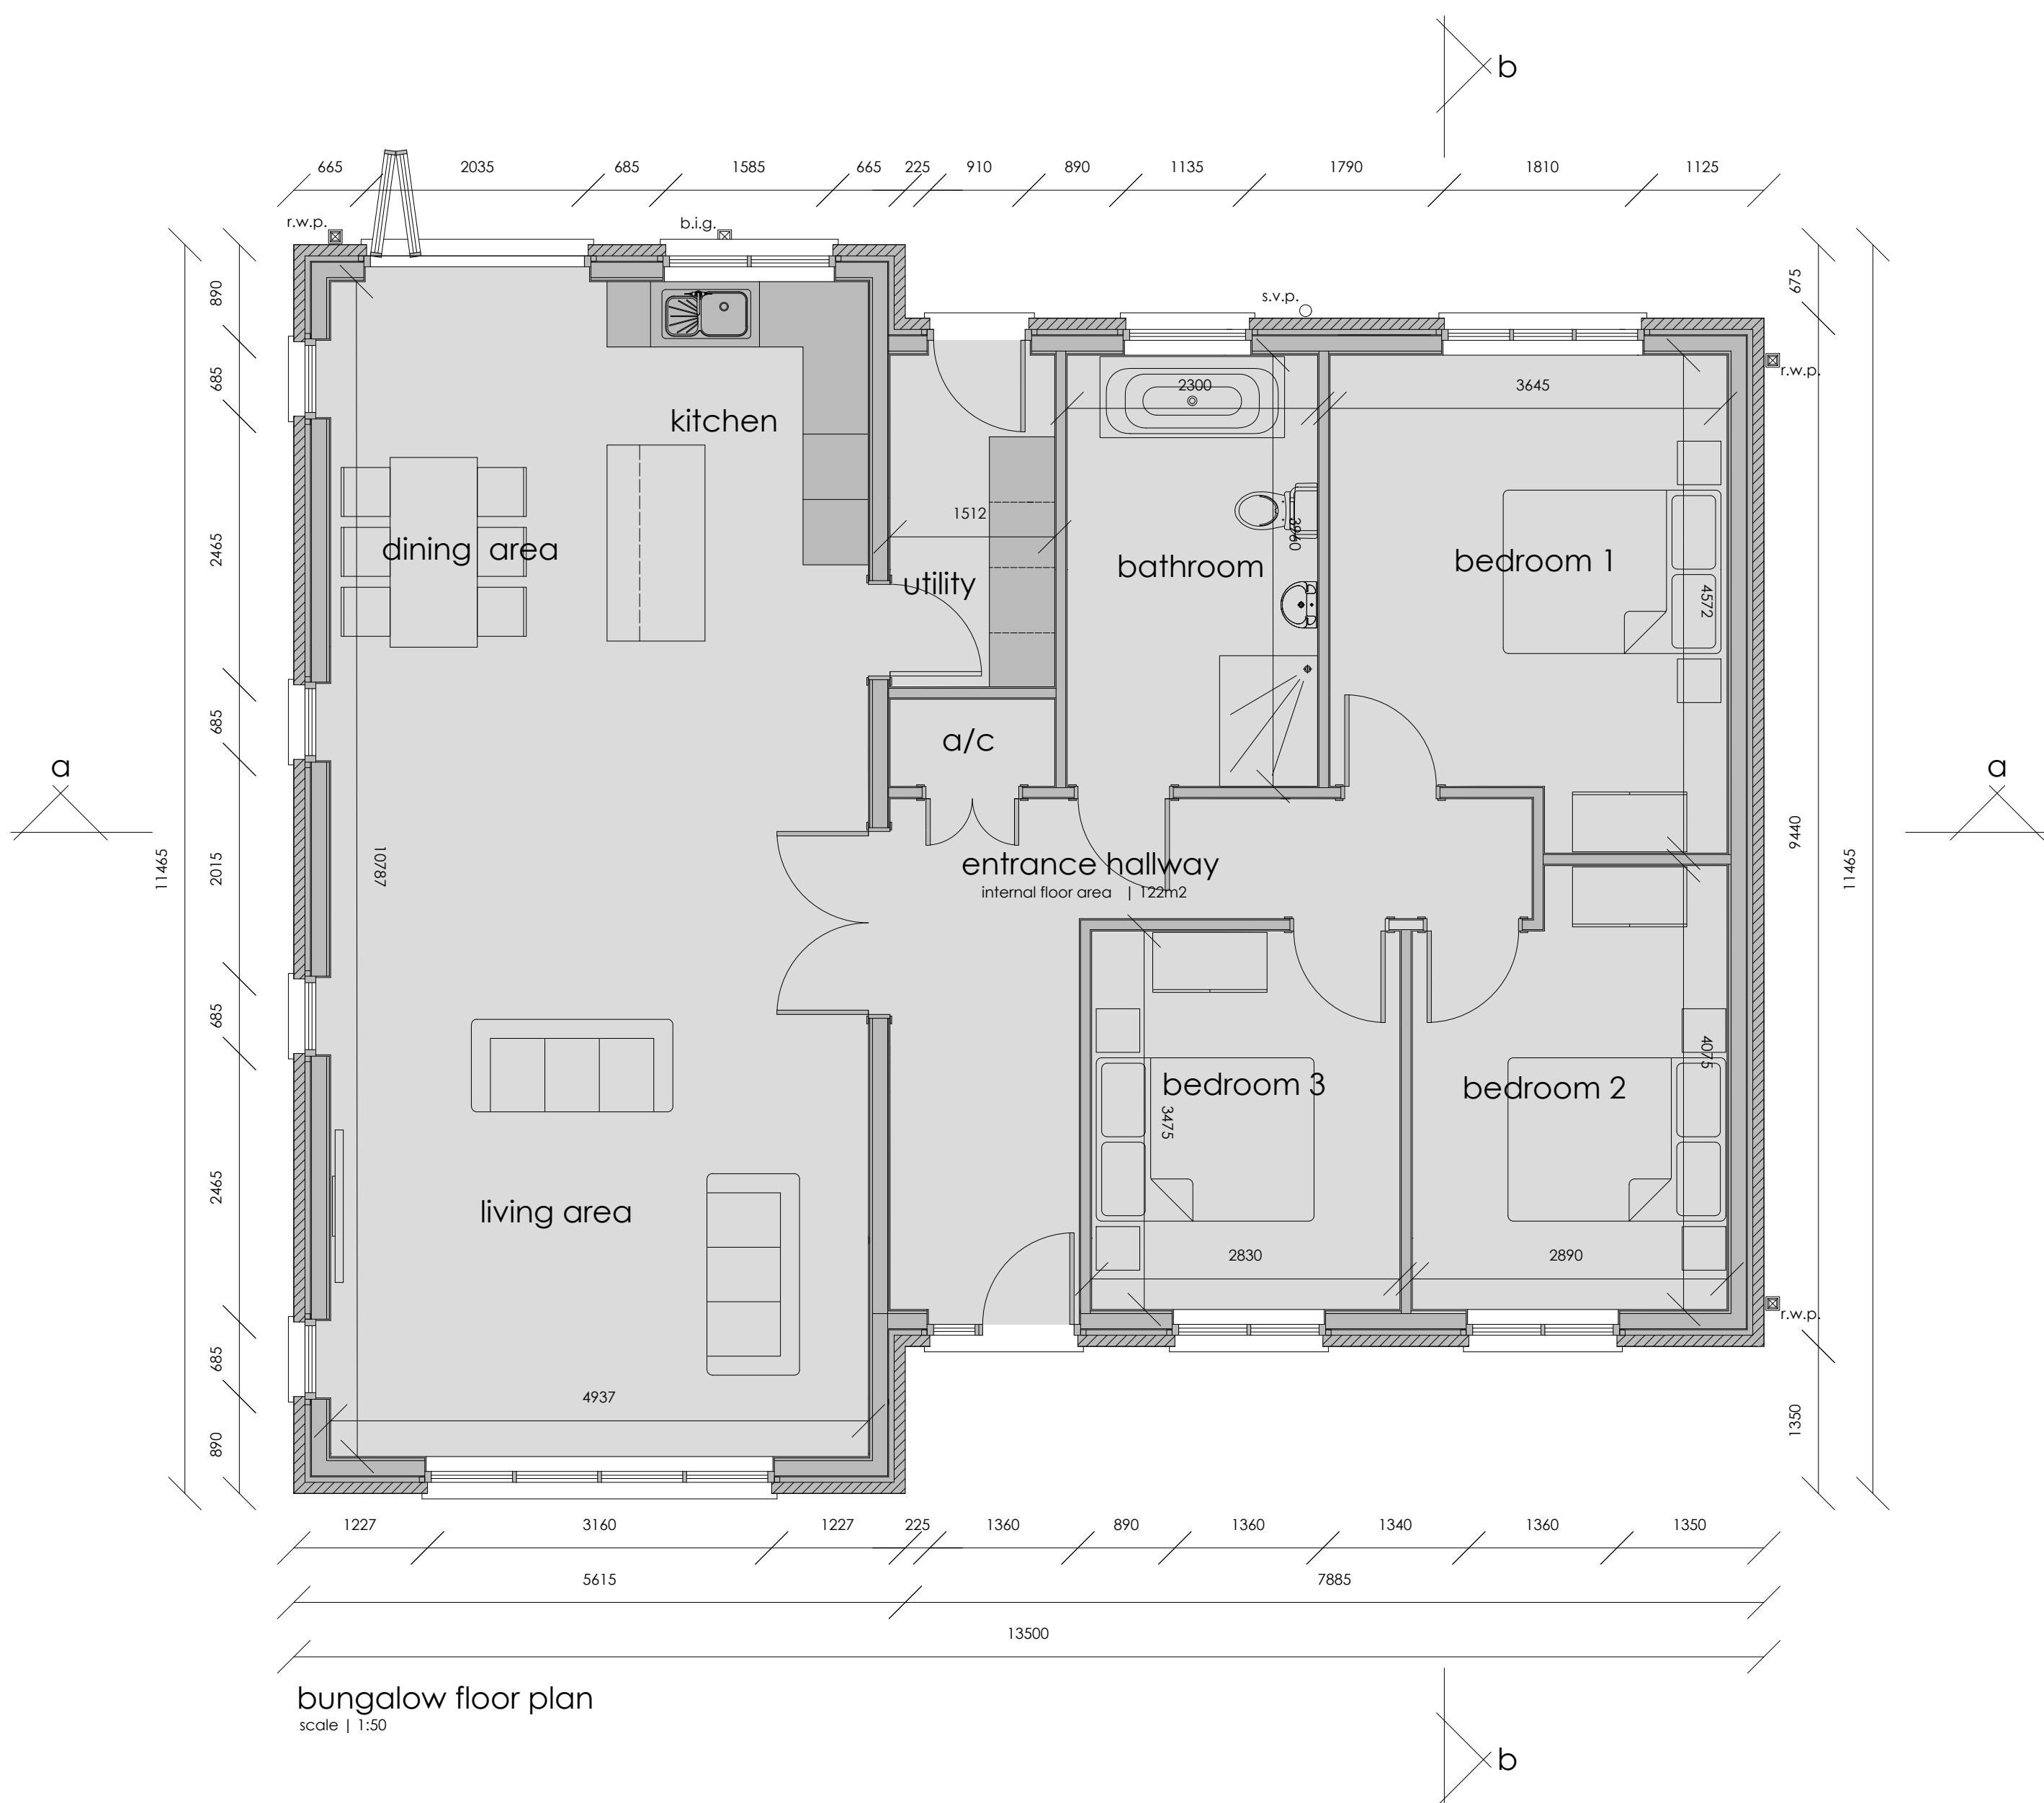

bungalow floor plan
scale | 1:50

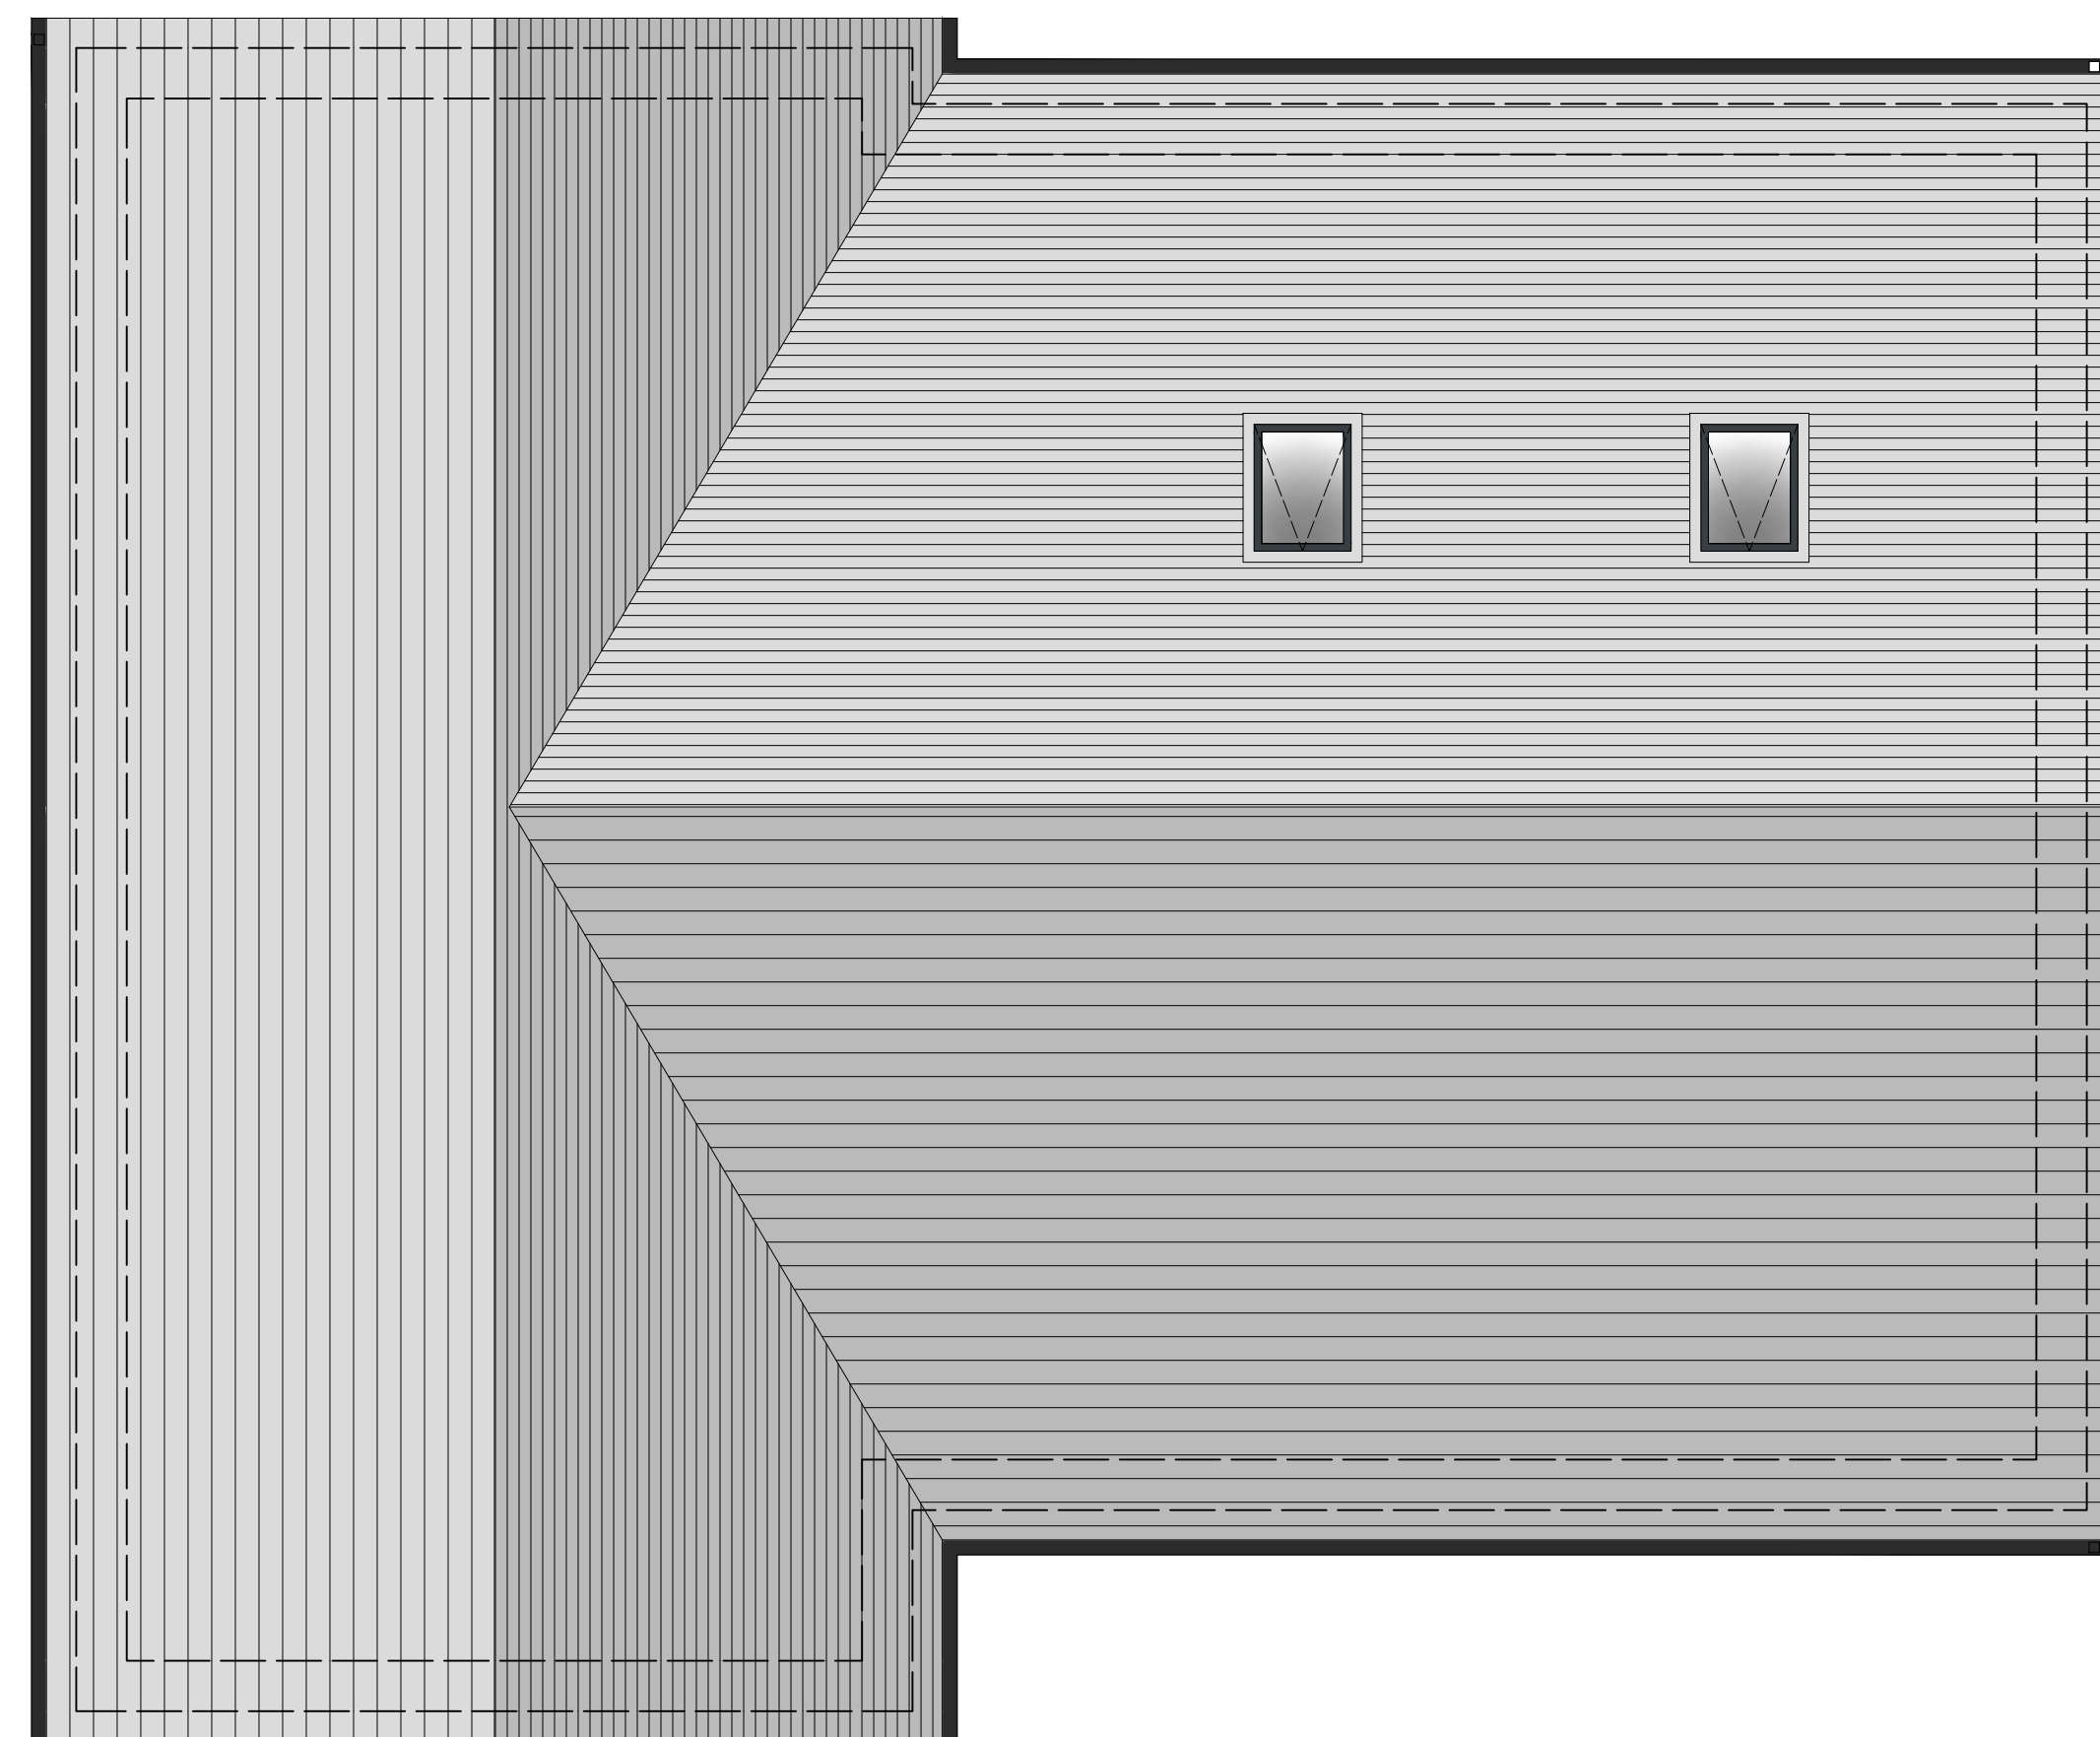

roof plan
scale | 1:50

revision	
a	south west elevation amended for accuracy at the request of the lpa_11.10.2022
b	
c	
d	
e	
f	
g	

project	drawing	date
LAND ADJACENT 78 CHURCH ROAD, SEVEN SISTERS	FLOOR PLAN & ELEVATIONS	OCTOBER 2022
client	drawing no.	scale
MR & MRS DAVIES	22.268.06a	1 50 @ A1
www.iplanarchitecture.co.uk	hello@iplanarchitecture.co.uk	07765 660189