



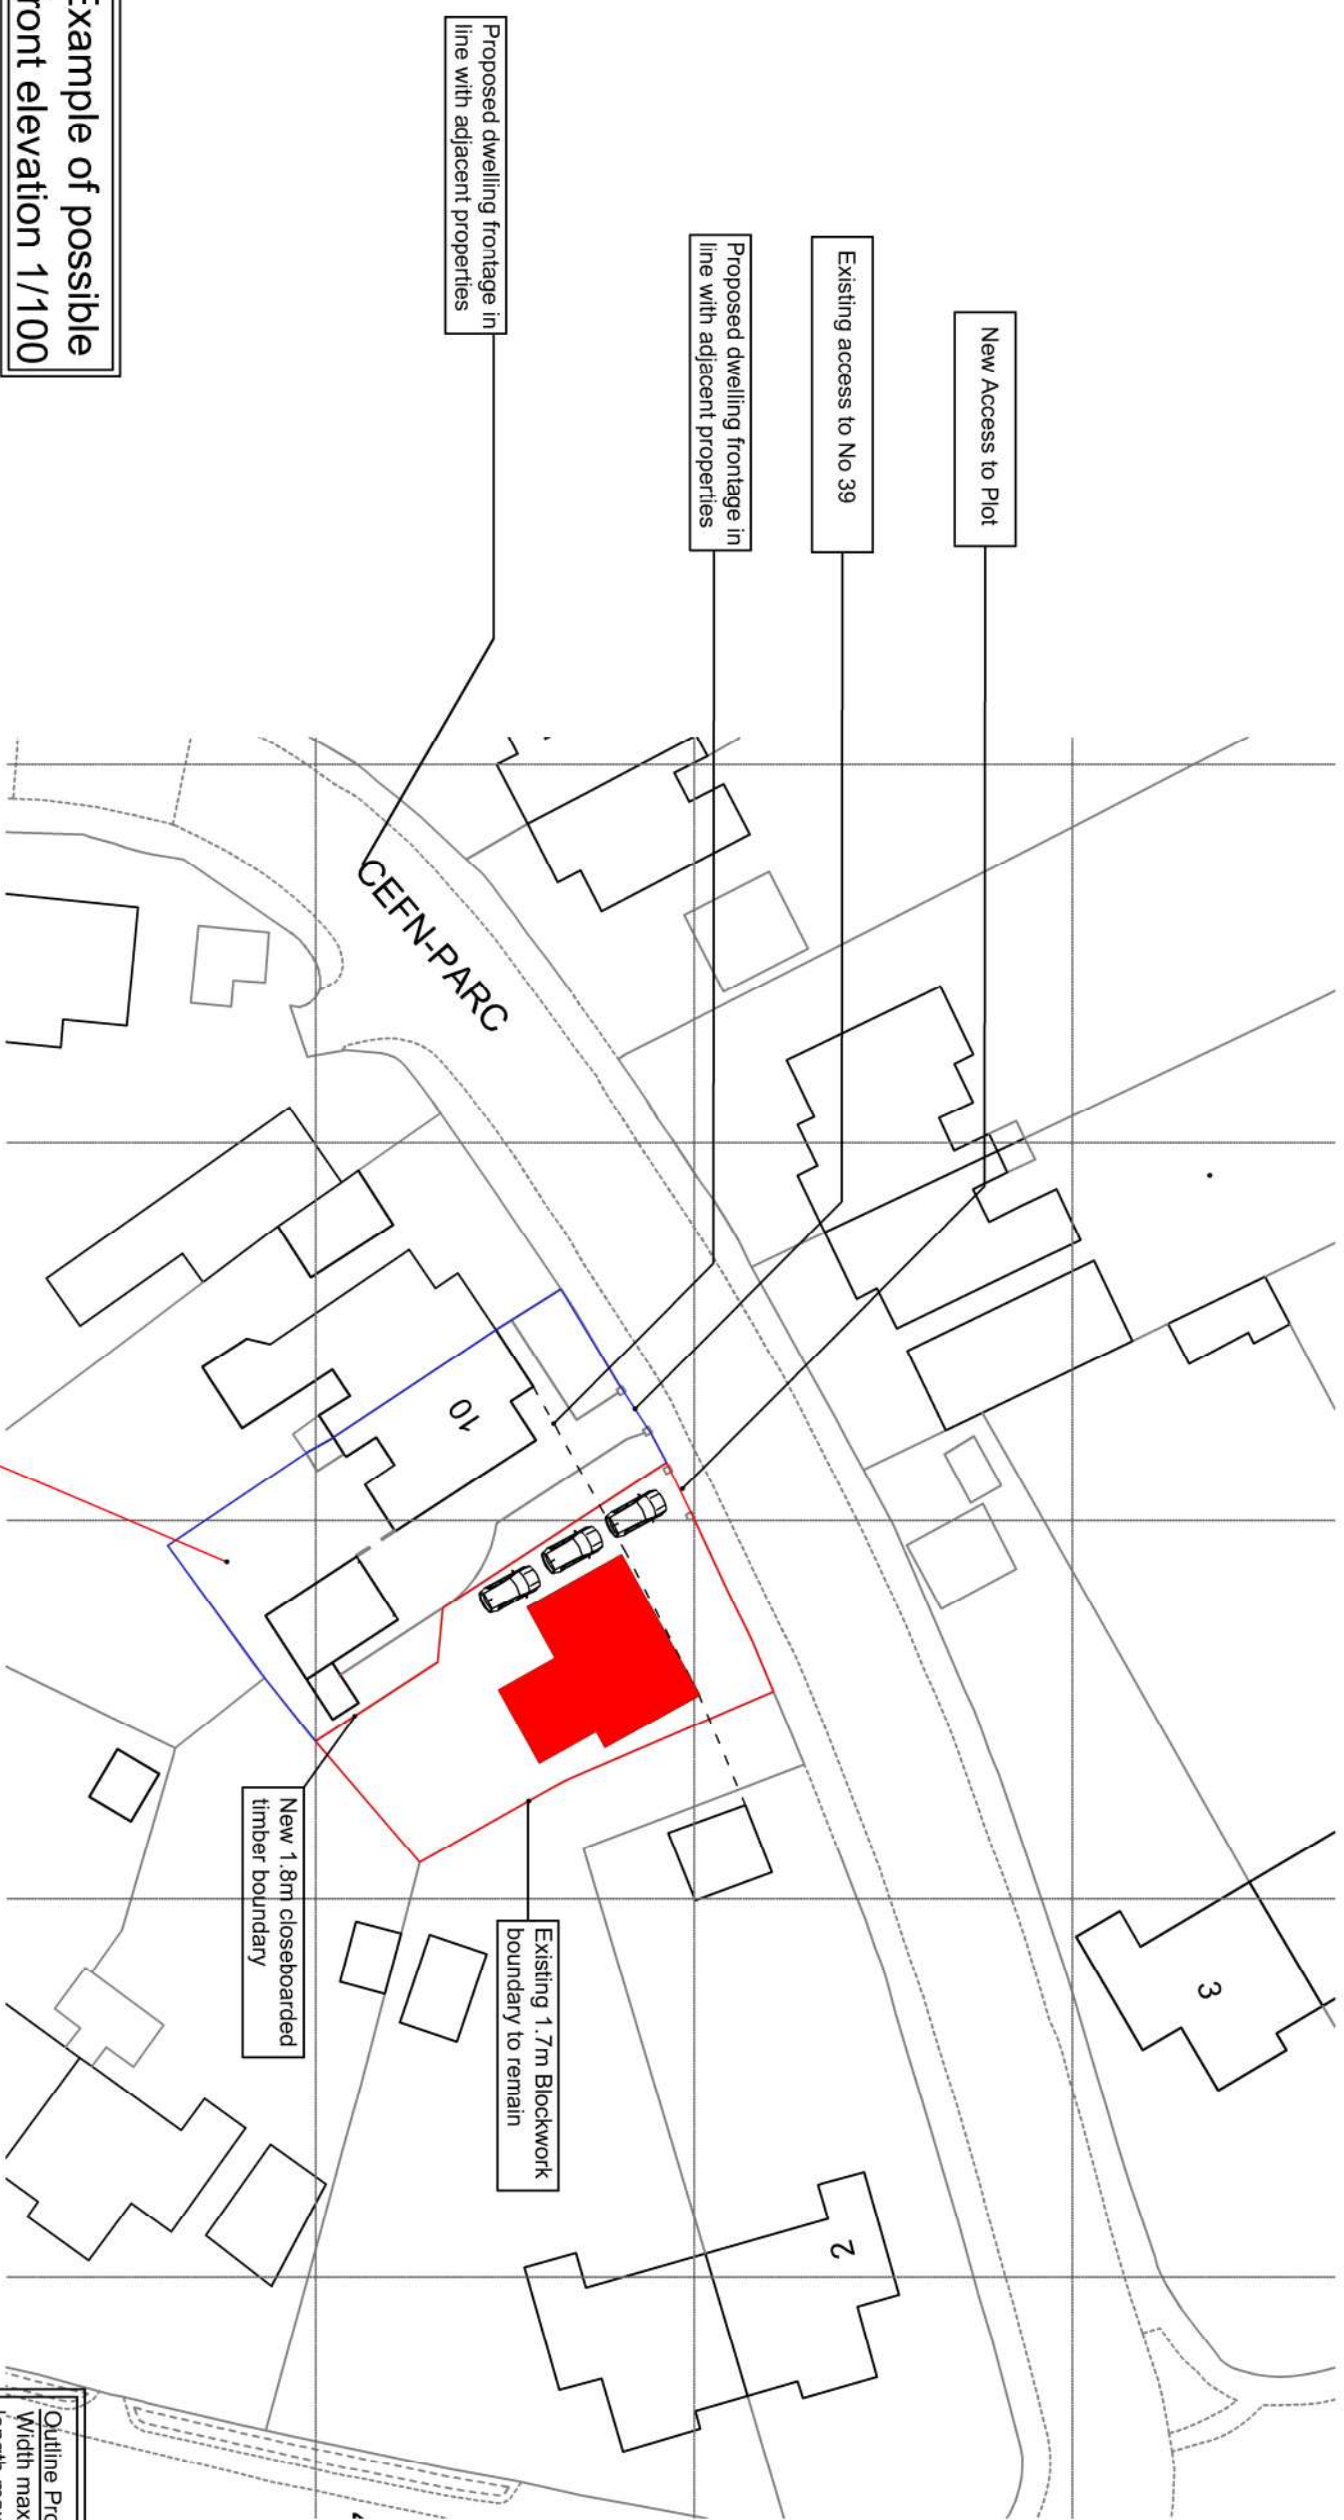


Example of possible front elevation 1/100

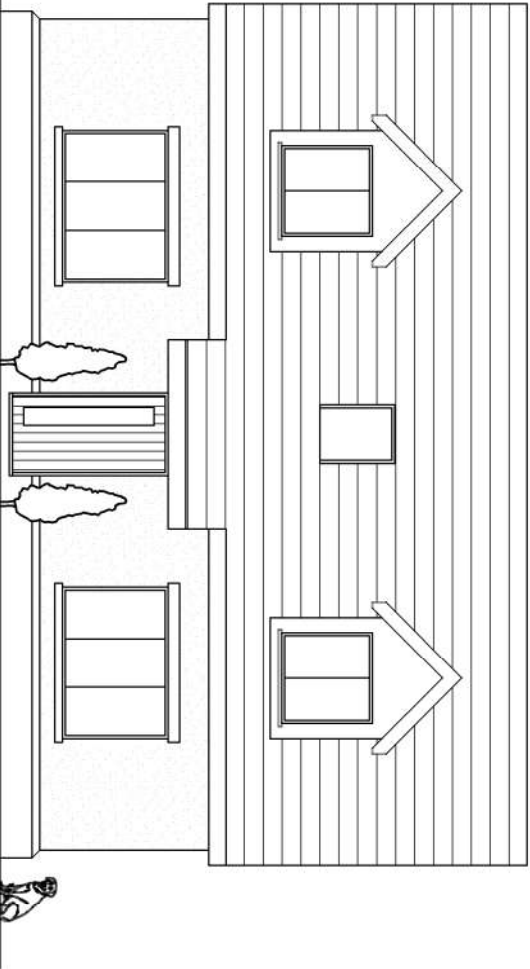

Site Plan 1/500

Outline Proposal - 3 bed property
Width max 10.6m - Min 9.6m
length max 12m - Min 11m
Finished floor to fascia max 3.2m - Min 2.6m
Finished Floor to Ridge max 7m - Min 6.7m

This drawing is copyright ©
NOTE: All dimensions to be checked on site and not scaled from the drawing.

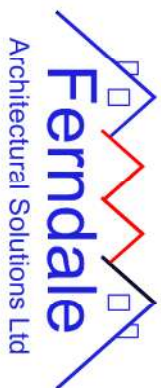

CLIENT Mr Hooper		JOB TITLE Outline Dwelling at Cefn Parc, Skewen SA10 6YR		DRWG TITLE Proposed Site Plan	
DATE: October 2022	SCALE: As Shown	A3	DRWG NO: 22.20.03	REV: ---	PURPOSE: Planning