



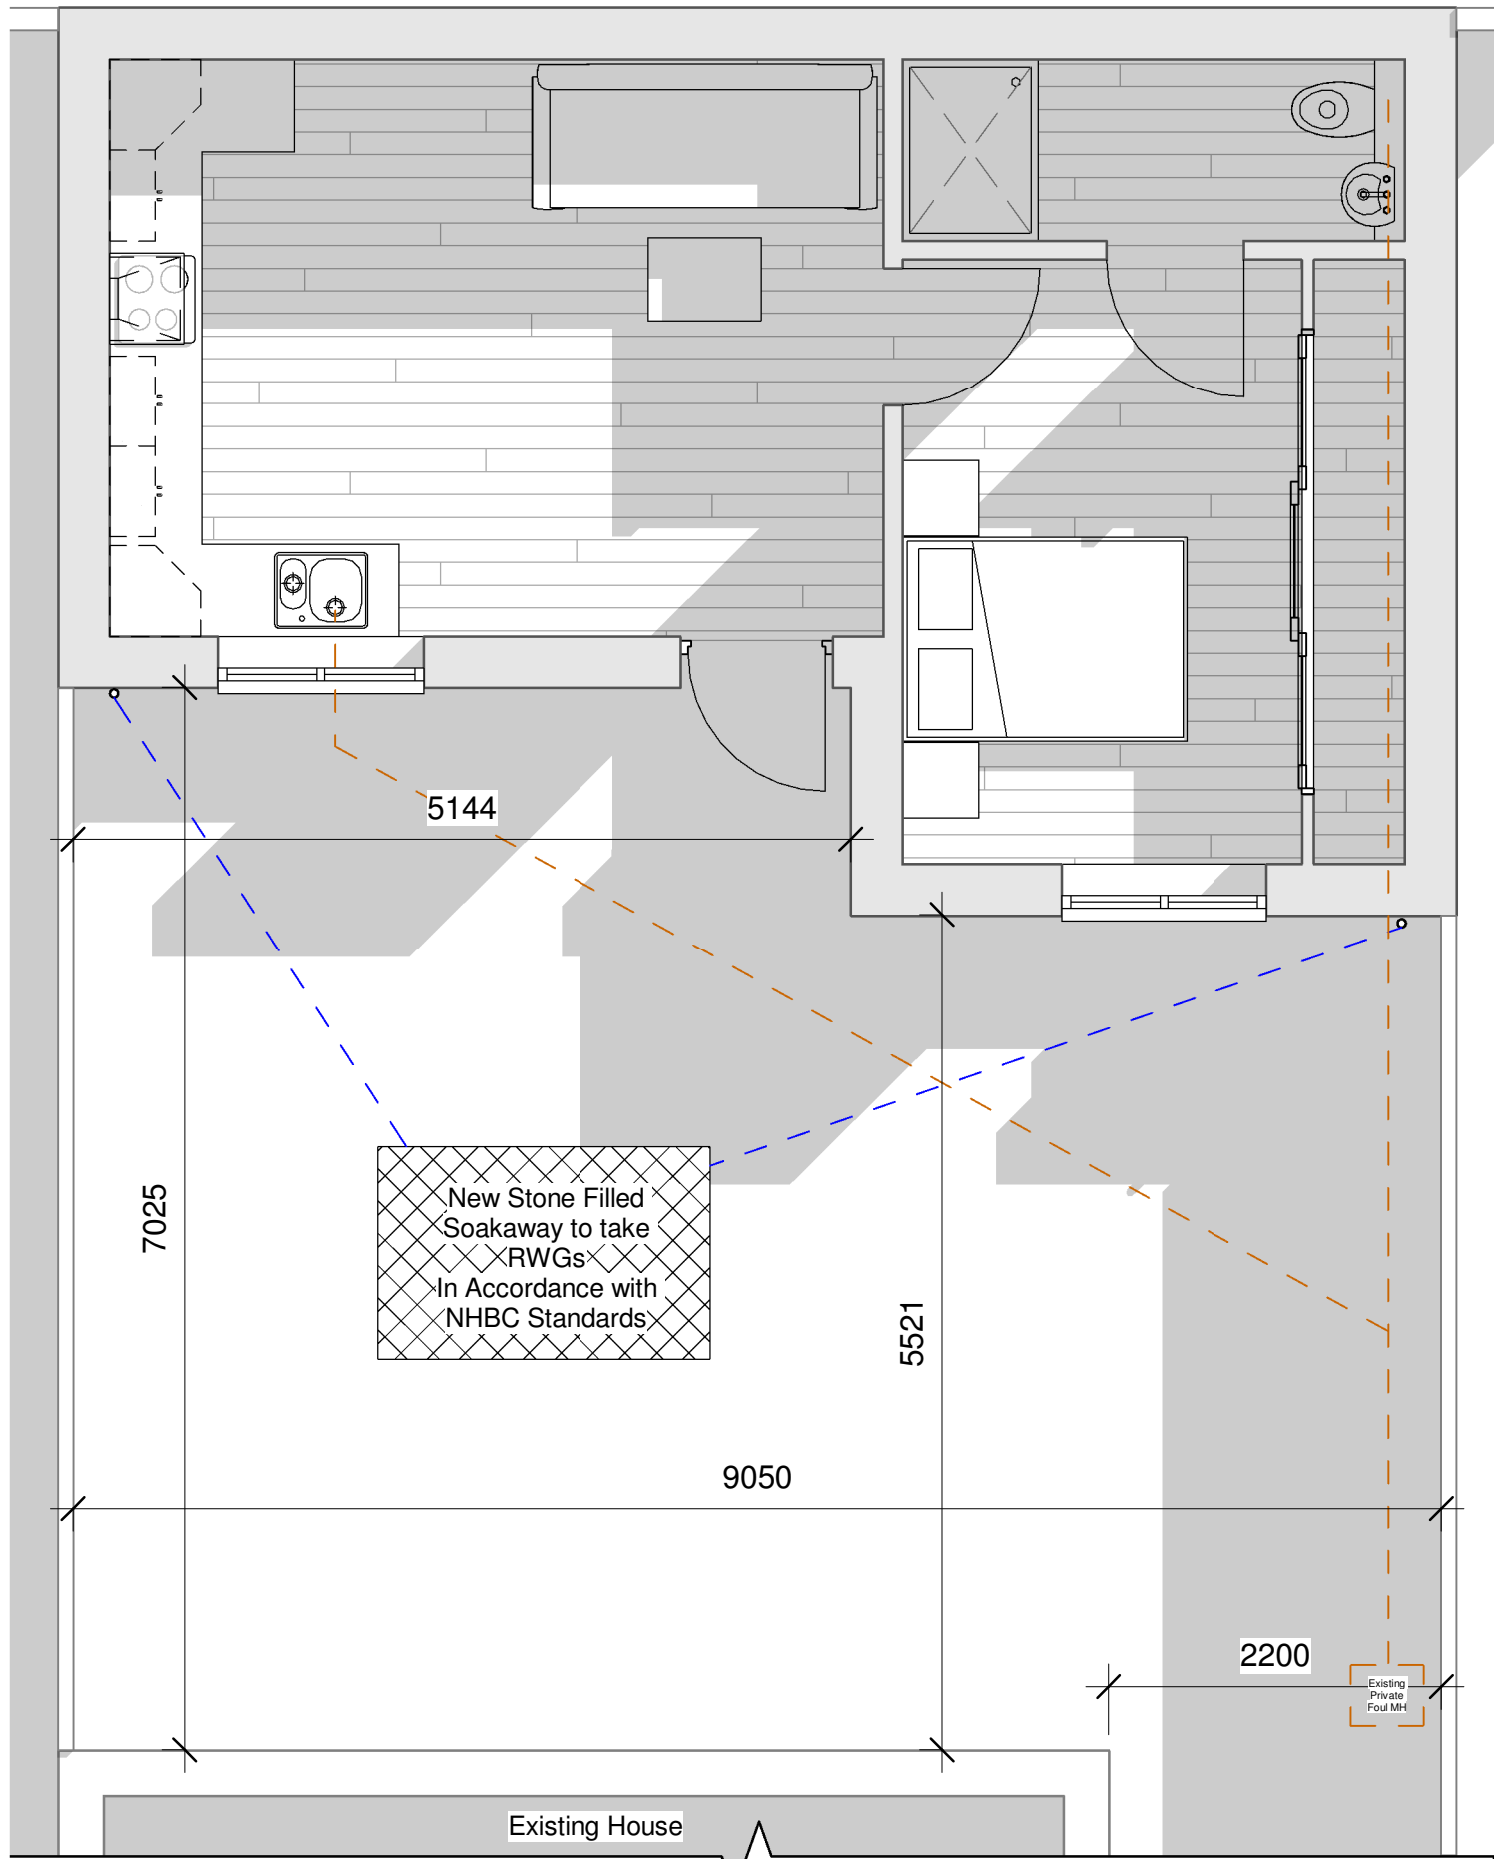

1 Floor Plan

1 : 50

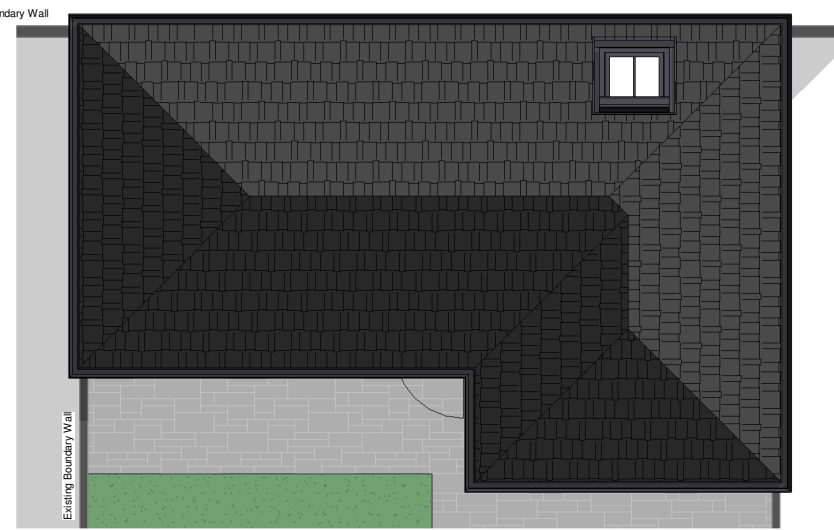


2 Roof Plan

1 : 100




3 Front Elev.

1 : 100

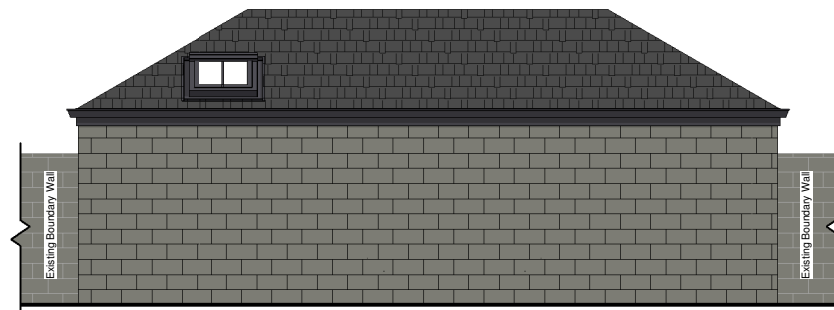


4 Rear Elev.

1 : 100

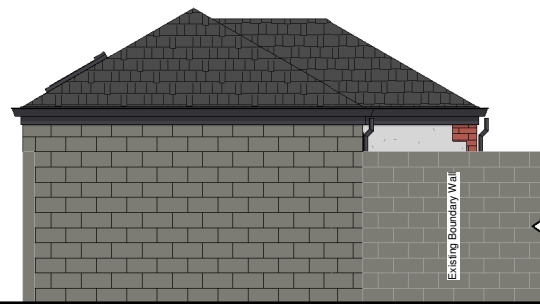

6 Left Elev.

1 : 100

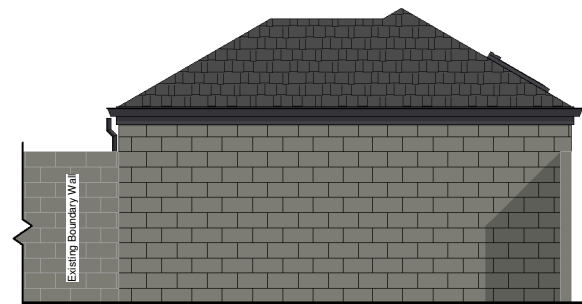

5 Right Elev.

1 : 100

NOTES:



DRAWING STATUS

Planning

PROJECT

52 Sitwell Way, Rear Garden Annex

TITLE

Proposed Plans

CLIENT

Melissa Wathan

DRAWN BY

Gareth Owen

DATE

21.07.22

SCALE (@A3)

PROJECT NO.

As indicated GOCD MW01

DRAWING NO.

P002

REV

-

GO CONCEPT DESIGNS LTD, 9 DARWIN RD, PORT TALBOT, SA12 6BT
gareth@goconceptdesigns.co.uk adriana@goconceptdesigns.co.uk



NOTES:



DRAWING STATUS

Planning

PROJECT

52 Sitwell Way, Rear Garden Annex

TITLE

CGI 01

CLIENT

Melissa Wathan

DRAWN BY
Gareth Owen

DATE
21.07.22

SCALE (@A3)

PROJECT NO.
GOCD MW01

DRAWING NO.
P003

REV
-

GO CONCEPT DESIGNS LTD, 9 DARWIN RD, PORT TALBOT, SA12 6BT
gareth@goconceptdesigns.co.uk adriana@goconceptdesigns.co.uk