


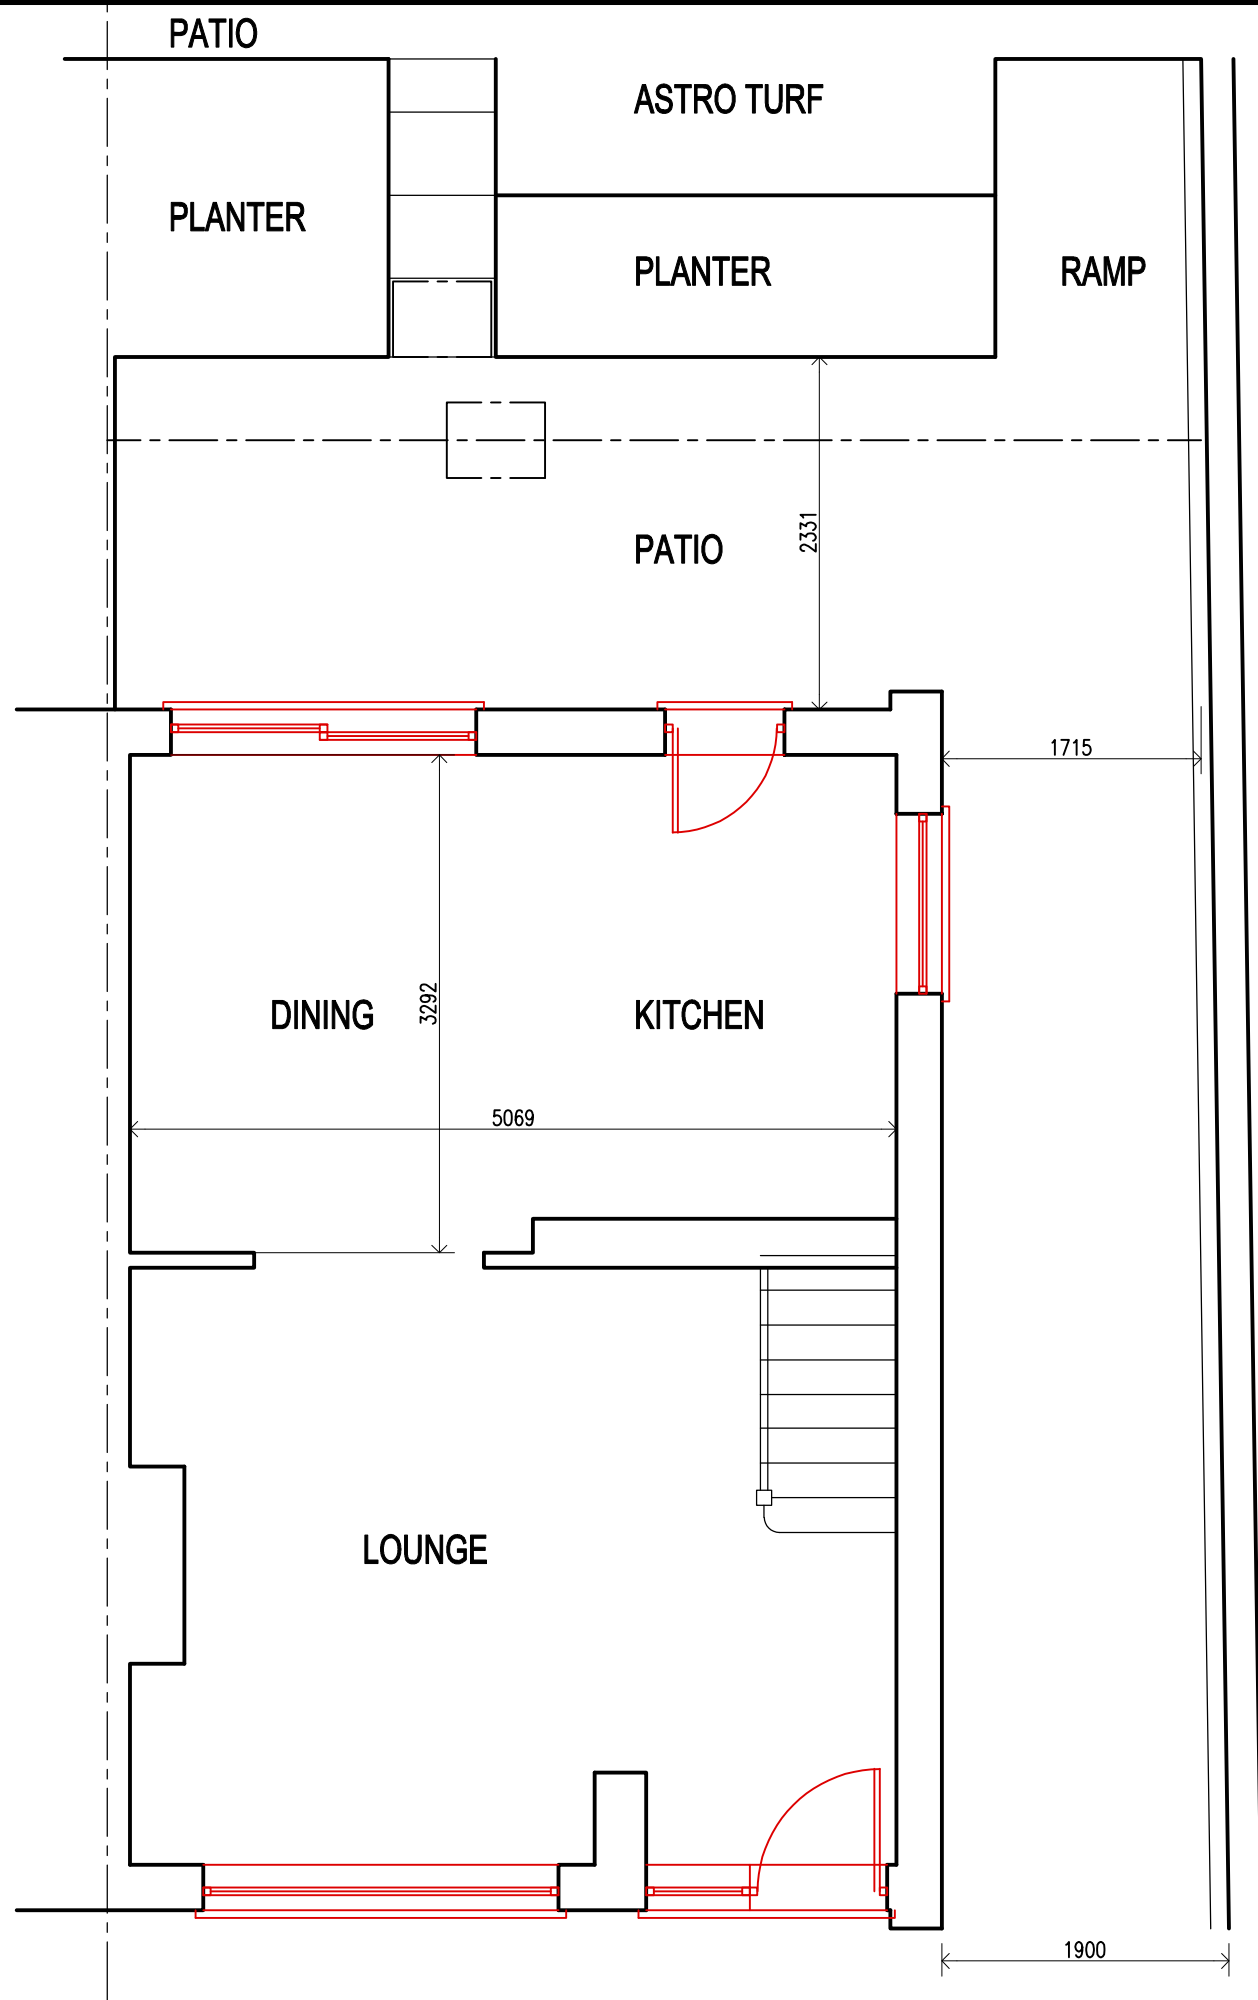

EXISTING GROUND FLOOR PLAN.
(1:50)

CLIENT		
MR & MRS THOMAS PARRY		
job title PROPOSED SINGLE STOREY WRAP AROUND EXTENSION @ 2, HEOL DERWEN. CILMA. NEATH SA11 3YS.		
drawing title EXISTING GROUND FLOOR PLAN.		
job No:	drawing No:	scales:
22.81	02	1:50 @A3