


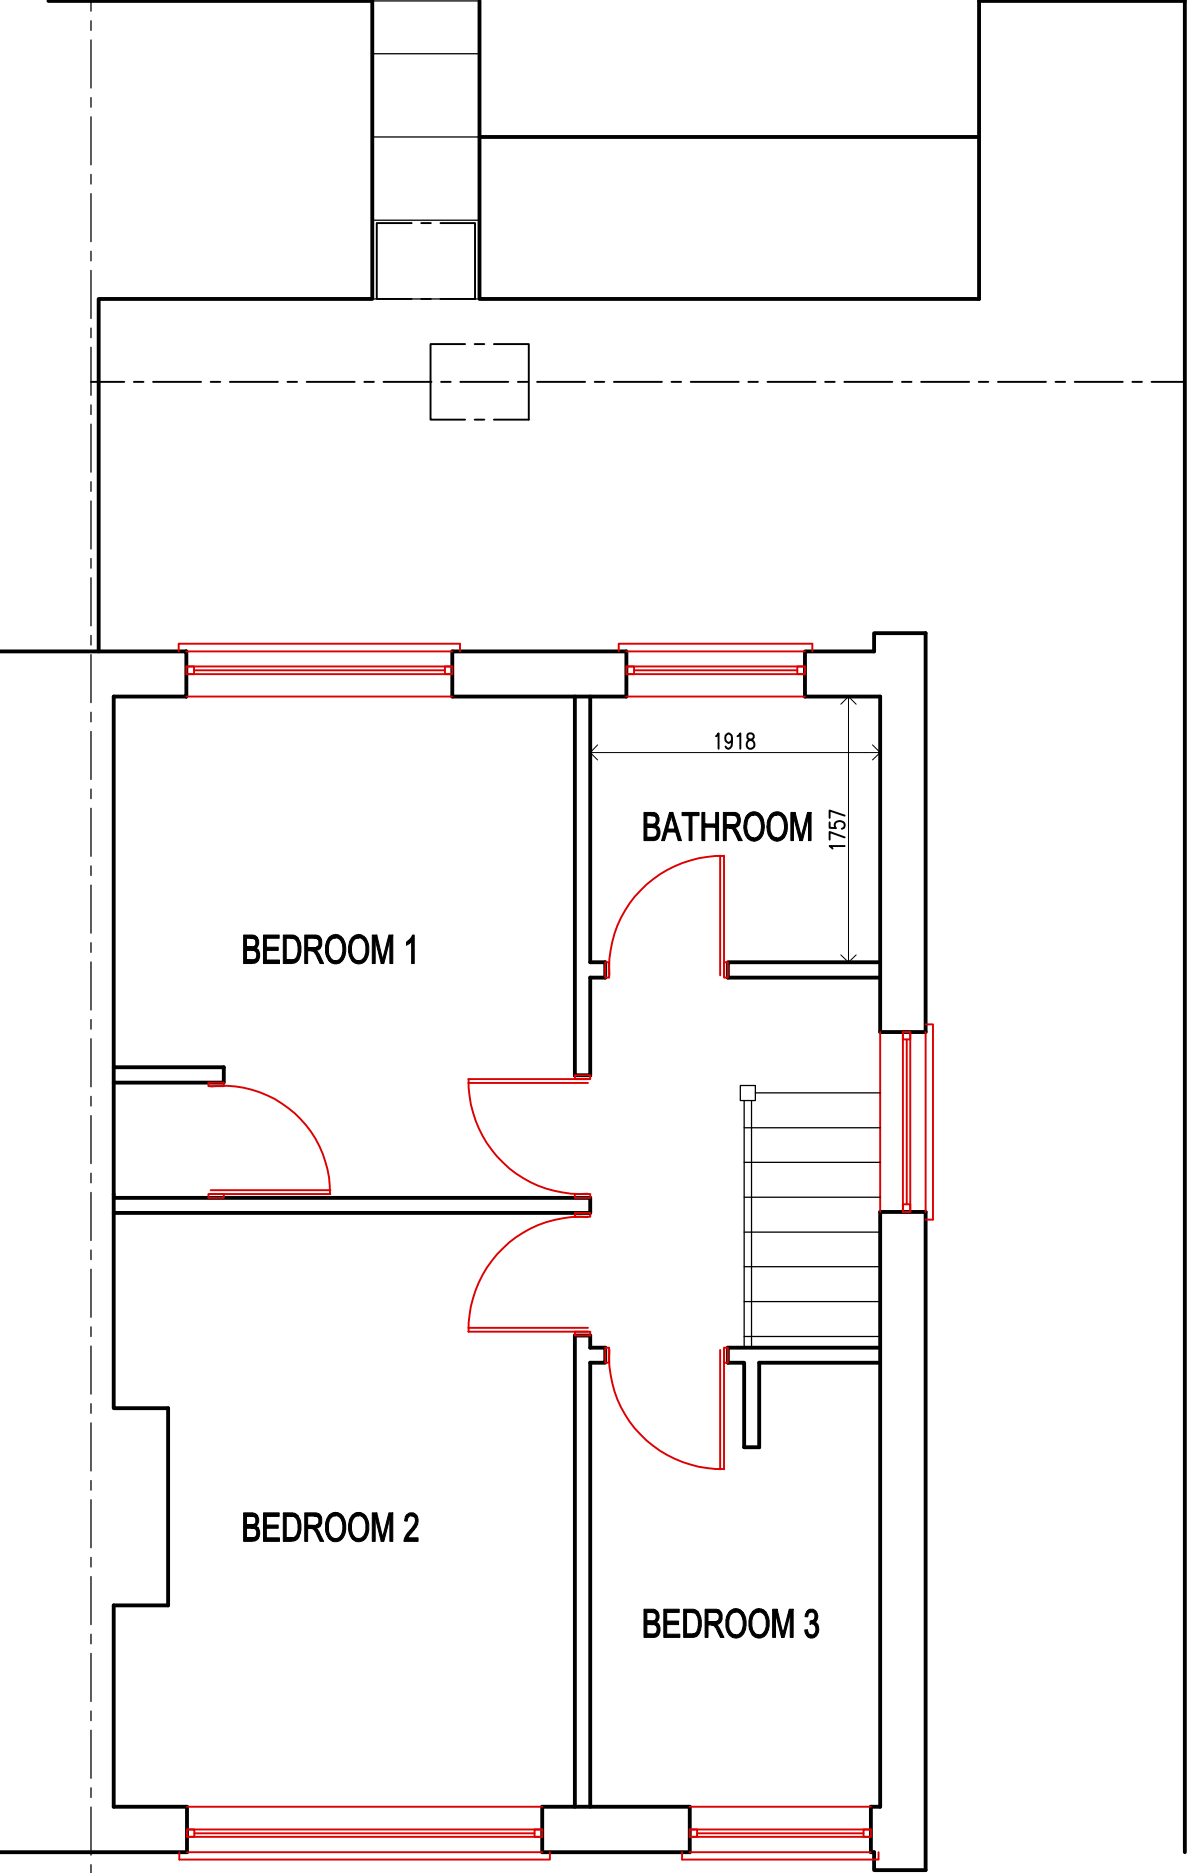

EXISTING FIRST FLOOR PLAN.
(1:50)

CLIENT		
MR & MRS THOMAS PARRY		
job title		
PROPOSED SINGLE STOREY WRAP AROUND EXTENSION @ 2, HEOL DERWEN. CILMA. NEATH SA11 3YS.		
drawing title		
EXISTING FIRST FLOOR PLAN.		
job No:	drawing No:	scales:
22.81	03	1:50 @A3