




1 South- Side Elevation
1 : 50

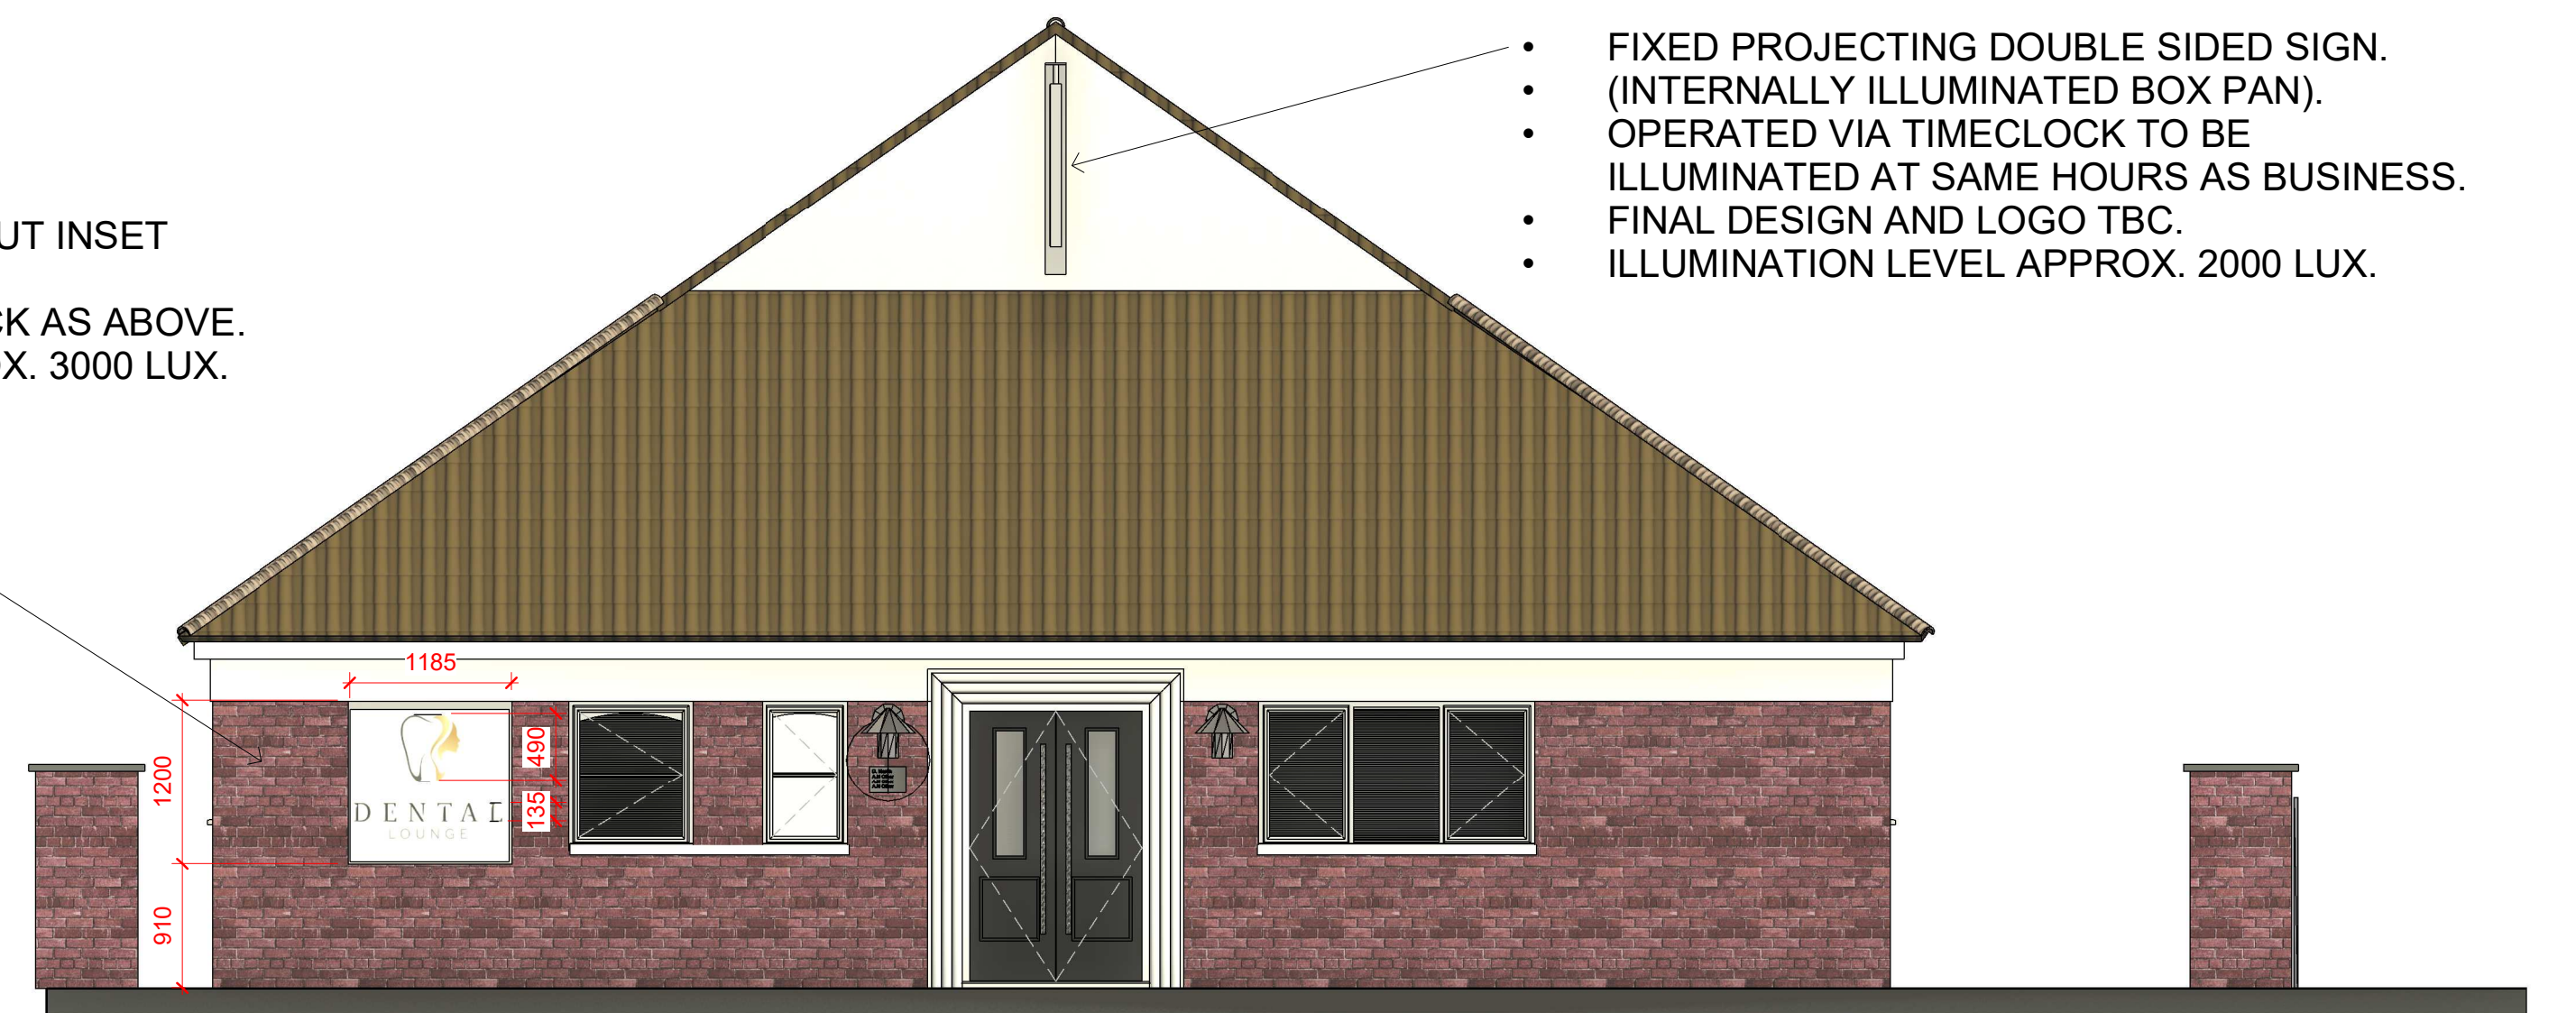

2 East- Front Elevation
1 : 50

BLACK CIRCLE
Untiring Design

5 Tawe Business Village
Enterprise Park
Swansea
SA7 9LA

T: 01792 794138
E: info@blackcircledesign.com
W: www.blackcircledesign.com

site address Glynneath Dental Practice,
Addoldy Road,
Glynneath

drawing title PROPOSED EXTERNAL SIGNAGE
ELEMENTS

scale	date	dwg no.
1 : 50	26/09/22	BC2215 G

COPYRIGHT

This drawing and all the design work contained within remain the sole property of Black Circle Retail Design Ltd. and must not be reproduced or copied without prior written permission.