



BIODIVERSITY ENHANCEMENTS:

- PROVIDE RSPB APPROVED CLASSIC NEST BOX OR OTHER NEST BOX FOR HOUSE SPARROWS:-
- WOODEN WITH 3-SUBDIVISIONS TO SUPPORT 3 NESTING PAIRS. TO BE PLACED UNDER EAVES OF BUILDINGS.
- ENTRANCE HOLES: 32MM DIAMETER
- DIMENSIONS: 110 x 130 x 185MM
- ALSO
- OVER AREA OF GARDEN NOT LESS THAN 6M²
- PREPARE GROUND AND SOIL AND MAINTAIN MIXED WILD FLOWER SEEDS, SEEDLING PLANTS

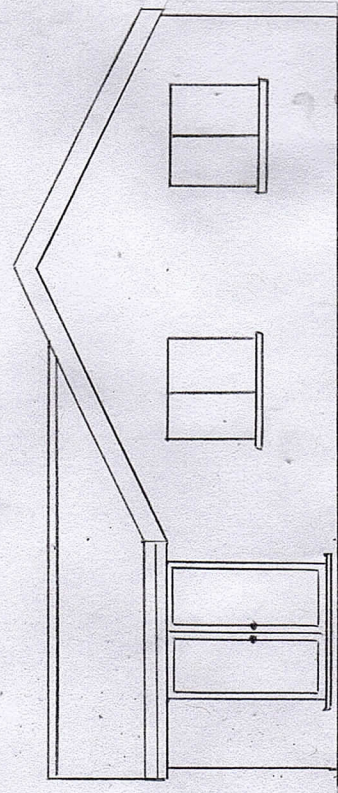

REAR ELEVATION


EXISTING

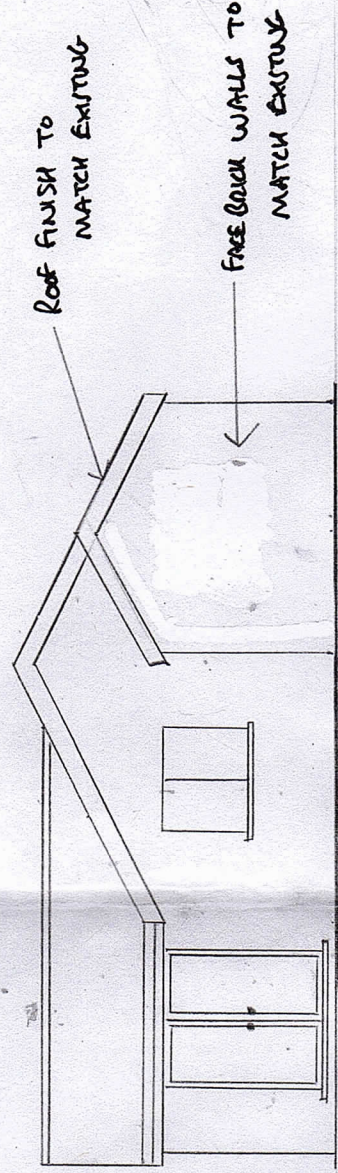

REAR ELEVATION


PROPOSED

SCALE 1:100

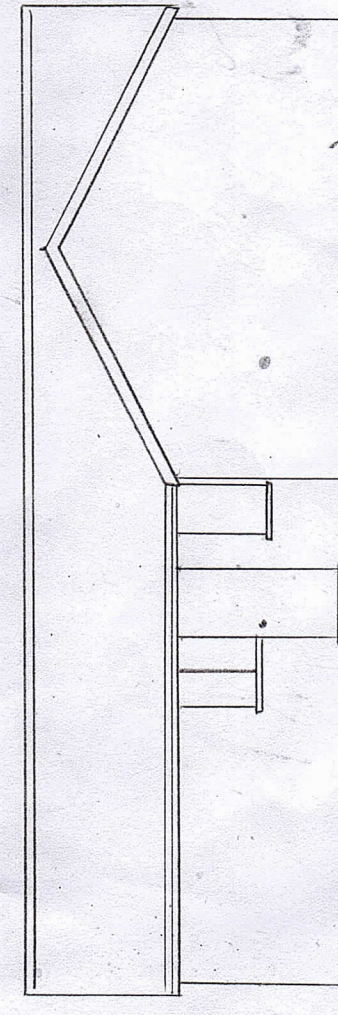

SIDE ELEVATION

EXISTING

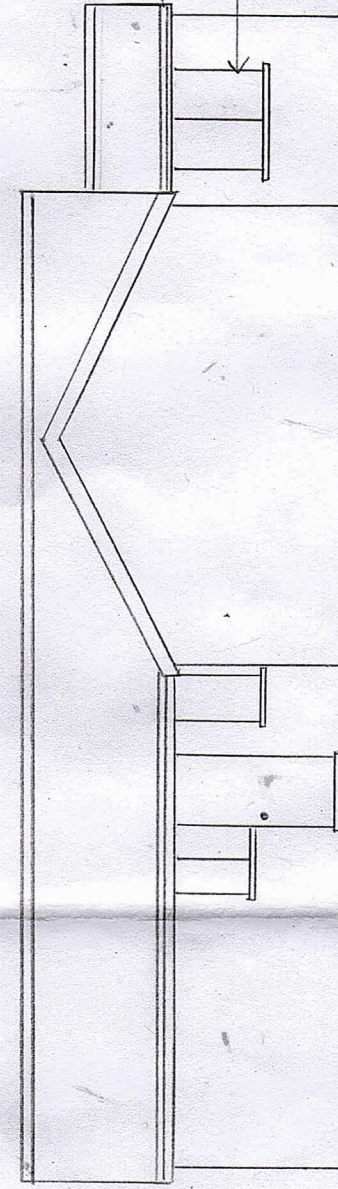

SIDE ELEVATION

PROPOSED

EXISTING AND PROPOSED REAR AND RIGHT HAND SIDE ELEVATIONS

DRAWING NO 2

REV 0