


NOTES

- 1 All dimensions in millimetres unless otherwise stated
- 2 Do not scale off drawing. All dimensions to be checked on site.

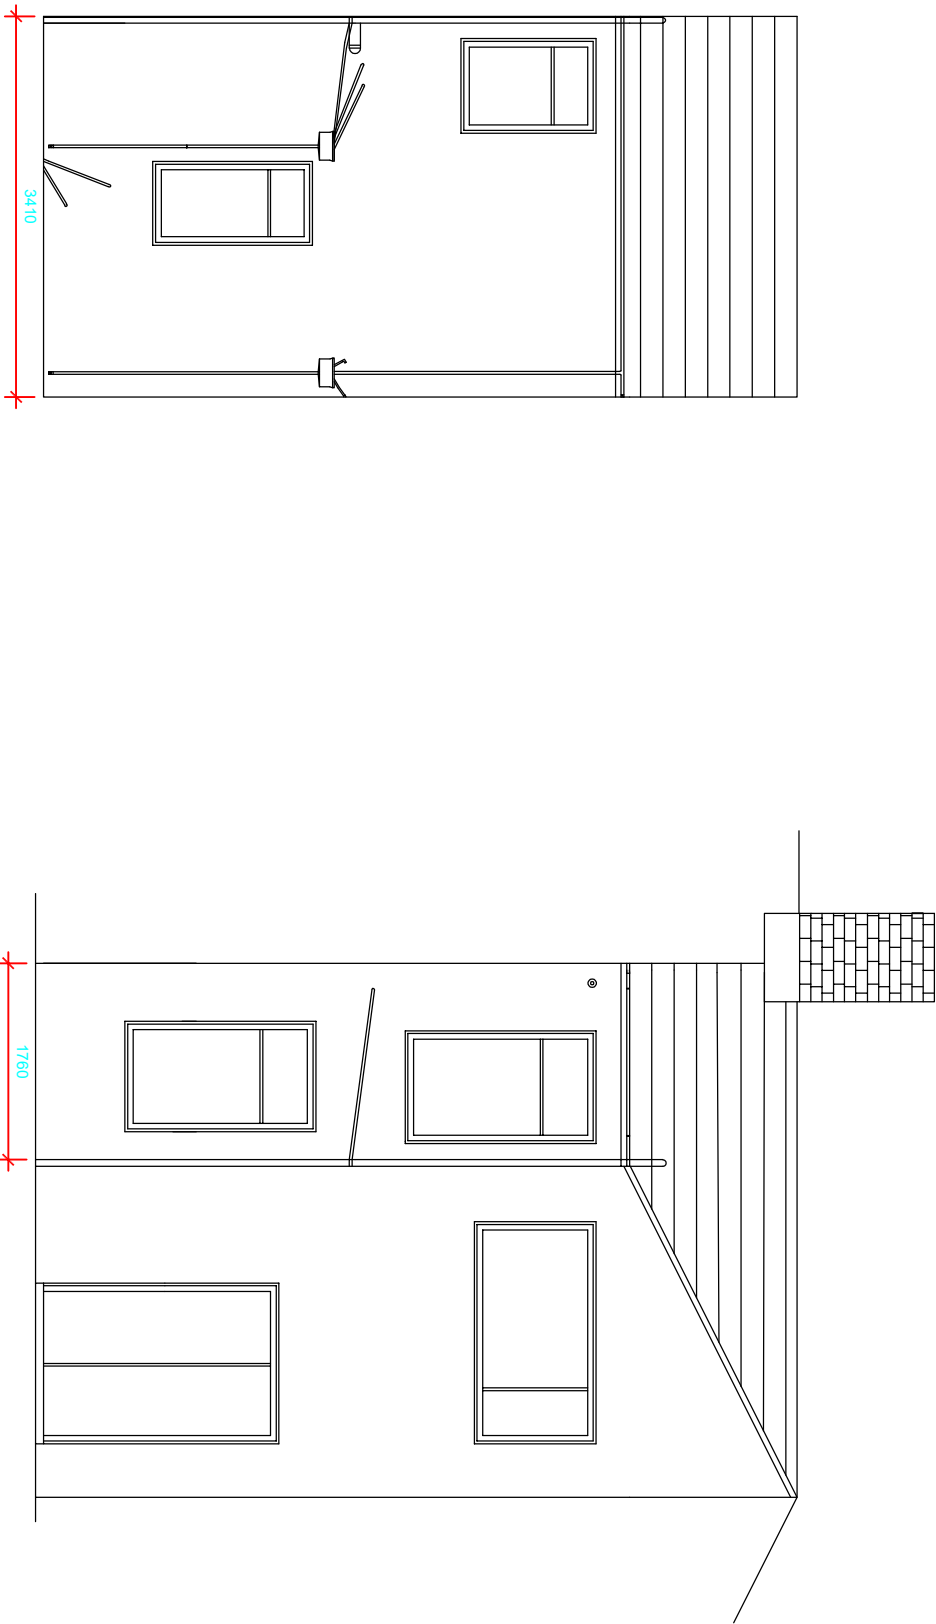

Existing Side Elevation

Existing Rear Elevation

Neath Port Talbot
Castell-nedd Port Talbot

County Borough Council (Cyngor Bwrdeistref Sion)

Neath Port Talbot Council (neath Port Talbot)
County Borough Council (Cyngor Bwrdeistref Sion)
Social Services and Housing
Housing Renewal and Adaptations Service
Tregiltes Court
Neath Abbey Road
Neath Abbey
Neath
SA10 7DF

Project

32 Brynhyfyd Road
Britton Ferry
Neath
SA11 2HT
WC Compartment Extension

Elevations

Drawn	SL	Checked	Approved
Date	Date	Date	Date
Scale	1:50		

Drawing No. DFG5335