



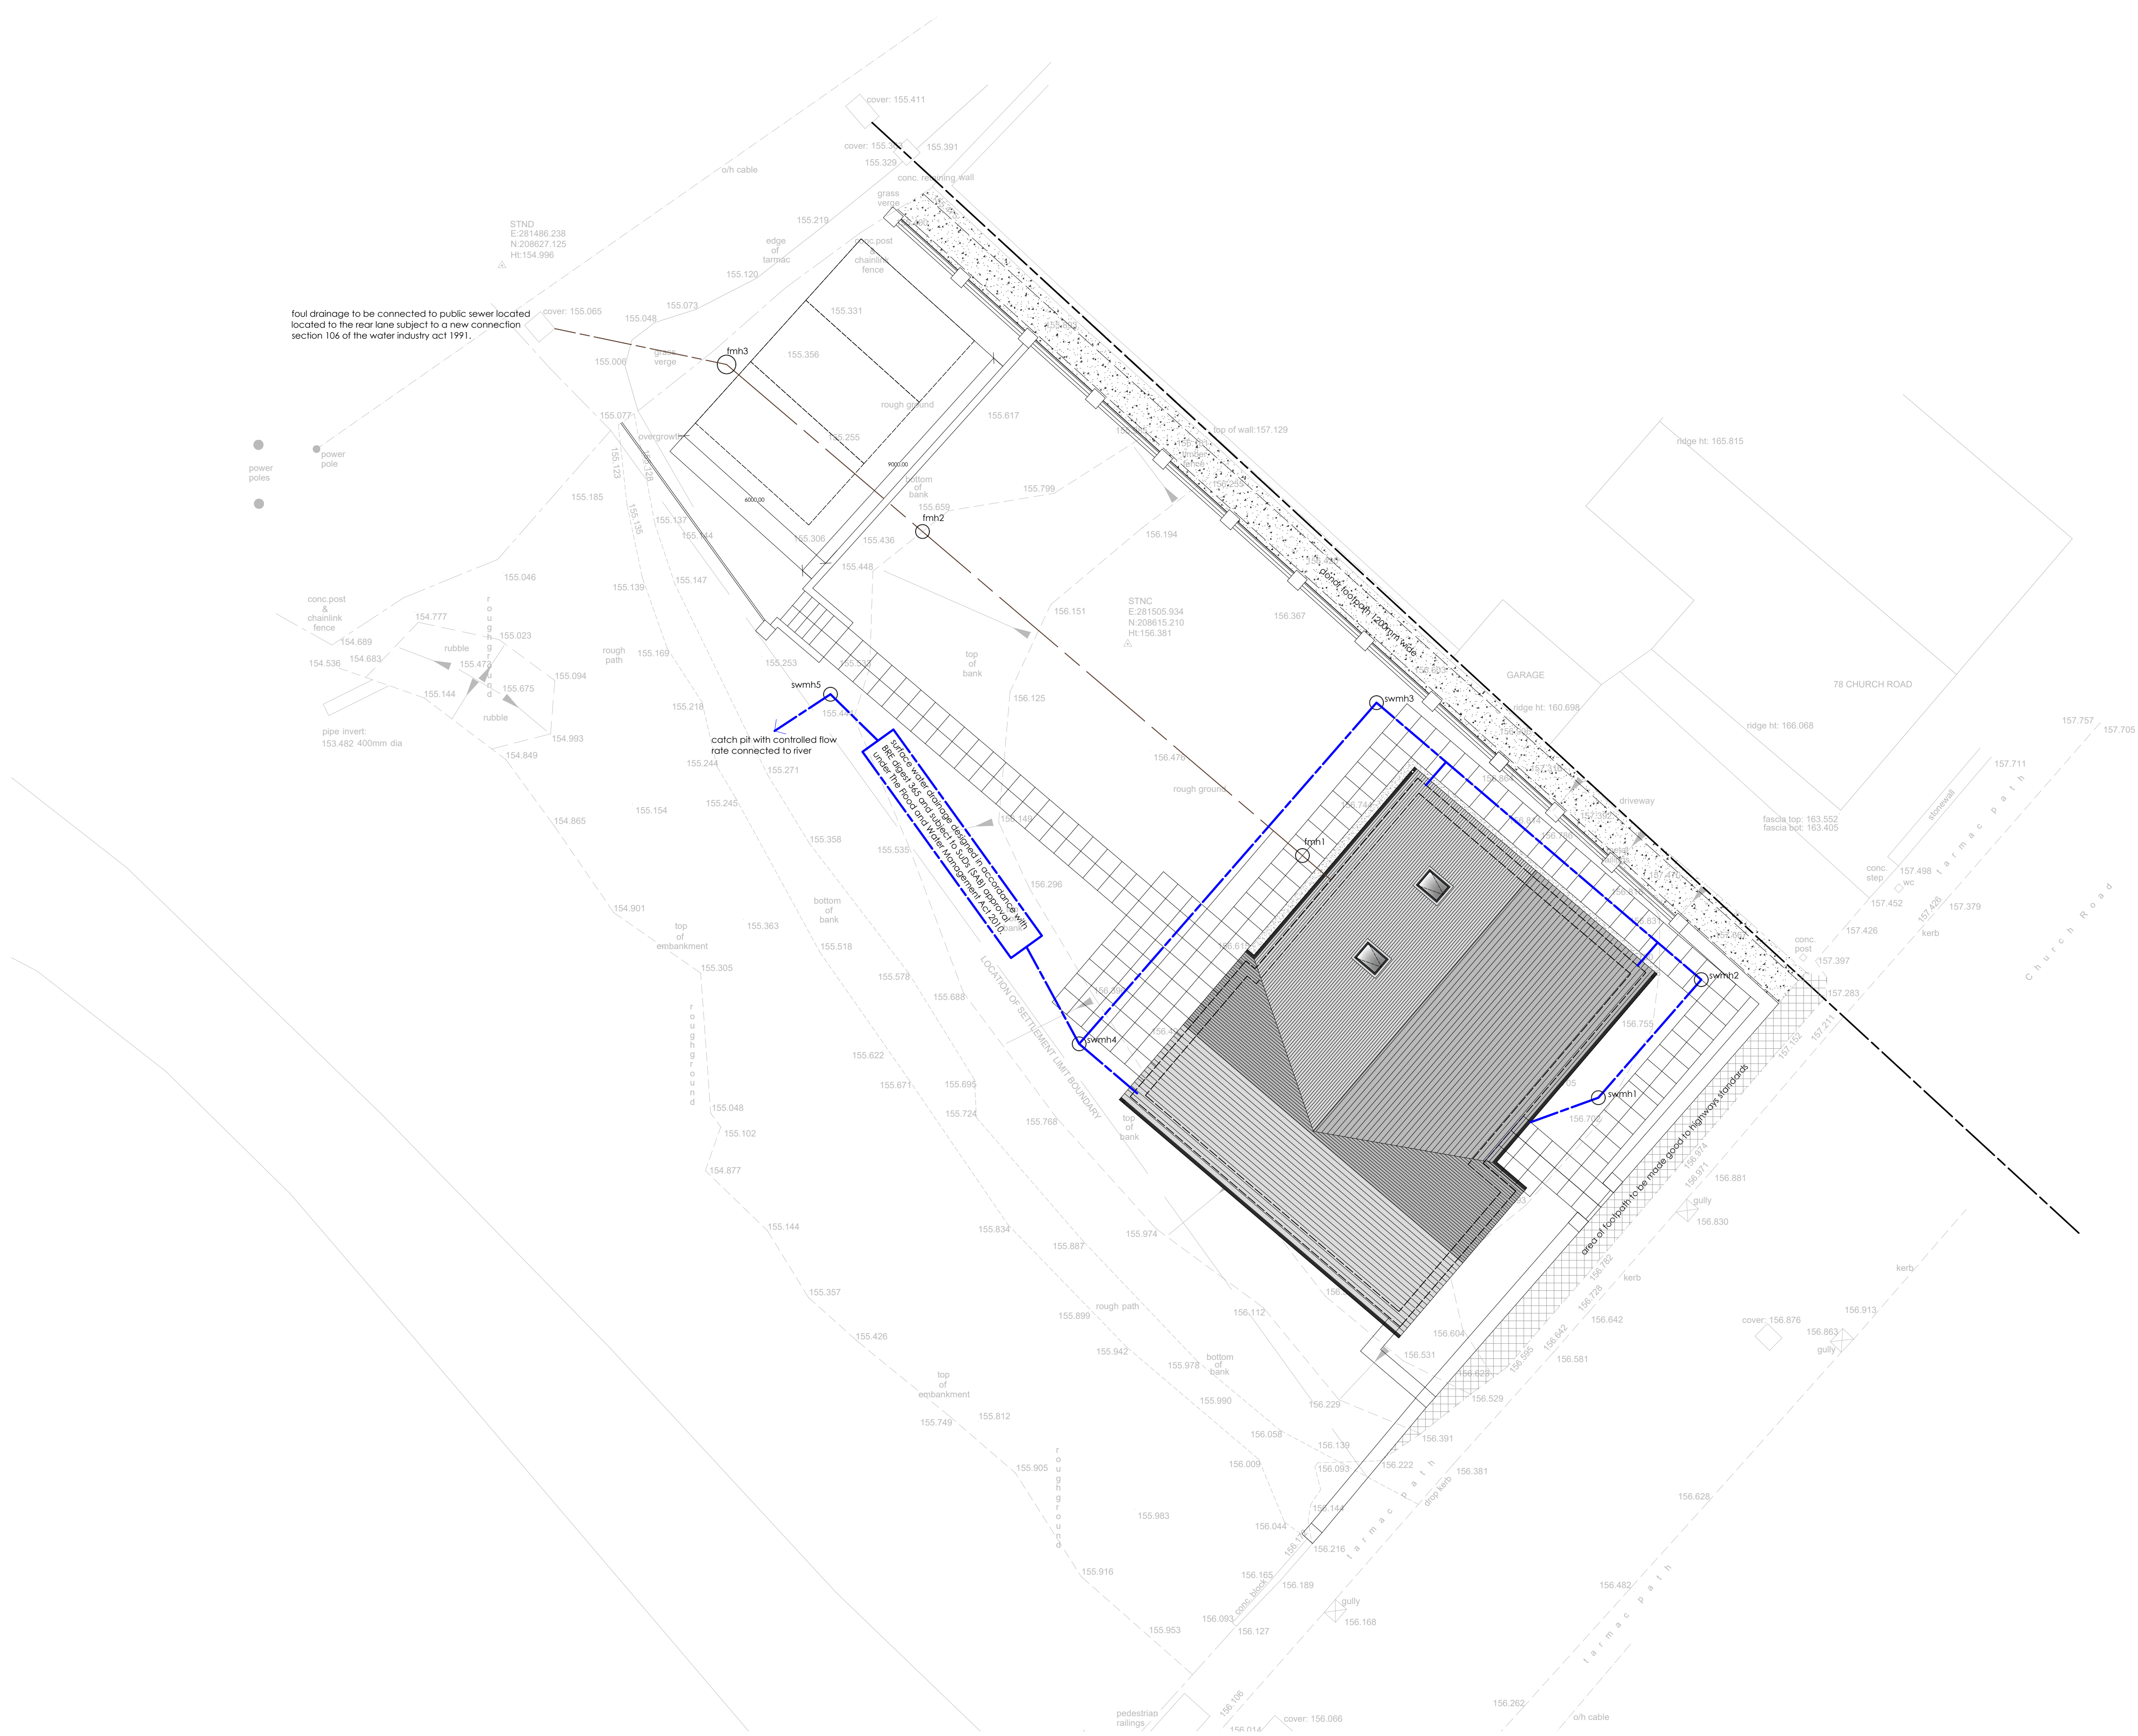

revision	
a	boundary treatments amended at the request of the ipa_17.10.2022
b	
c	
d	
e	
f	
g	

project	drawing	date
LAND ADJACENT 78 CHURCH ROAD, SEVEN SISTERS	PROPOSED DRAINAGE LAYOUT	OCTOBER 2022
client	drawing no.	scale
MR & MRS DAVES	22.248.08a	1 100 @ A1
www.ipanarchitecture.co.uk	hello@ipanarchitecture.co.uk	07765 660189

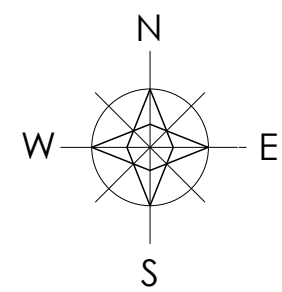