


NOTE:
IMPLEMENTATION OF PROPOSED ECOLOGICAL ENHANCEMENT
(INSTALLATION OF THE BIRD BOX) WILL BE CARRIED OUT WITHIN
1 month OF BENEFICIAL OCCUPATION OF THE PROPOSED GARAGE.




WOODSTONE HOUSE
SPARROW NEST BOX

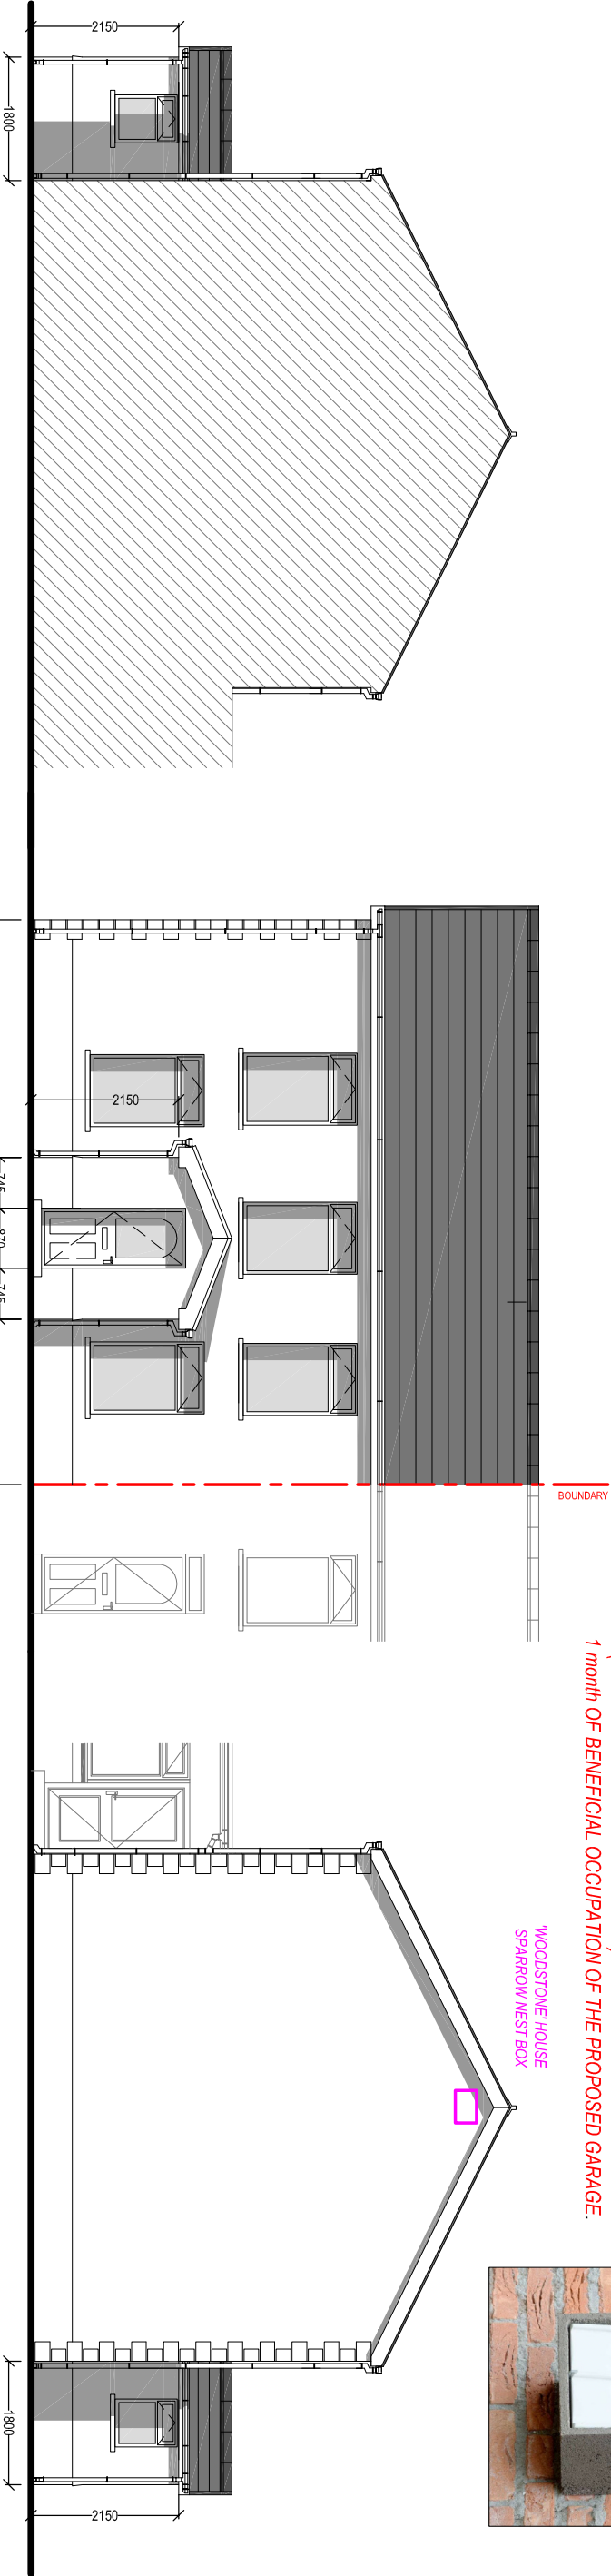

PROPOSED SIDE ELEVATION
Scale 1:100

PROPOSED FRONT ELEVATION
Scale 1:100

PROPOSED SIDE ELEVATION
Scale 1:100

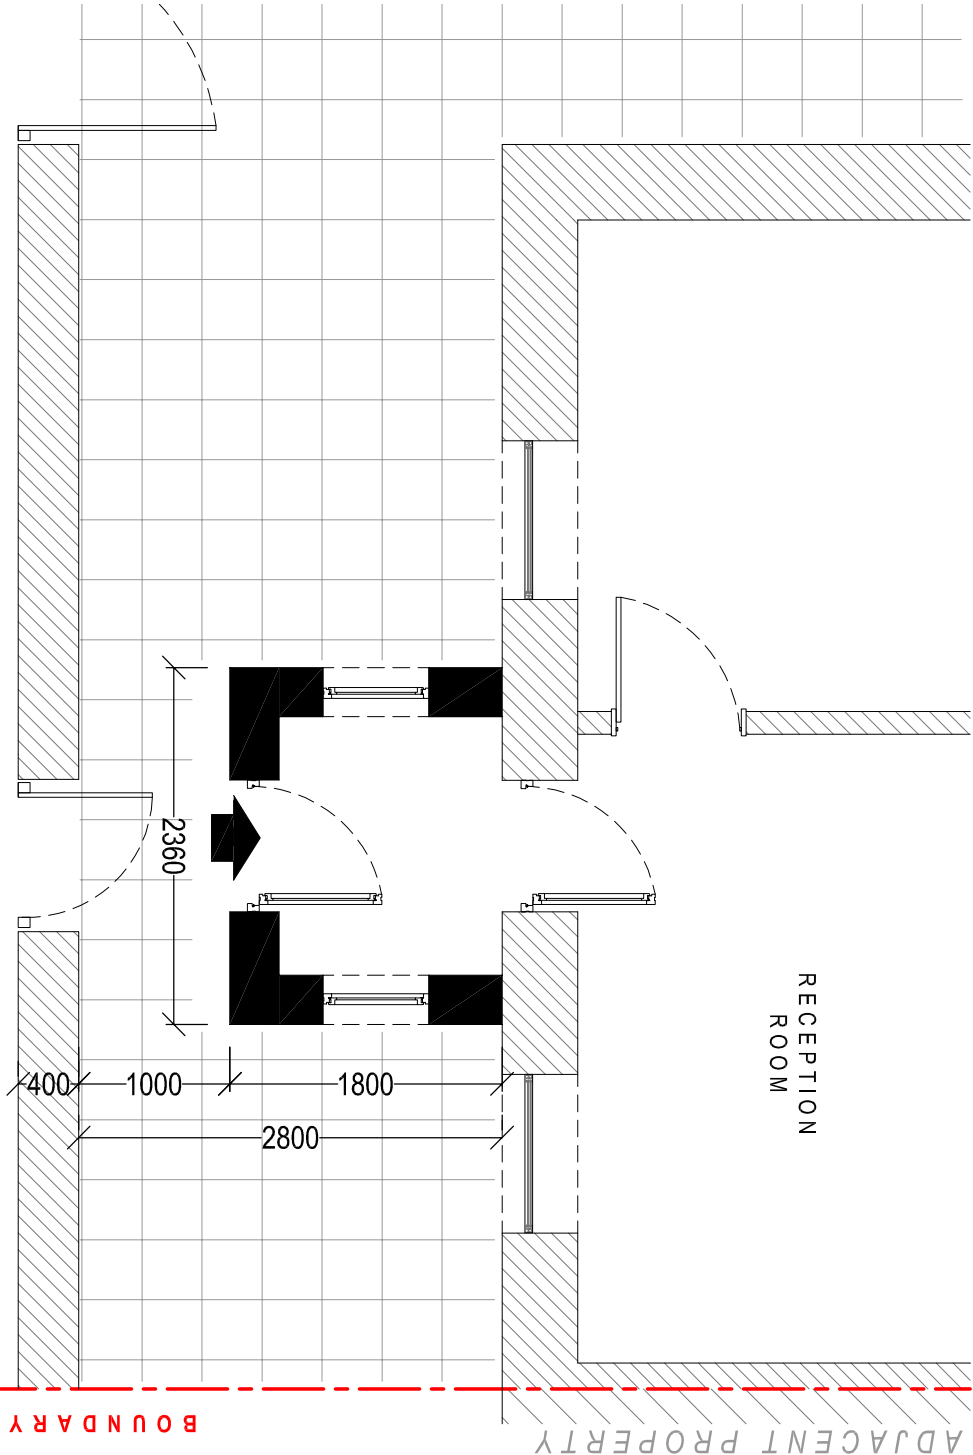

PROPOSED FLOOR PLAN
Scale 1:50

Client:		Mr. & Mrs. Mathews 99 Brynamman Road	
Project Title:		PROPOSED PORCH TO FRONT ELEVATION	
General Notes:		1. Do not scale from this drawing. Take figured dimensions only. 2. Dimensions are in millimetres unless otherwise stated.	
Drawing Issue:		PLANNING	
Drawing Title:		PROPOSED ELEVATIONS & FLOOR PLAN	
Drawing No:	004	Revision:	A
Date:	21-09-2022	Revised:	17-10-2022
Scale(s):	1:100 / 1:50	Paper Size:	A3
 Cwm Planning & Design Ltd. (Civil, Structural & Architectural)			