
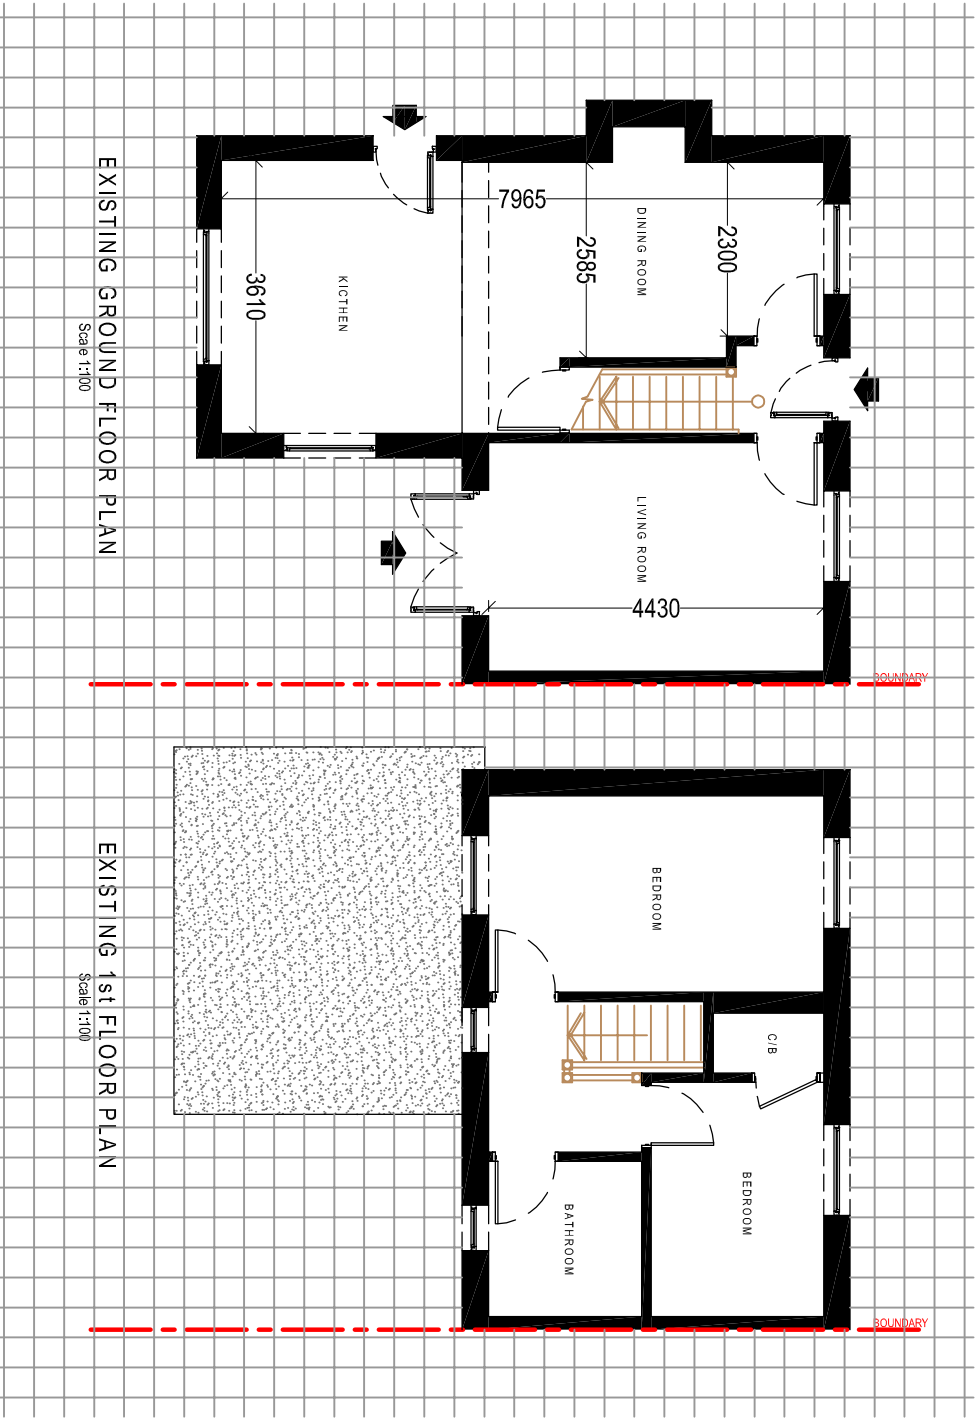


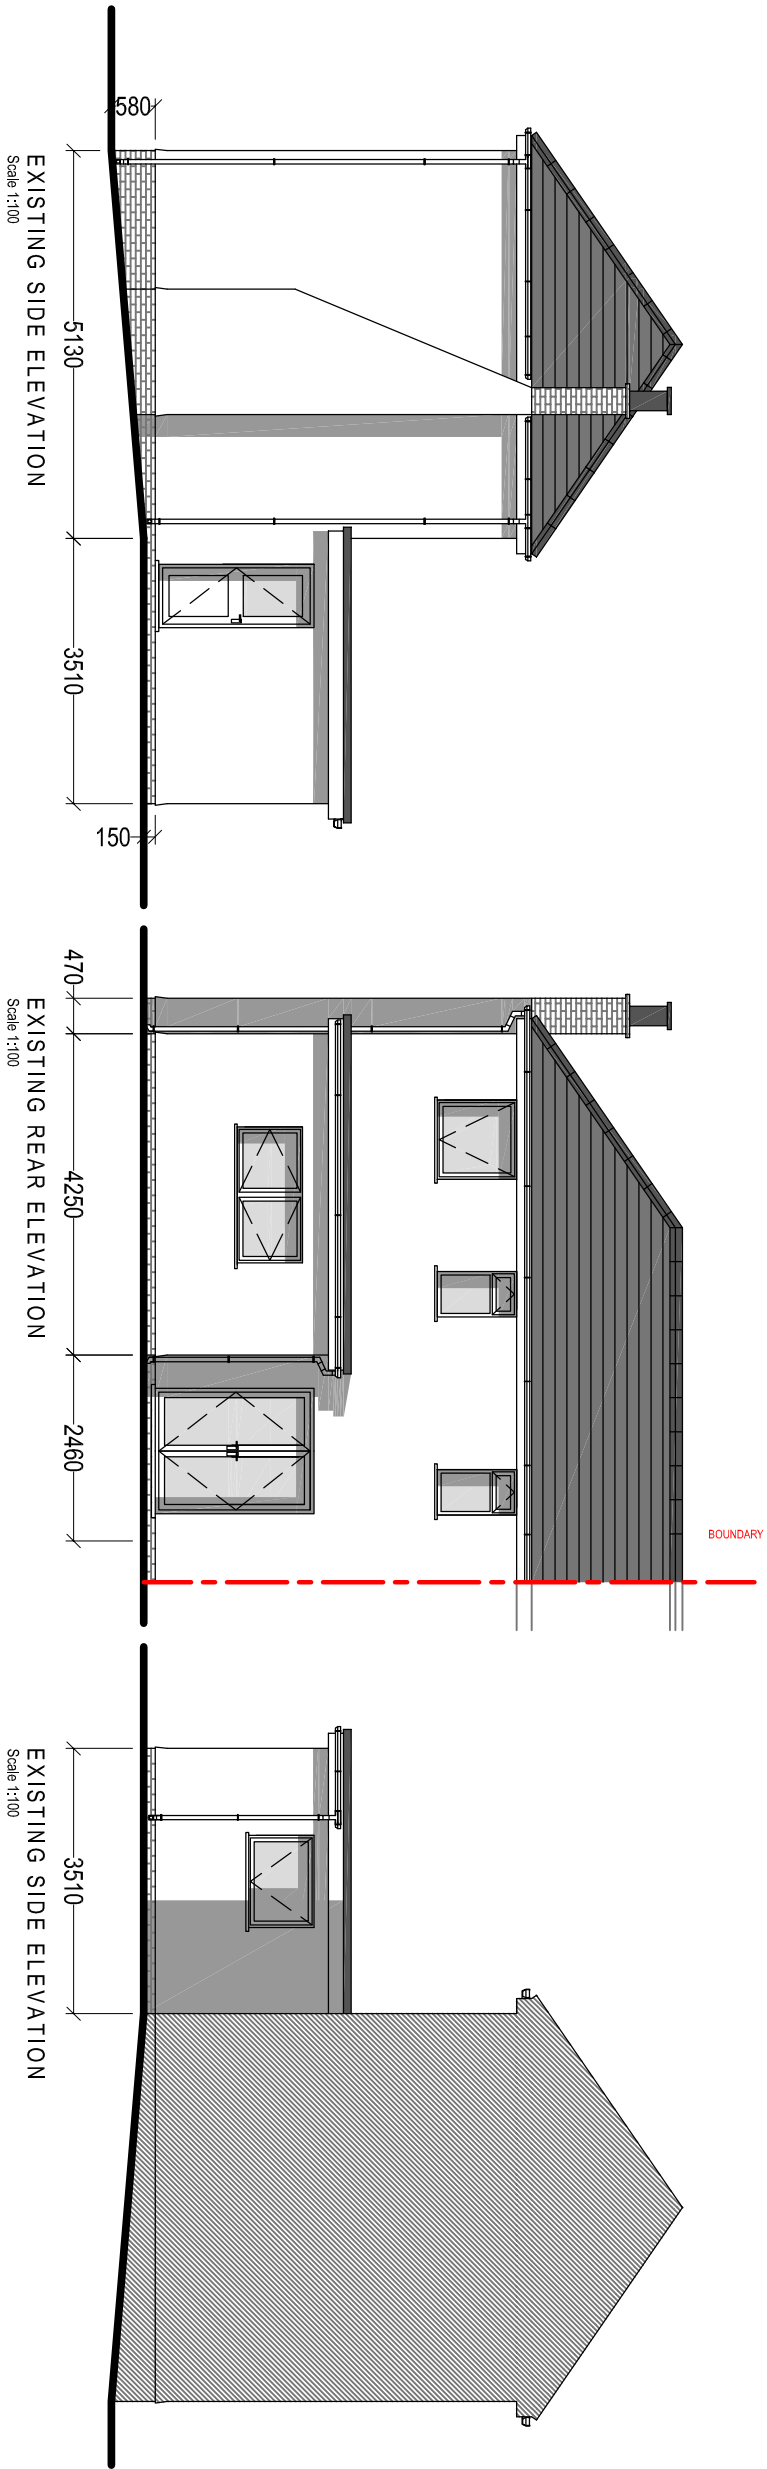

Client:

Mr. M Evans
45 Bethesda Road
Ynysmeudwy
Swansea

Project Title:

PROPOSED FIRST FLOOR
REAR EXTENSION

General Notes:

1. Draw and scale from this drawing. Take figures as dimensions only.
2. Dimensions are in millimetres unless otherwise stated.

Drawing Issue:

PLANNING

Drawing Title:

EXISTING ELEVATIONS & FLOOR PLANS

Drawing No:

003

Revision:

Date:

19-10-2022

Revised:

Scale(s):

1:100

Paper Size:

A3



Cwm Planning & Design Ltd.
(architectural and Draughting Services)