


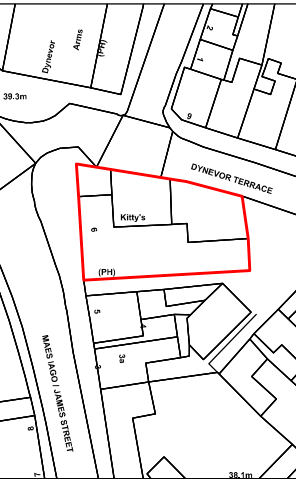

windsorpatania
architects

1. This drawing remains copyright of Windsor & Patania Architects and may not be reproduced or copied without consent in writing.
2. Print out to actual scale. Do not scale drawing use figured dimensions only. All dimensions to be cross-checked on-site by the appointed contractor prior to manufacture and construction
3. Any discrepancies between site and drawings to be reported to the Windsor & Patania Architects immediately.
4. Read in conjunction with all relevant drawings and documentation produced by other consultants
5. All structural elements to be agreed with local authority Building Control prior to commencement of works.
6. Attention is drawn to the provisions of the party wall act 1996. Legal boundaries should be determined by others.
7. All suggested demolition works to be reviewed by a Structural Engineer and to be assessed on site prior to demolition.
8. All areas are approximate and are to be used for indicative purposes only. Areas don't take into account possible variations related to the impact of Site Conditions, Structure, Drainage and M&E.
9. Windsor & Patania Architects accepts no liability for any expense, loss or damage of whatsoever nature and however arising from any variation made to this drawing or in the execution of the work to which relates which has not been referred to them and their approval obtained.
10. Contractors to be responsible for the design and supply of all temporary works (i.e. bracing, propping, showing, tying, etc) and the security, stability, and safety of the building works.

--- Boundary line - indicative only



FL- Floor Level
SH- Window Sill Level
HH- Window Height
TL - Top Level

FL:

Existing floor levels Existing in metres Above Ordnance Datum (m AOD) - tied to OS Datum. The datum reference based on sea level in Newlyn, Cornwall

Prepared by ADS Surveys, Andell House, Highfield Lane Woodfalls Salisbury, Wiltshire SP5 2NG

Received 22/9/2022

Architect contact details
info@windsorpatania.com
London: 020 3011 2997
Cambridge: 01223 776 997
Liverpool: 0151 665 0997


Client
LARS BOS
500 Bourne Business Park, 5 Dashwood Lang Road, Addlestone, Surrey, KT15 2H3, GBR

Flats Conversion
Project Address
6 James St, Pontardawe, Swansea SA8 4LR

Drawing title
EXISTING FLOOR PLANS

date
OCTOBER 2022
scale
1:500@A3

drawing number
S-02
sheet no.
2 OF 19

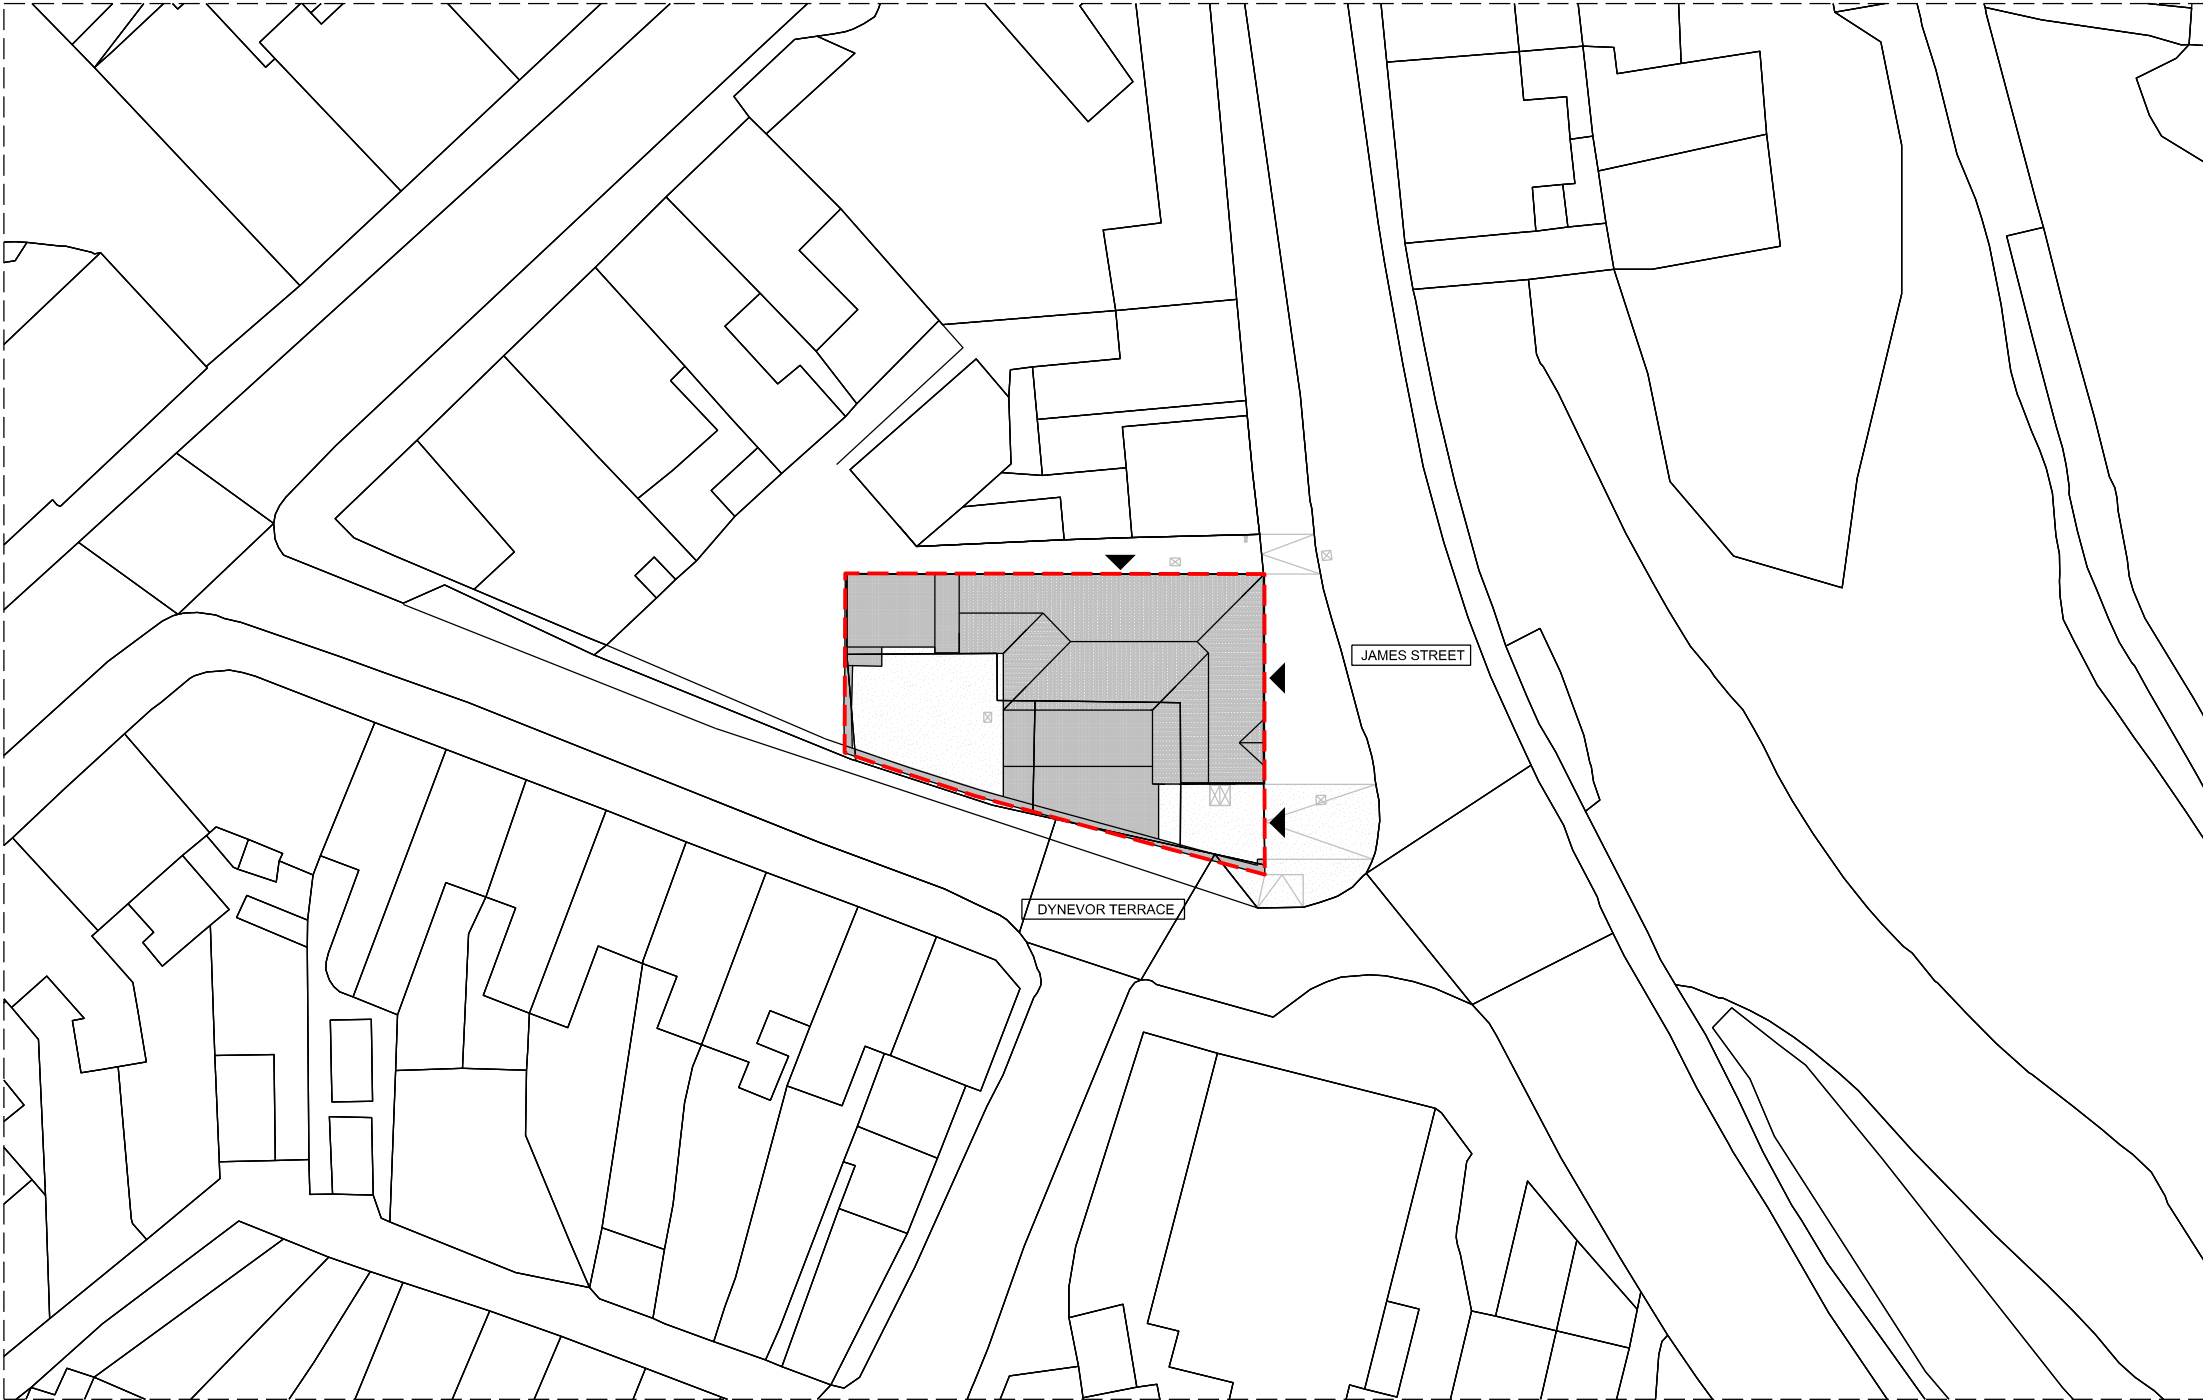

01 EXISTING SITE PLAN

1:500@A3






windsorpatania
architects

1. This drawing remains copyright of Windsor & Patania Architects and may not be reproduced or copied without consent in writing.
2. Print out to actual scale. Do not scale drawing using figured dimensions only. All dimensions to be cross-checked on-site by the appointed contractor prior to manufacture and construction
3. Any discrepancies between site and drawings to be reported to the Windsor & Patania Architects immediately.
4. Read in conjunction with all relevant drawings and documentation produced by other consultants
5. All structural elements to be agreed with local authority Building Control prior to commencement of works.
6. Attention is drawn to the provisions of the party wall act 1996. Legal boundaries should be determined by others.
7. All suggested demolition works to be reviewed by a Structural Engineer and to be assessed on site prior to demolition.
8. All areas are approximate and are to be used for indicative purposes only. Areas don't take into account possible variations related to the impact of Site Conditions, Structure, Drainage and M&E.
9. Windsor & Patania Architects accepts no liability for any expense, loss or damage of whatsoever nature and however arising from any variation made to this drawing or in the execution of the work to which relates which has not been referred to them and their approval obtained.
10. Contractors to be responsible for the design and supply of all temporary works (i.e. bracing, propping, showing, tying, etc) and the security, stability, and safety of the building works.

--- Boundary line - indicative only

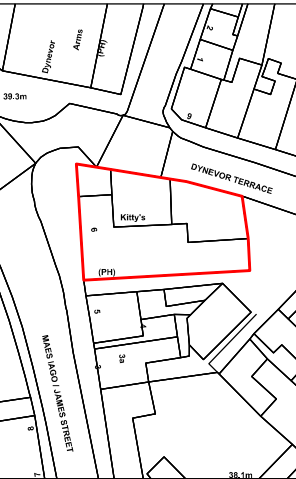

FL- Floor Level
SH- Window Sill Level
HH- Window Height
TL - Top Level

⬆️ FL:

Existing floor levels Existing in metres Above Ordnance Datum (m AOD) - tied to OS Datum. The datum reference based on sea level in Newlyn, Cornwall

Prepared by ADS Surveys, Andell House, Highfield Lane Woodfalls Salisbury, Wiltshire SP5 2NG

Received 22/9/2022

Architect contact details
info@windsorpatania.com
London: 020 3011 2997
Cambridge: 01223 776 997
Liverpool: 0151 665 0997


Client
LARS BOS
500 Bourne Business Park, 5 Dashwood Lang Road, Addlestone, Surrey, KT15 2H3, GBR

Flats Conversion
Project Address
6 James St, Pontardawe, Swansea SA8 4LR


Drawing title
EXISTING FLOOR PLANS

date
OCTOBER 2022
scale
1:100@A3

drawing number
S-03
sheet no.
3 OF 19

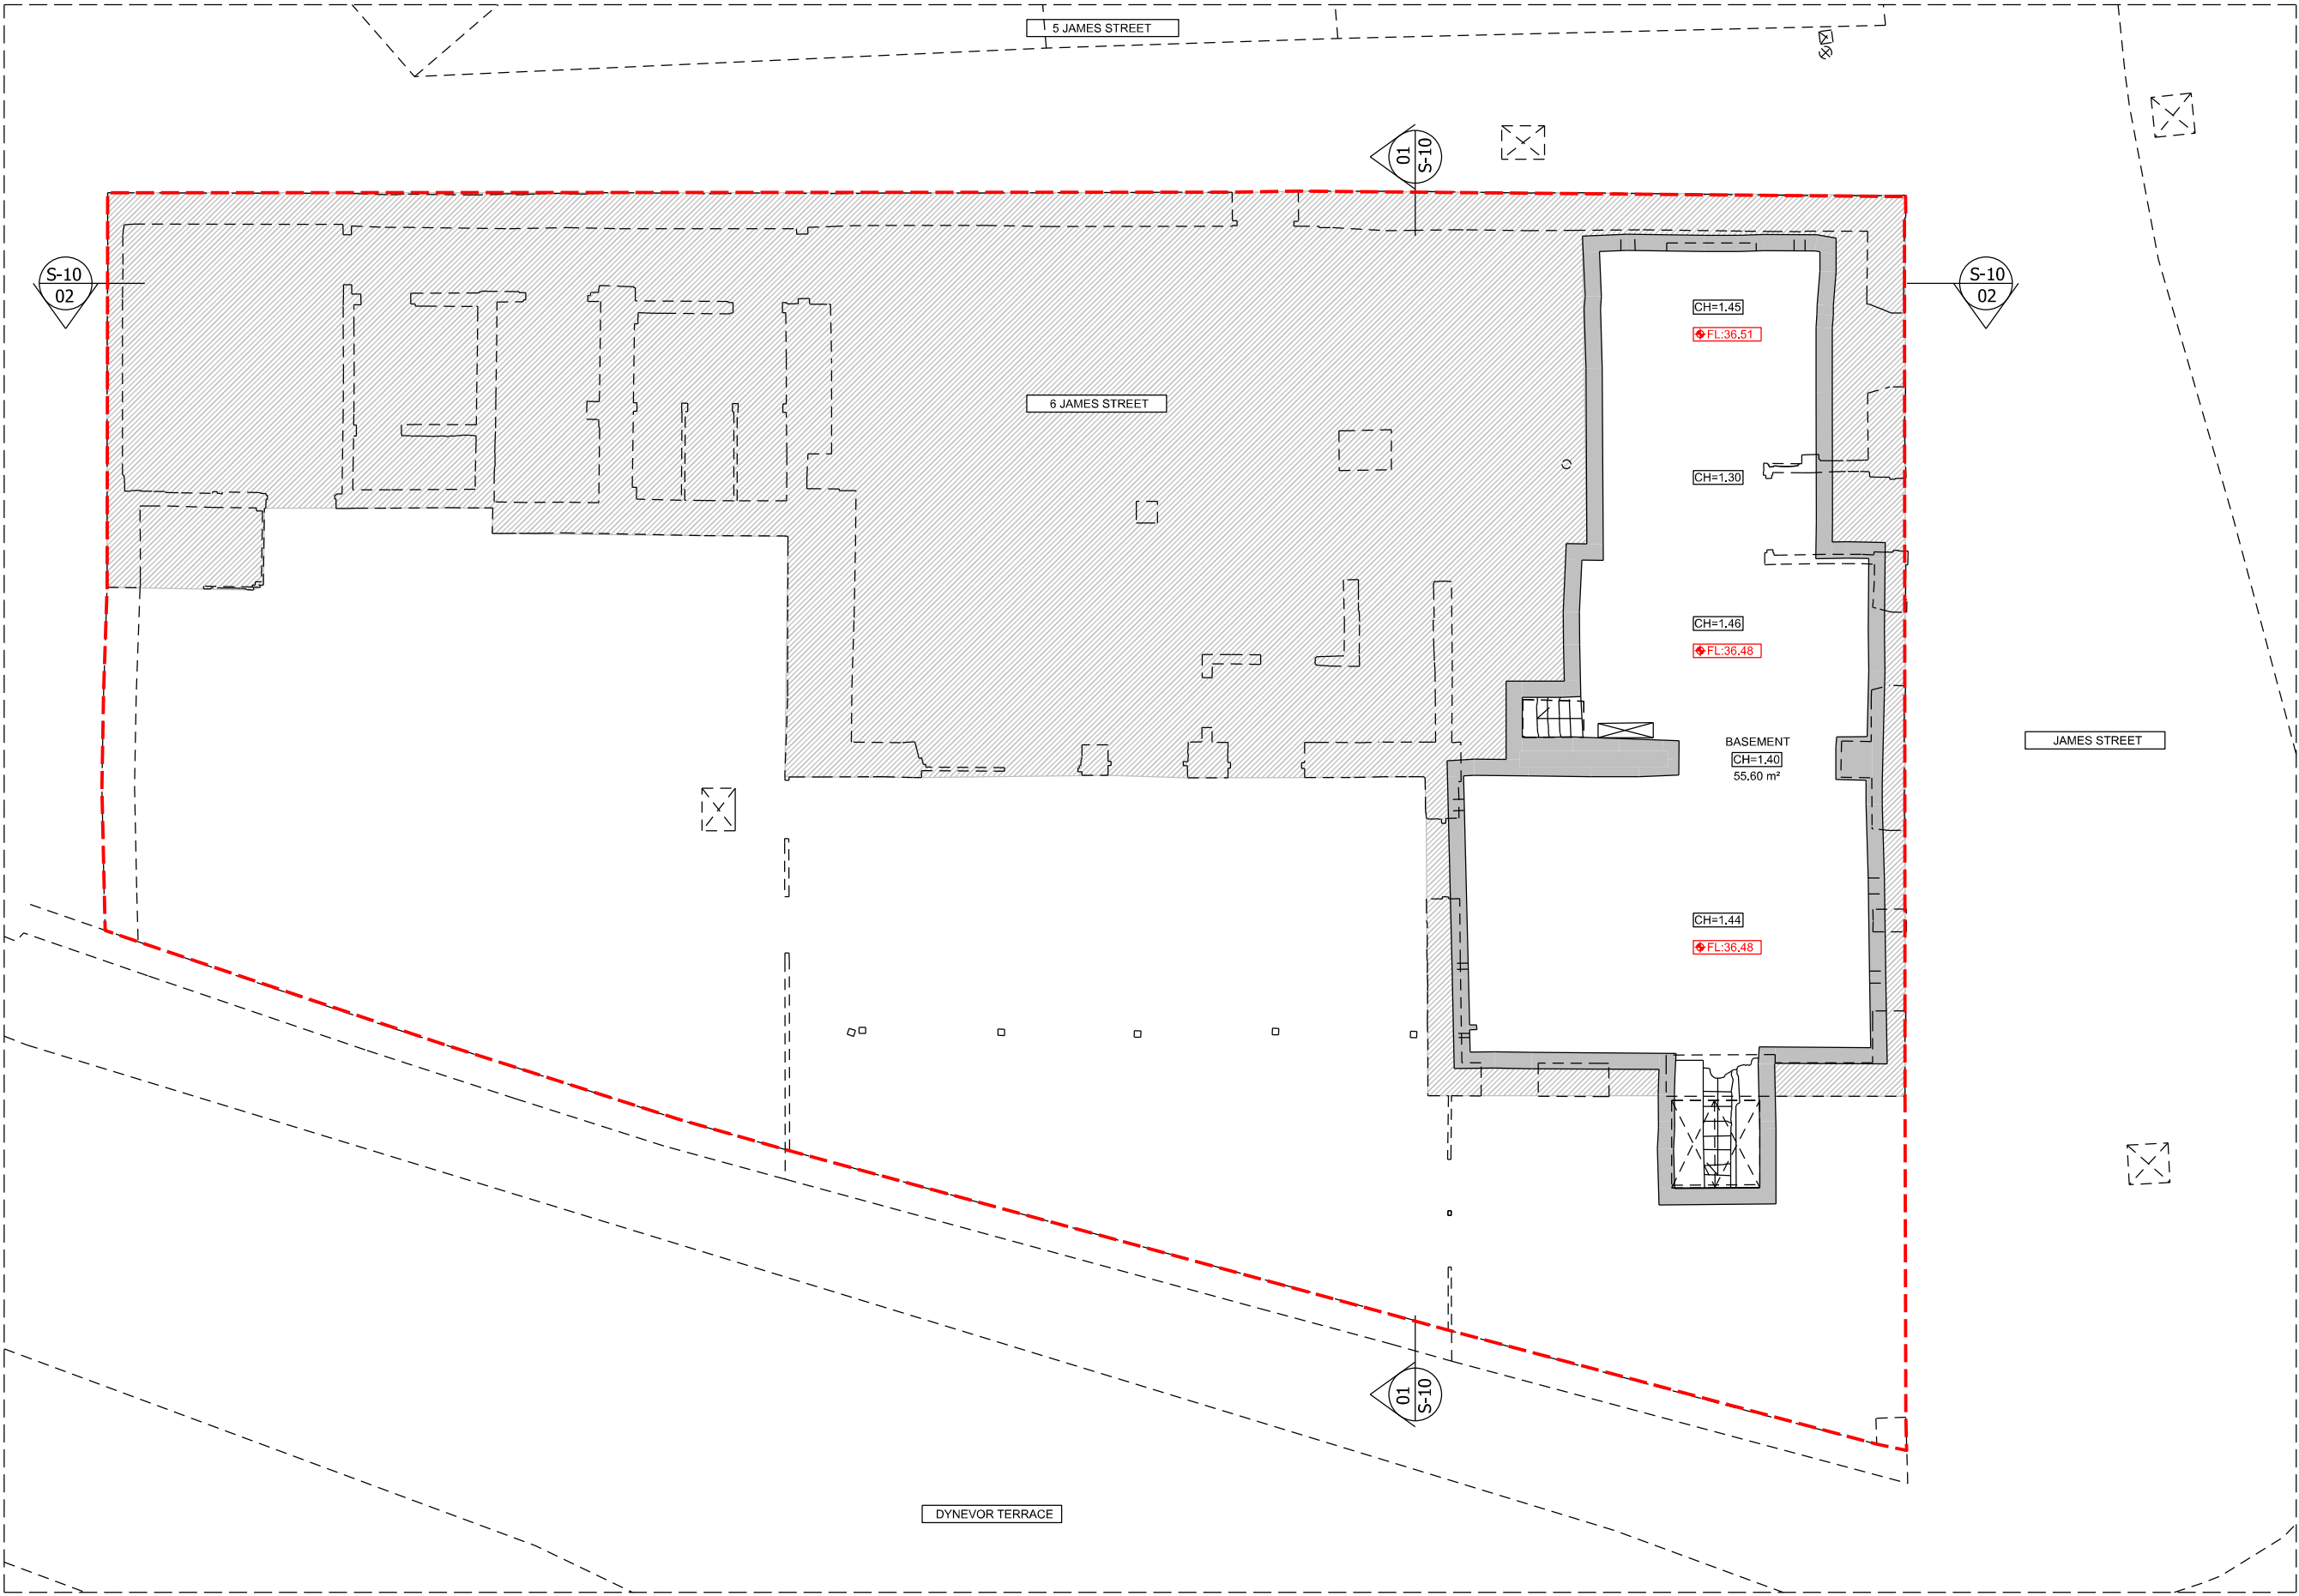

01 **EXISTING BASEMENT PLAN**
1:100@A3

 




windsorpatania
architects

- This drawing remains copyright of Windsor & Patania Architects and may not be reproduced or copied without consent in writing.
- Print out to actual scale. Do not scale drawing use figured dimensions only. All dimensions to be cross-checked on-site by the appointed contractor prior to manufacture and construction.
- Any discrepancies between site and drawings to be reported to the Windsor & Patania Architects immediately.
- Read in conjunction with all relevant drawings and documentation produced by other consultants.
- All structural elements to be agreed with local authority Building Control prior to commencement of works.
- Attention is drawn to the provisions of the party wall act 1996. Legal boundaries should be determined by others.
- All suggested demolition works to be reviewed by a Structural Engineer and to be assessed on site prior to demolition.
- All areas are approximate and are to be used for indicative purposes only. Areas don't take into account possible variations related to the impact of Site Conditions, Structure, Drainage and M&E.
- Windsor & Patania Architects accepts no liability for any expense, loss or damage of whatsoever nature and however arising from any variation made to this drawing or in the execution of the work to which relates which has not been referred to them and their approval obtained.
- Contractors to be responsible for the design and supply of all temporary works (i.e. bracing, propping, showing, tying, etc.) and the security, stability, and safety of the building works.

--- Boundary line - indicative only

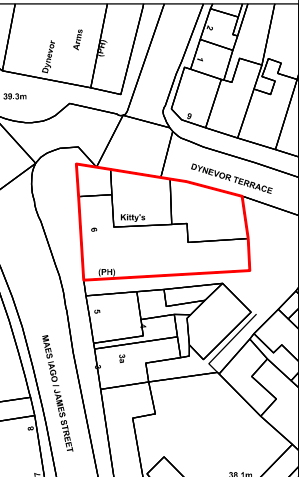

FL- Floor Level
SH- Window Sill Level
HH- Window Height
TL- Top Level

FL- Floor Level

Existing floor levels Existing in metres Above Ordnance Datum (m AOD) - tied to OS Datum. The datum reference based on sea level in Newlyn, Cornwall

Prepared by ADS Surveys, Andell House, Highfield Lane Woodfalls Salisbury, Wiltshire SP5 2NG

Received 22/9/2022

Architect contact details
info@windsorpatania.com
London: 020 3011 2997
Cambridge: 01223 776 997
Liverpool: 0151 665 0997

Client
LARS BOS
500 Bourne Business Park, 5 Dashwood Lang Road, Addlestone, Surrey, KT15 2HJ, GBR

Flats Conversion
Project Address
6 James St, Pontardawe, Swansea SA8 4LR


Drawing title
EXISTING FLOOR PLANS

date
OCTOBER 2022

scale
1:100@A3

drawing number
S-04

sheet no.
4 OF 19

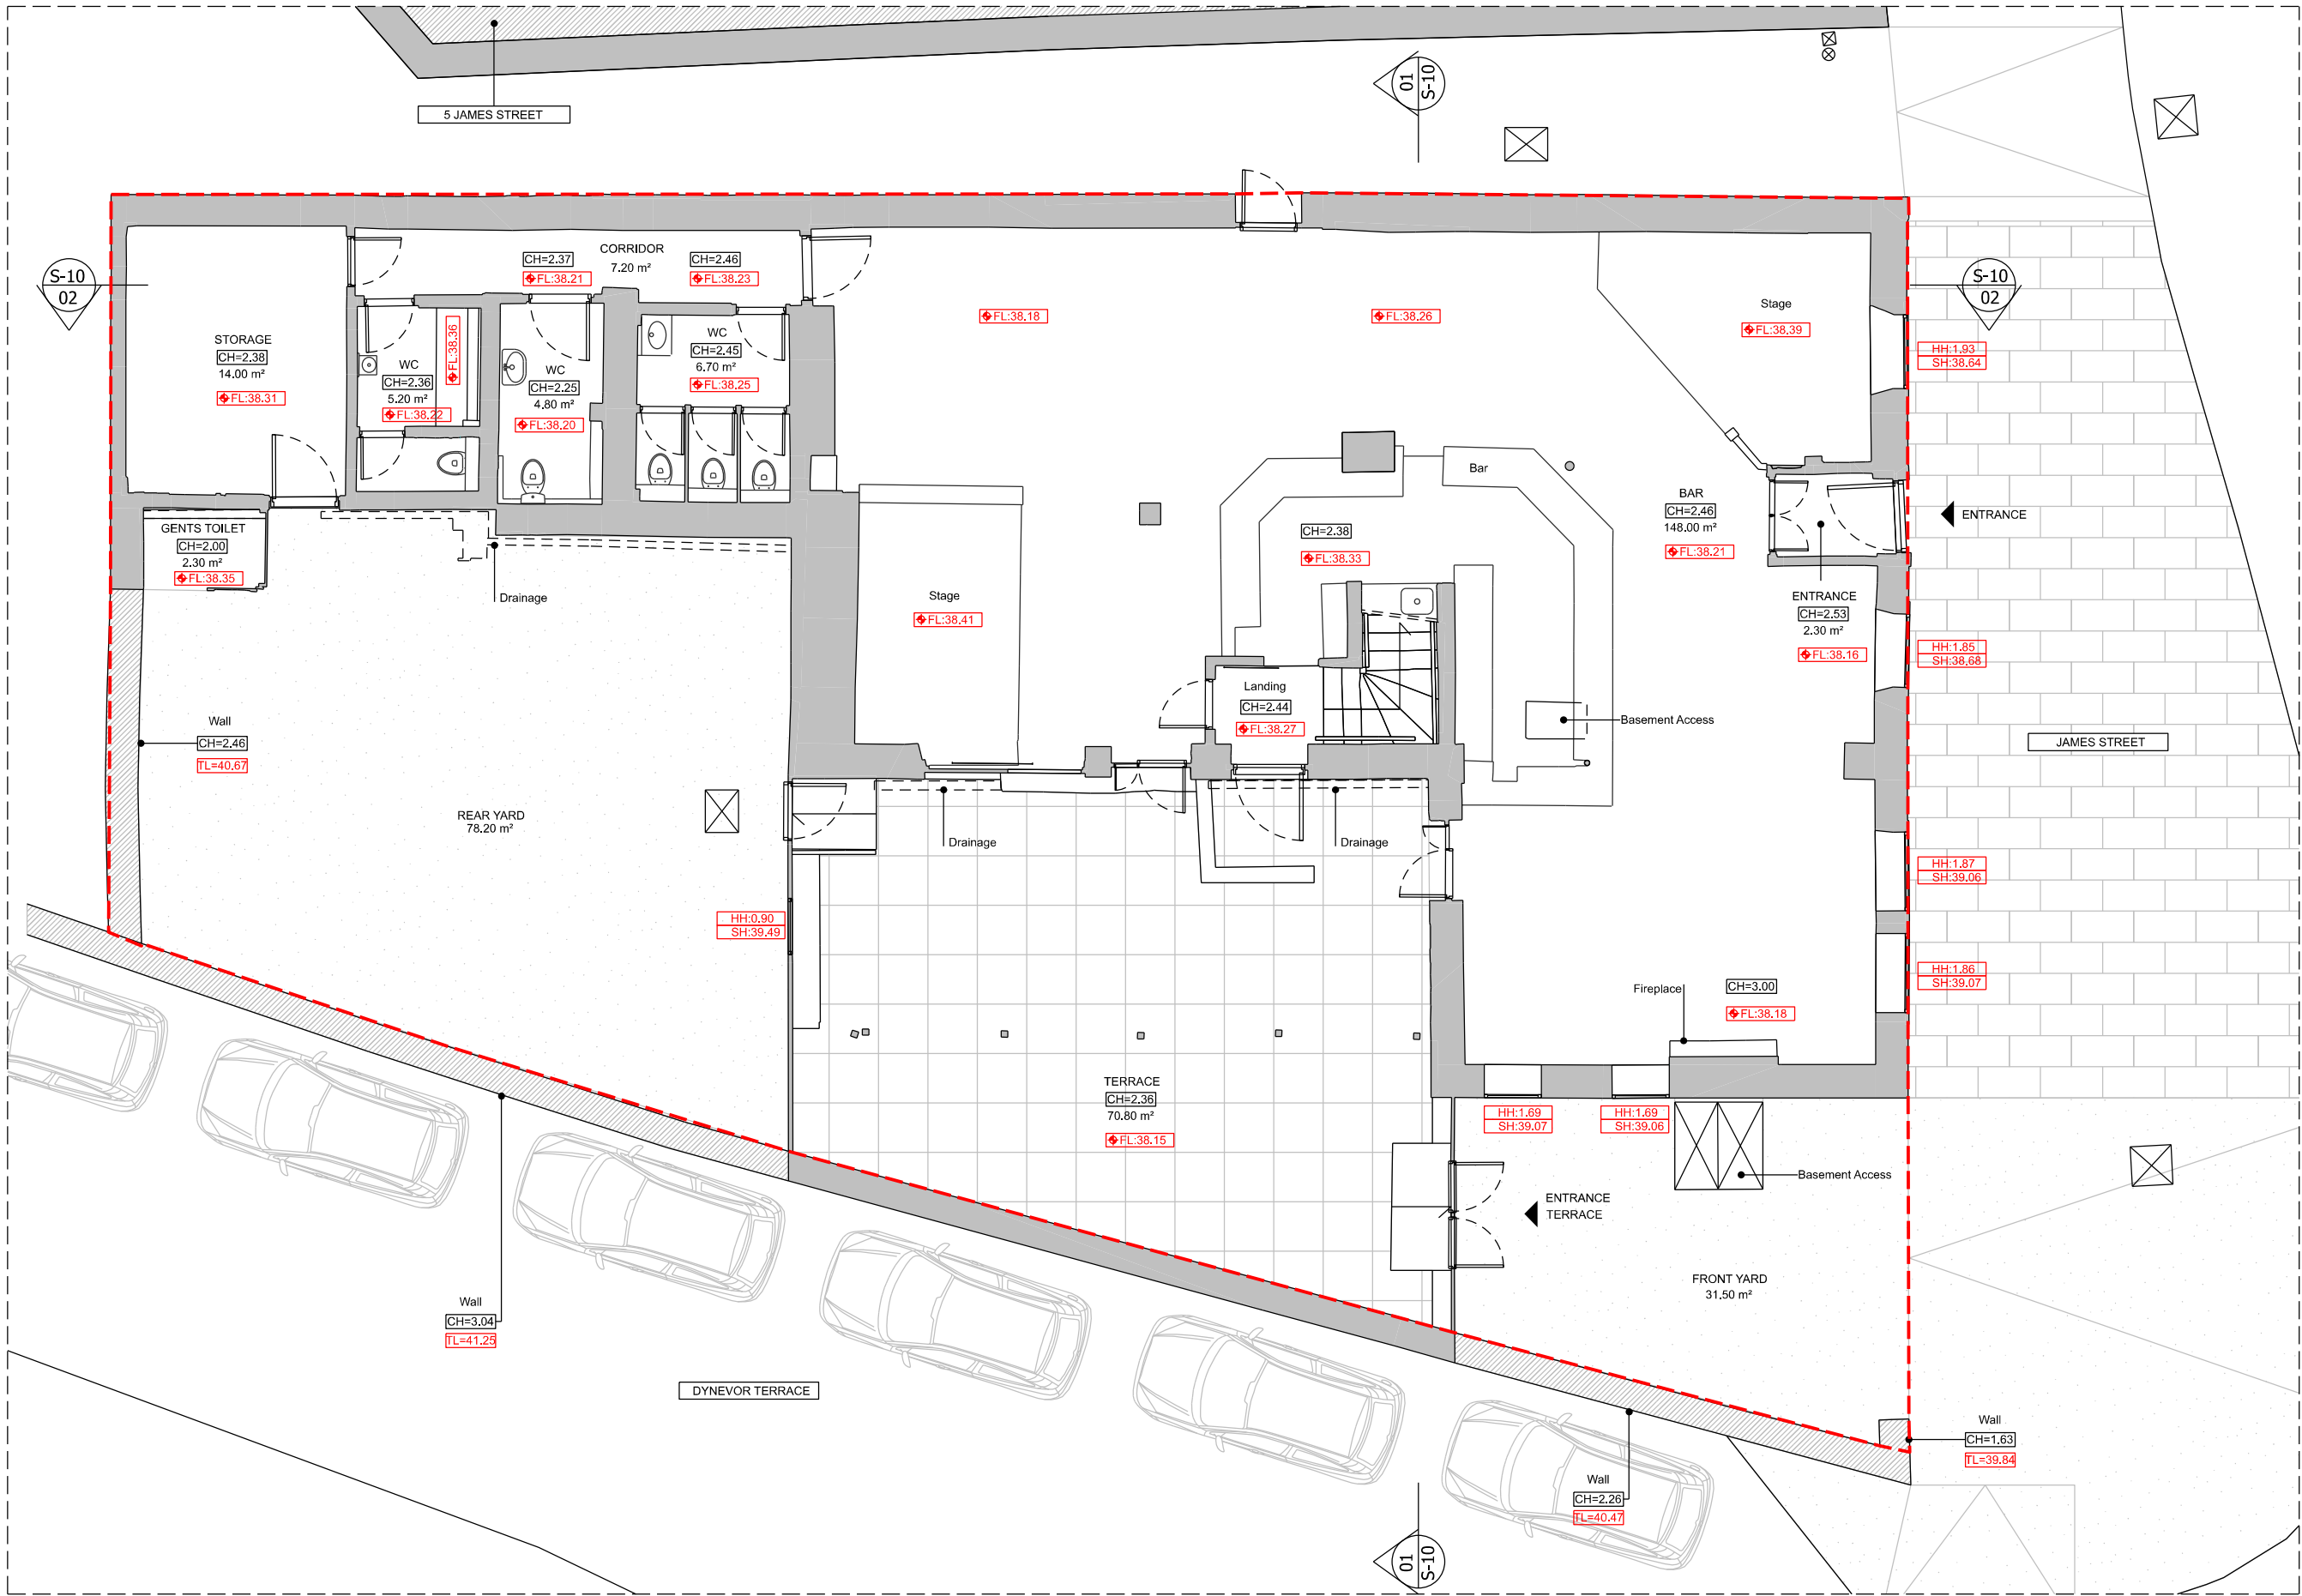

01 EXISTING GROUND FLOOR PLAN
1:100@A3


M 1:100
0 1 2 3 4 5 6 7 8 9 10 [m]



windsorpatania
architects

- This drawing remains copyright of Windsor & Patania Architects and may not be reproduced or copied without consent in writing.
- Print out to actual scale. Do not scale drawing using figured dimensions only. All dimensions to be cross-checked on-site by the appointed contractor prior to manufacture and construction.
- Any discrepancies between site and drawings to be reported to the Windsor & Patania Architects immediately.
- Read in conjunction with all relevant drawings and documentation produced by other consultants.
- All structural elements to be agreed with local authority Building Control prior to commencement of works.
- Attention is drawn to the provisions of the party wall act 1996. Legal boundaries should be determined by others.
- All suggested demolition works to be reviewed by a Structural Engineer and to be assessed on site prior to demolition.
- All areas are approximate and are to be used for indicative purposes only. Areas don't take into account possible variations related to the impact of Site Conditions, Structure, Drainage and M&E.
- Windsor & Patania Architects accepts no liability for any expense, loss or damage of whatsoever nature and however arising from any variation made to this drawing or in the execution of the work to which relates which has not been referred to them and their approval obtained.
- Contractors to be responsible for the design and supply of all temporary works (i.e. bracing, propping, showing, tying, etc.) and the security, stability, and safety of the building works.

--- Boundary line - indicative only

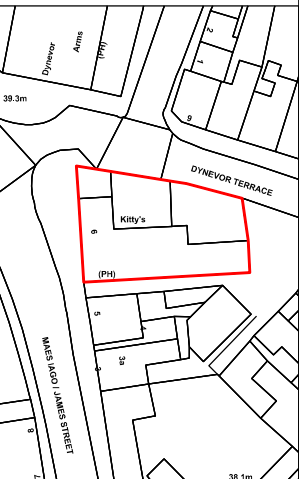

FL- Floor Level
SH- Window Sill Level
HH- Window Height
TL- Top Level

Existing floor levels Existing in metres Above Ordnance Datum (m AOD) - tied to OS Datum. The datum reference based on sea level in Newlyn, Cornwall

Prepared by ADS Surveys, Andell House, Highfield Lane Woodfalls Salisbury, Wiltshire SP5 2NG

Received 22/9/2022

Architect contact details
info@windsorpatania.com
London: 020 3011 2997
Cambridge: 01223 776 997
Liverpool: 0151 665 0997

Client
LARS BOS
500 Bourne Business Park, 5 Dashwood Lang Road, Addlestone, Surrey, KT15 2H3, GBR


Flats Conversion
Project Address
6 James St, Pontardawe, Swansea SA8 4LR

Drawing title
EXISTING FLOOR PLANS

date
OCTOBER 2022

drawing number
S-05

scale
1:100@A3
sheet no.
5 OF 19

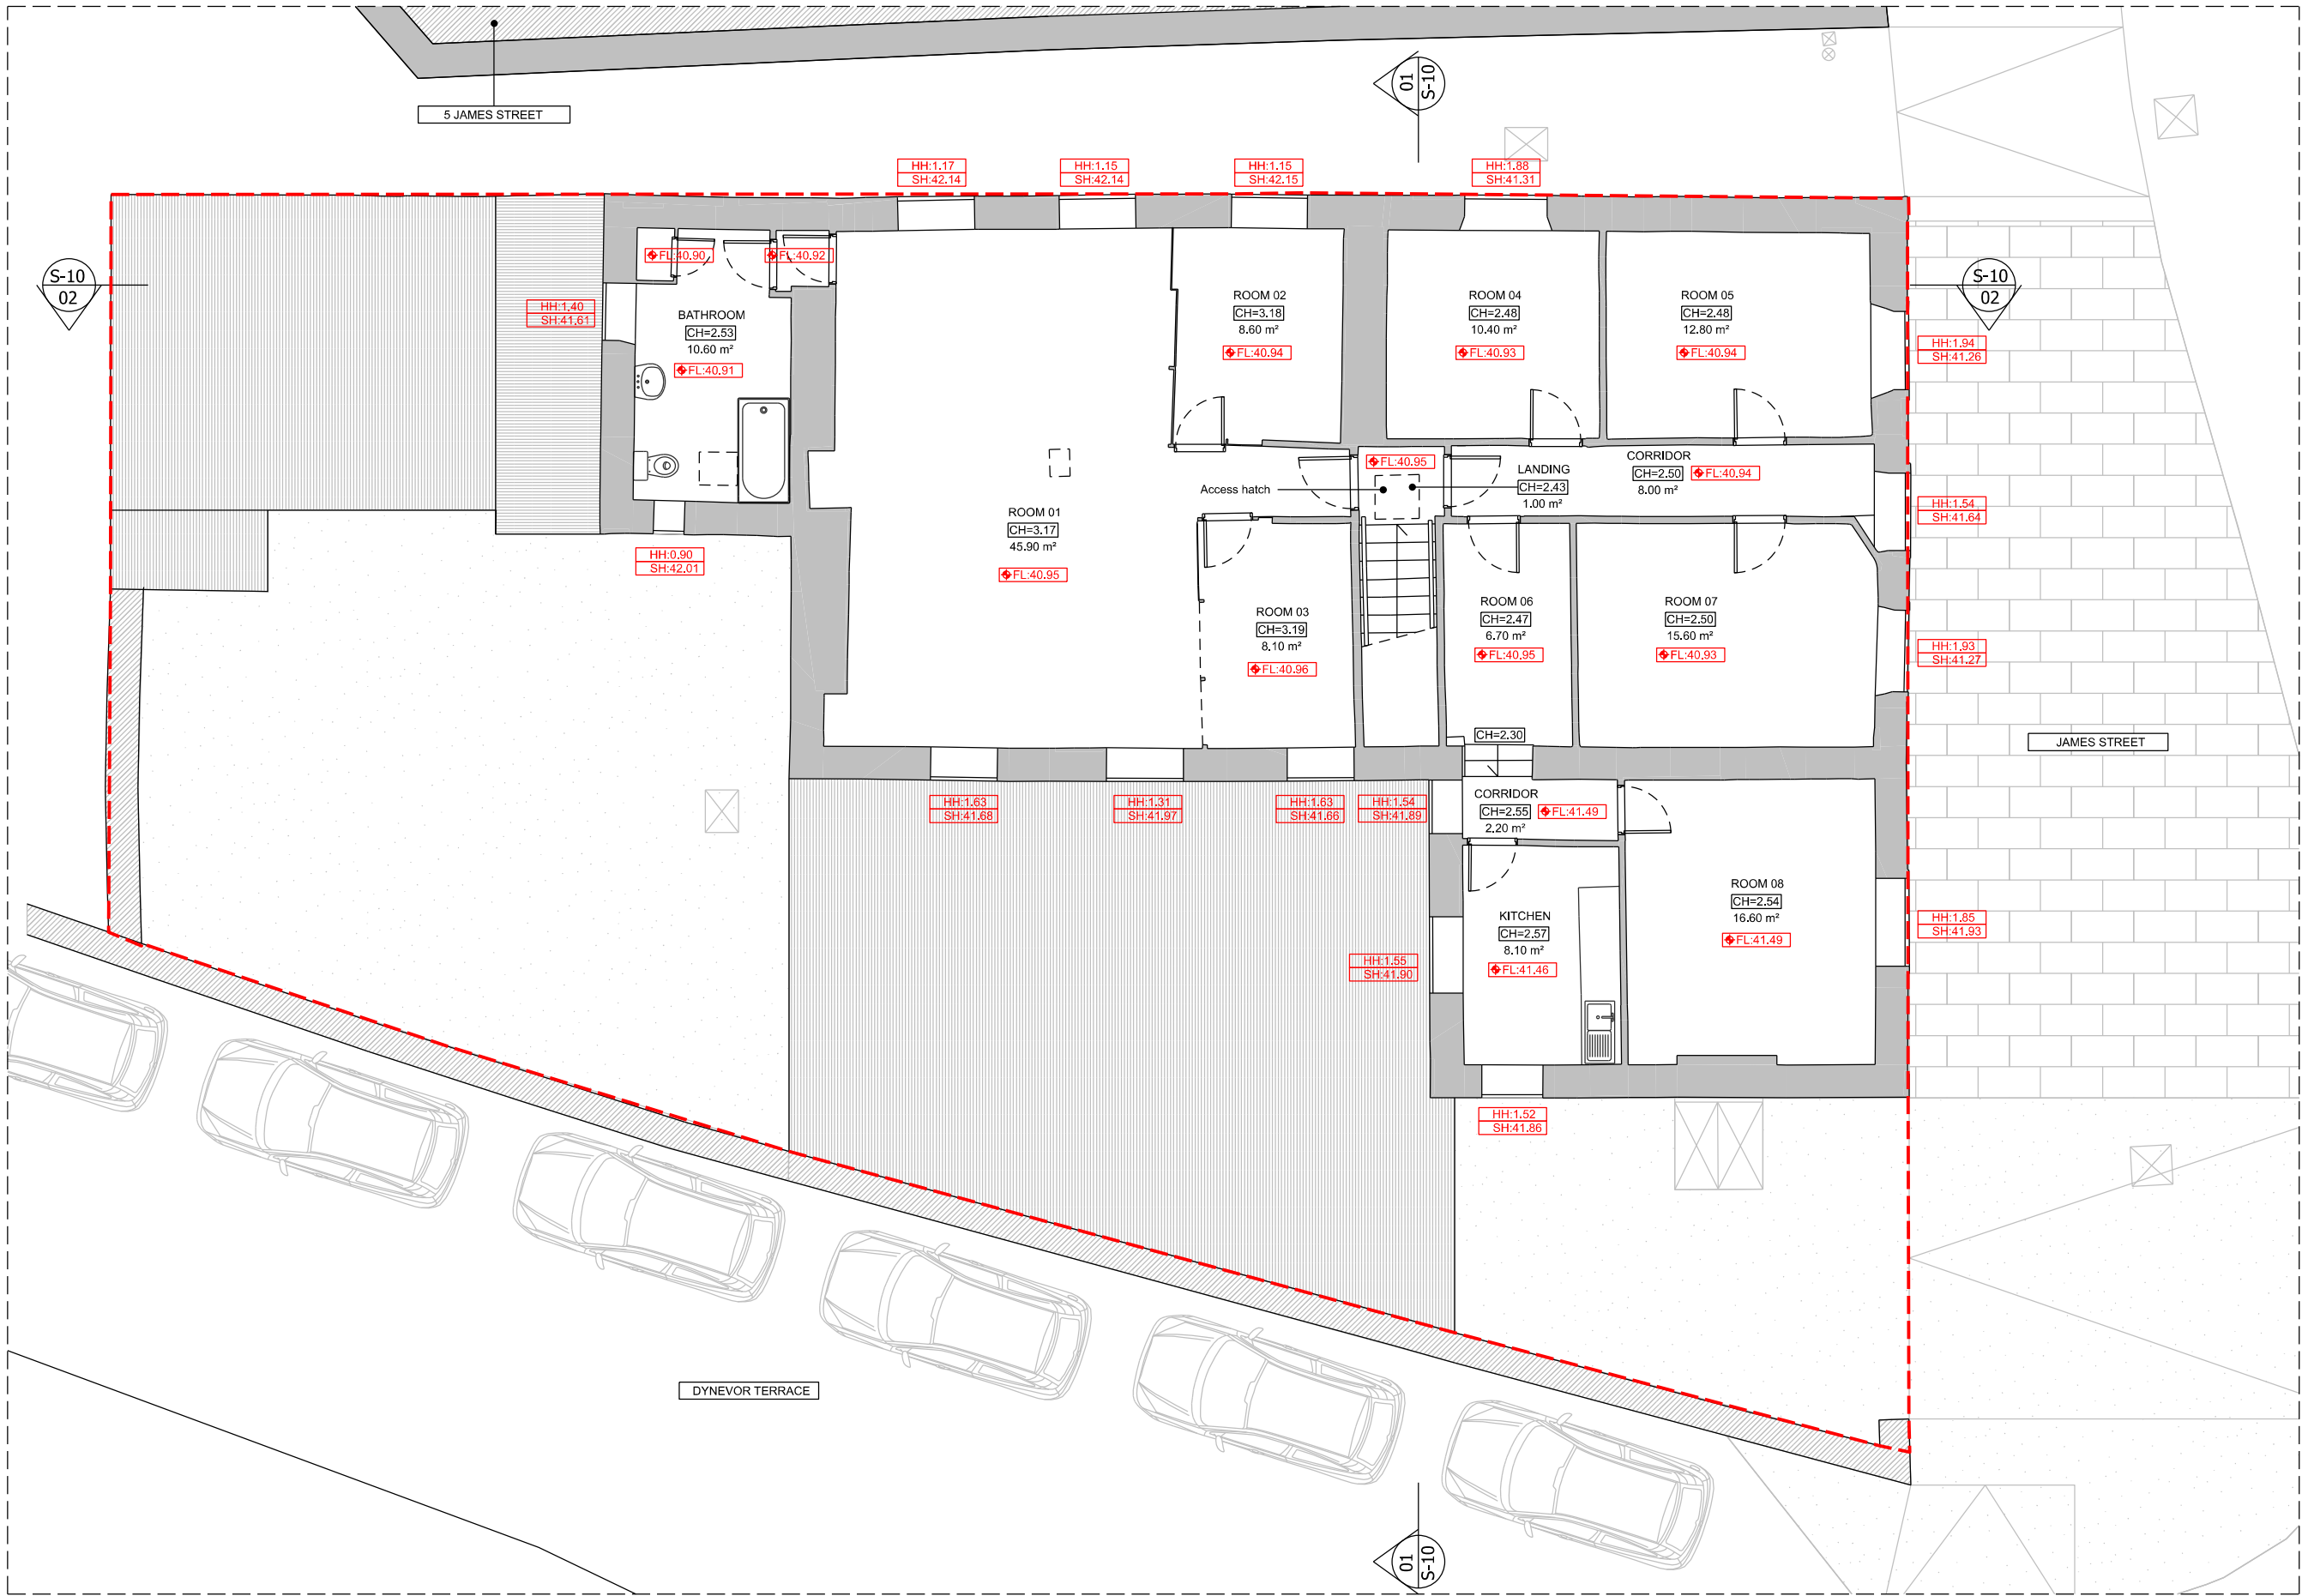

01 EXISTING FIRST FLOOR PLAN
1:100@A3






windsorpatania
architects

1. This drawing remains copyright of Windsor & Patania Architects and may not be reproduced or copied without consent in writing.
2. Print out to actual scale. Do not scale drawing use figured dimensions only. All dimensions to be cross-checked on-site by the appointed contractor prior to manufacture and construction
3. Any discrepancies between site and drawings to be reported to the Windsor & Patania Architects immediately.
4. Read in conjunction with all relevant drawings and documentation produced by other consultants
5. All structural elements to be agreed with local authority Building Control prior to commencement of works.
6. Attention is drawn to the provisions of the party wall act 1996. Legal boundaries should be determined by others.
7. All suggested demolition works to be reviewed by a Structural Engineer and to be assessed on site prior to demolition.
8. All areas are approximate and are to be used for indicative purposes only. Areas don't take into account possible variations related to the impact of Site Conditions, Structure, Drainage and M&E.
9. Windsor & Patania Architects accepts no liability for any expense, loss or damage of whatsoever nature and however arising from any variation made to this drawing or in the execution of the work to which relates which has not been referred to them and their approval obtained.
10. Contractors to be responsible for the design and supply of all temporary works (i.e. bracing, propping, showing, tying, etc) and the security, stability, and safety of the building works.

--- Boundary line - indicative only

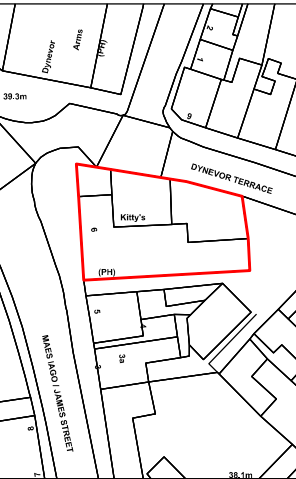

FL- Floor Level
SH- Window Sill Level
HH- Window Height
TL - Top Level

FL:

Existing floor levels Existing in metres Above Ordnance Datum (m AOD) - tied to OS Datum. The datum reference based on sea level in Newlyn, Cornwall

Prepared by ADS Surveys, Andell House, Highfield Lane Woodfalls Salisbury, Wiltshire SP5 2NG

Received 22/9/2022

Architect contact details
info@windsorpatania.com
London: 020 3011 2997
Cambridge: 01223 776 997
Liverpool: 0151 665 0997

Client
LARS BOS
500 Bourne Business Park, 5 Dashwood Lang Road, Addlestone, Surrey, KT15 2H3, GBR

Flats Conversion
Project Address
6 James St, Pontardawe, Swansea SA8 4LR


Drawing title
EXISTING FLOOR PLANS

date
OCTOBER 2022

scale
1:100@A3

drawing number
S-06

sheet no.
6 OF 19

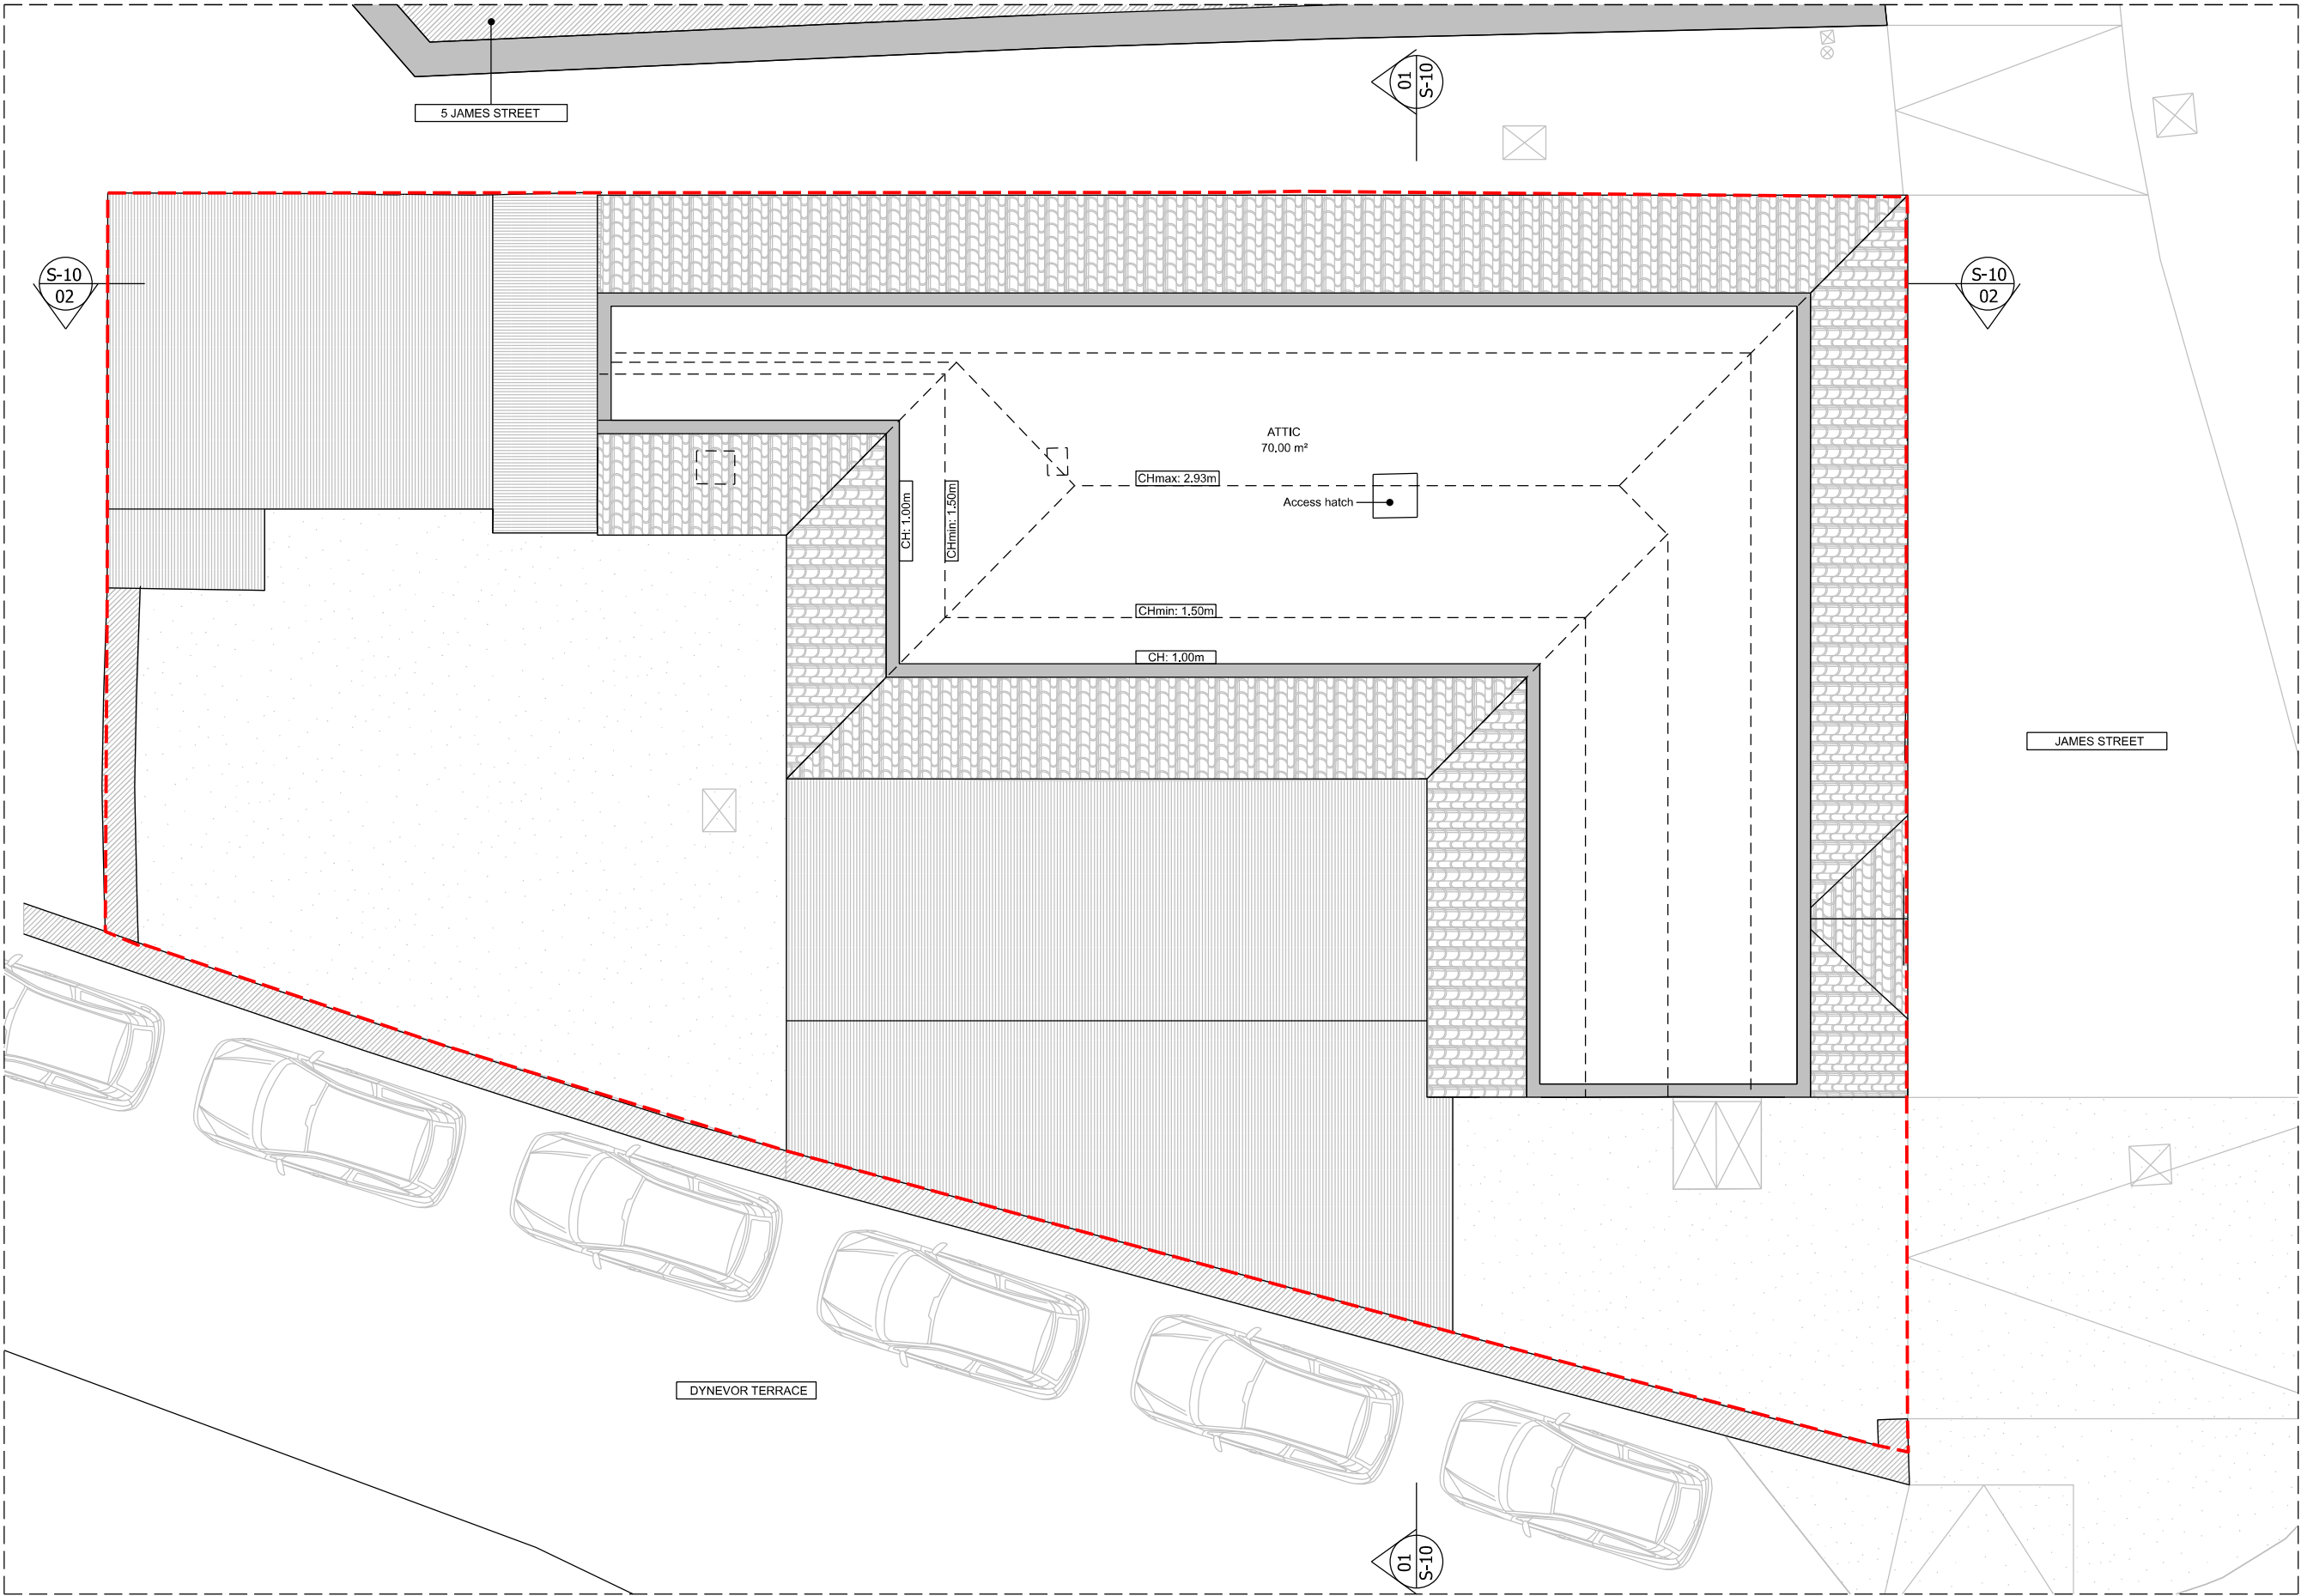

01 EXISTING ATTIC FLOOR PLAN
1:100@A3


M 1:100
0 1 2 3 4 5 6 7 8 9 10 [m]



windsorpatania
architects

1. This drawing remains copyright of Windsor & Patania Architects and may not be reproduced or copied without consent in writing.
2. Print out to actual scale. Do not scale drawing use figured dimensions only. All dimensions to be cross-checked on-site by the appointed contractor prior to manufacture and construction
3. Any discrepancies between site and drawings to be reported to the Windsor & Patania Architects immediately.
4. Read in conjunction with all relevant drawings and documentation produced by other consultants
5. All structural elements to be agreed with local authority Building Control prior to commencement of works.
6. Attention is drawn to the provisions of the party wall act 1996. Legal boundaries should be determined by others.
7. All suggested demolition works to be reviewed by a Structural Engineer and to be assessed on site prior to demolition.
8. All areas are approximate and are to be used for indicative purposes only. Areas don't take into account possible variations related to the impact of Site Conditions, Structure, Drainage and M&E.
9. Windsor & Patania Architects accepts no liability for any expense, loss or damage of whatsoever nature and however arising from any variation made to this drawing or in the execution of the work to which relates which has not been referred to them and their approval obtained.
10. Contractors to be responsible for the design and supply of all temporary works (i.e. bracing, propping, showing, tying, etc) and the security, stability, and safety of the building works.

--- Boundary line - indicative only

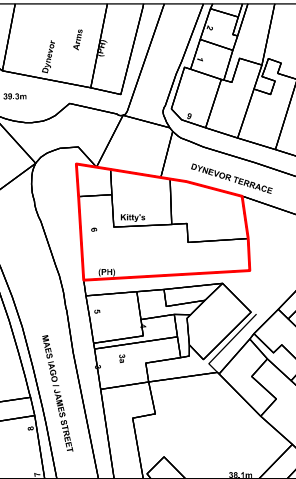

FL- Floor Level
SH- Window Sill Level
HH- Window Height
TL - Top Level

Existing floor levels Existing in metres Above Ordnance Datum (m AOD) - tied to OS Datum. The datum reference based on sea level in Newlyn, Cornwall

Prepared by ADS Surveys, Andell House, Highfield Lane Woodfalls Salisbury, Wiltshire SP5 2NG

Received 22/9/2022

Architect contact details
info@windsorpatania.com
London: 020 3011 2997
Cambridge: 01223 776 997
Liverpool: 0151 665 0997


Client
LARS BOS
500 Bourne Business Park, 5 Dashwood Lang Road, Addlestone, Surrey, KT15 2H3, GBR

Flats Conversion
Project Address
6 James St, Pontardawe, Swansea SA8 4LR

Drawing title
EXISTING FLOOR PLANS

date
OCTOBER 2022
scale
1:100@A3

drawing number
S-07
sheet no.
7 OF 19

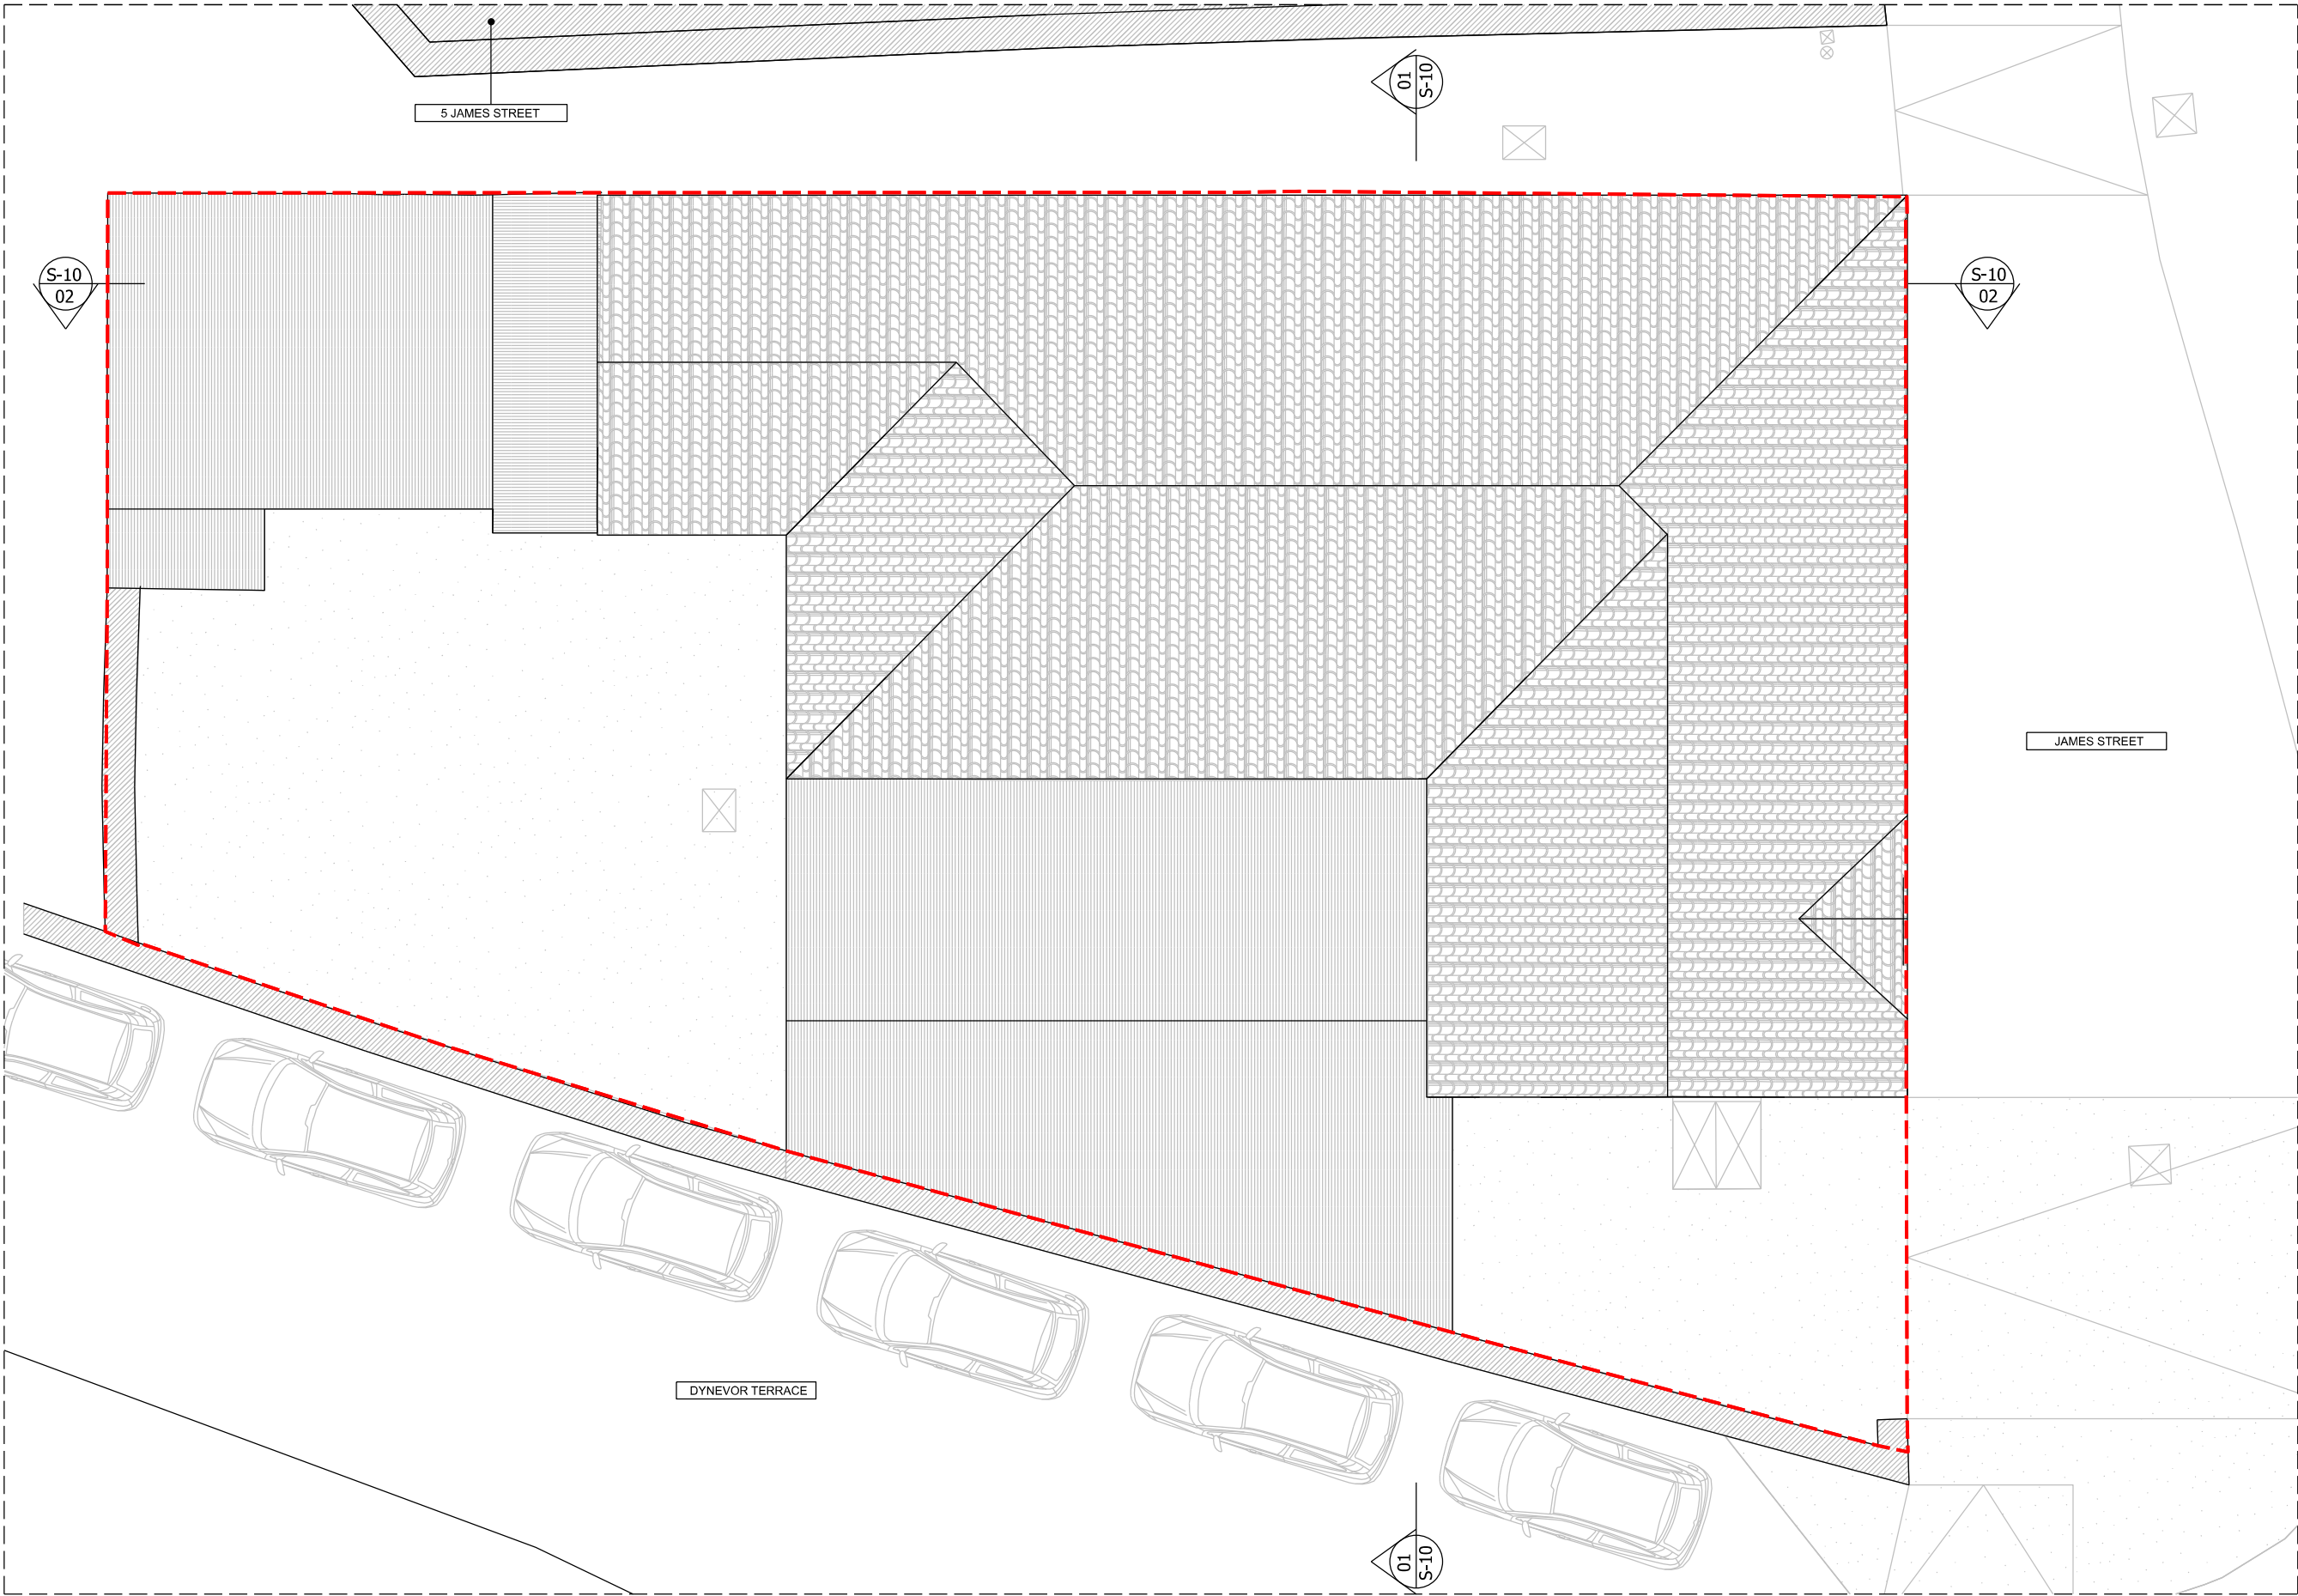

01 EXISTING ROOF PLAN
1:100@A3


M 1:100
0 1 2 3 4 5 6 7 8 9 10 [m]



windsorpatania
architects

1. This drawing remains copyright of Windsor & Patania Architects and may not be reproduced or copied without consent in writing.
2. Print out to actual scale. Do not scale drawing using figured dimensions only. All dimensions to be cross-checked on-site by the appointed contractor prior to manufacture and construction
3. Any discrepancies between site and drawings to be reported to the Windsor & Patania Architects immediately.
4. Read in conjunction with all relevant drawings and documentation produced by other consultants
5. All structural elements to be agreed with local authority Building Control prior to commencement of works.
6. Attention is drawn to the provisions of the party wall act 1996. Legal boundaries should be determined by others.
7. All suggested demolition works to be reviewed by a Structural Engineer and to be assessed on site prior to demolition.
8. All areas are approximate and are to be used for indicative purposes only. Areas don't take into account possible variations related to the impact of Site Conditions, Structure, Drainage and M&E.
9. Windsor & Patania Architects accepts no liability for any expense, loss or damage of whatsoever nature and however arising from any variation made to this drawing or in the execution of the work to which relates which has not been referred to them and their approval obtained.
10. Contractors to be responsible for the design and supply of all temporary works (i.e. bracing, propping, showing, tying, etc) and the security, stability, and safety of the building works.

--- Boundary line - indicative only

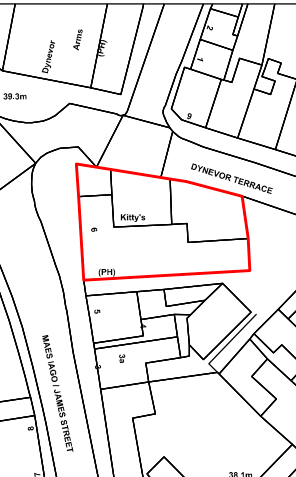

FL- Floor Level
SH- Window Sill Level
HH- Window Height
TL - Top Level



Existing floor levels Existing in metres
Above Ordnance Datum (m AOD) -
tied to OS Datum. The datum reference
based on sea level in Newlyn, Cornwall

Prepared by ADS Surveys, Andell House,
Highfield Lane Woodfalls Salisbury,
Wiltshire SP5 2NG

Received 22/9/2022

Architect contact details
info@windsorpatania.com
London: 020 3011 2997
Cambridge: 01223 776 997
Liverpool: 0151 665 0997

Client
LARS BOS
500 Bourne Business Park, 5 Dashwood Lang Road,
Addlestone, Surrey, KT15 2H1, GBR

Flats Conversion
Project Address
6 James St, Pontardawe, Swansea SA8 4LR

Drawing title
EXISTING ELEVATIONS

date
OCTOBER 2022

scale
1:100@A3

drawing number
S-08

sheet no.
8 OF 19



01 EXISTING FRONT ELEVATION
1:100@A3



02 EXISTING REAR ELEVATION
1:100@A3


M 1:100
0 1 2 3 4 5 6 7 8 9 10 [m]



windsorpatania
architects

1. This drawing remains copyright of Windsor & Patania Architects and may not be reproduced or copied without consent in writing.
2. Print out to actual scale. Do not scale drawing using figured dimensions only. All dimensions to be cross-checked on-site by the appointed contractor prior to manufacture and construction
3. Any discrepancies between site and drawings to be reported to the Windsor & Patania Architects immediately.
4. Read in conjunction with all relevant drawings and documentation produced by other consultants
5. All structural elements to be agreed with local authority Building Control prior to commencement of works.
6. Attention is drawn to the provisions of the party wall act 1996. Legal boundaries should be determined by others.
7. All suggested demolition works to be reviewed by a Structural Engineer and to be assessed on site prior to demolition.
8. All areas are approximate and are to be used for indicative purposes only. Areas don't take into account possible variations related to the impact of Site Conditions, Structure, Drainage and M&E.
9. Windsor & Patania Architects accepts no liability for any expense, loss or damage of whatsoever nature and however arising from any variation made to this drawing or in the execution of the work to which relates which has not been referred to them and their approval obtained.
10. Contractors to be responsible for the design and supply of all temporary works (i.e. bracing, propping, showing, tying, etc) and the security, stability, and safety of the building works.

--- Boundary line - indicative only

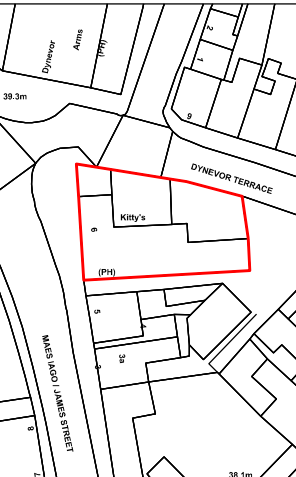

FL- Floor Level
SH- Window Sill Level
HH- Window Height
TL - Top Level

FL:

Existing floor levels Existing in metres Above Ordnance Datum (m AOD) - tied to OS Datum. The datum reference based on sea level in Newlyn, Cornwall

Prepared by ADS Surveys, Andell House, Highfield Lane Woodfalls Salisbury, Wiltshire SP5 2NG

Received 22/9/2022

Architect contact details
info@windsorpatania.com
London: 020 3011 2997
Cambridge: 01223 776 997
Liverpool: 0151 665 0997

Client
LARS BOS
500 Bourne Business Park, 5 Dashwood Lang Road, Addlestone, Surrey, KT15 2H1, GBR

Flats Conversion
Project Address
6 James St, Pontardawe, Swansea SA8 4LR

Drawing title


EXISTING ELEVATIONS

date
OCTOBER 2022


scale
1:100@A3

drawing number
S-09


sheet no.
9 OF 19

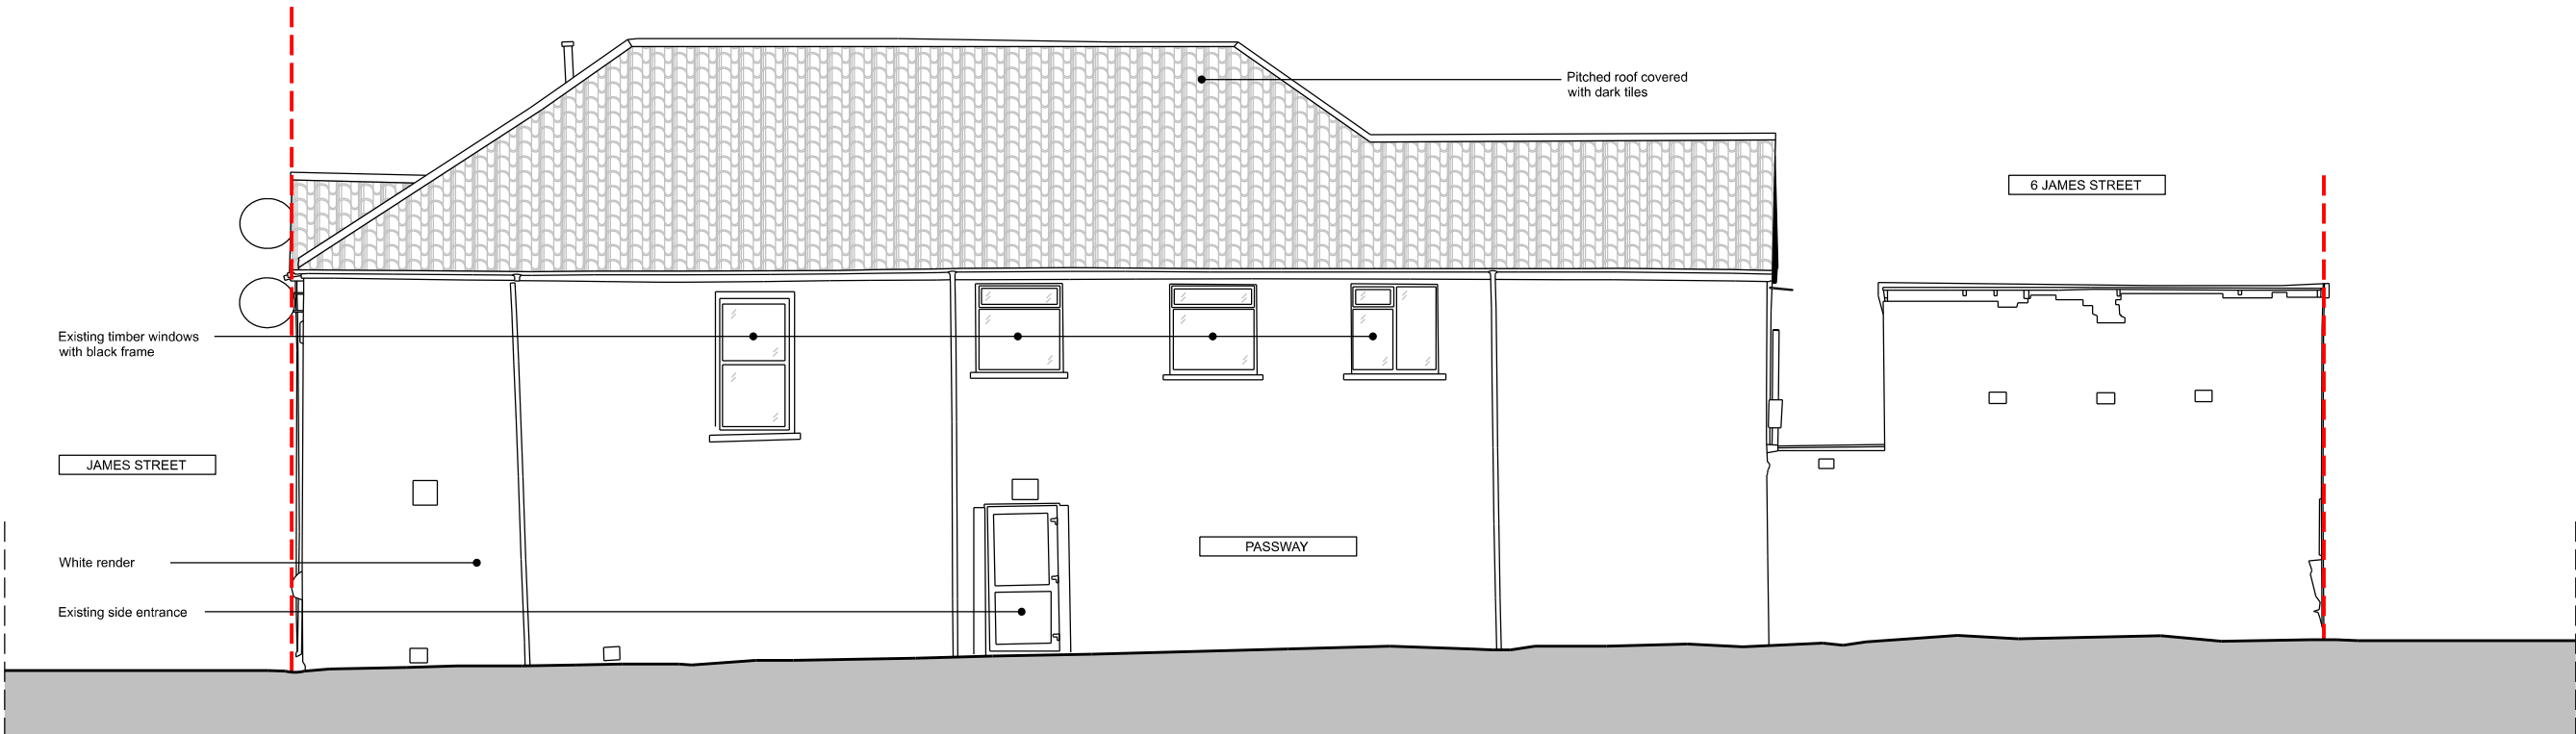

01
EXISTING RIGHT ELEVATION
1:100@A3

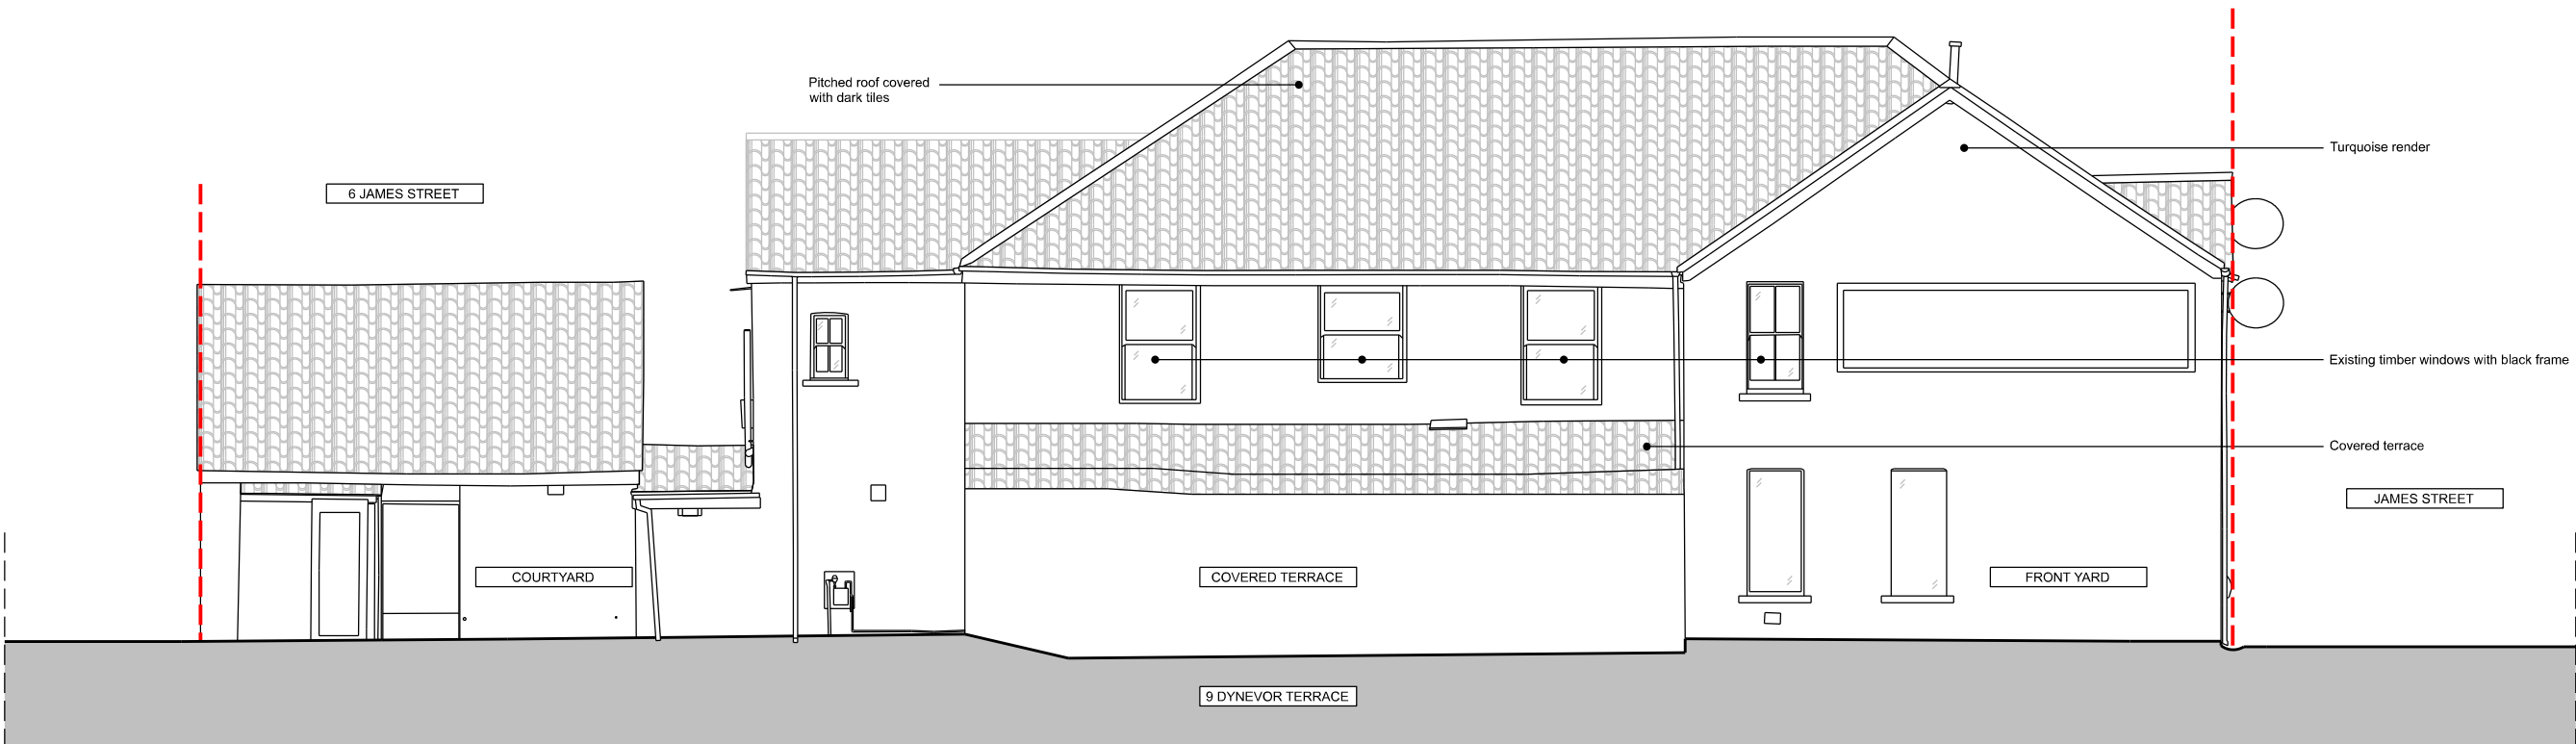

02
EXISTING LEFT ELEVATION
1:100@A3

 




windsorpatania
architects

1. This drawing remains copyright of Windsor & Patania Architects and may not be reproduced or copied without consent in writing.
2. Print out to actual scale. Do not scale drawing using figured dimensions only. All dimensions to be cross-checked on-site by the appointed contractor prior to manufacture and construction
3. Any discrepancies between site and drawings to be reported to the Windsor & Patania Architects immediately.
4. Read in conjunction with all relevant drawings and documentation produced by other consultants
5. All structural elements to be agreed with local authority Building Control prior to commencement of works.
6. Attention is drawn to the provisions of the party wall act 1996. Legal boundaries should be determined by others.
7. All suggested demolition works to be reviewed by a Structural Engineer and to be assessed on site prior to demolition.
8. All areas are approximate and are to be used for indicative purposes only. Areas don't take into account possible variations related to the impact of Site Conditions, Structure, Drainage and M&E.
9. Windsor & Patania Architects accepts no liability for any expense, loss or damage of whatsoever nature and however arising from any variation made to this drawing or in the execution of the work to which relates which has not been referred to them and their approval obtained.
10. Contractors to be responsible for the design and supply of all temporary works (i.e. bracing, propping, showing, tying, etc) and the security, stability, and safety of the building works.

--- Boundary line - indicative only

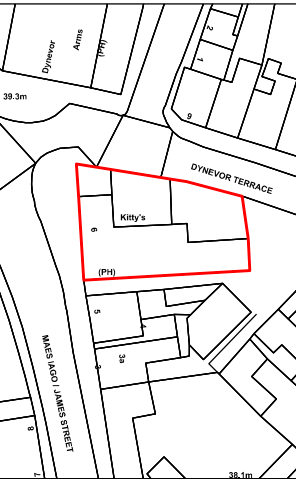

FL- Floor Level
SH- Window Sill Level
HH- Window Height
TL - Top Level

⬆️ FL:

Existing floor levels Existing in metres Above Ordnance Datum (m AOD) - tied to OS Datum. The datum reference based on sea level in Newlyn, Cornwall

Prepared by ADS Surveys, Andell House, Highfield Lane Woodfalls Salisbury, Wiltshire SP5 2NG

Received 22/9/2022

Architect contact details
info@windsorpatania.com
London: 020 3011 2997
Cambridge: 01223 776 997
Liverpool: 0151 665 0997

Client
LARS BOS
500 Bourne Business Park, 5 Dashwood Lang Road, Addlestone, Surrey, KT15 2H3, GBR

Flats Conversion
Project Address
6 James St, Pontardawe, Swansea SA8 4LR

Drawing title


EXISTING SECTIONS

date
OCTOBER 2022


scale
1:100@A3

drawing number
S-10

sheet no.
10 OF 19

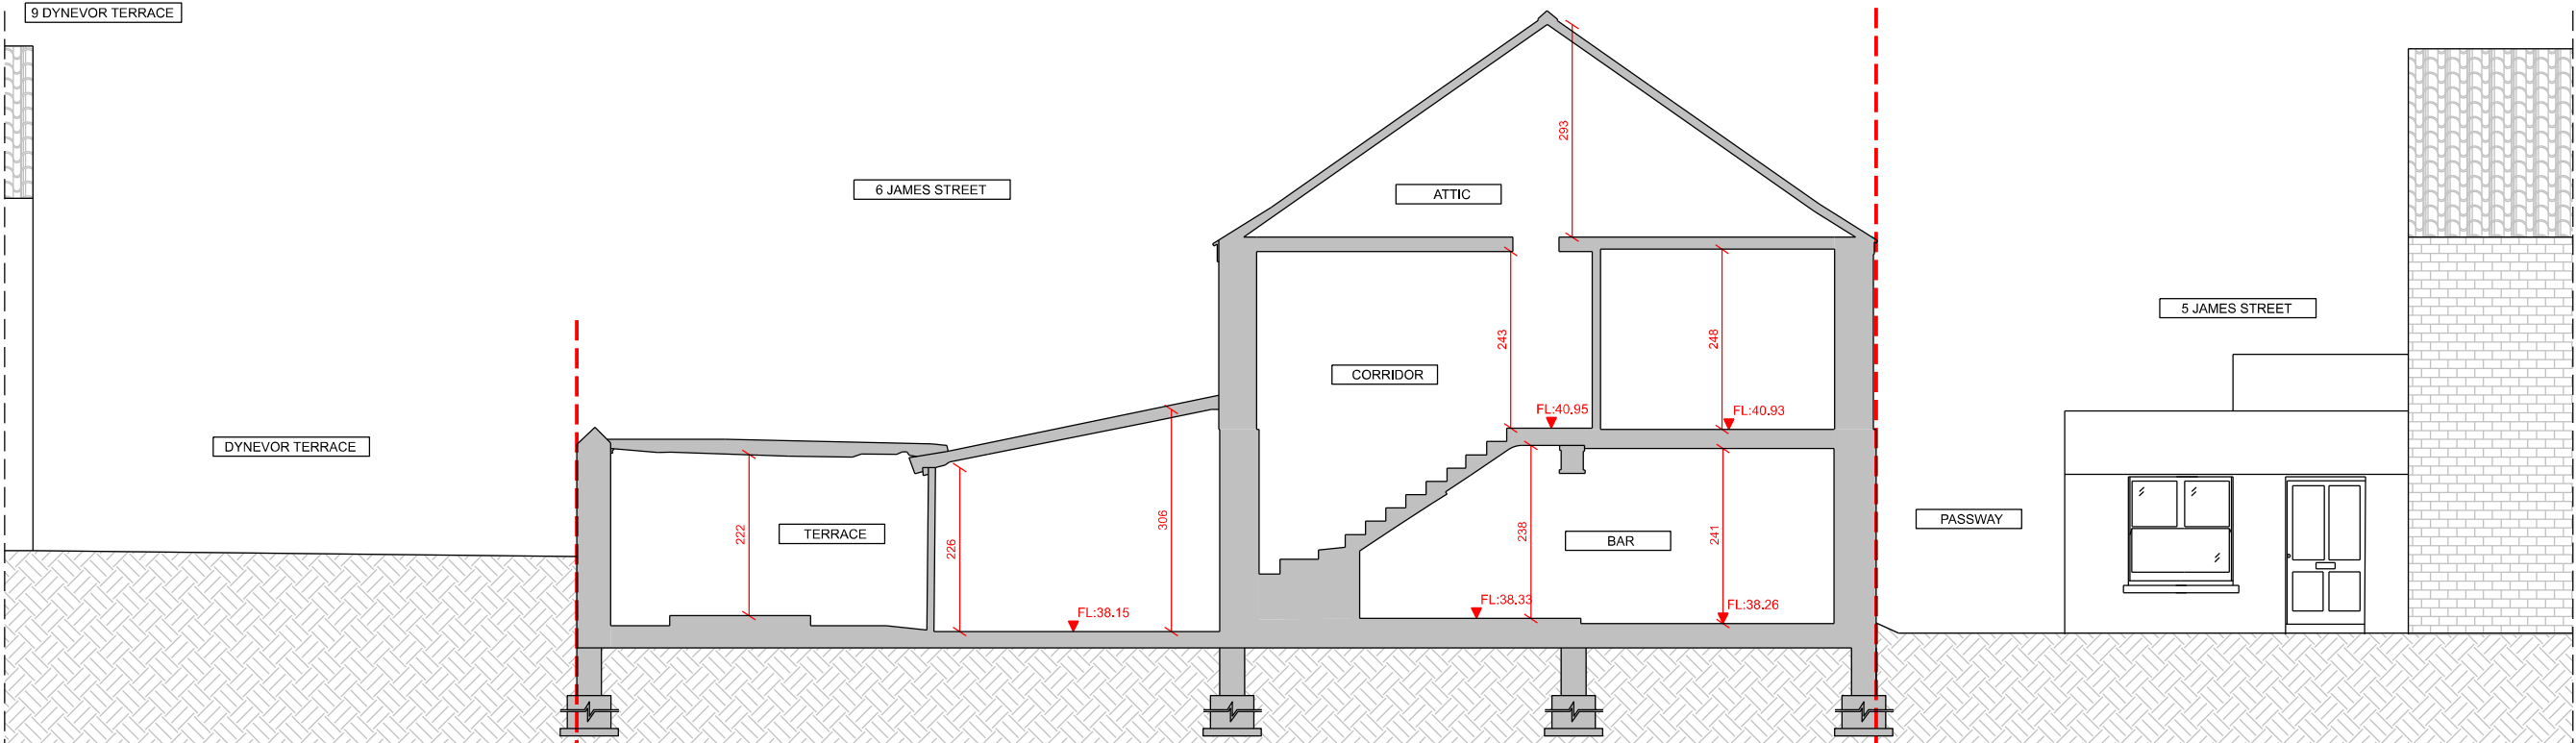

01
EXISTING CROSS SECTION
1:100@A3

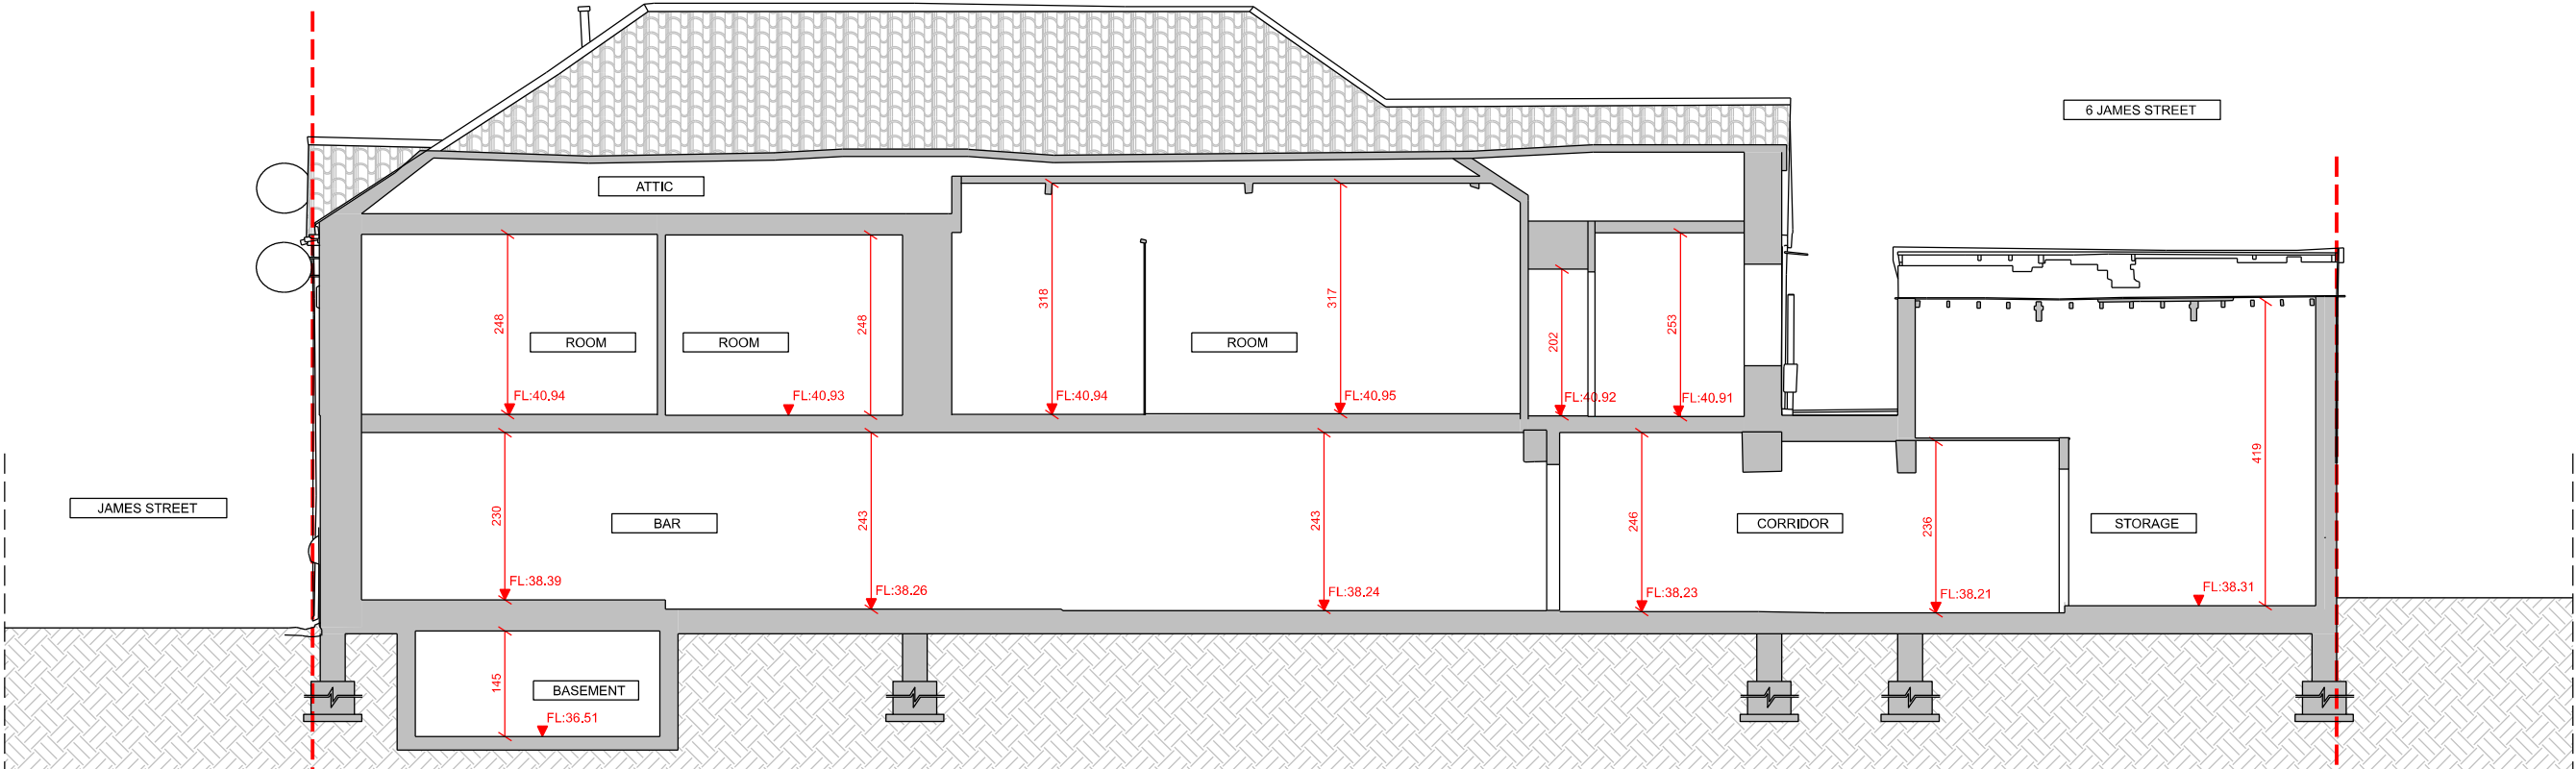

02
EXISTING LONGITUDINAL SECTION
1:100@A3

