


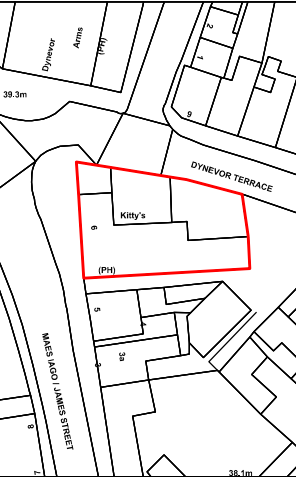

1. This drawing remains copyright of Windsor & Patania Architects and may not be reproduced or copied without consent in writing.
2. Print out to actual scale. Do not scale drawing use figured dimensions only. All dimensions to be cross-checked on-site by the appointed contractor prior to manufacture and construction
3. Any discrepancies between site and drawings to be reported to the Windsor & Patania Architects immediately.
4. Read in conjunction with all relevant drawings and documentation produced by other consultants
5. All structural elements to be agreed with local authority Building Control prior to commencement of works.
6. Attention is drawn to the provisions of the party wall act 1996. Legal boundaries should be determined by others.
7. All suggested demolition works to be reviewed by a Structural Engineer and to be assessed on site prior to demolition.
8. All areas are approximate and are to be used for indicative purposes only. Areas don't take into account possible variations related to the impact of Site Conditions, Structure, Drainage and M&E.
9. Windsor & Patania Architects accepts no liability for any expense, loss or damage of whatsoever nature and however arising from any variation made to this drawing or in the execution of the work to which relates which has not been referred to them and their approval obtained.
10. Contractors to be responsible for the design and supply of all temporary works (i.e. bracing, propping, showing, tying, etc) and the security, stability, and safety of the building works.

--- Boundary line - indicative only



- Proposed Demolitions
- Boundary line - indicative only
- New build
- Existing

Architect contact details
info@windsorpatania.com
London: 020 3011 2997
Cambridge: 01223 776 997
Liverpool: 0151 665 0997


Client
LARS BOS
500 Bourne Business Park, 5 Dashwood Lang Road,
Addlestone, Surrey, KT15 2H1, GBR

Flats Conversion
Project Address
6 James St, Pontardawe, Swansea SA8 4LR

Drawing title
CONCEPT FLOOR PLANS

date
OCTOBER 2022
scale
1:500@A3

drawing number
S-11
sheet no.
11 OF 19

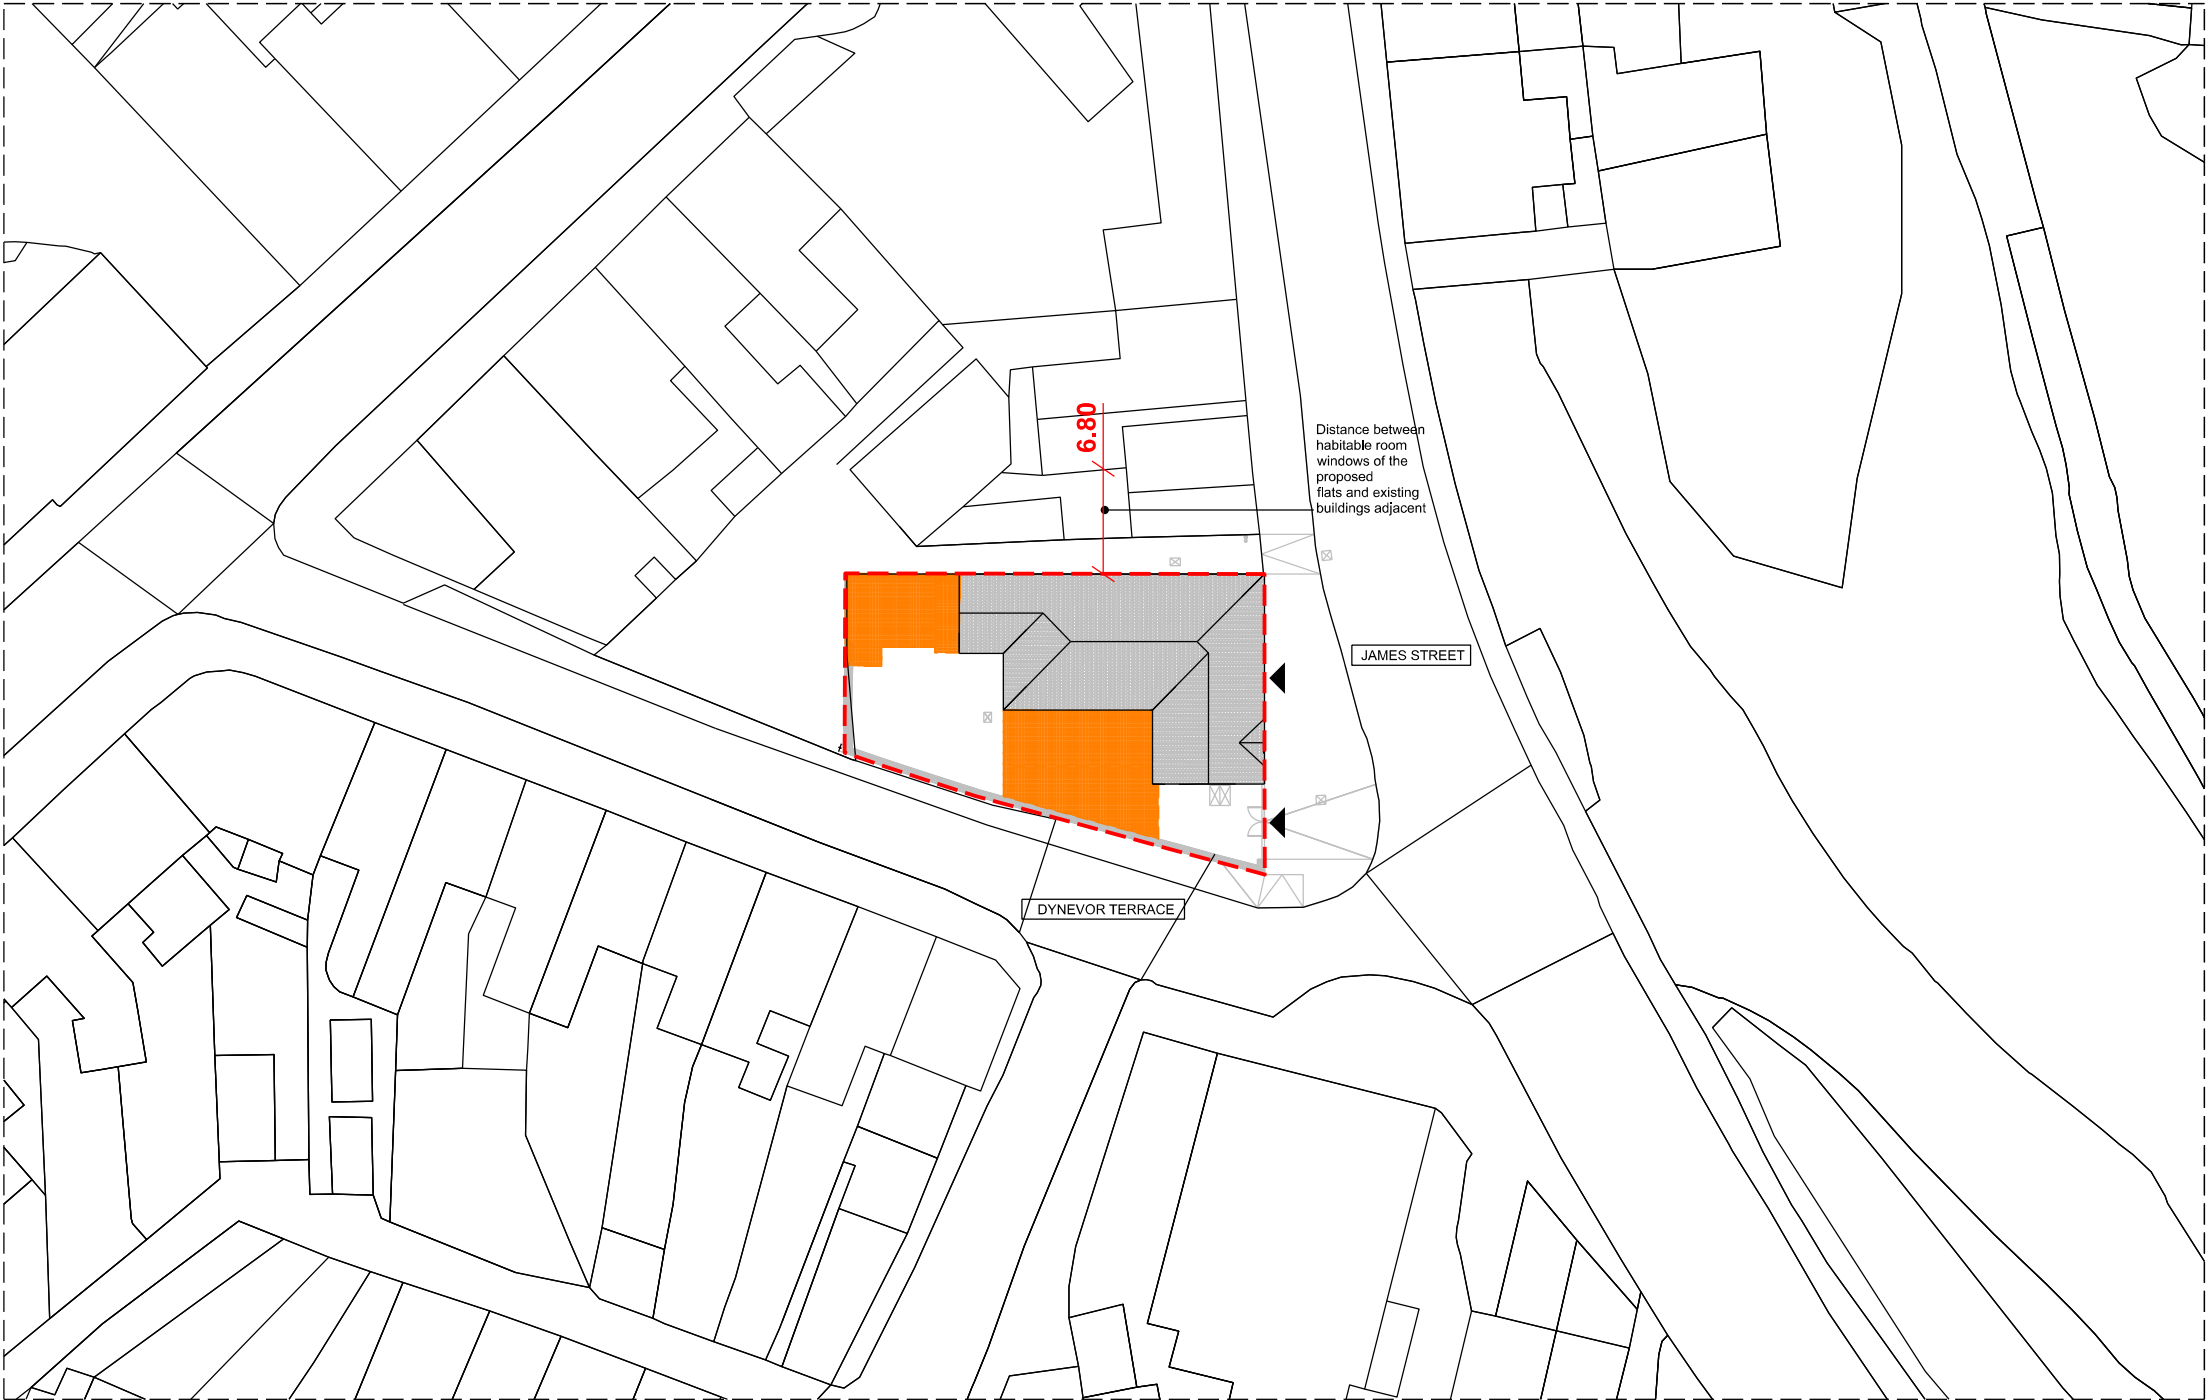

01 **CONCEPT SITE PLAN**
1:500@A3






windsorpatania
architects

1. This drawing remains copyright of Windsor & Patania Architects and may not be reproduced or copied without consent in writing.
2. Print out to actual scale. Do not scale drawing using figured dimensions only. All dimensions to be cross-checked on-site by the appointed contractor prior to manufacture and construction
3. Any discrepancies between site and drawings to be reported to the Windsor & Patania Architects immediately.
4. Read in conjunction with all relevant drawings and documentation produced by other consultants
5. All structural elements to be agreed with local authority Building Control prior to commencement of works.
6. Attention is drawn to the provisions of the party wall act 1996. Legal boundaries should be determined by others.
7. All suggested demolition works to be reviewed by a Structural Engineer and to be assessed on site prior to demolition.
8. All areas are approximate and are to be used for indicative purposes only. Areas don't take into account possible variations related to the impact of Site Conditions, Structure, Drainage and M&E.
9. Windsor & Patania Architects accepts no liability for any expense, loss or damage of whatsoever nature and however arising from any variation made to this drawing or in the execution of the work to which relates which has not been referred to them and their approval obtained.
10. Contractors to be responsible for the design and supply of all temporary works (i.e. bracing, propping, showing, tying, etc) and the security, stability, and safety of the building works.

--- Boundary line - indicative only

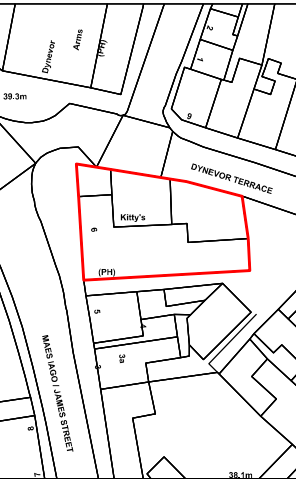

- Proposed Demolitions
- Boundary line - indicative only
- New build
- Existing

Architect contact details
info@windsorpatania.com
London: 020 3011 2997
Cambridge: 01223 776 997
Liverpool: 0151 665 0997


Client
LARS BOS
500 Bourne Business Park, 5 Dashwood Lang Road,
Addlestone, Surrey, KT15 2H3, GBR

Flats Conversion
Project Address
6 James St, Pontardawe, Swansea SA8 4LR


Drawing title
CONCEPT FLOOR PLANS

date
OCTOBER 2022
scale
1:100@A3

drawing number
S-12
sheet no.
12 OF 19

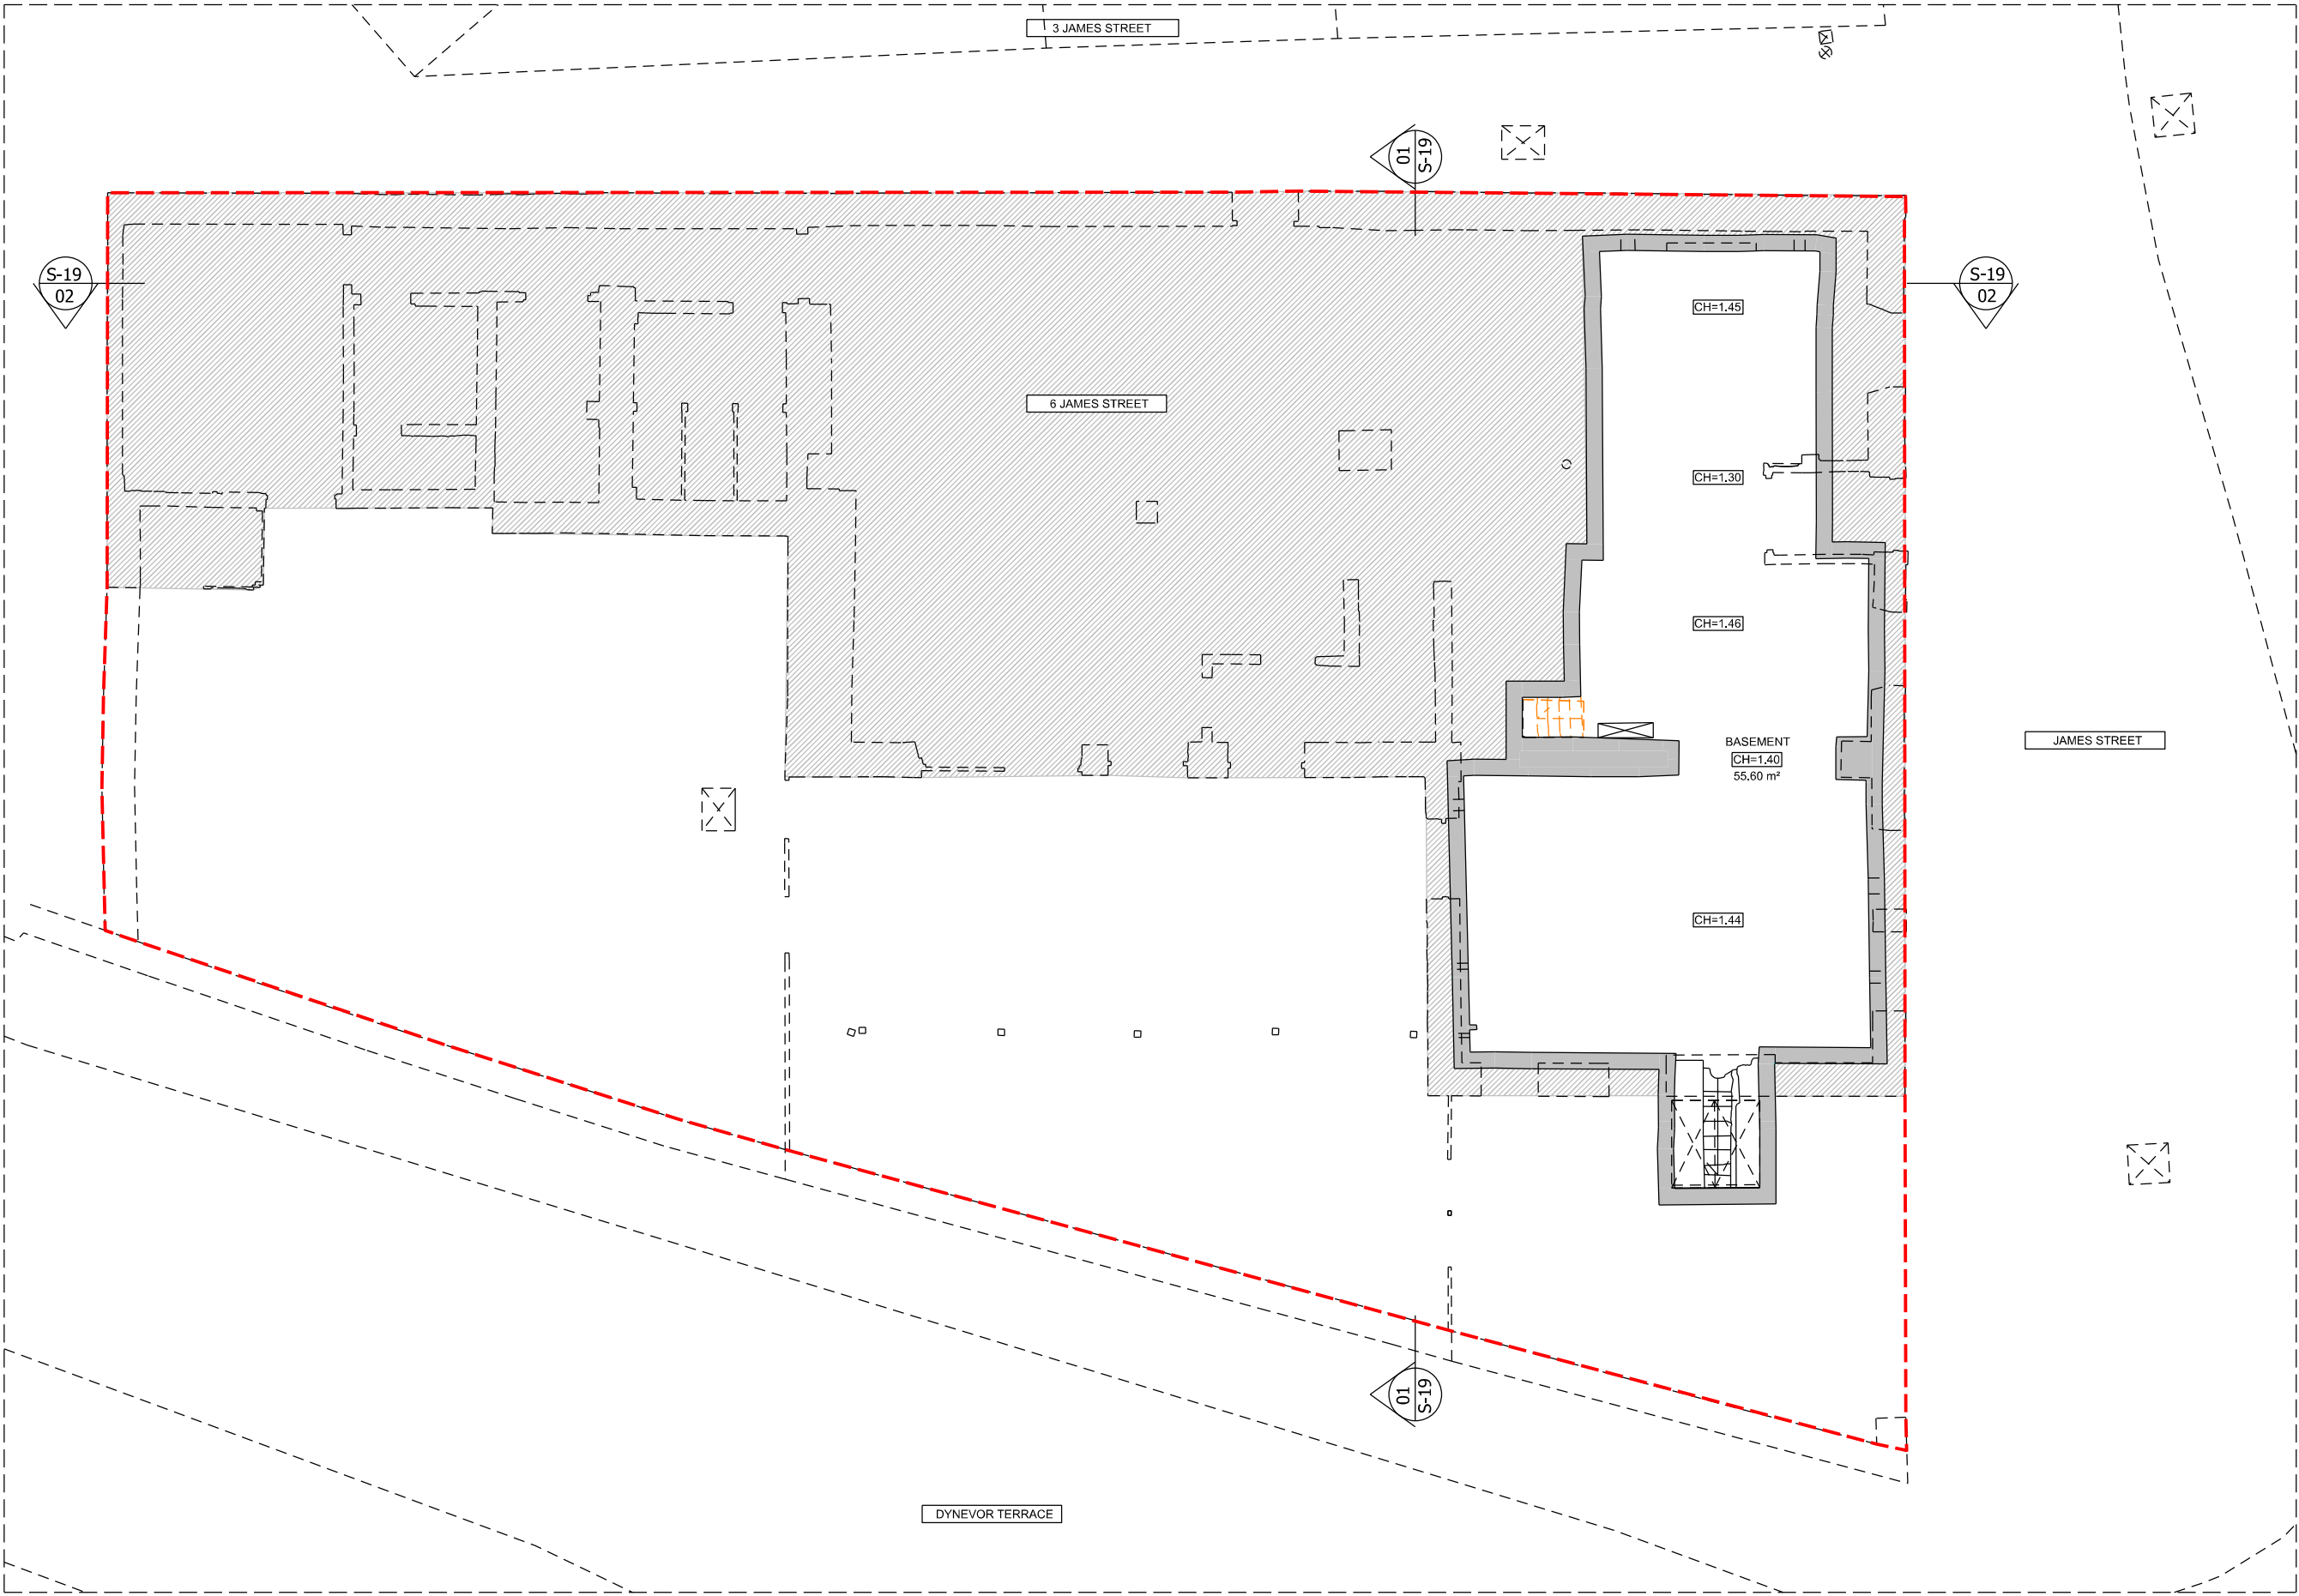

01 CONCEPT BASEMENT PLAN
1:100@A3

 




windsorpatania architects

- This drawing remains copyright of Windsor & Patania Architects and may not be reproduced or copied without consent in writing.
- Print out to actual scale. Do not scale drawing using figured dimensions only. All dimensions to be cross-checked on-site by the appointed contractor prior to manufacture and construction.
- Any discrepancies between site and drawings to be reported to the Windsor & Patania Architects immediately.
- Read in conjunction with all relevant drawings and documentation produced by other consultants.
- All structural elements to be agreed with local authority Building Control prior to commencement of works.
- Attention is drawn to the provisions of the party wall act 1996. Legal boundaries should be determined by others.
- All suggested demolition works to be reviewed by a Structural Engineer and to be assessed on site prior to demolition.
- All areas are approximate and are to be used for indicative purposes only. Areas don't take into account possible variations related to the impact of Site Conditions, Structure, Drainage and M&E.
- Windsor & Patania Architects accepts no liability for any expense, loss or damage of whatsoever nature and however arising from any variation made to this drawing or in the execution of the work to which relates which has not been referred to them and their approval obtained.
- Contractors to be responsible for the design and supply of all temporary works (i.e. bracing, propping, showing, tying, etc.) and the security, stability, and safety of the building works.

--- Boundary line - indicative only

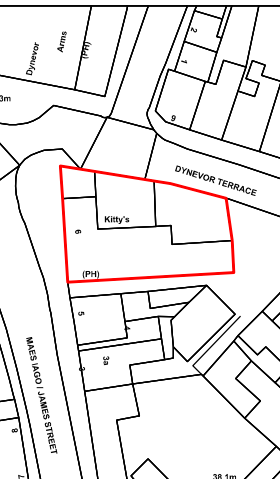

- Proposed Demolitions
- Boundary line - indicative only
- New build
- Existing

Architect contact details
info@windsorpatania.com
London: 020 3011 2997
Cambridge: 01223 776 997
Liverpool: 0151 665 0997


Client
LARS BOS
500 Bourne Business Park, 5 Dashedwood Lang Road,
Addlestone, Surrey, KT15 2H3, GBR

Flats Conversion
Project Address
6 James St, Pontardawe, Swansea SA8 4LR

Drawing title
CONCEPT FLOOR PLANS

date
OCTOBER 2022

scale
1:100@A3
drawing number
S-13
sheet no.
13 OF 19

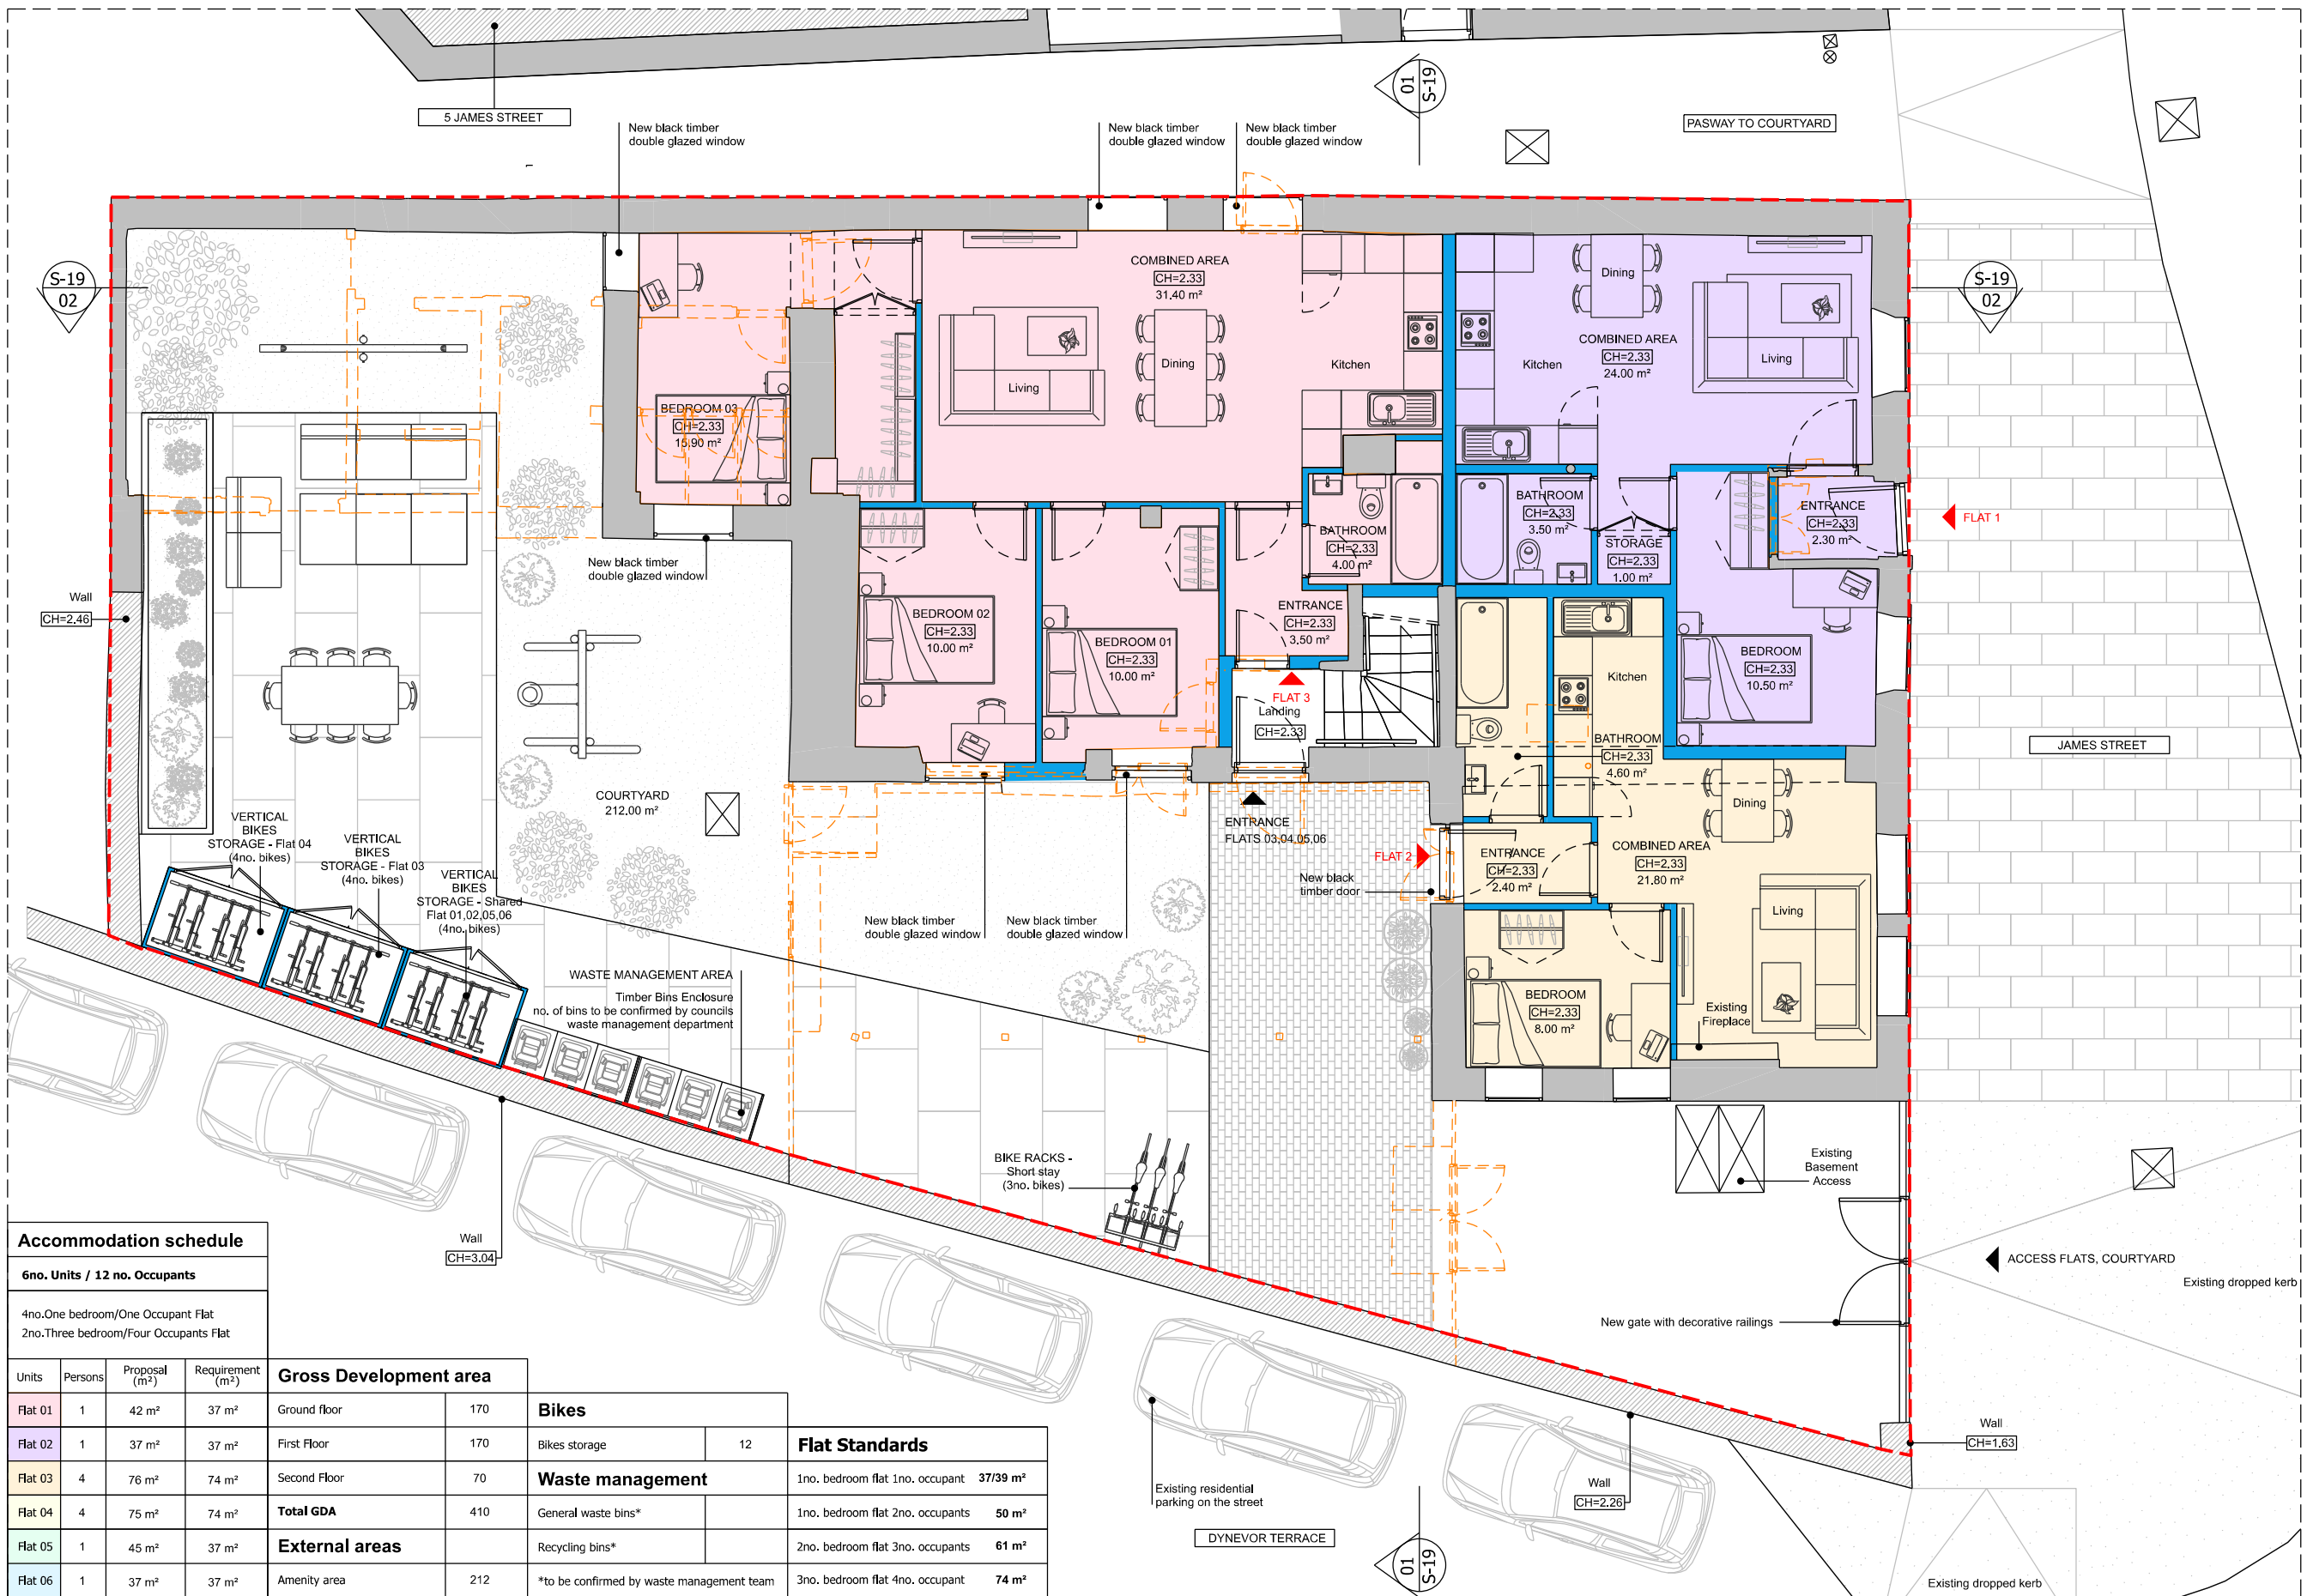

Accommodation schedule

6no. Units / 12 no. Occupants

4no. One bedroom/One Occupant Flat
2no. Three bedroom/Four Occupants Flat

Units	Persons	Proposal (m²)	Requirement (m²)	Gross Development area		Bikes		Flat Standards	
Flat 01	1	42 m²	37 m²	Ground floor	170				
Flat 02	1	37 m²	37 m²	First Floor	170	Bikes storage		12	
Flat 03	4	76 m²	74 m²	Second Floor	70	Waste management		1no. bedroom flat 1no. occupant 37/39 m²	
Flat 04	4	75 m²	74 m²		410	Total GDA		1no. bedroom flat 2no. occupants 50 m²	
Flat 05	1	45 m²	37 m²	External areas		Recycling bins*		2no. bedroom flat 3no. occupants 61 m²	
Flat 06	1	37 m²	37 m²	Amenity area	212	*to be confirmed by waste management team		3no. bedroom flat 4no. occupant 74 m²	

CONCEPT GROUND FLOOR PLAN


01
1:100@A3

M 1:100


0 1 2 3 4 5 6 7 8 9 10 [m]



- — — Boundary line - indicative only

 

drawing number	sheet no.
-14	14 OF 19

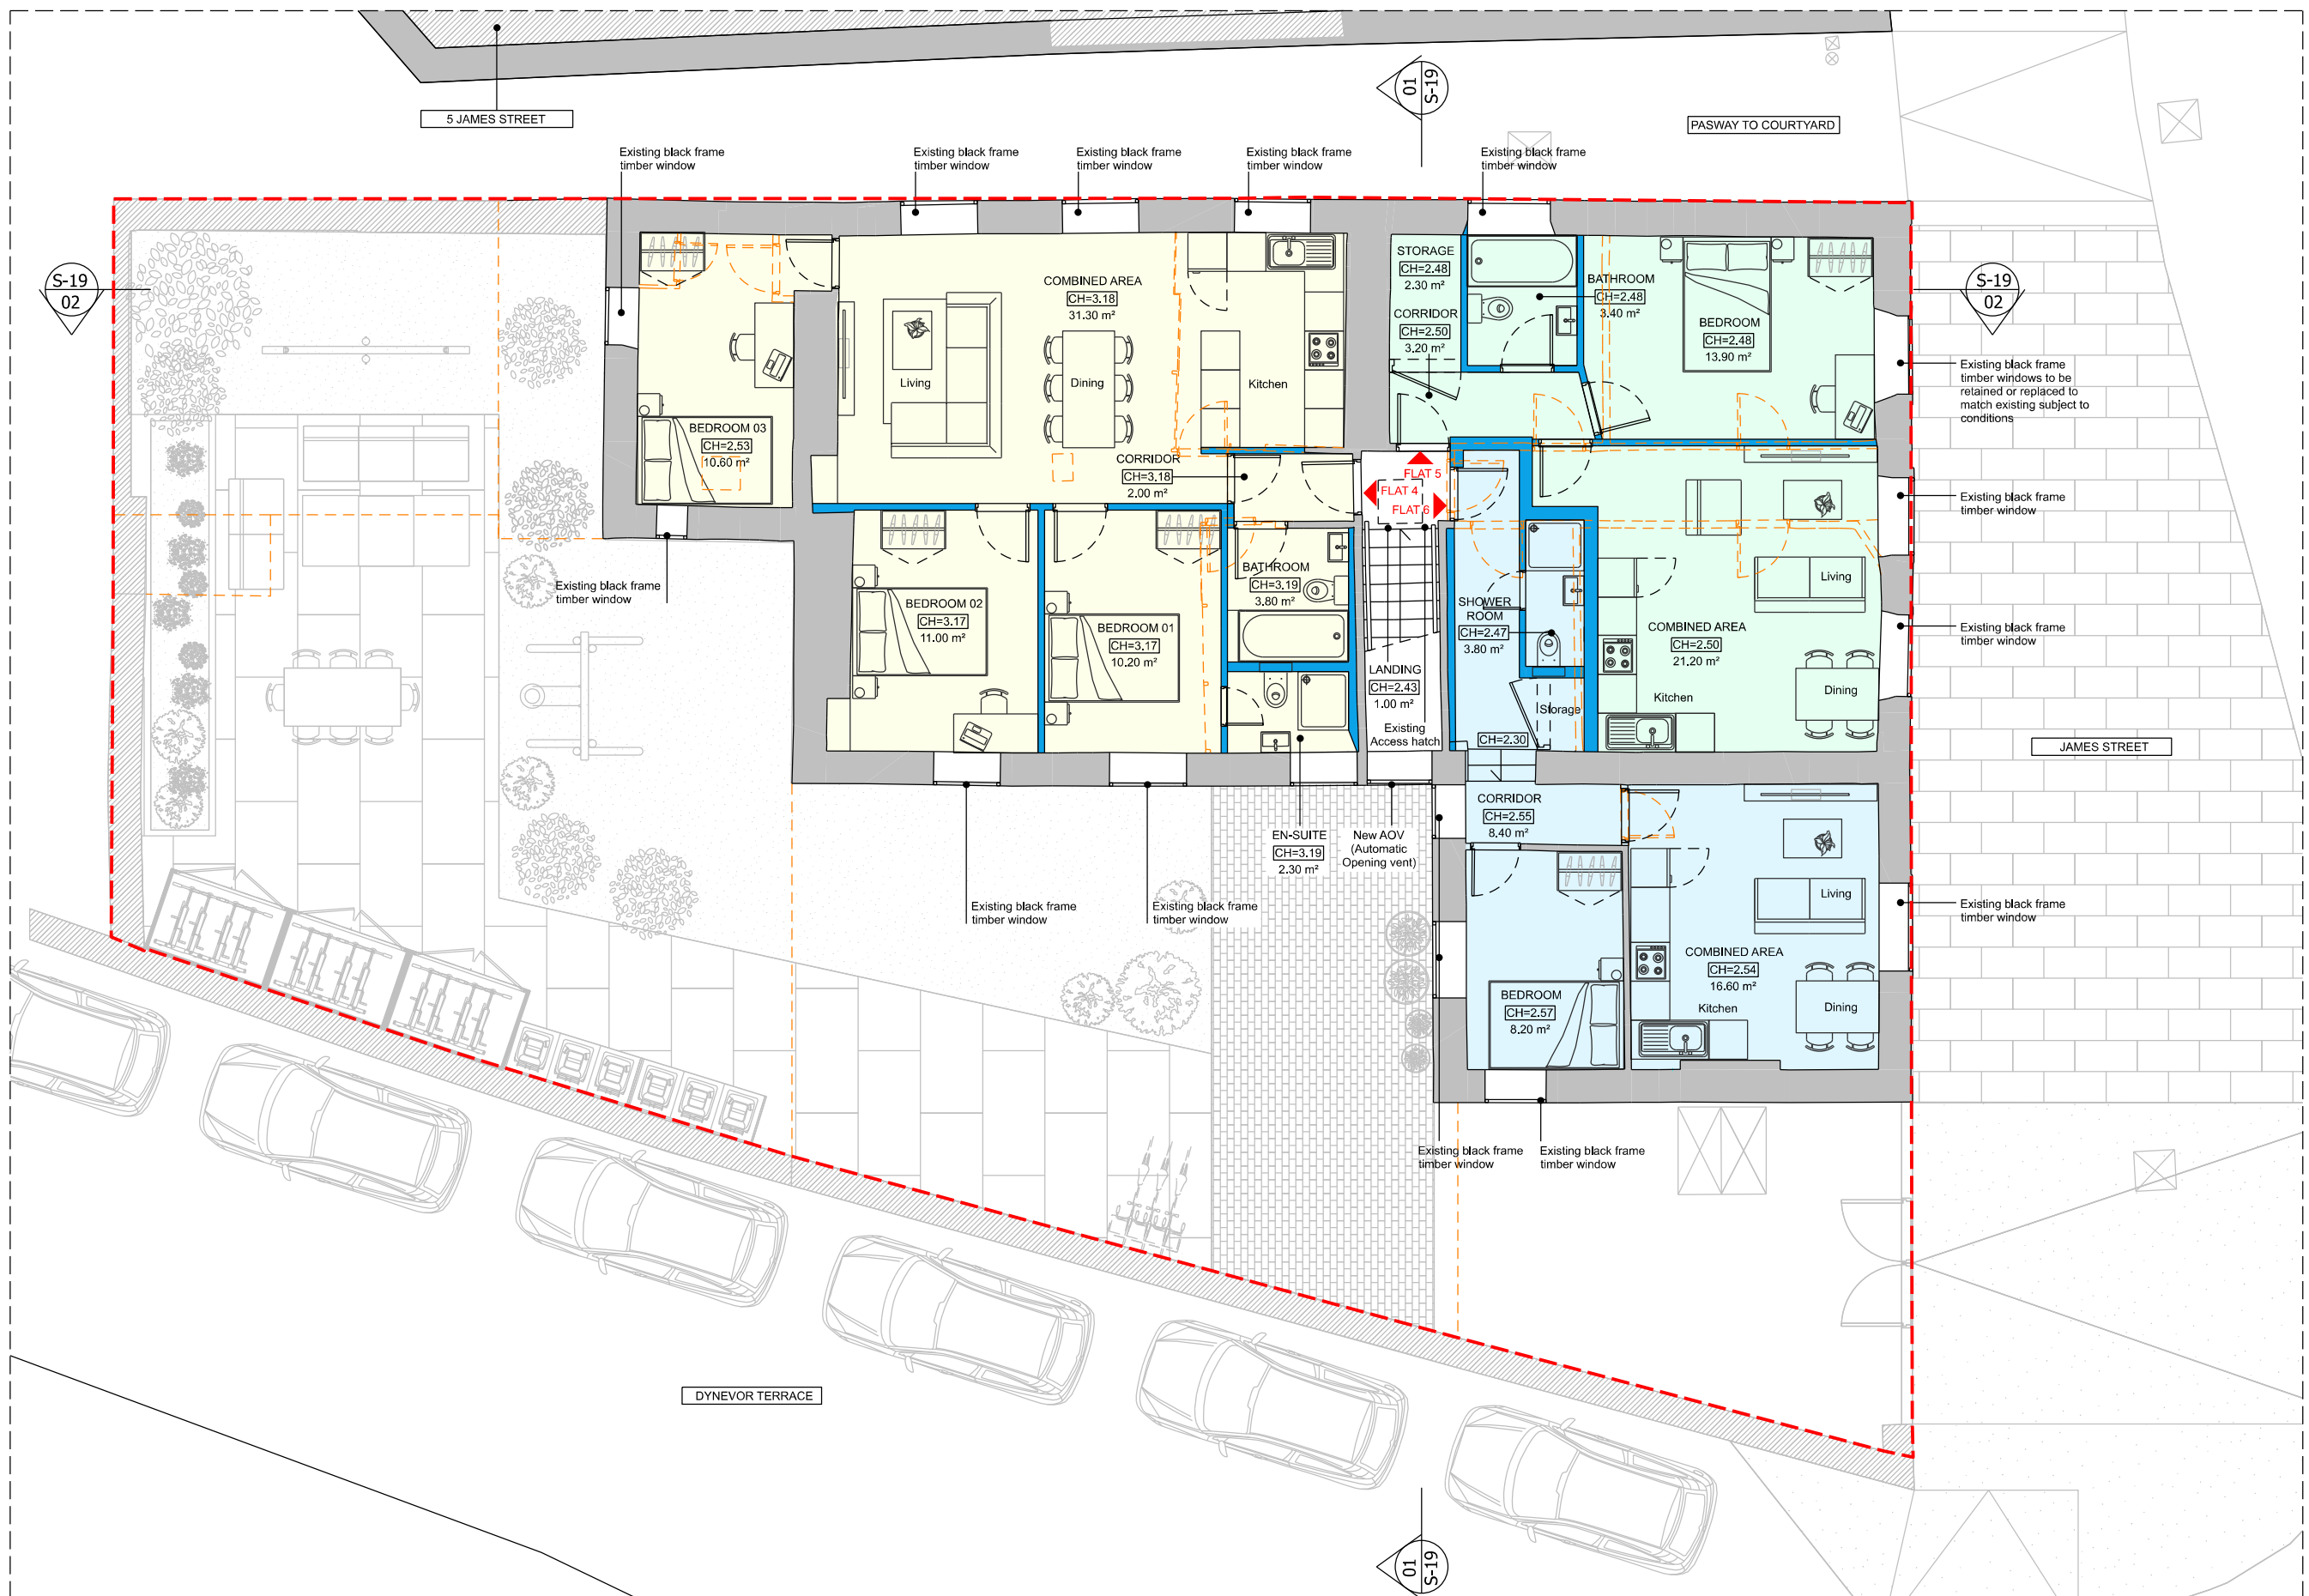

M 1:100

0 1 2 3 4 5 6 7 8 9 10 [m]