


- MATERIAL KEY:
- 1. MARLEY ETERNIT PICTURA CLADDING - GREY P1 241
 - 2. MARLEY ETERNIT PICTURA CLADDING - BEIGE P1 842
 - 3. MARLEY ETERNIT PICTURA CLADDING - BROWN P1 941
 - 4. ALUMINIUM FRAMED WINDOWS - GREY RAL 7015
 - 5. SHOP FRONT ALUMINIUM FRAMED - GREY RAL 7015
 - 6. ALUMINIUM PRESSED FLASHING / CLADDING - GREY RAL 7015
 - 7. ALUMINIUM CANTILEVERED CANOPY - GREY RAL 7015
 - 8. STEEL SECURITY DOORS - GREY RAL 7015

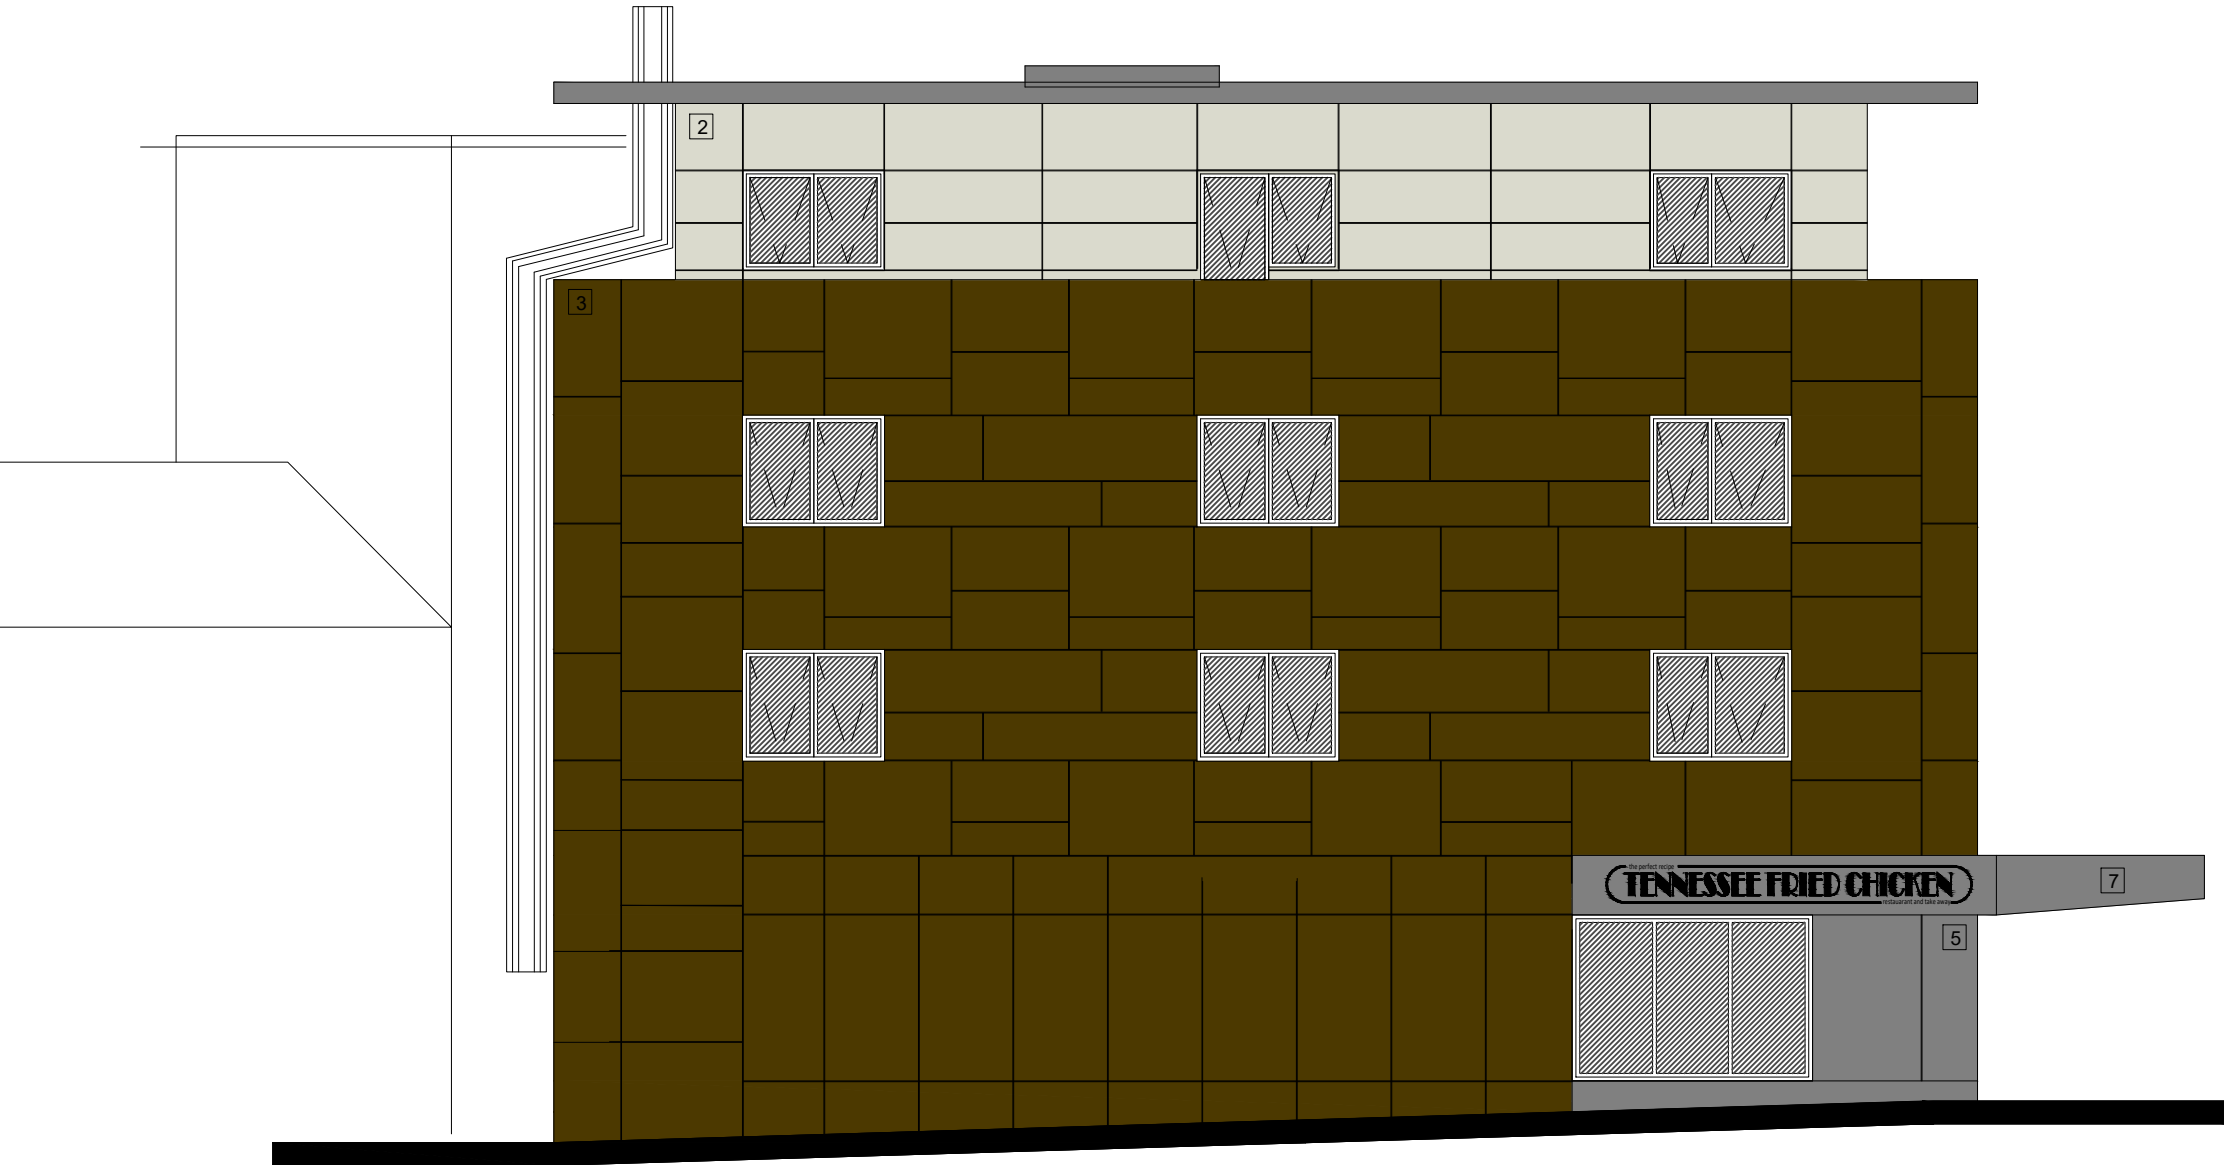

This drawing is copyright and may not be reproduced without the permission of **gcp** Chartered Architects Ltd • All drawings to be read in conjunction with the project specification with all works carried out in accordance with the latest British Standards and Codes of practice • Except for the purposes of assessing planning applications; this drawing is not to be scaled, use figured dimensions only • All dimensions are to be checked on site and any discrepancies between this drawing and other information given elsewhere must be reported to **gcp** Chartered Architects before work proceeds.

A	First Issue	TM	17.10.2022
Revision	Description	Rev By	Date

gcp Chartered Architects
ARCHITECTURE | CONSULTING

Suite 10, Corum 2
Corum Office Park
Crown Way
Warmley
Bristol BS30 8FJ

0117 9676286
mail@gcparch.co.uk
www.gcparch.co.uk



Project Title: **The Parade, Neath
Replacement Cladding**

Drawing Title: **Existing South Elevation**

Drawn By: **tm** Date: **Sept 2022**
Checked By: **tm** Scale: **1:100 @ A3**

Drawing No: **22055_013** Rev: **A**

Status: **PLANNING**