


- MATERIAL KEY;
- 1. LIGHT COLOUR RENDER TO UPPER FLOORS - Wetherby Colour White
Code:1000N Thin coat render or similar.
 - 2. DARK COLOUR BRICK TO GROUND FLOOR PLINTH - Wetherby
Colour Staffordshire Blue Code: 63413SB

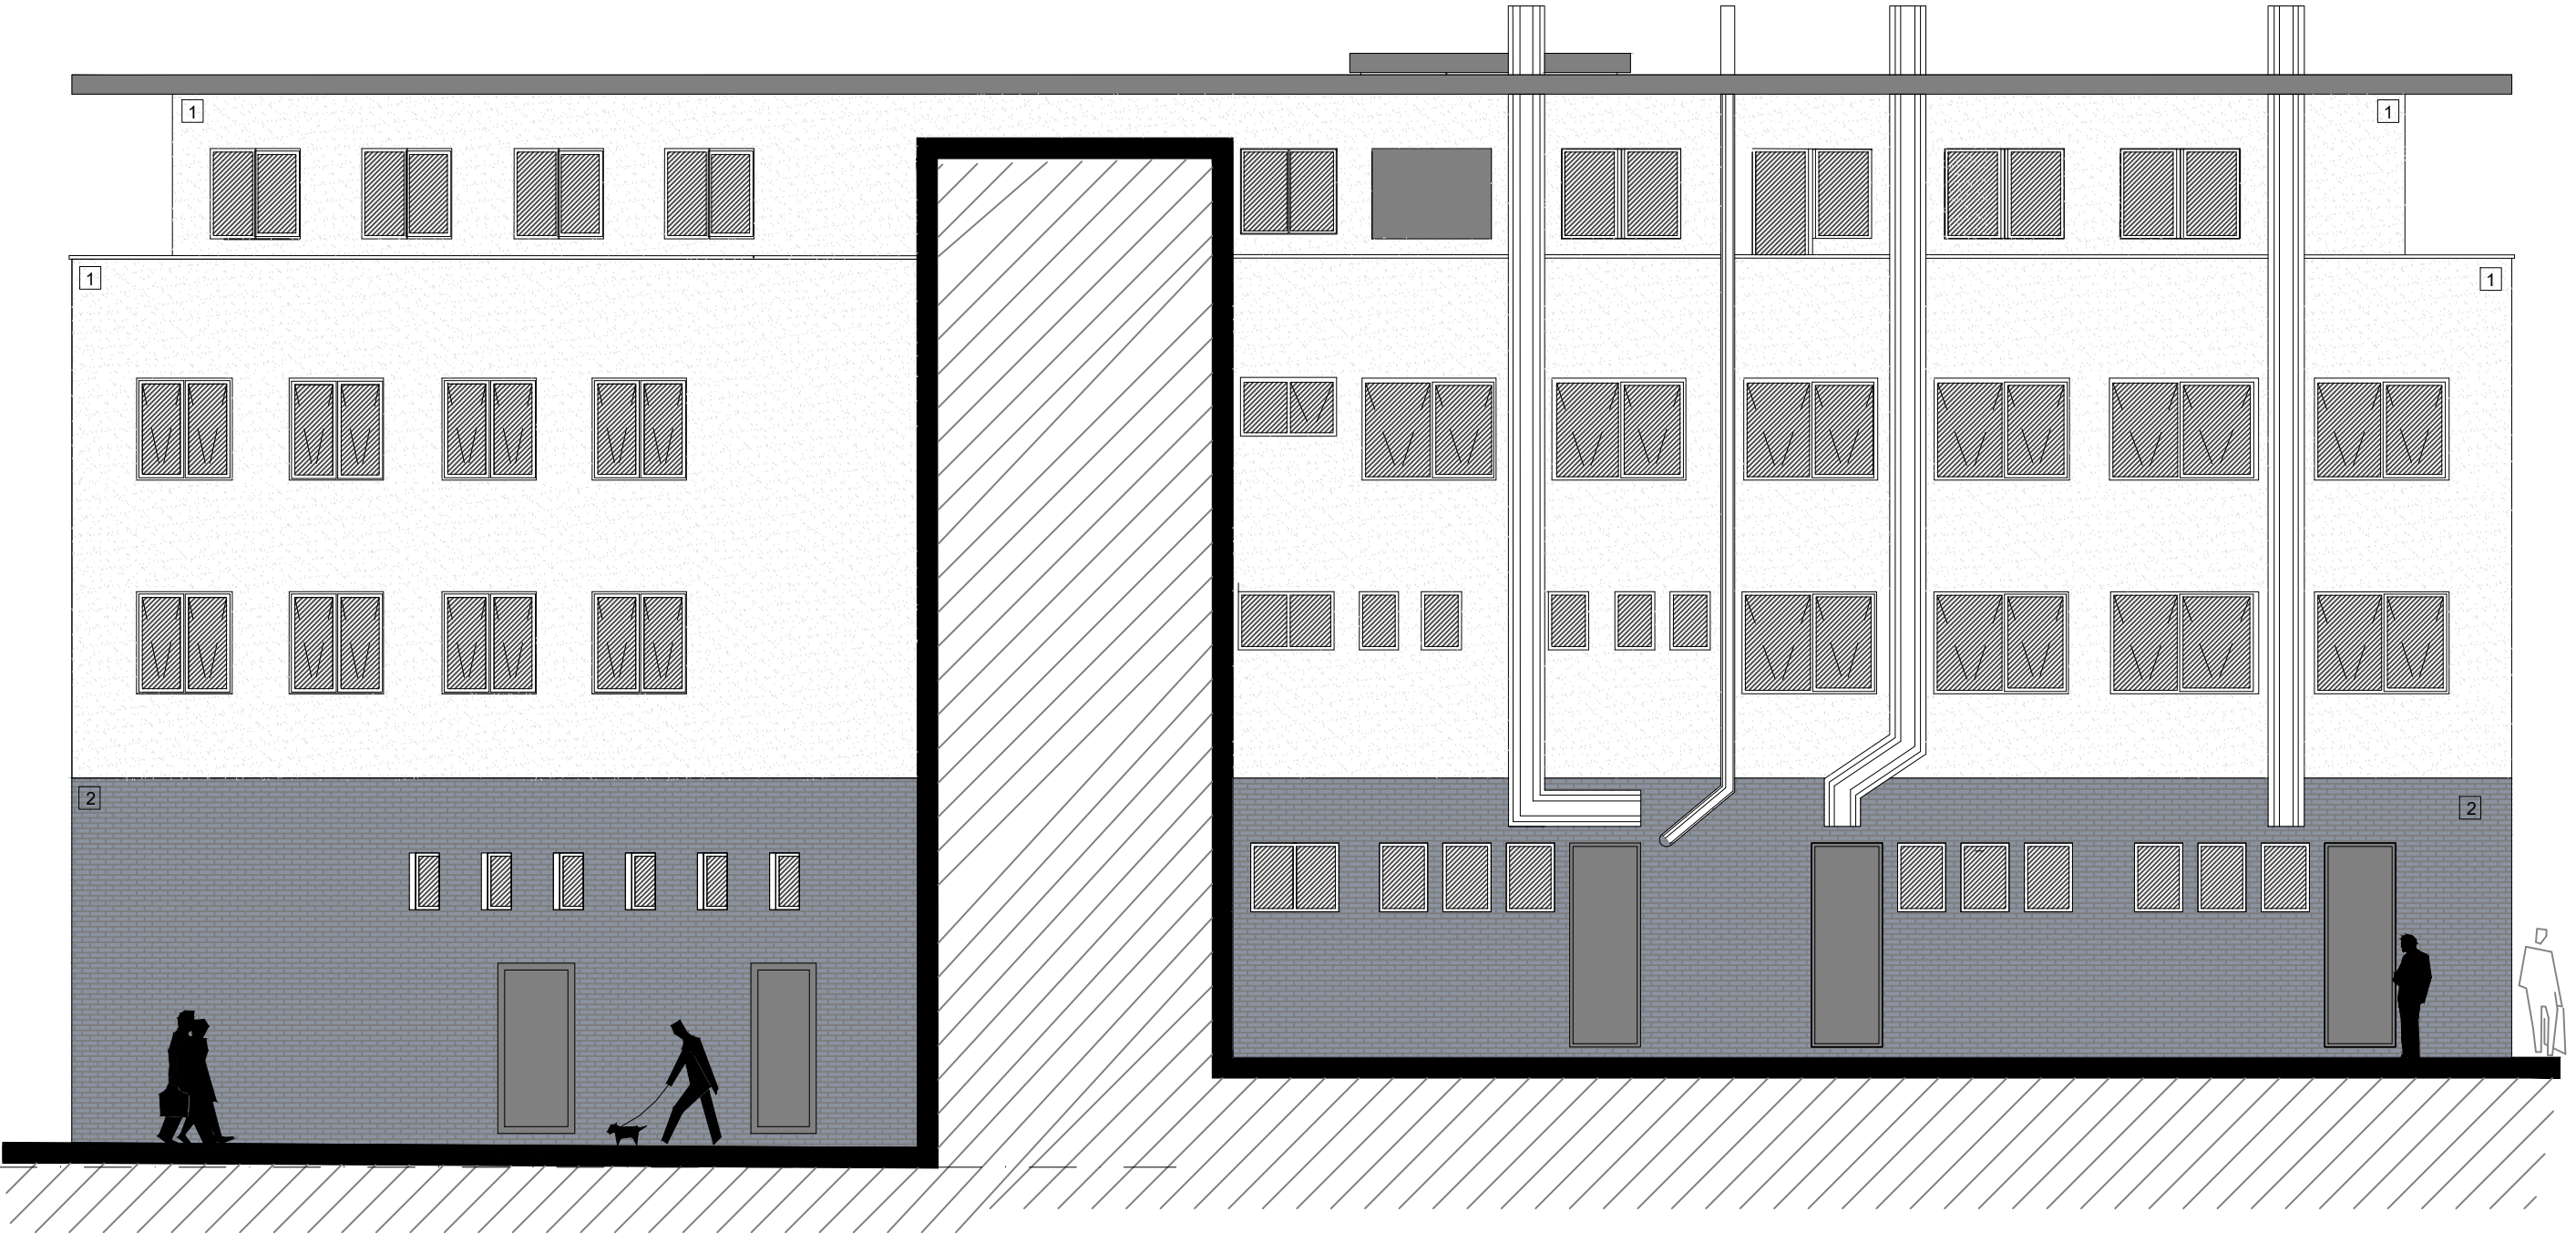

This drawing is copyright and may not be reproduced without the permission of **gcp** Chartered Architects Ltd • All drawings to be read in conjunction with the project specification with all works carried out in accordance with the latest British Standards and Codes of practice • Except for the purposes of assessing planning applications; this drawing is not to be scaled, use figured dimensions only • All dimensions are to be checked on site and any discrepancies between this drawing and other information given elsewhere must be reported to **gcp** Chartered Architects before work proceeds.

A	First Issue	TM	17.10.2022
Revision	Description	Rev By	Date

gcp Chartered Architects
ARCHITECTURE | CONSULTING

Suite 10, Corum 2
Corum Office Park
Crown Way
Warmley
Bristol BS30 8FJ

0117 9676286
mail@gcparch.co.uk
www.gcparch.co.uk



Project Title: **The Parade, Neath
Replacement Cladding**

Drawing Title: **Proposed West Elevation**

Drawn By: **tm** Date: **Sept 2022**
Checked By: **tm** Scale: **1:100 @ A3**
Drawing No: **22055_021** Rev: **A**
Status: **PLANNING**