


- MATERIAL KEY:
- 1. LIGHT COLOUR RENDER TO UPPER FLOORS - Wetherby Colour White  
Code:1000N Thin coat render or similar.
  - 2. DARK COLOUR BRICK TO GROUND FLOOR PLINTH - Wetherby  
Colour Staffordshire Blue Code: 63413SB

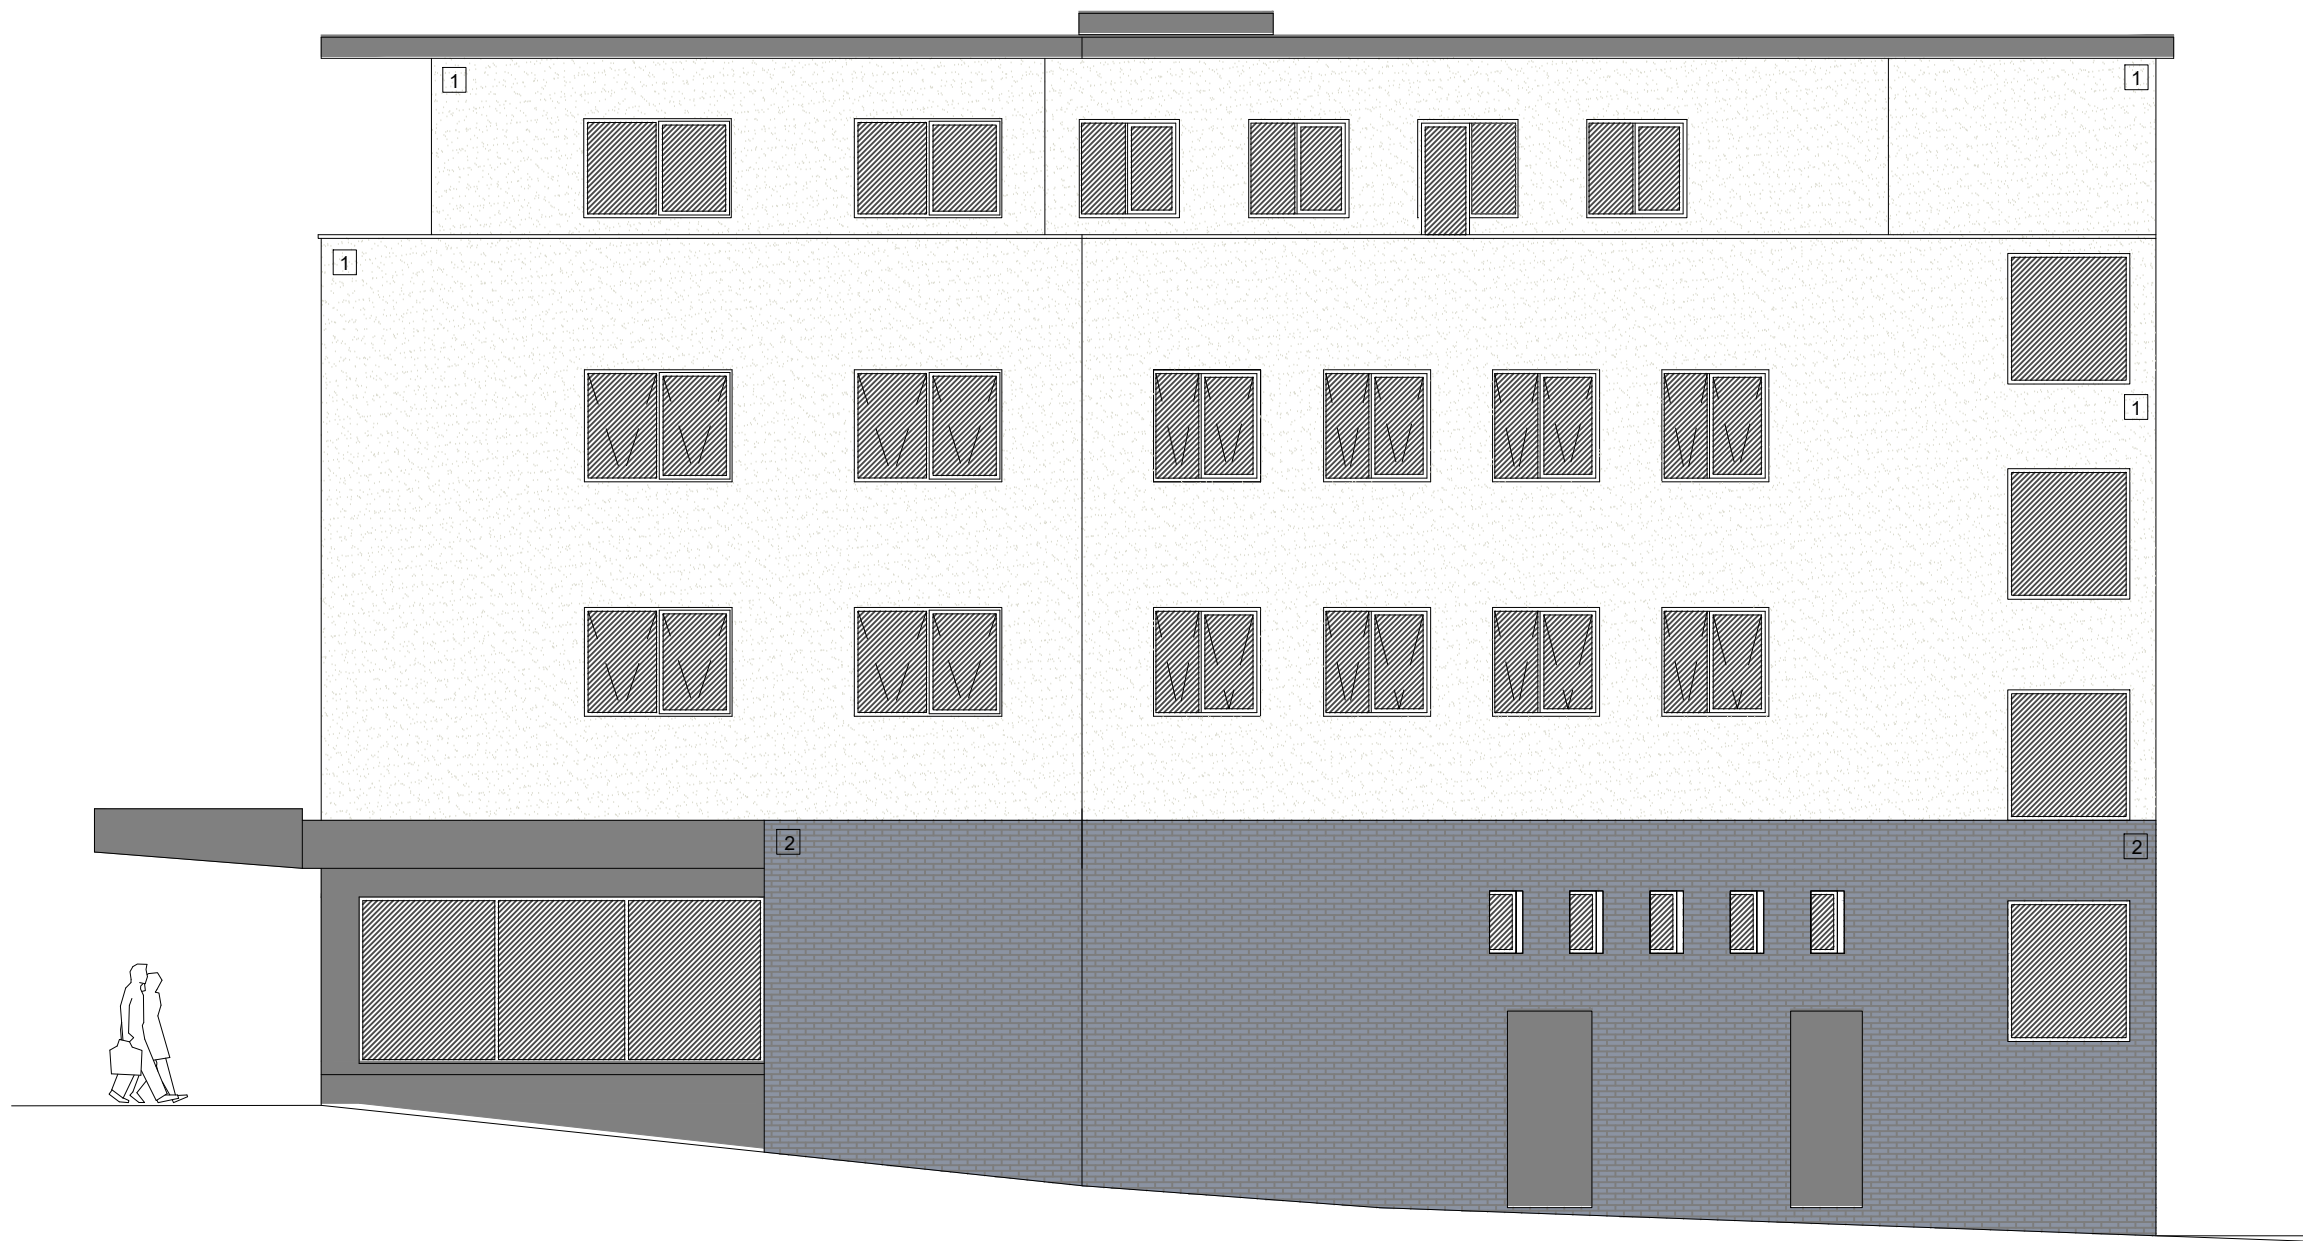

This drawing is copyright and may not be reproduced without the permission of **gcp** Chartered Architects Ltd • All drawings to be read in conjunction with the project specification with all works carried out in accordance with the latest British Standards and Codes of practice • Except for the purposes of assessing planning applications; this drawing is not to be scaled, use figured dimensions only • All dimensions are to be checked on site and any discrepancies between this drawing and other information given elsewhere must be reported to **gcp** Chartered Architects before work proceeds.

|          |             |        |            |
|----------|-------------|--------|------------|
|          |             |        |            |
| A        | First Issue | TM     | 17.10.2022 |
| Revision | Description | Rev By | Date       |

**gcp** Chartered Architects  
ARCHITECTURE | CONSULTING

Suite 10, Corum 2  
Corum Office Park  
Crown Way  
Warmley  
Bristol BS30 8FJ

0117 9676286  
mail@gcparch.co.uk  
www.gcparch.co.uk



Project Title: **The Parade, Neath  
Replacement Cladding**

Drawing Title: **Proposed North Elevation**

Drawn By: **tm** Date: **Sept 2022**  
Checked By: **tm** Scale: **1:100 @ A3**  
Drawing No: **22055\_022** Rev: **A**  
Status: **PLANNING**