


- MATERIAL KEY;
1. LIGHT COLOUR RENDER TO UPPER FLOORS - Wetherby Colour White
Code:1000N Thin coat render or similar.
 2. DARK COLOUR BRICK TO GROUND FLOOR PLINTH - Wetherby
Colour Staffordshire Blue Code: 63413SB

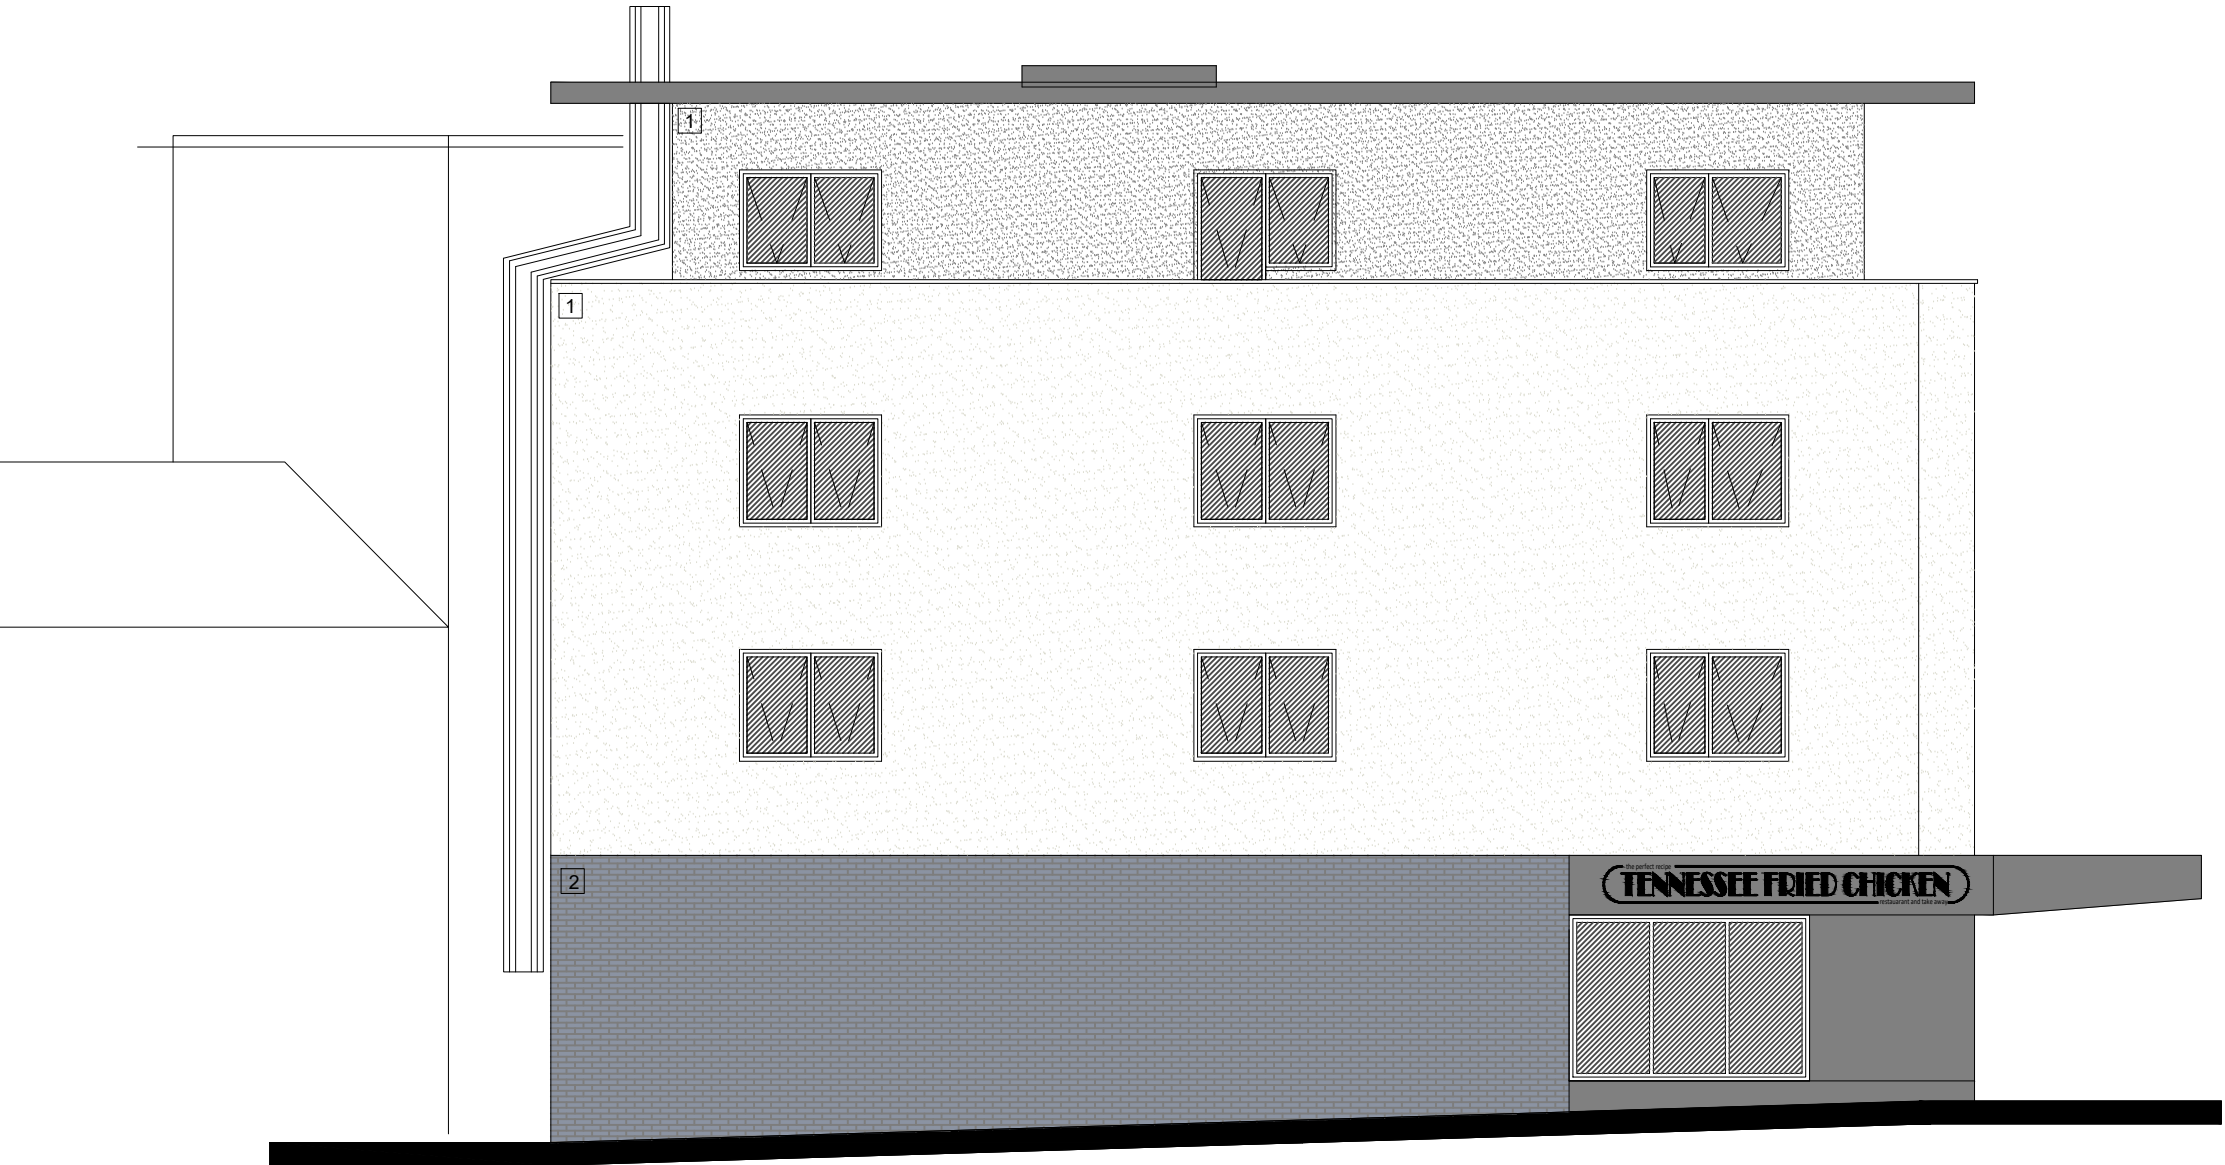

This drawing is copyright and may not be reproduced without the permission of **gcp** Chartered Architects Ltd • All drawings to be read in conjunction with the project specification with all works carried out in accordance with the latest British Standards and Codes of practice • Except for the purposes of assessing planning applications; this drawing is not to be scaled, use figured dimensions only • All dimensions are to be checked on site and any discrepancies between this drawing and other information given elsewhere must be reported to **gcp** Chartered Architects before work proceeds.

A	First Issue	TM	17.10.2022
	Revision Description		

gcp Chartered Architects
ARCHITECTURE | CONSULTING

Suite 10, Corum 2
Corum Office Park
Crown Way
Warmley
Bristol BS30 8FJ

0117 9676286
mail@gcparch.co.uk
www.gcparch.co.uk



Project Title: The Parade, Neath
Replacement Cladding

Drawing Title: Proposed South Elevation

Drawn By: tm Date: Sept 2022
Checked By: tm Scale: 1:100 @ A3

Drawing No: 22055_023 Rev: A

Status: PLANNING