


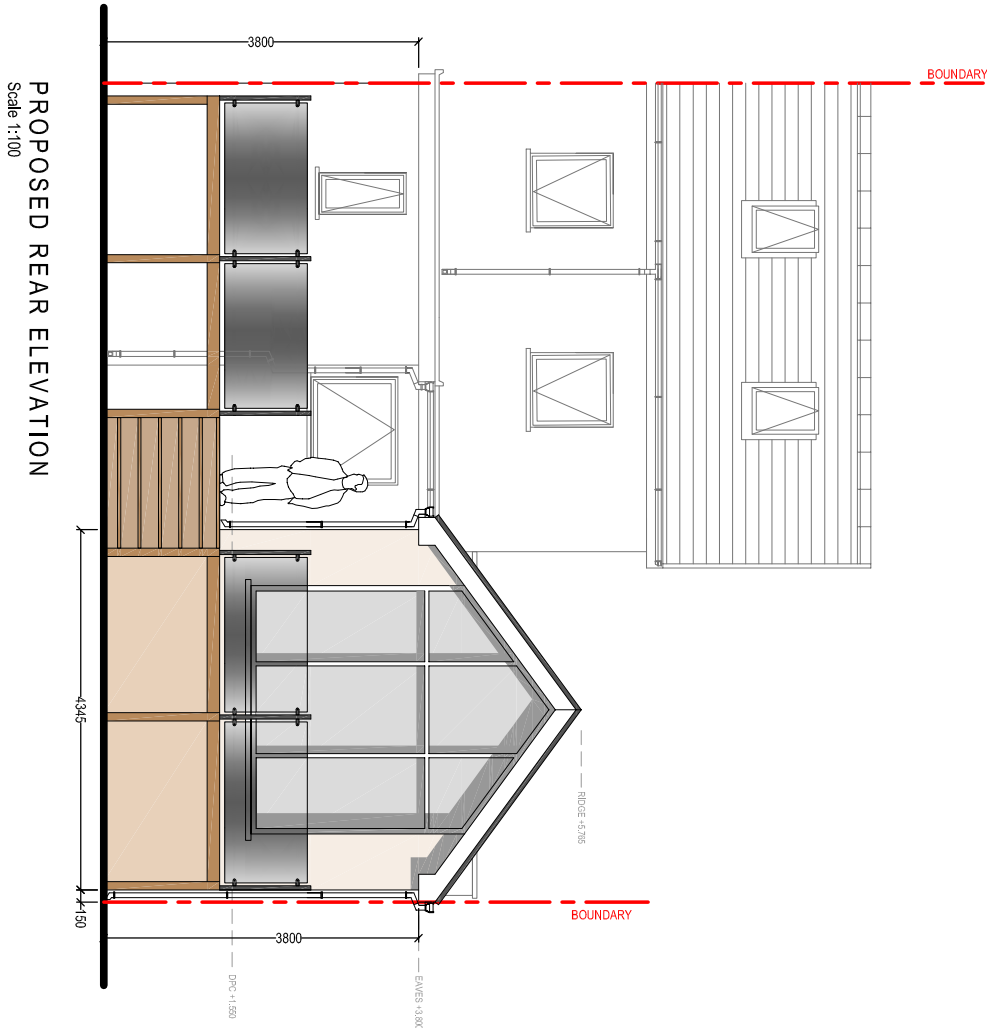


PROPOSED REAR ELEVATION
Scale 1:100




NOTE:
IMPLEMENTATION OF PROPOSED ECOLOGICAL ENHANCEMENT
(INSTALLATION OF THE BIRD BOX) WILL BE CARRIED OUT WITHIN
1 month OF BENEFICIAL OCCUPATION OF THE PROPOSED GARAGE.


WOODSTONE HOUSE
SPARROW NEST BOX

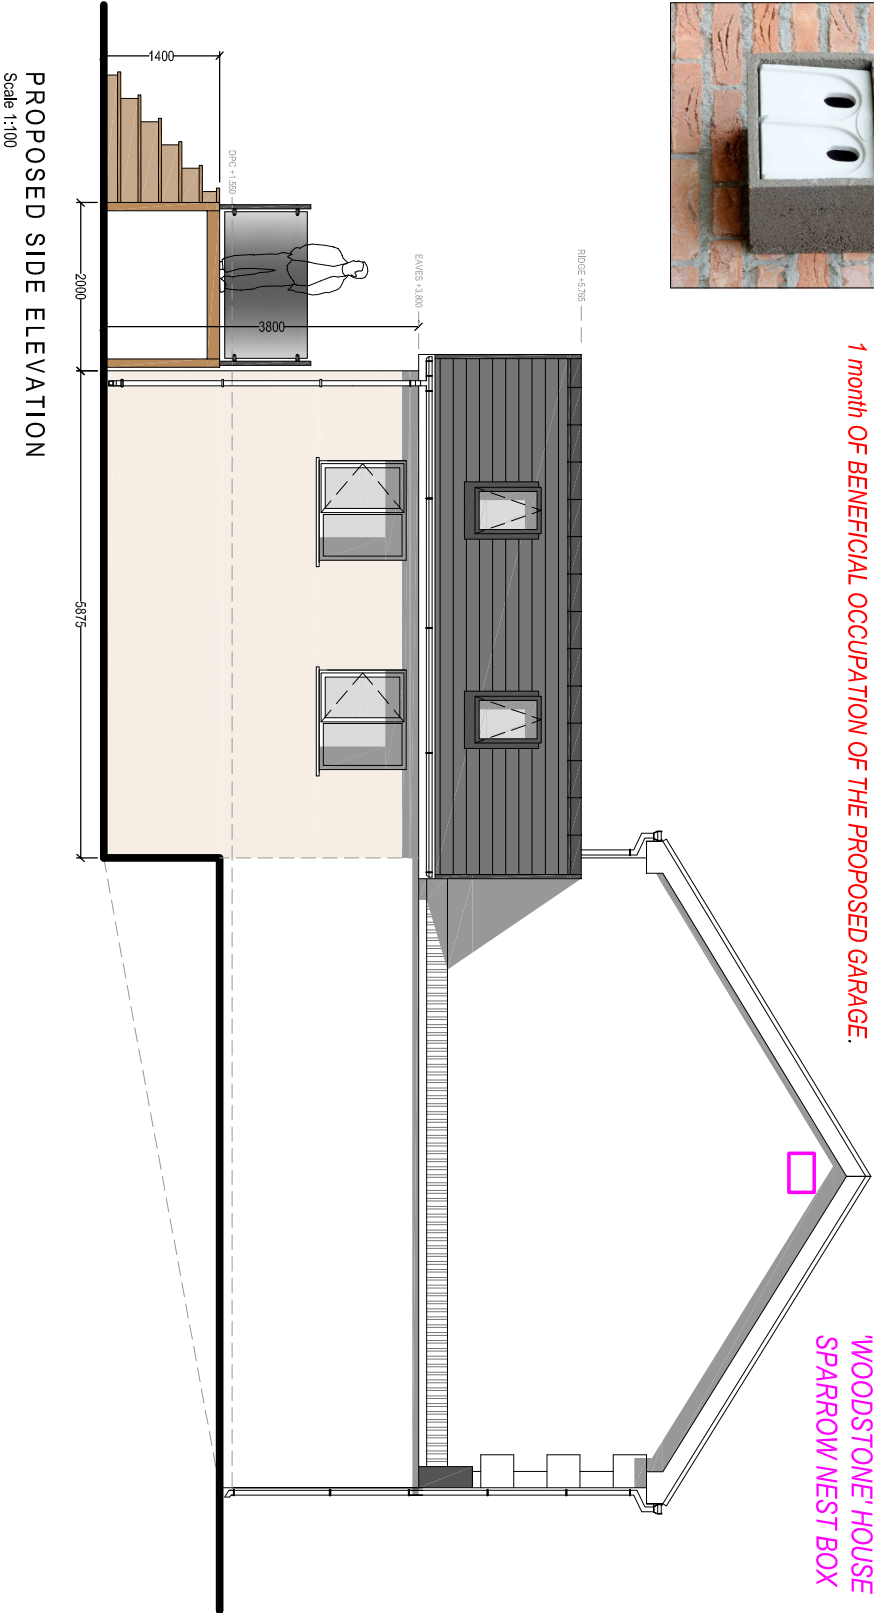


PROPOSED SIDE ELEVATION
Scale 1:100

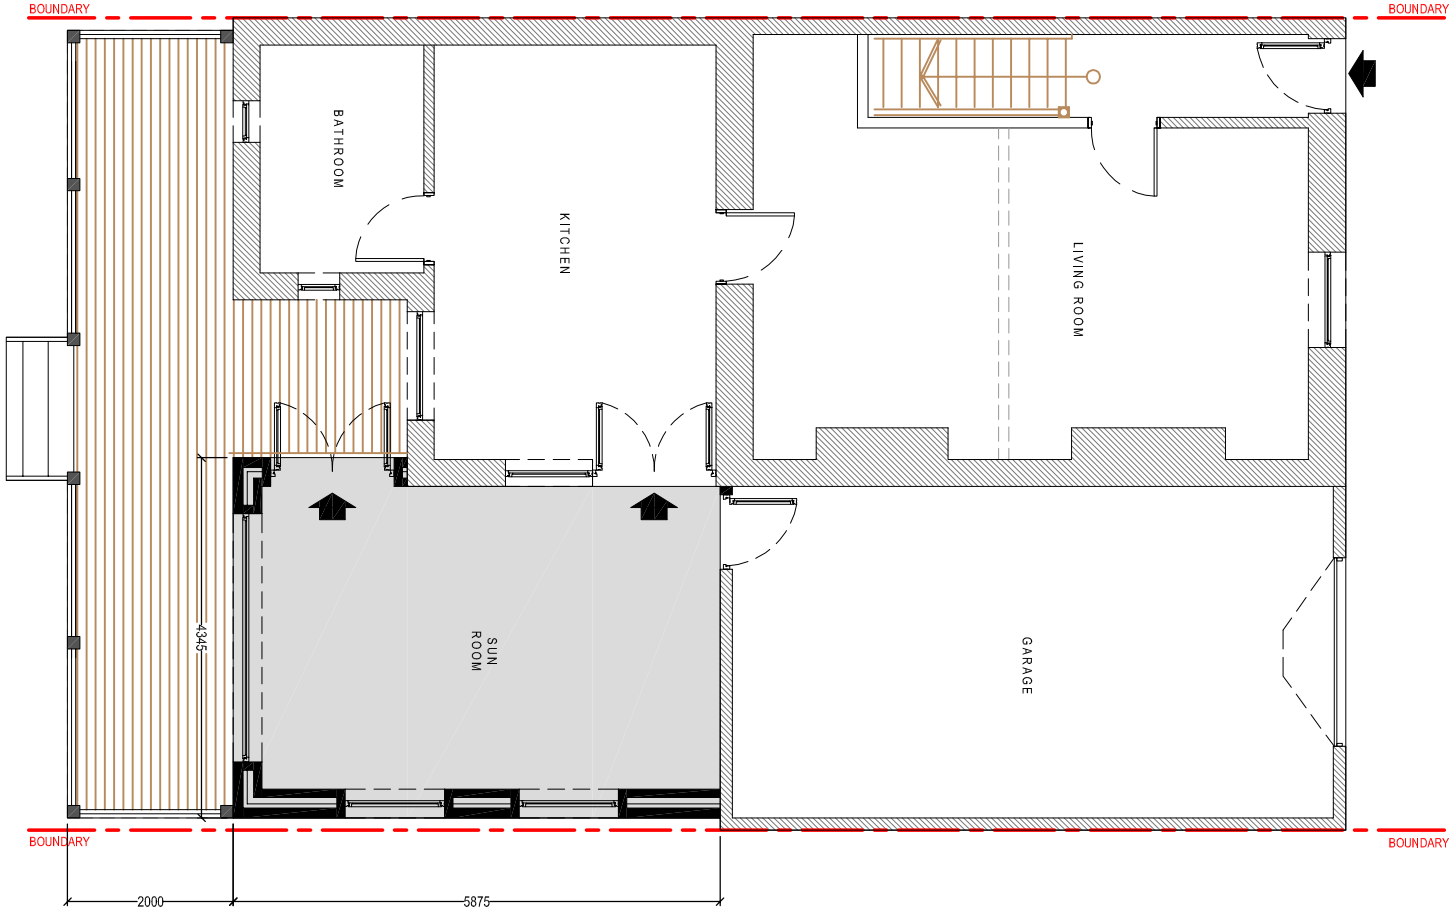

PROPOSED GROUND FLOOR PLAN
Scale 1:100

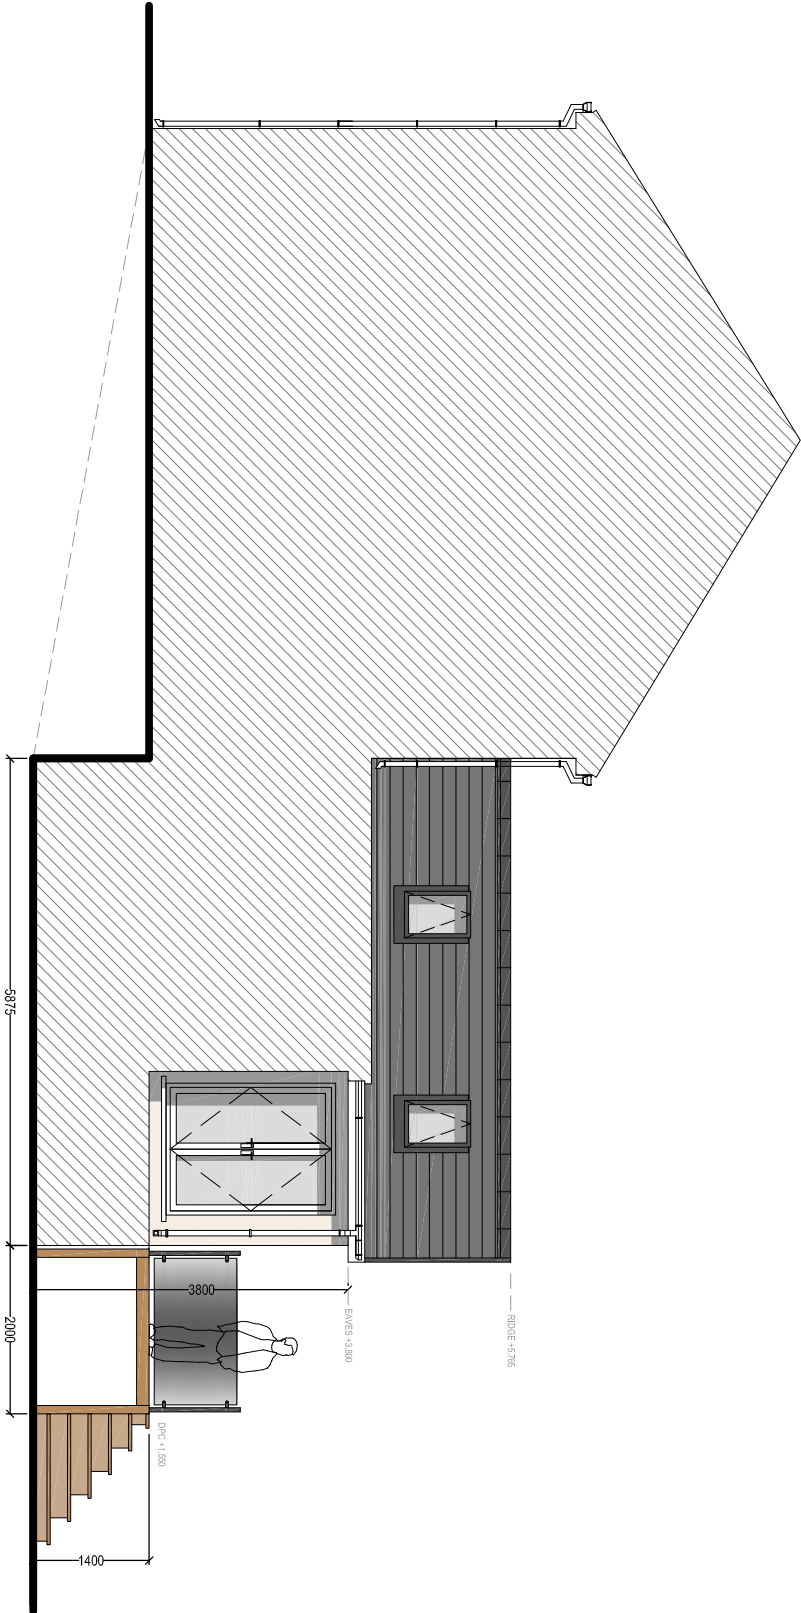

PROPOSED SIDE ELEVATION (partly obscured by existing rear extension)
Scale 1:100

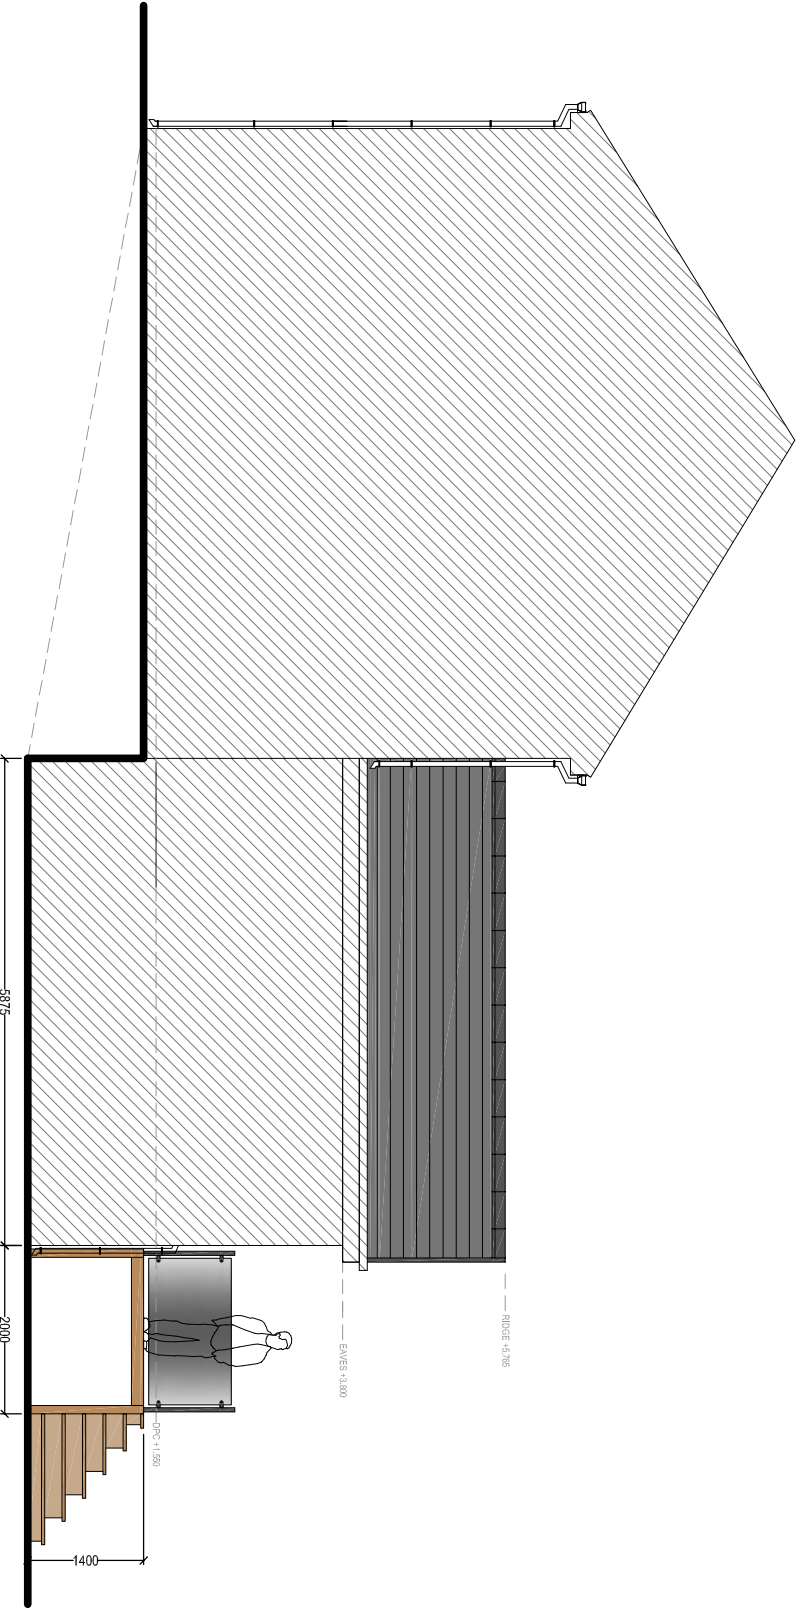

PROPOSED SIDE ELEVATION (partly obscured by existing rear extension)
Scale 1:100

Client:		Mr & Mrs. D. Morgan 125 Hed y Gors, Cwmgoris SA18 1PY	
Project Title:		PROPOSED SINGLE STOREY REAR EXTENSION AND VERANDA	
General Notes:		1. Do not scale from this drawing, take figures & dimensions only. 2. Dimensions are in millimetres unless otherwise stated.	
Drawing Issue:			
PLANNING			
Drawing Title:		PROPOSED ELEVATIONS & FLOOR PLAN	
Drawing No:		004	
Date:		16-08-2022	
Scale(s):		1:100	
		Revision: A	
		Revised: 17-10-2022	
		Paper Size: A2	
			
Cwm Planning & Design Ltd. (architectural and Draughting Services)			