



Wildfox Resorts, Afan Valley

Hotel and Car Park - Proposed Ground Floor Plan

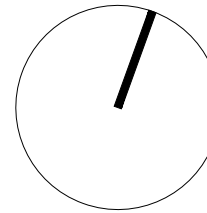

LANDSCAPING FOR INFORMATION PURPOSES ONLY
TRAILS FOR INFORMATION PURPOSES ONLY

 

This drawing must not be scaled.
Figured dimensions and levels to be used.
Any inaccuracies must be notified to the
architect.
Detail drawings and large scale drawings
take precedence over smaller drawings.

Rev: A Drawing amended for clarity at Planning Authority request. TW. 12/10/22.

Chk'd: DR Rev:

Chk'd: Rev:

Chk'd: Rev:

Chk'd: Rev:

Chk'd:

PRELIMINARY	
PLANNING	✓
DESIGN	
TENDER	
CONSTRUCTION	

powelldobson
ARCHITECTS

Cardiff Office: Suite 11, Building One, Eastern Business Park, Wern Fawr Lane, Old St. Mellons, Cardiff CF3 5EA.
Tel: +44 (0)1333 33 201 001 www.powelldobson.com

Contract: Wildfox Resorts, Afan Valley
Hotel and Car Park

Title: Proposed Ground Floor (Piazza Level) Plan

Drawing No. 21055 (05) 122
Rev. A
Scale: 1:200 @ A0
Date: Aug 2022
Drawn: WM
Checked: MT

THIS DRAWING IS COPYRIGHT ©

Registered Office: Powell Dobson, Suite 11F, Building One, Eastern Business Park, Wern Fawr Lane, Old St. Mellons, Cardiff CF3 5EA. Powell Dobson is a trading name of Powell Dobson Ltd a company registered in England and Wales No 3873802.