



Wildfox Resorts, Afan Valley

Summit Hub - Proposed Section & Elevations

LANDSCAPING FOR INFORMATION PURPOSES ONLY
TRAILS FOR INFORMATION PURPOSES ONLY

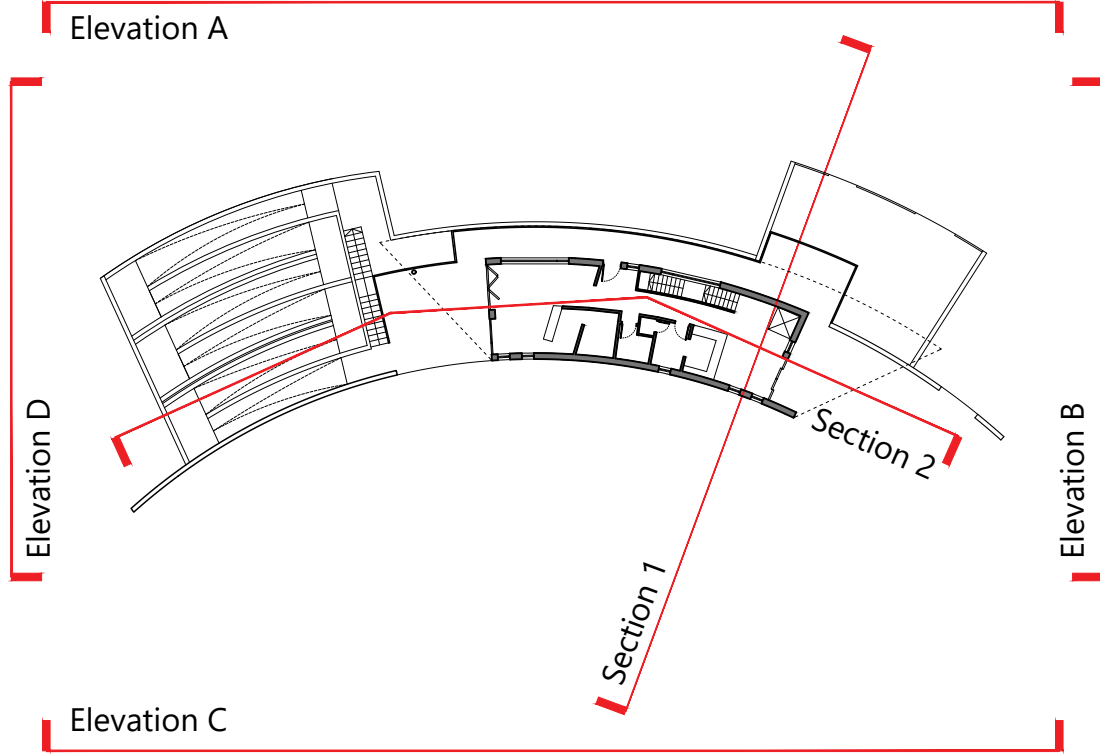

Ground Floor Plan 1:500

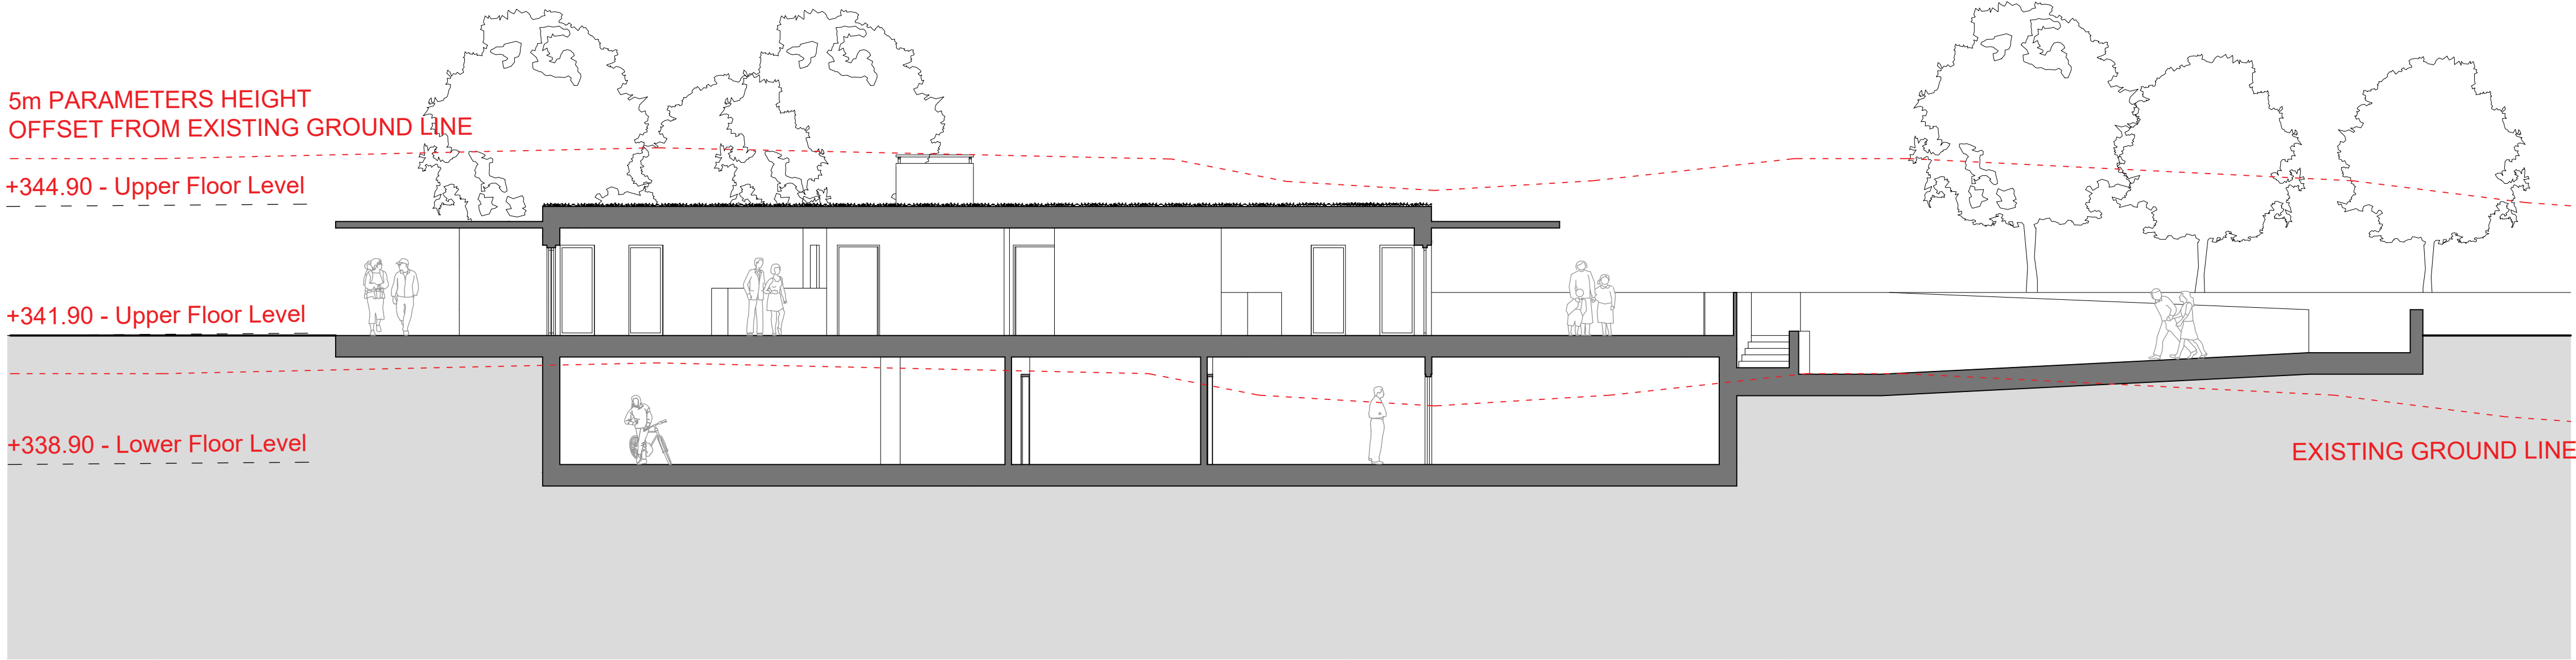


Section 2 1:100

MATERIAL SCHEDULE

1. Vertical standing seam cladding or similar approved. Colour: Anthracite/Black, to be agreed with LPA
2. Fibre cement cladding or similar approved. Colour: Slate, to be agreed with LPA
3. Precast concrete slab.
4. Patinated steel

Chimneys - Perforated patinated steel
Flat roof - Extensive biodiverse green roof
Railings - PPC Steel. Colour: Black, to be agreed with LPA.
Doors and windows - uPVC. Colour: Dark grey, to be agreed with LPA
Columns - Pre-cast concrete
Ramp - Pennant sandstone wall

 

Figured dimensions and levels to be used.
Any inaccuracies must be notified to the architect.
Detail drawings and large scale drawings take precedence over smaller drawings.

Rev:

Chk'd: Rev:

Chk'd: Rev:

Chk'd:

PRELIMINARY	
PLANNING	✓
DESIGN	
TENDER	
CONSTRUCTION	

THIS DRAWING IS COPYRIGHT ©

Registered Office: Powell Dobson, Suite 1F, Building One, Eastern Business Park, Wern Fawr Lane, Old St. Mellons, Cardiff CF3 5EA. Powell Dobson is a trading name of Powell Dobson Architects Ltd a company registered in England and Wales No 3873802.

powelldobson
ARCHITECTS

Cardiff Office: Suite 1F, Building One, Eastern Business Park, Wern Fawr Lane, Old St Mellons, Cardiff CF3 5EA
Tel: +44 (0)33 33 201 001 www.powelldobson.com

Contract: Wildfox Resorts, Afan Valley

Title: Summit Hub - Proposed Sections & Elevations

Drawing No. 21055 (05) 157
Rev. -

Scale: 1:100 @ A1
Date: 24/08/22
Drawn: CHT
Checked: AMS