


Wildfox Resorts, Afan Valley
Mountain - Proposed Ground Floor Plan

LANDSCAPING FOR INFORMATION PURPOSES ONLY
TRAILS FOR INFORMATION PURPOSES ONLY

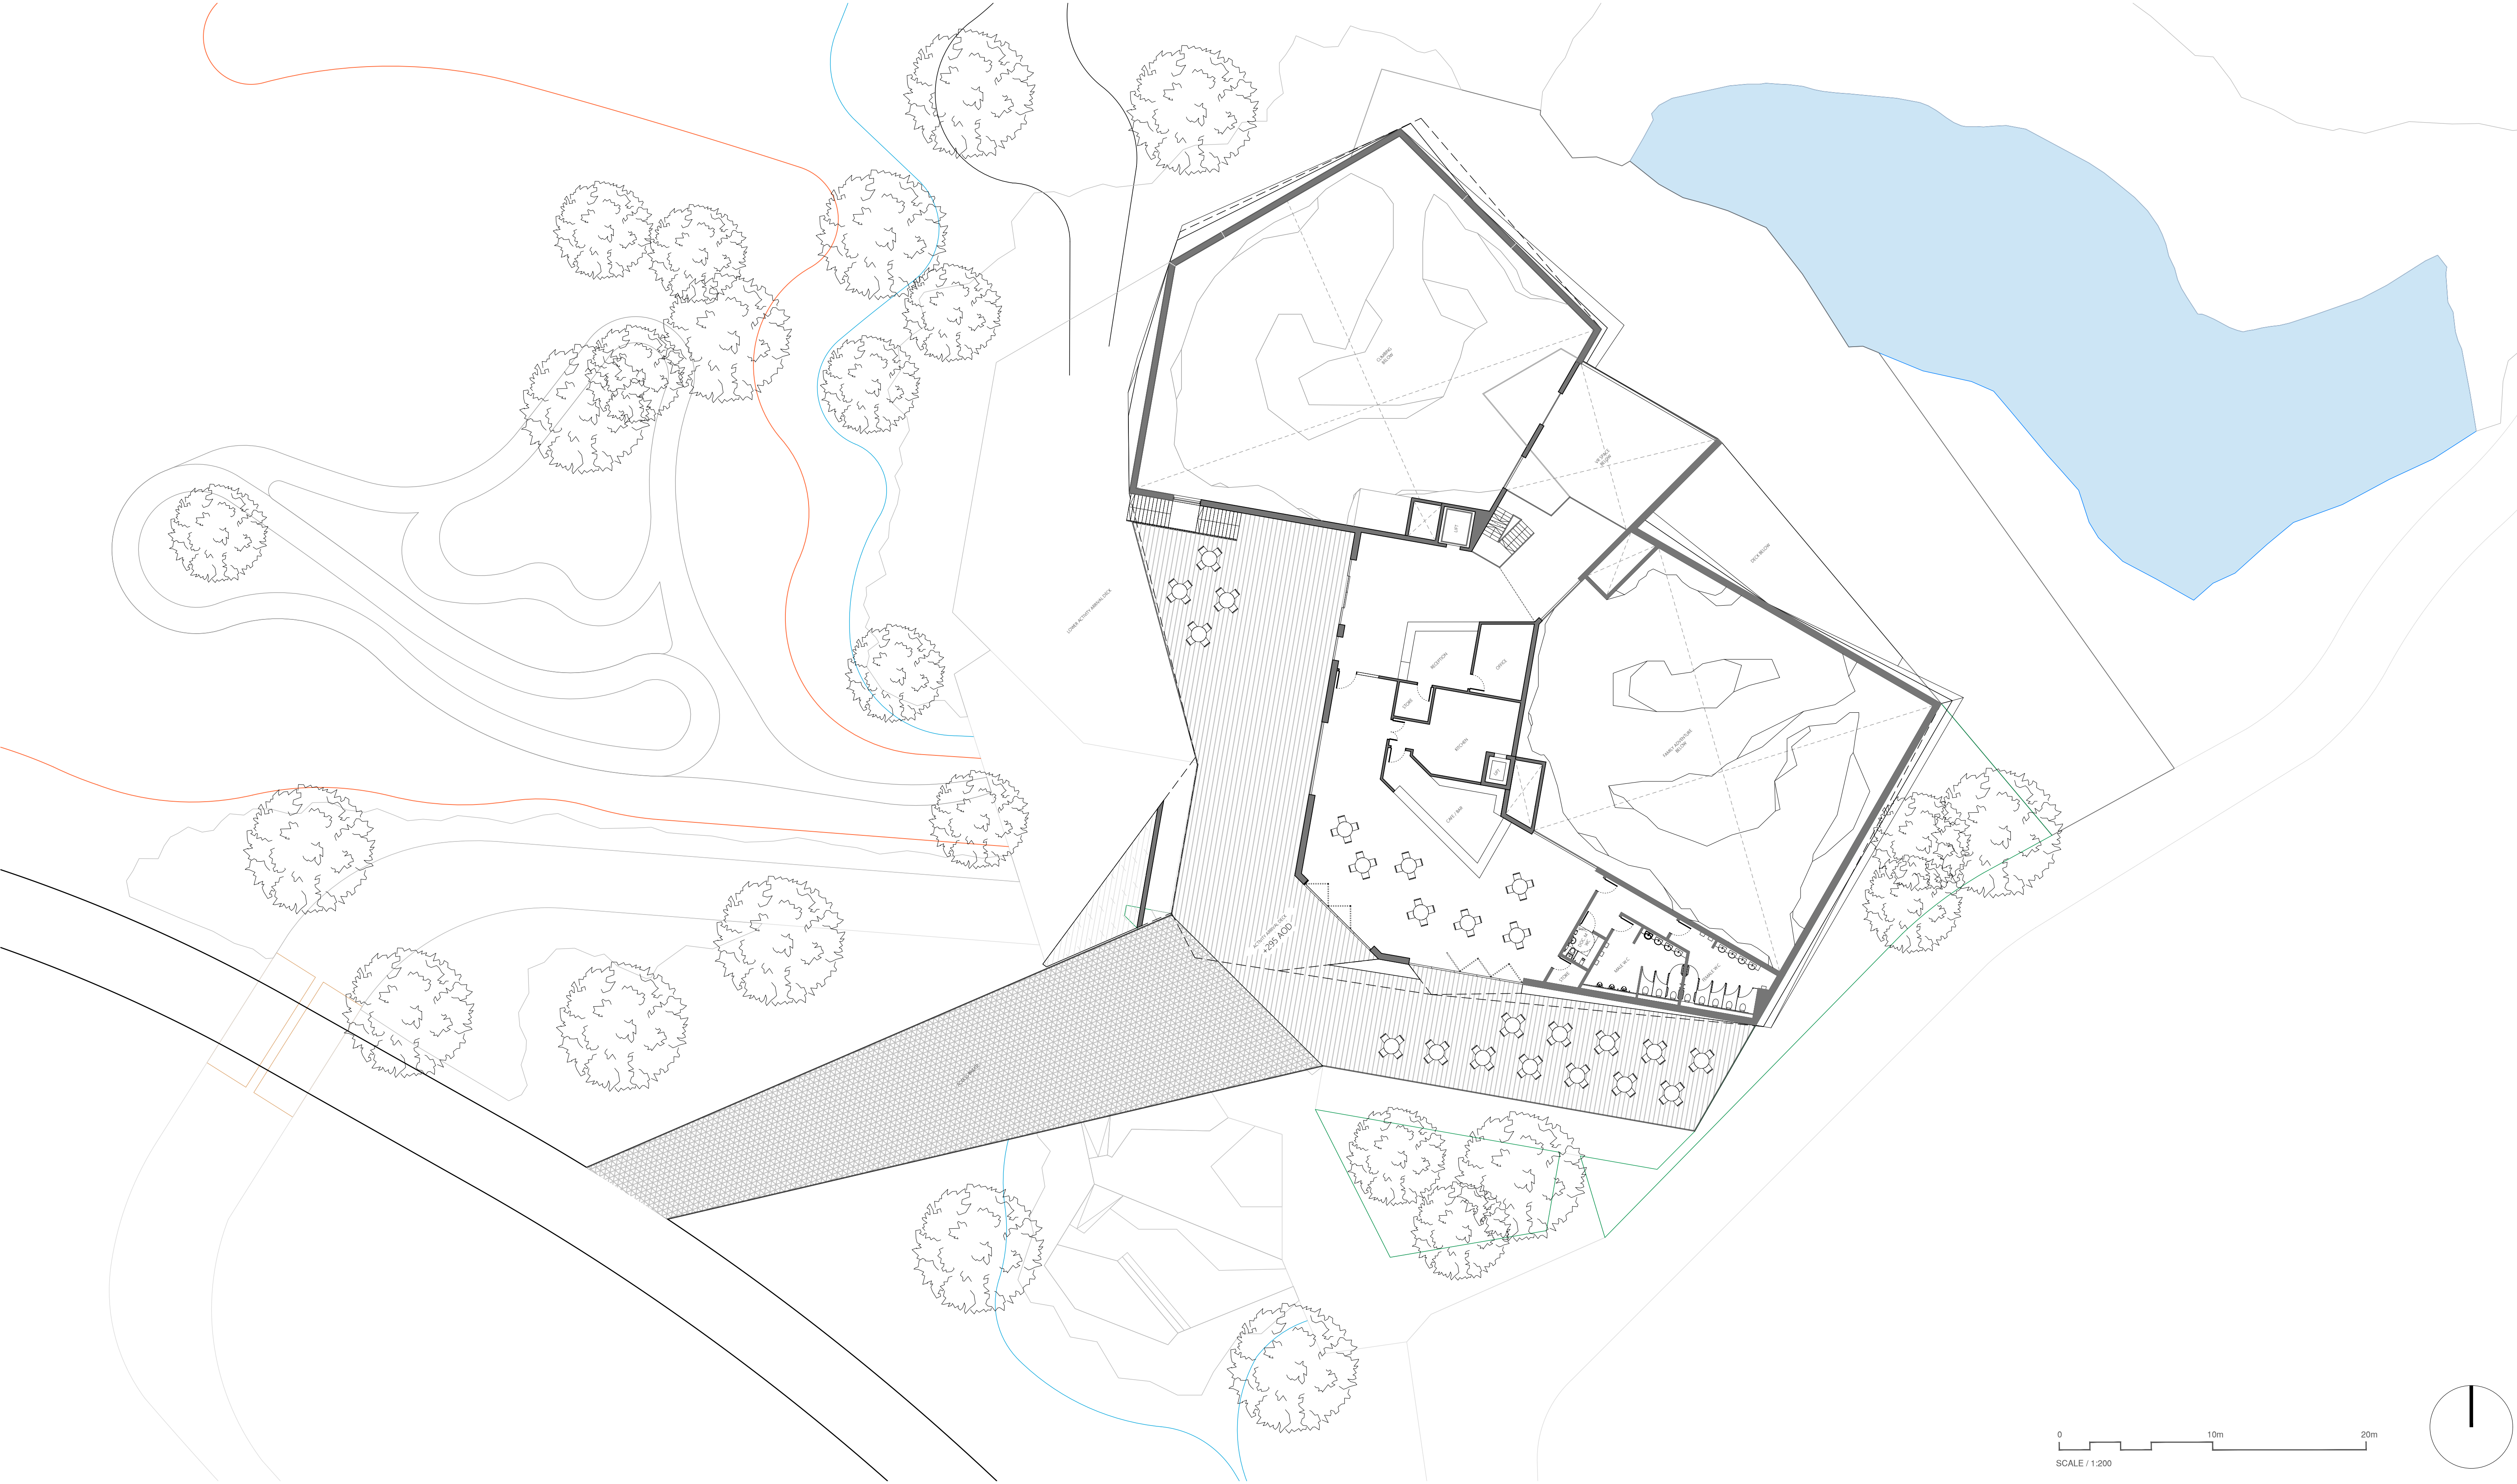

Figured dimensions and levels to be used.
Any inaccuracies must be notified to the architect.
Detail drawings and large scale drawings take precedence over smaller drawings.

Rev: A Drawing amended for clarity at Planning Authority request. TW. 18.10.22

Chk'd: DR Rev:

Chk'd: - Rev:

Chk'd:

PRELIMINARY	
PLANNING	✓
DESIGN	
TENDER	
CONSTRUCTION	

THIS DRAWING IS COPYRIGHT ©

Registered Office: Powell Dobson, Suite 1F, Building One, Eastern Business Park, Wern Fawr Lane, Old St. Mellons, Cardiff CF3 5EA. Powell Dobson is a trading name of Powell Dobson Architects Ltd a company registered in England and Wales No 3873802.

powelldobson
ARCHITECTS

Cardiff Office: Suite 1F, Building One, Eastern Business Park, Wern Fawr Lane, Old St Mellons, Cardiff CF3 5EA
Tel: +44 (0)33 33 201 001 www.powelldobson.com

Contract: Wildfox Resorts, Afan Valley
Mountain

Title: Proposed Ground Floor Plan

Drawing No. 21055 (05) 147 Rev. A

Scale: 1:200 @ A1
Date: 24/08/22
Drawn: CT
Checked: AMS