



Wildfox Resorts, Afan Valley

Summit Hub - Proposed Plans


LANDSCAPING FOR INFORMATION PURPOSES ONLY
TRAILS FOR INFORMATION PURPOSES ONLY
PV WILL BE INTEGRATED WITHIN THE ROOF PROFILE

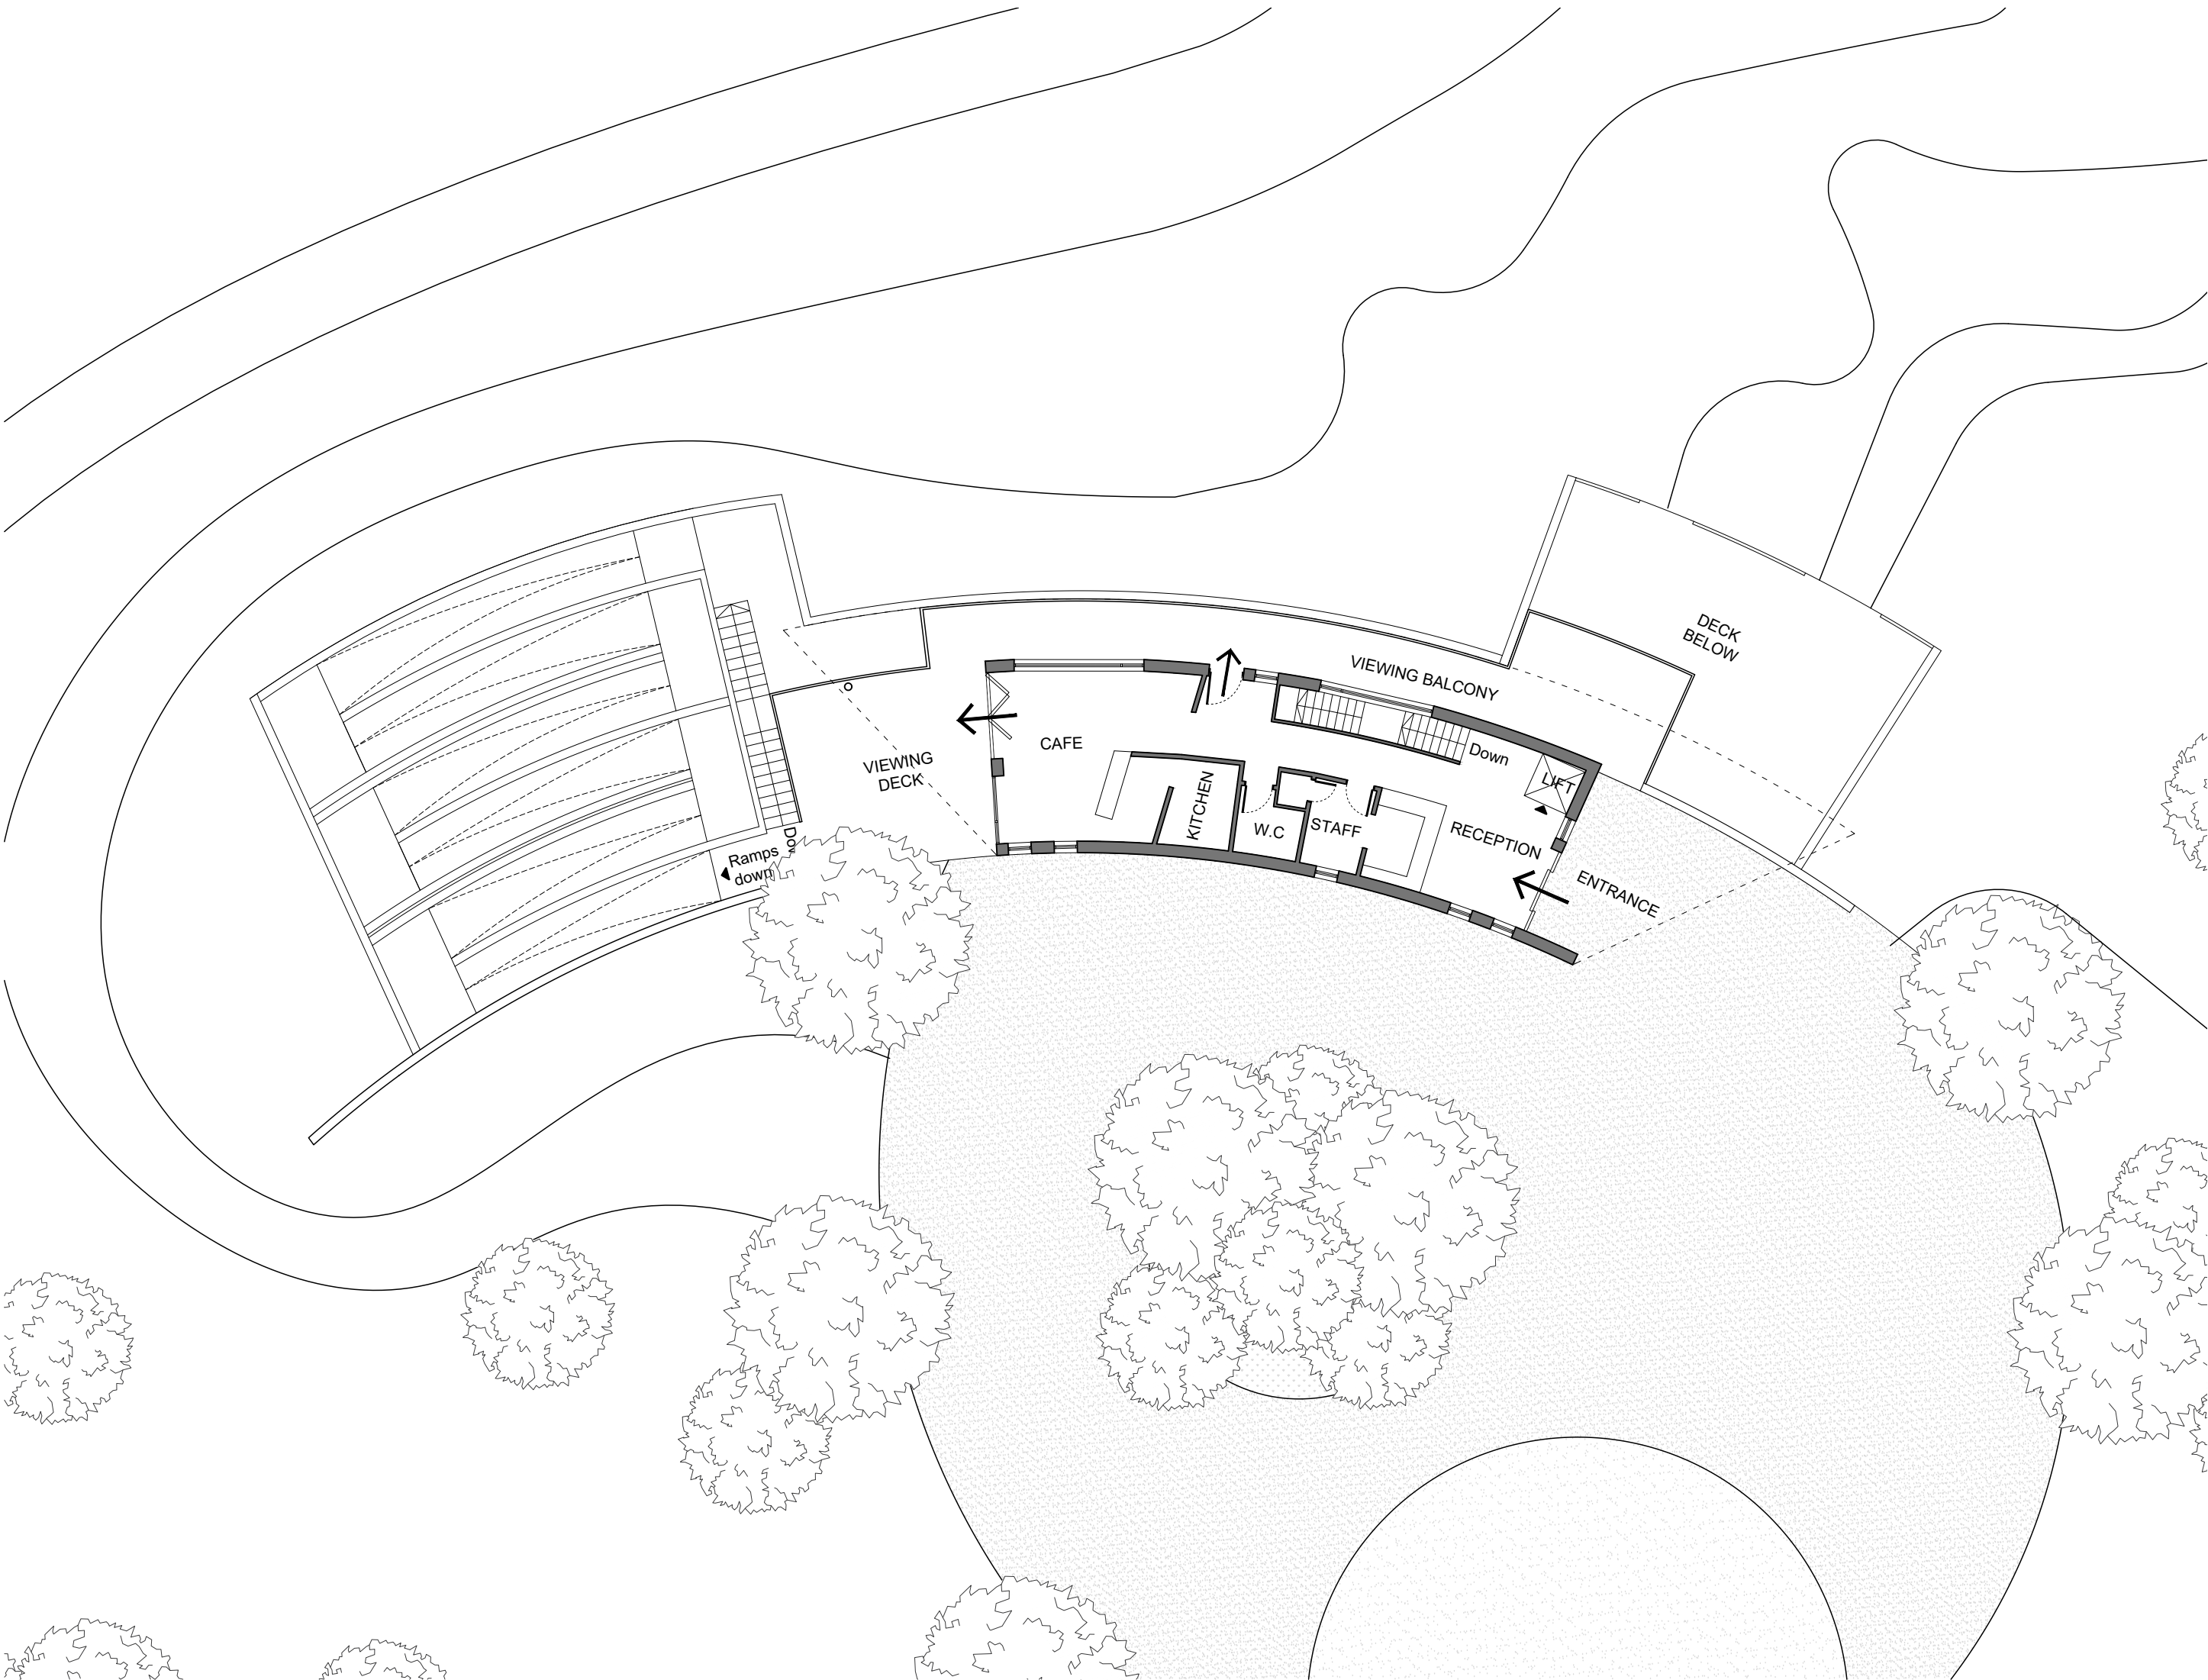


Ground Floor Plan 1:200

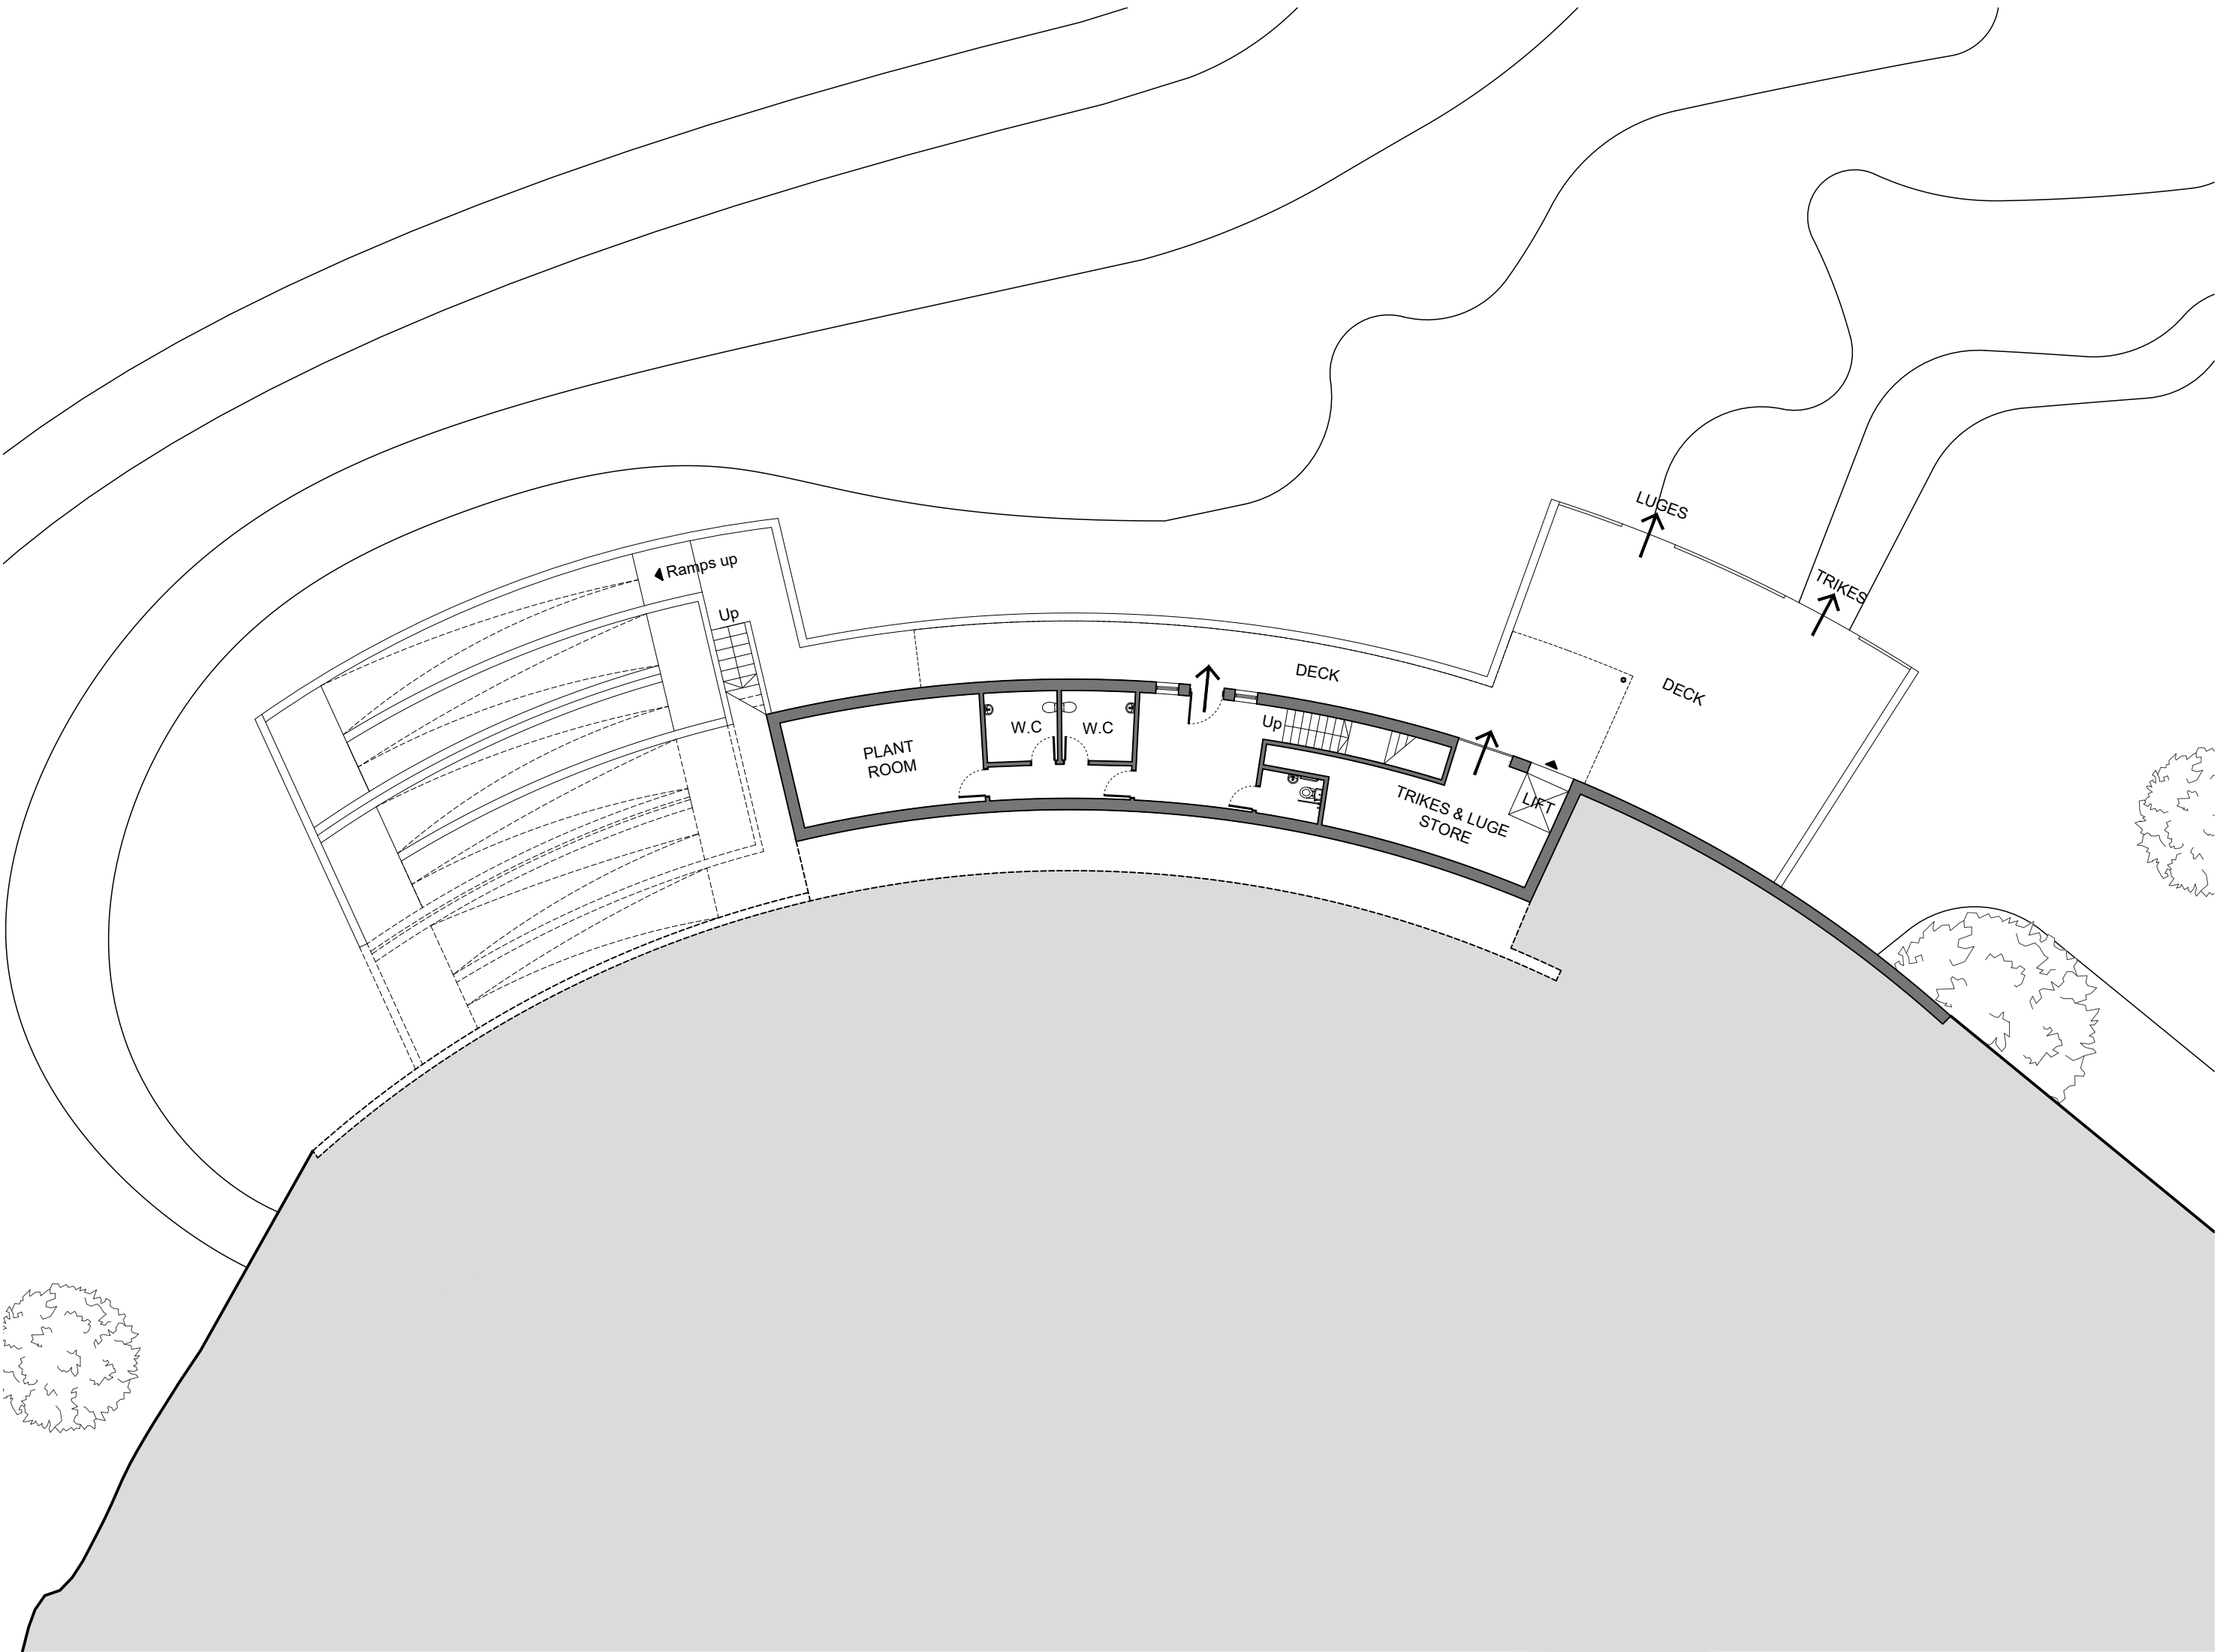

Lower Floor Plan 1:200

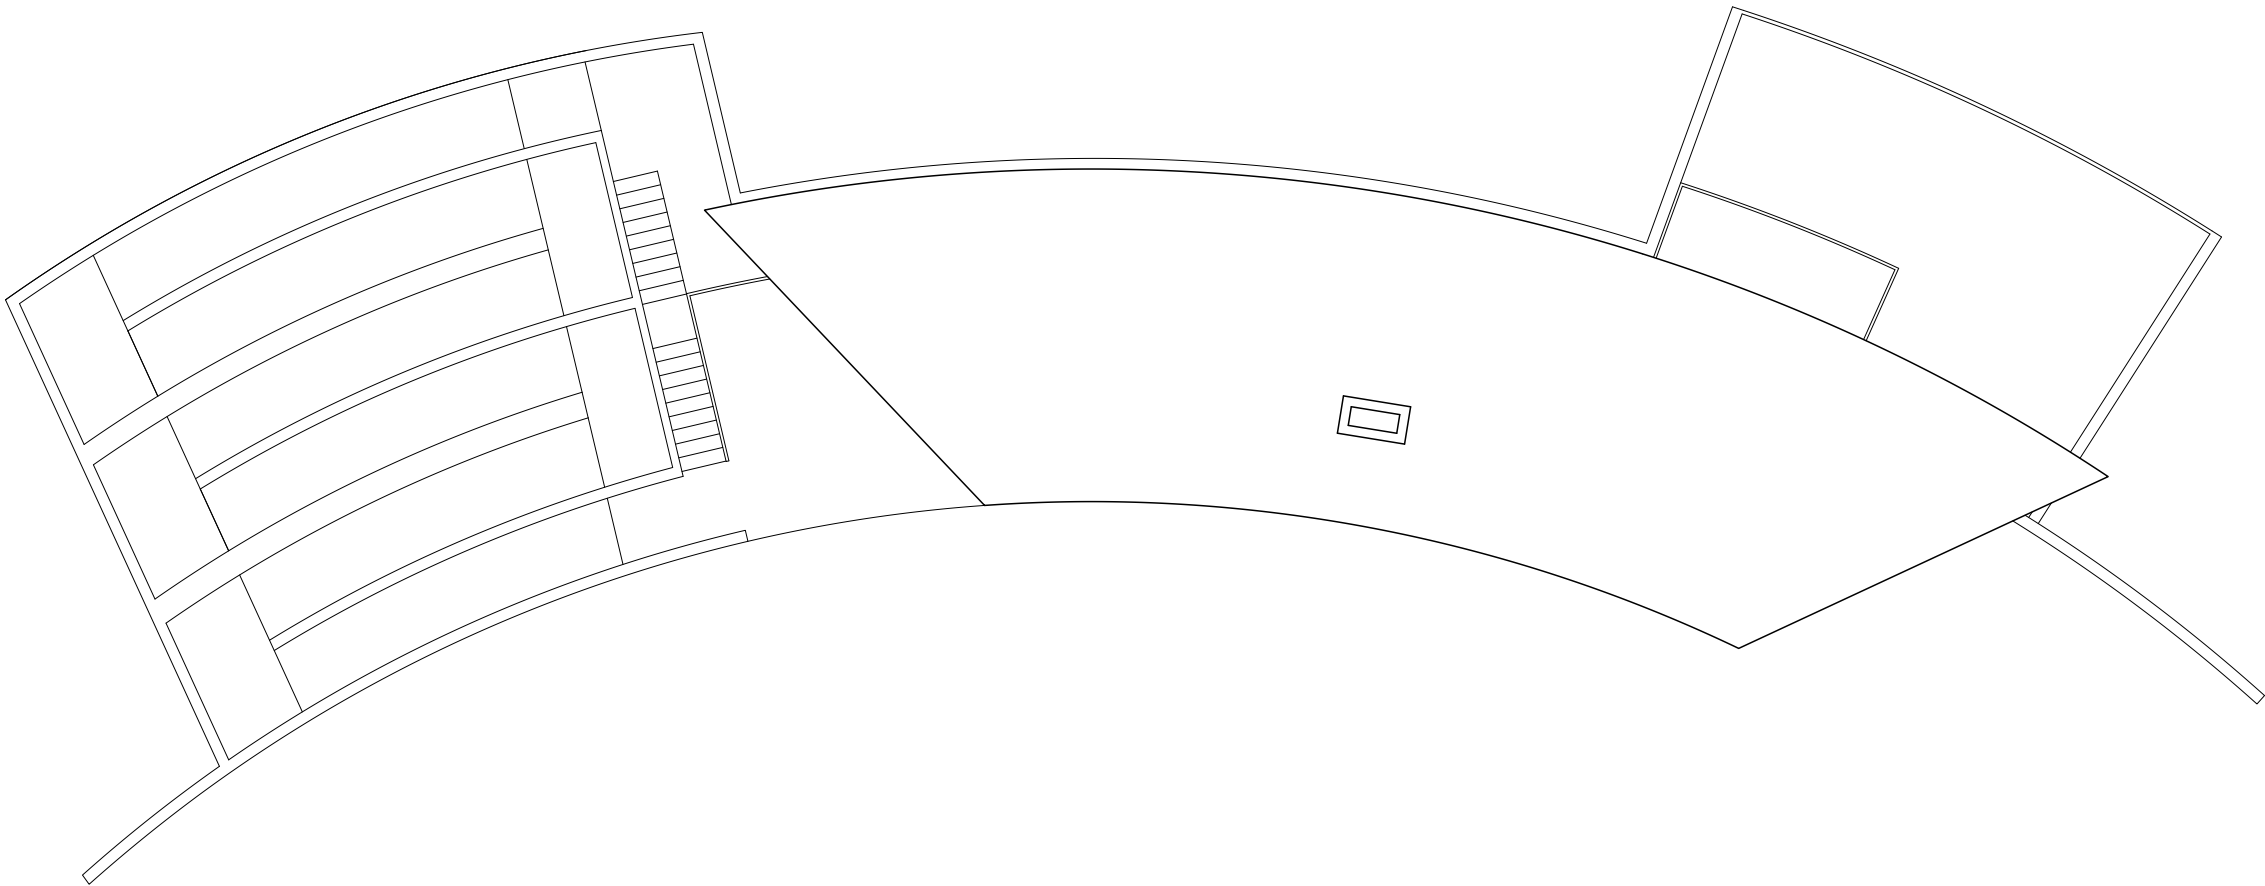


Roof Plan 1:200

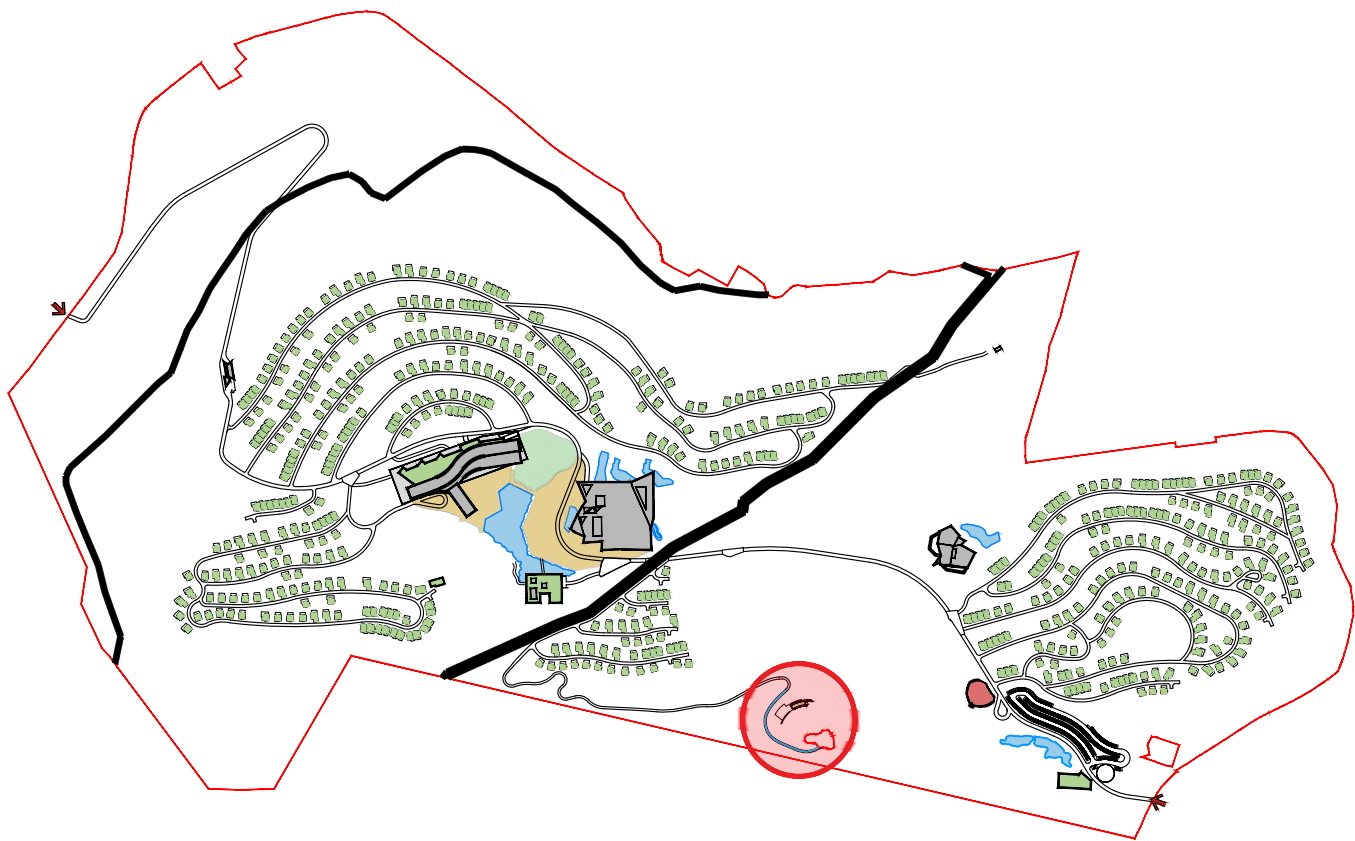

Location Plan N.T.S

0 10m 20m
SCALE / 1:200

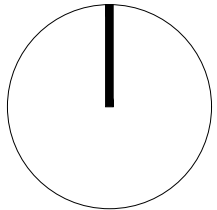

Figured dimensions and levels to be used.
Any inaccuracies must be notified to the architect.
Detail drawings and large scale drawings take precedence over smaller drawings.

Rev: A Drawing amended for clarity at Planning Authority request. TW. 19/10/22

Chk'd: DR Rev:

Chk'd: - Rev:

Chk'd:

PRELIMINARY	
PLANNING	✓
DESIGN	
TENDER	
CONSTRUCTION	

THIS DRAWING IS COPYRIGHT ©

Registered Office: Powell Dobson, Suite 1F, Building One, Eastern Business Park, Wern Fawr Lane, Old St. Mellons, Cardiff CF3 5EA. Powell Dobson is a trading name of Powell Dobson Architects Ltd a company registered in England and Wales No 3873802.

powelldobson
ARCHITECTS

Cardiff Office: Suite 1F, Building One, Eastern Business Park, Wern Fawr Lane, Old St Mellons, Cardiff CF3 5EA
Tel: +44 (0)33 33 201 001 www.powelldobson.com

Contract: Wildfox Resorts, Afan Valley

Title: Summit Hub - Proposed Plans

Scale: 1:200 @ A1
Date: 24/08/22
Drawn: CHT
Checked: AMS

Drawing No. 21055 (05) 155 Rev. A