



Wildfox Resorts, Afan Valley

Spa - Sections

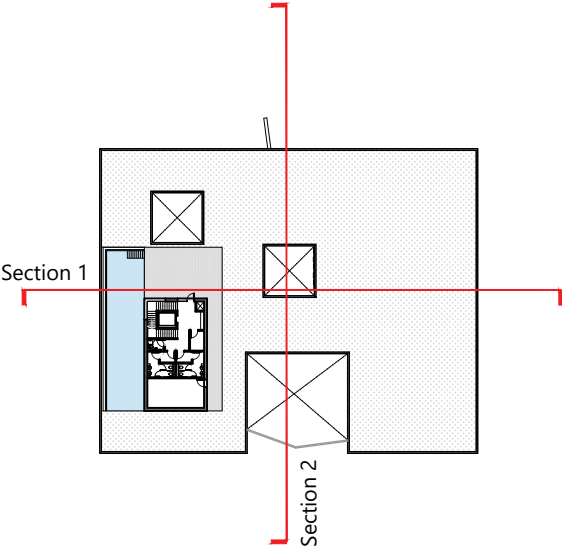


Roof Plan- Scale 1:1000


Section 2

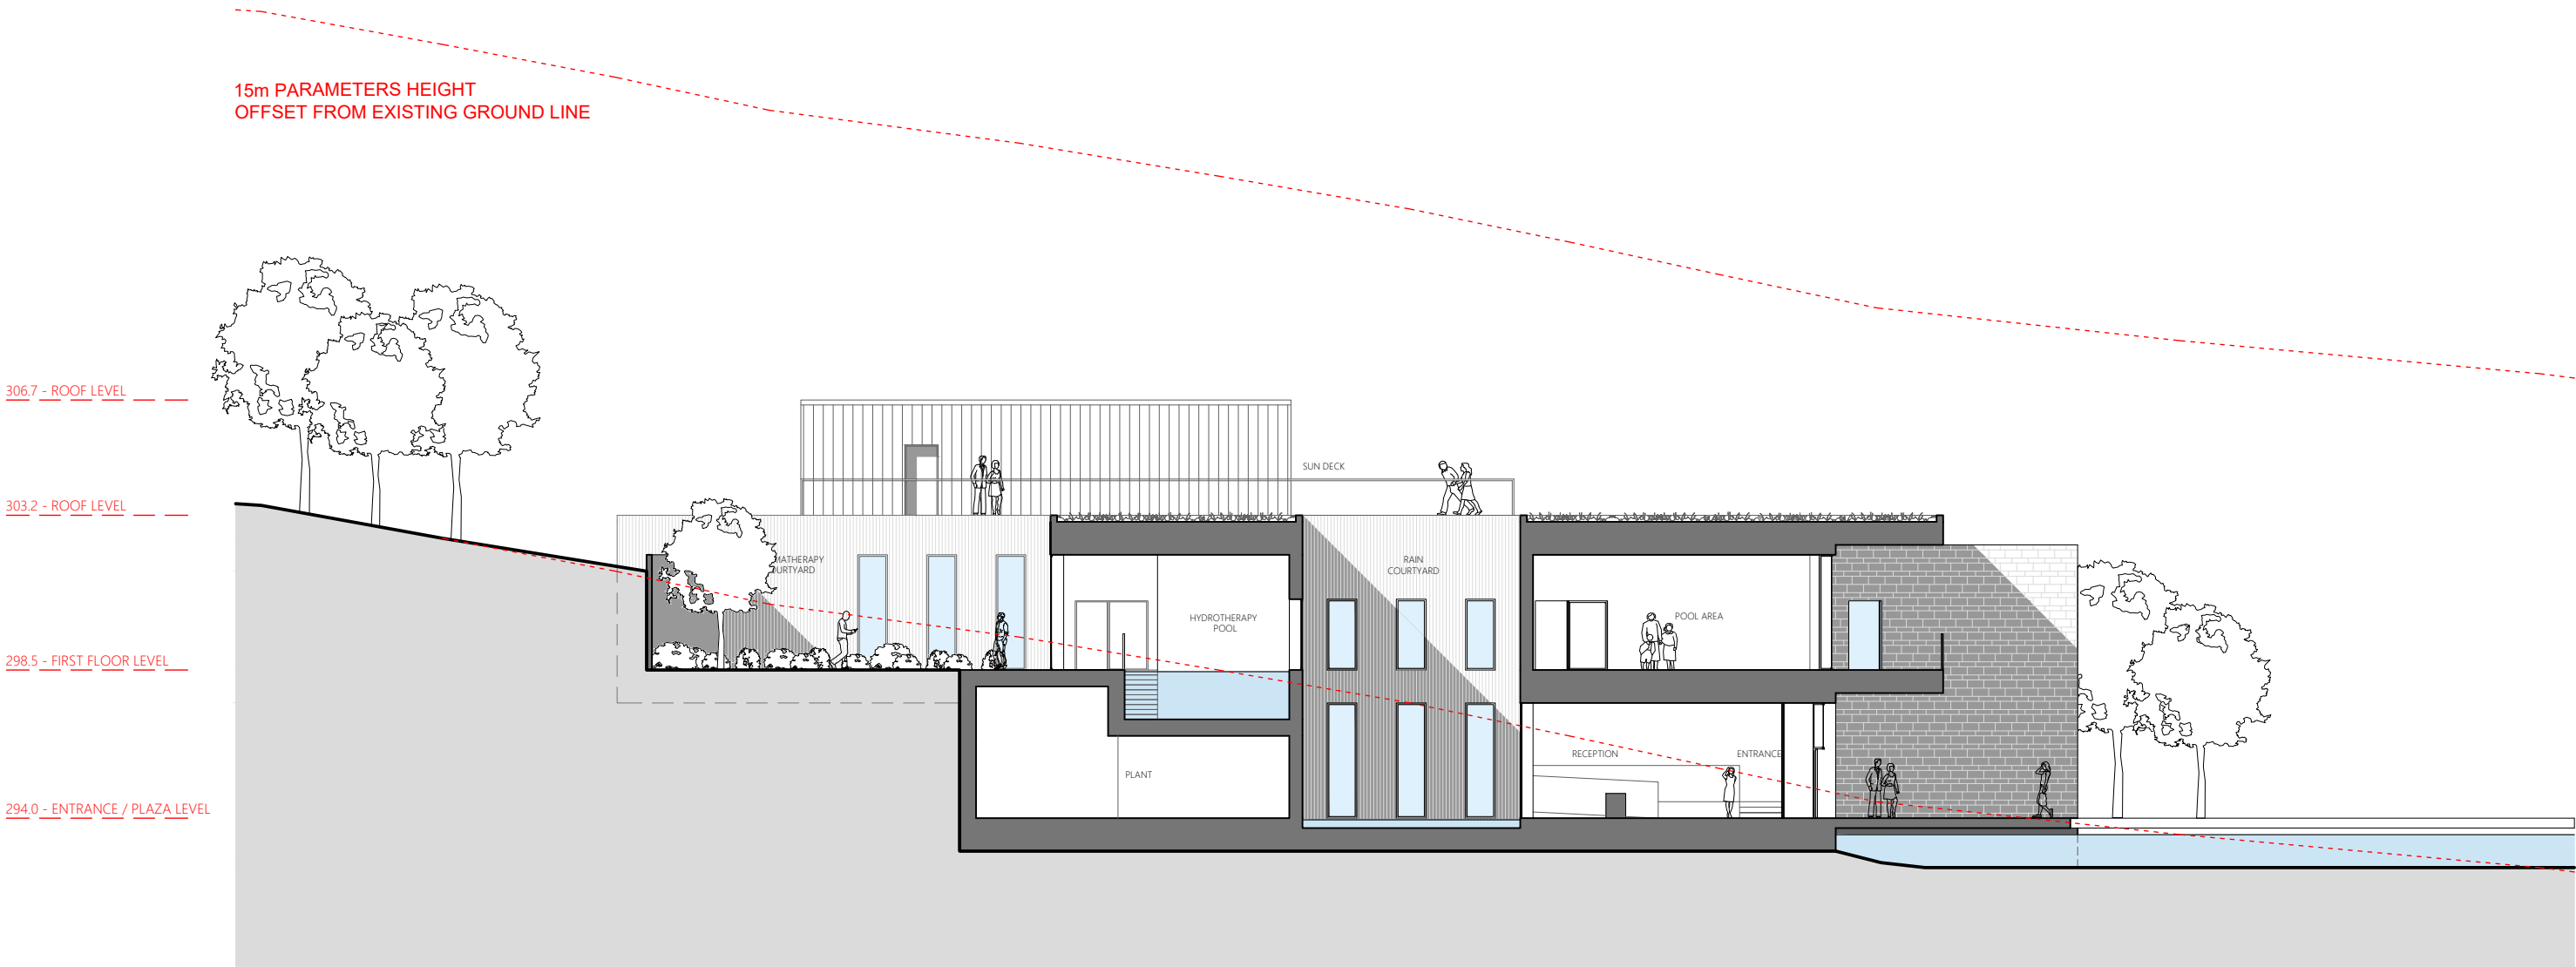

Section 1

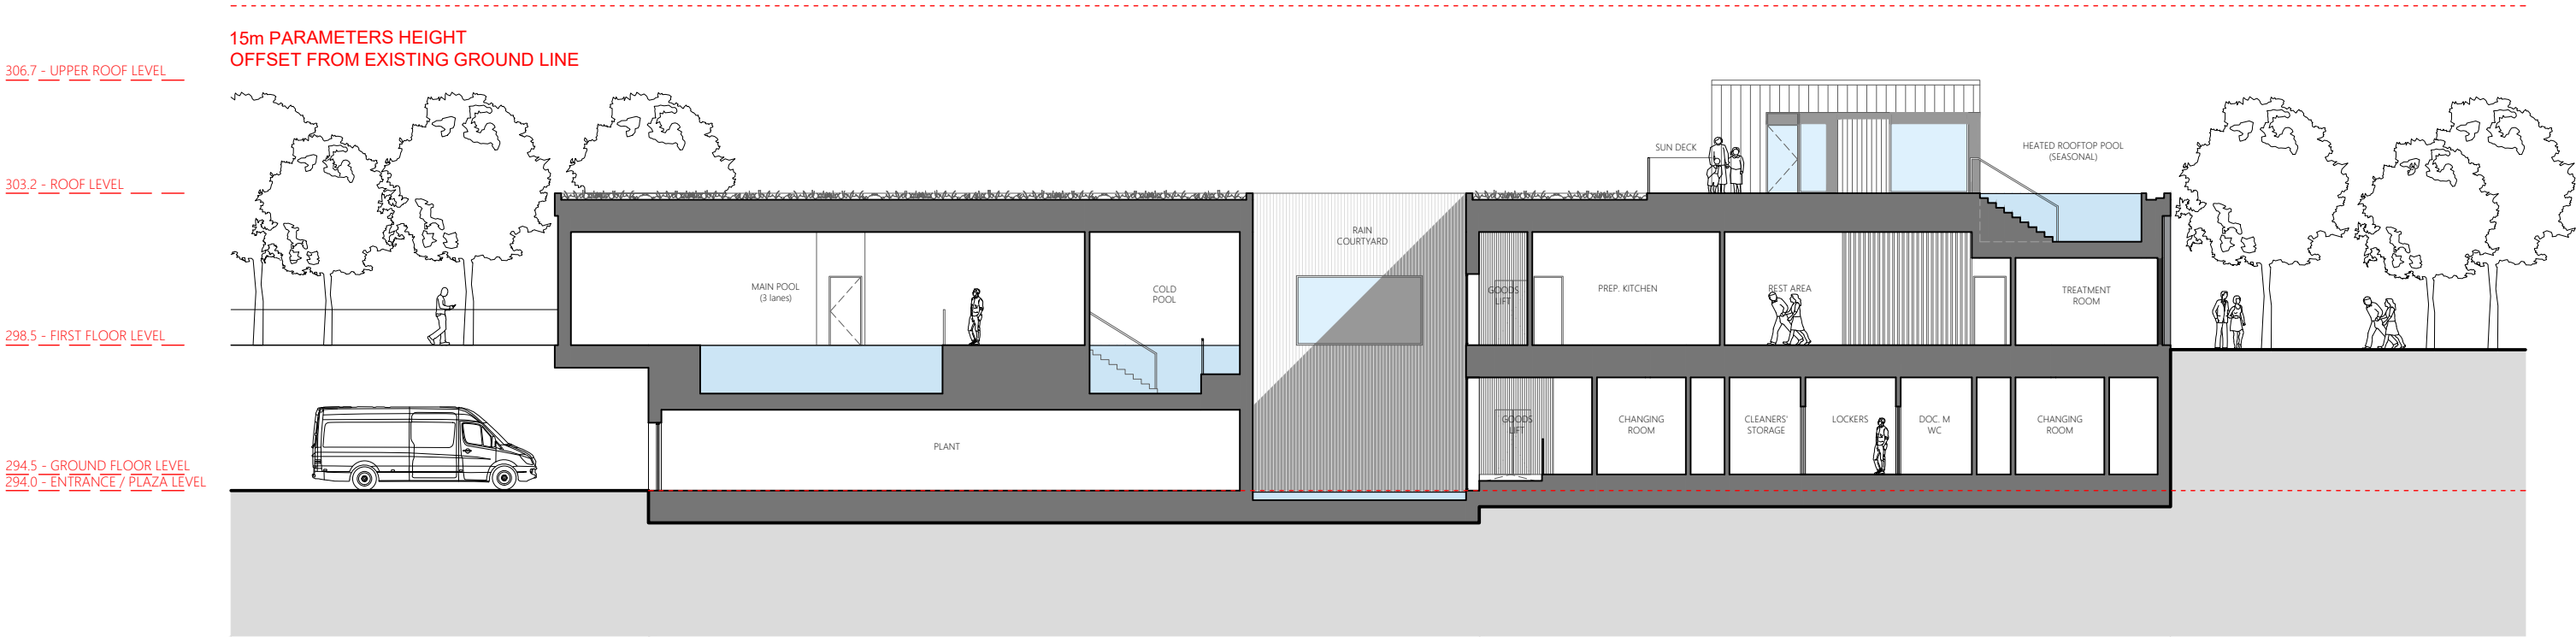

LANDSCAPING FOR INFORMATION PURPOSES ONLY
TRAILS FOR INFORMATION PURPOSES ONLY

 

This drawing must not be scaled.
Figured dimensions and levels to be used.
Any inaccuracies must be notified to the architect.
Detail drawings and large scale drawings take precedence over smaller drawings.

Rev: A Drawing amended for clarity at Planning Authority request. TW. 12/10/22.

THIS DRAWING IS COPYRIGHT ©

Registered Office: Powell Dobson Ltd. Suite 1F, Building One, Eastern Business Park, Wern Fawr Lane, Old St Mellons, Cardiff CF3 5EA . Powell Dobson is a trading name of Powell Dobson Ltd a company registered in England and Wales No 3873802.

PRELIMINARY	
PLANNING	✓
DESIGN	
TENDER	
CONSTRUCTION	

powelldobson ARCHITECTS		Drawing No.	Rev.
Cardiff Office: Suite 1F, Building One, Eastern Business Park, Wern Fawr Lane, Old St Mellons, Cardiff CF3 5EA Tel: +44 (0)33 33 201 001 Fax: +44 (0)29 2079 1212 email: cardiff@powelldobson.com		21055 (05) 132	A
Contract:	Wildfox Resorts, Afan Valley	Scale:	1:200 @ A2
	Spa	Date:	24/08/22
Title:	Proposed Sections	Drawn:	SK
		Checked:	AMS