




Proposed Front Elevation



Proposed Rear Elevation - boundary wall not shown for clarity

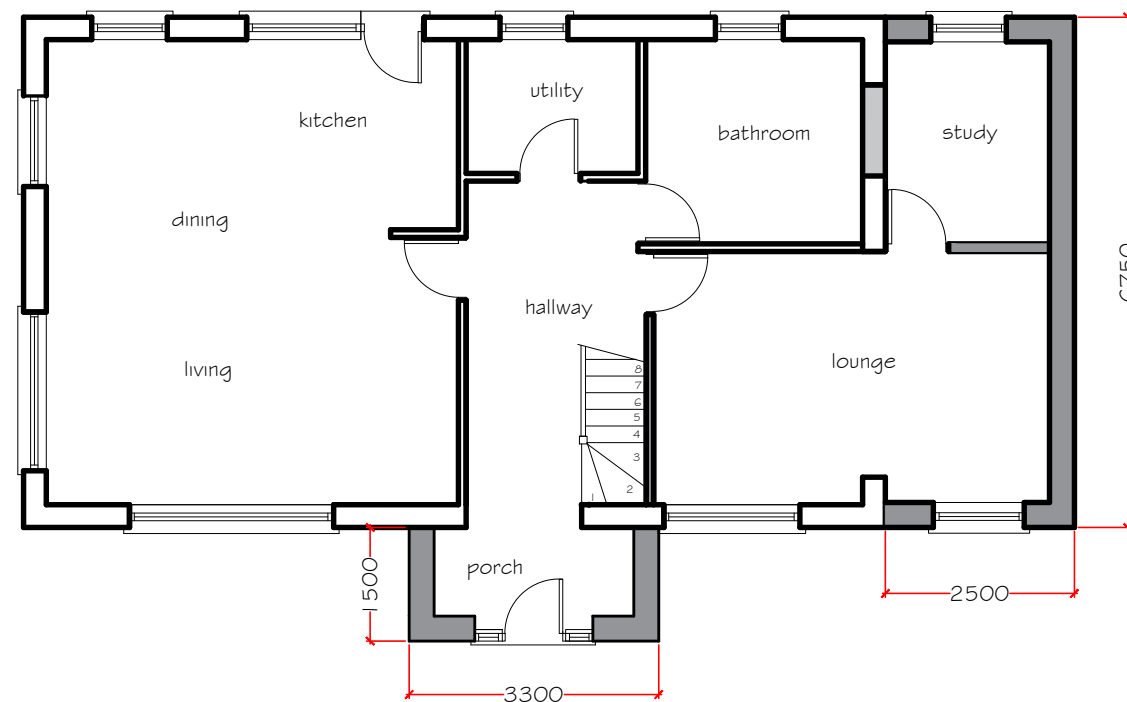

Proposed Ground Floor Plan


Proposed Materials & Finishes

composite slate roof covering


Anthracite PVCu fascia, soffits, barge boards
and PVCu rainwater goods

Walls rendered plain with grey painted finish

Windows & doors double glazed
anthracite colour PVCu units

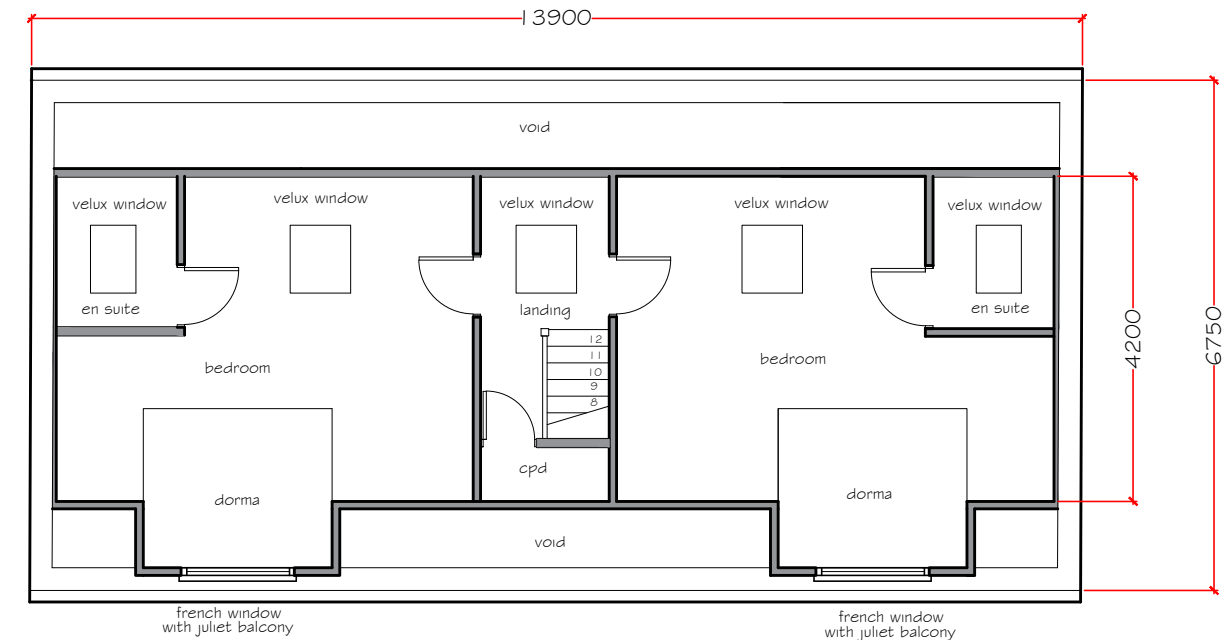

Proposed Loft Rooms

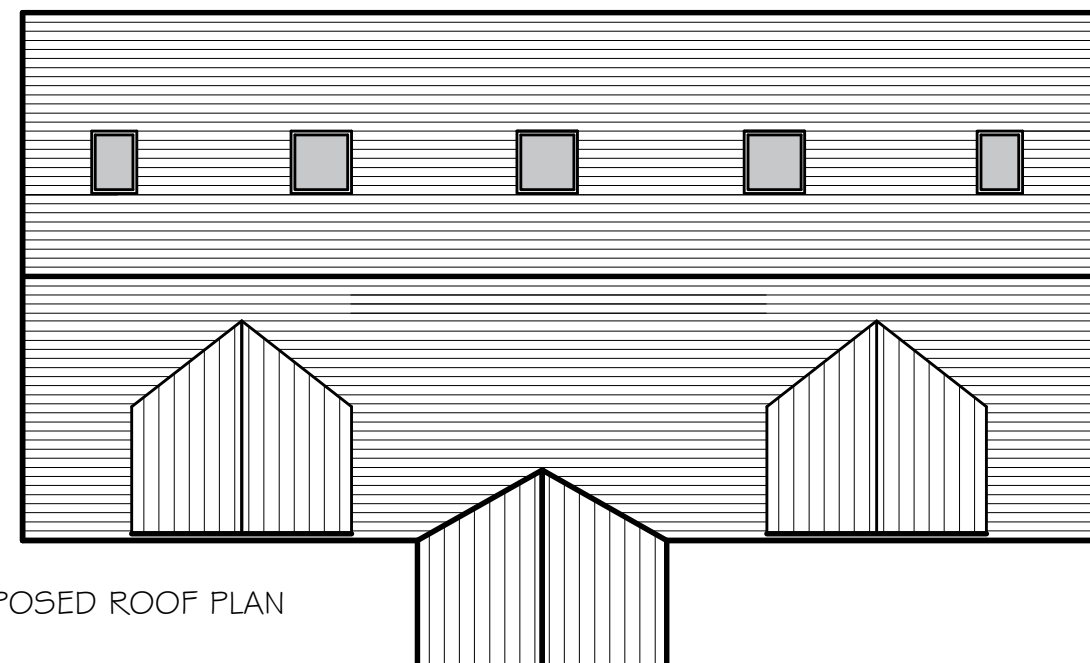

PROPOSED ROOF PLAN

Revision A 24.10.22
julet balconies added to
proposed front elevation

PETER JONES
TALBOT DESIGN SERVICES
mobile: 07817538014
email: jonespeter177@gmail.com

project title
proposed refurbishment
Haul Y Bryn
Baglan Port Talbot

drawing title
proposed elevations
and floor plans

date Sept 2022 scale 1:100
drawing No HYB - 06 Rev A