




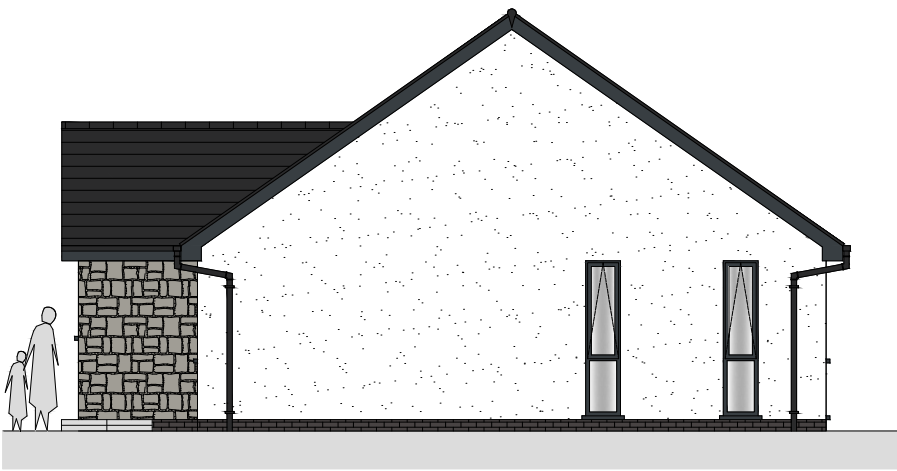

scale | 1:100



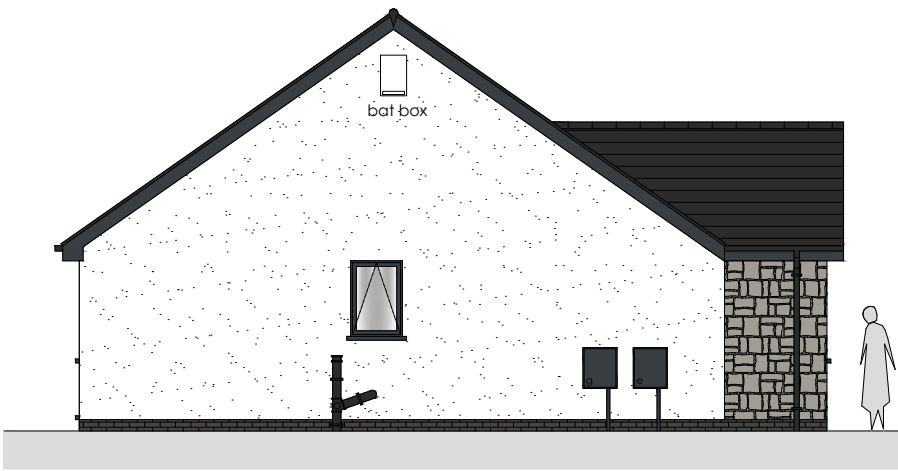


- ridge height - 139.580m
- ridge height - 138.085m
- top of fascia - 136.450m
bottom of fascia - 136.250m
- finished floor level - 134.150m
path level - 134.000m

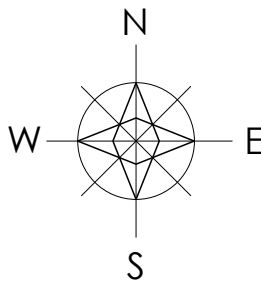


external finishes

roof - cedar rivendale slate | colour blue/black
walls - parex through colour smooth render 8mm medium scrape | white blanc - monoblanco (8L10)
stonework - local pennant stone or similar
brickwork - ibstock staffordshire blue or similar
windows/doors - aluminium | colour anthracite grey ral7016
fascias - upvc | colour anthracite grey ral7016
soffits - upvc | colour anthracite grey ral7016
rainwater goods - black upvc

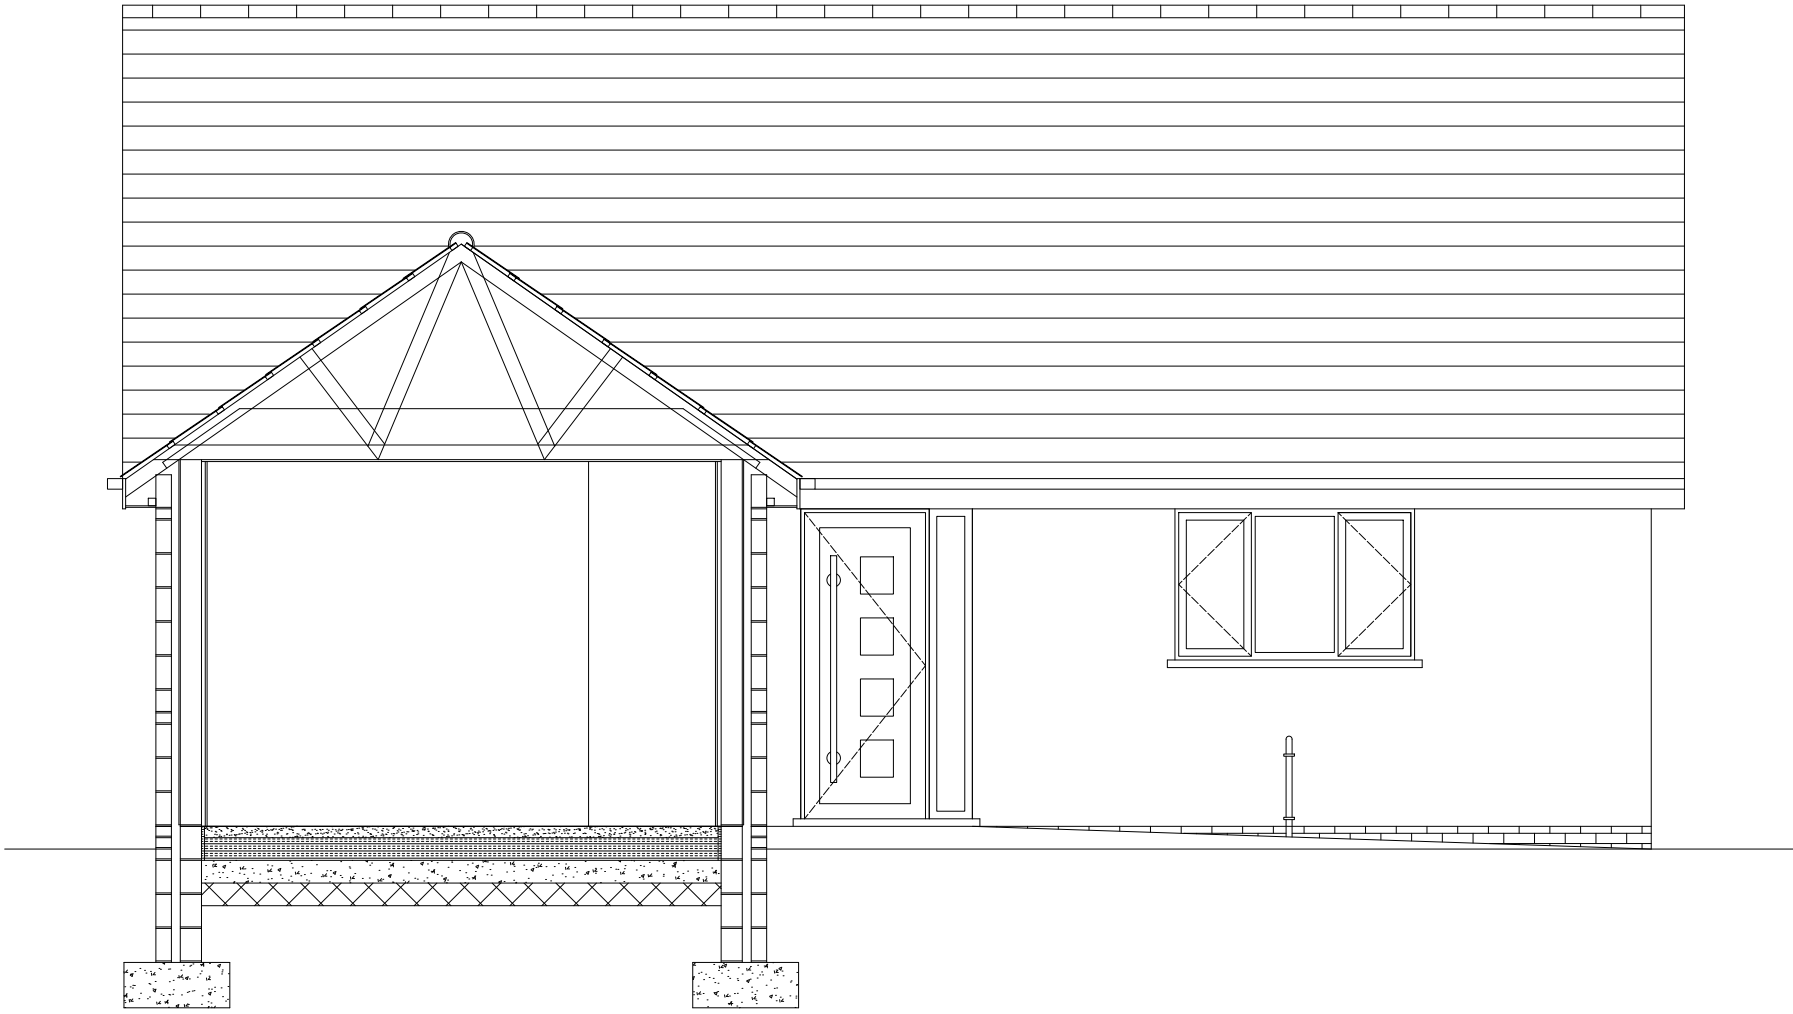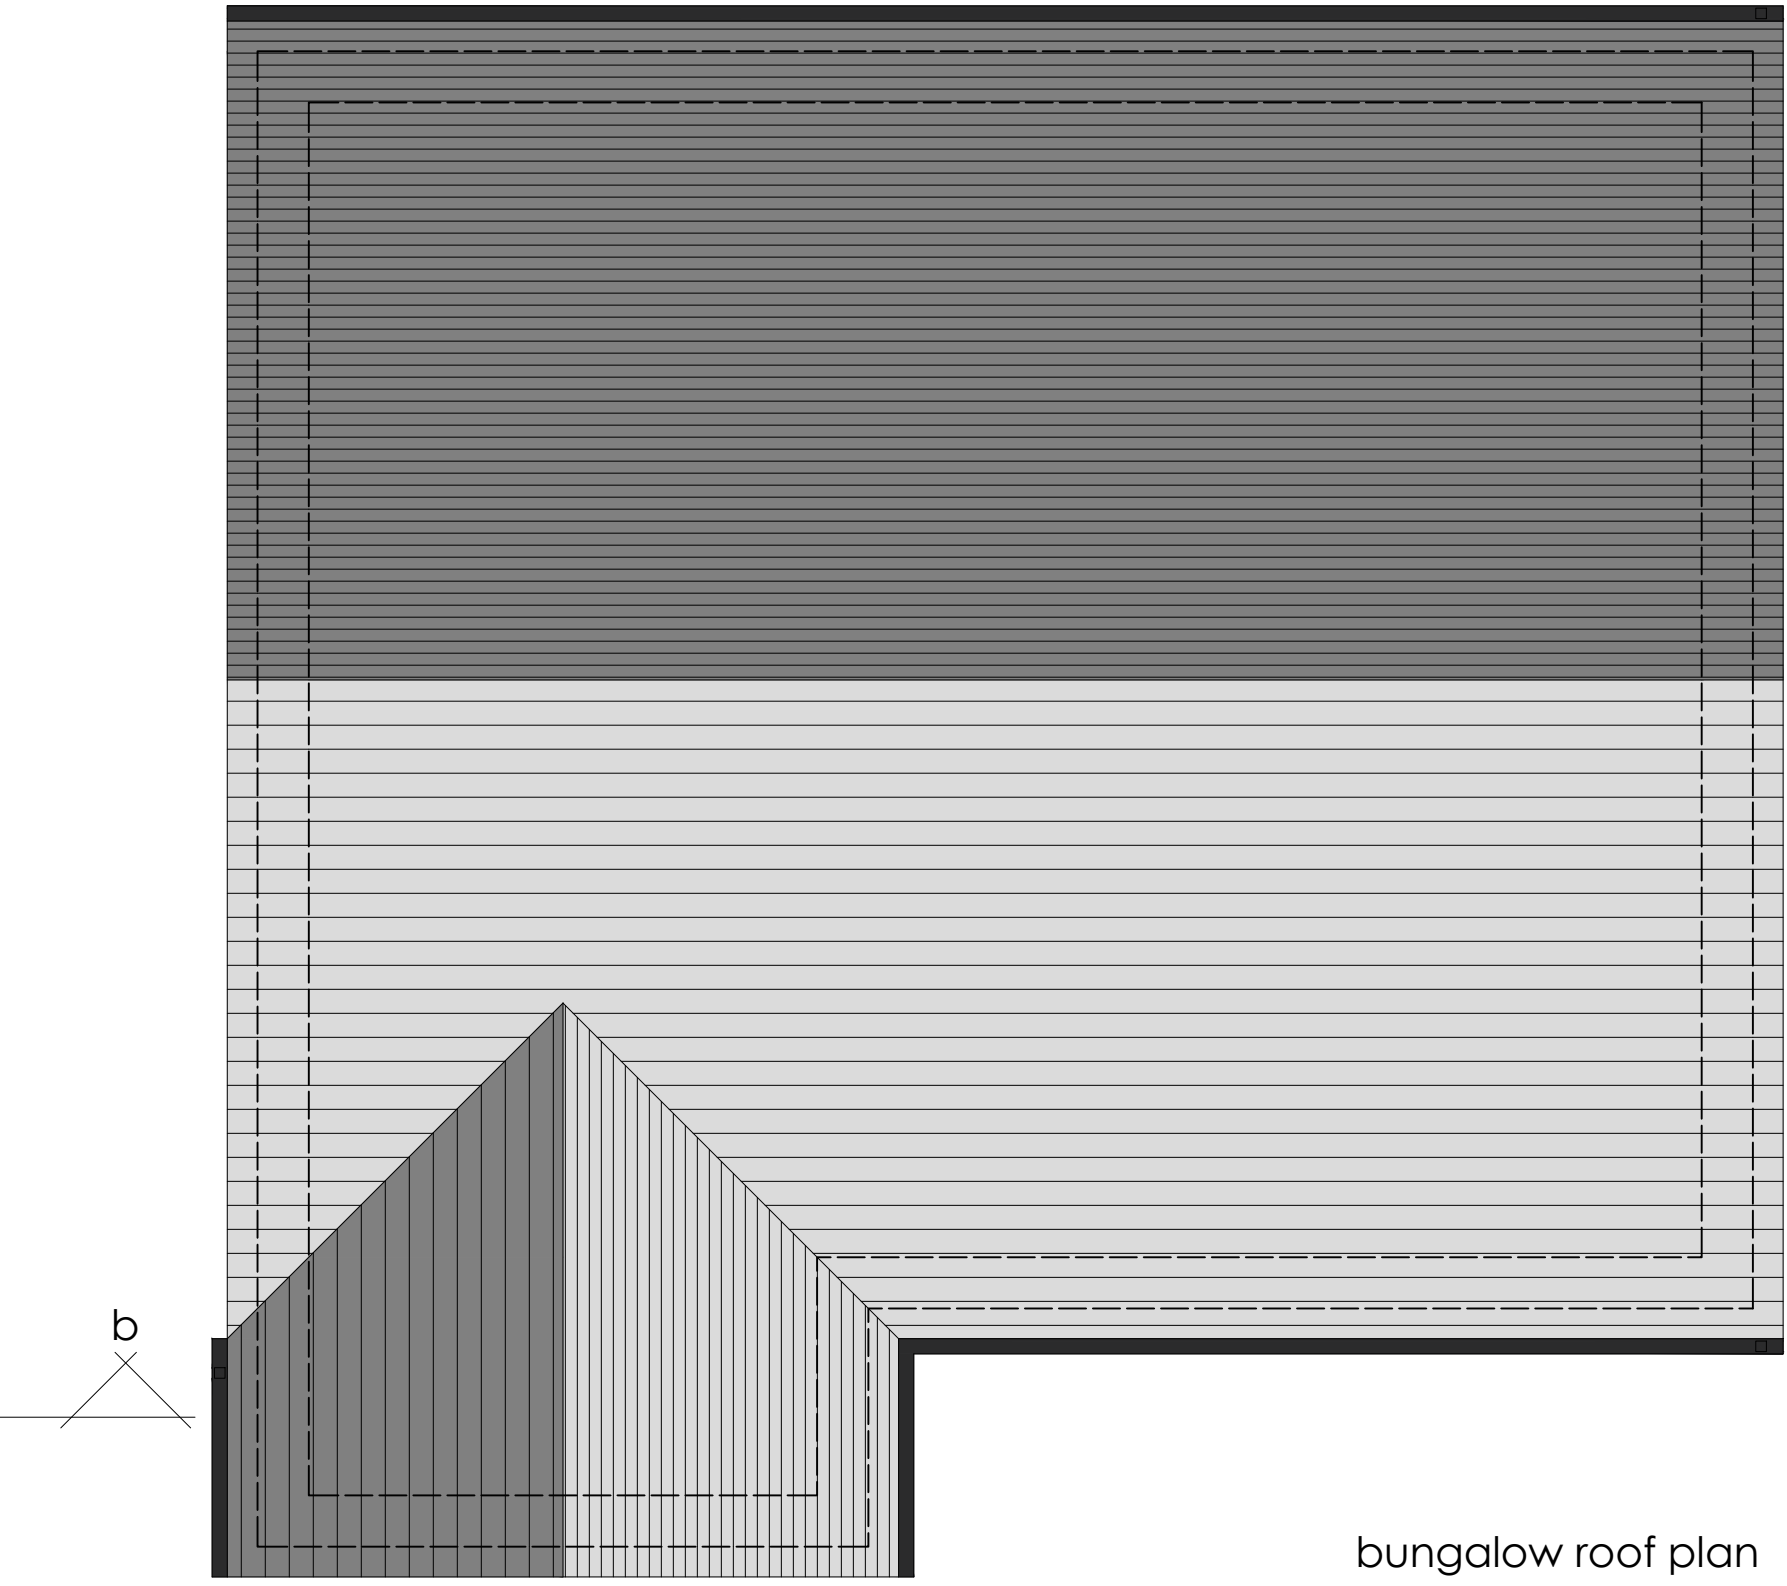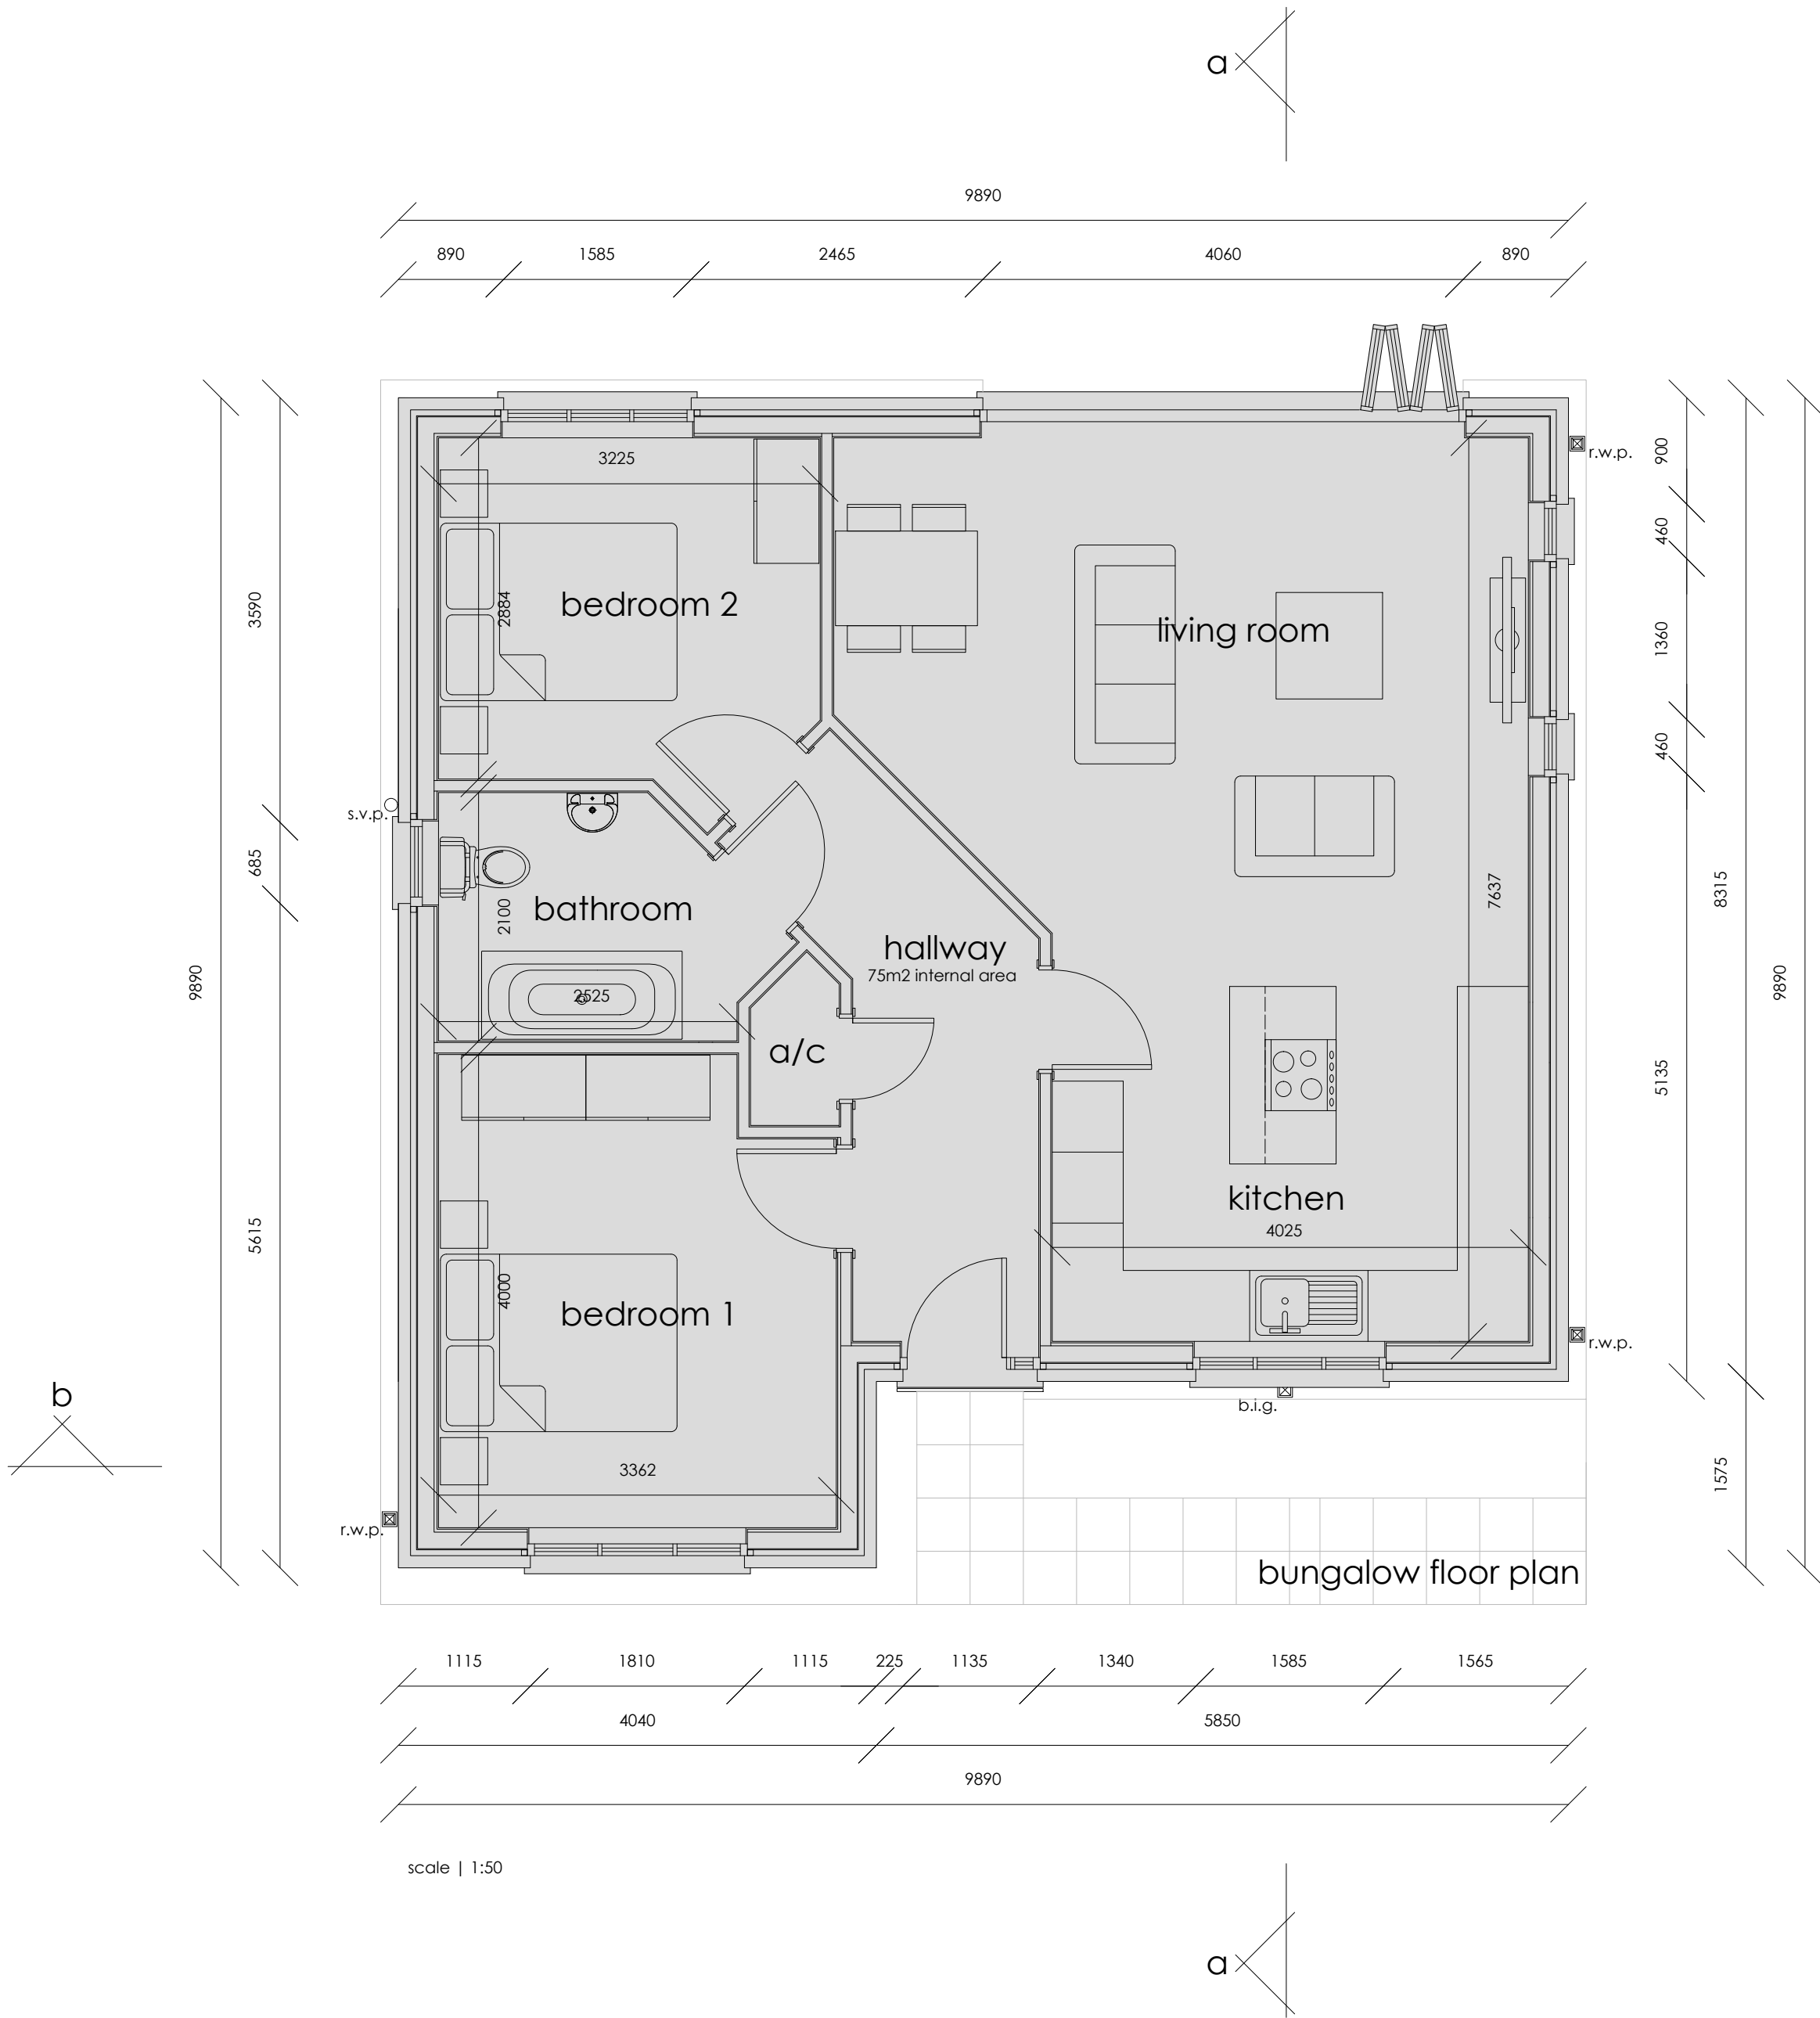

typical section b-b
scale | 1:50

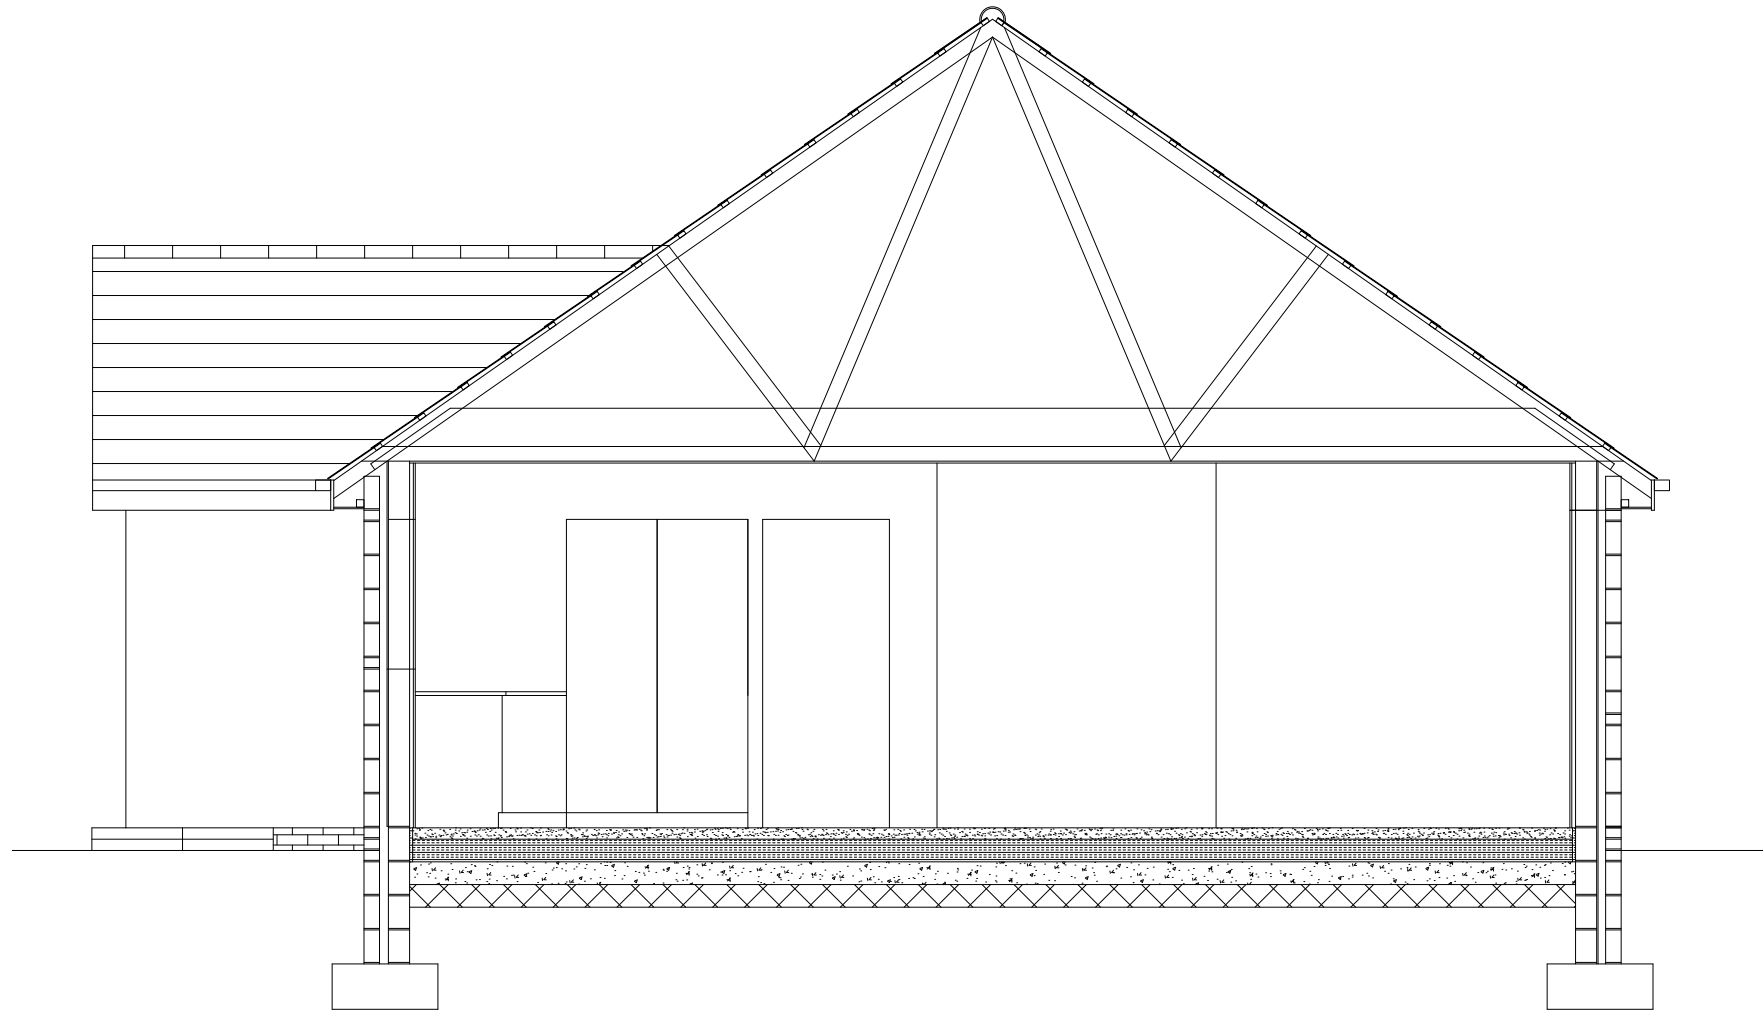

typical section a-a
scale | 1:50

revision	
a	
b	
c	
d	
e	
f	
g	

project	drawing	date
LAND @ NANT Y CAFN, SEVEN SISTERS, NEATH	PLOT 1 FLOOR PLAN & ELEVATIONS	OCTOBER 2022
client	drawing no.	scale
SCULLY PROPERTY GROUP LTD	22.260.07	1 50 @ A1
www.iplanarchitecture.co.uk	hello@iplanarchitecture.co.uk	07765 660189