




north west elevation
scale | 1:100



south west elevation




north east elevation


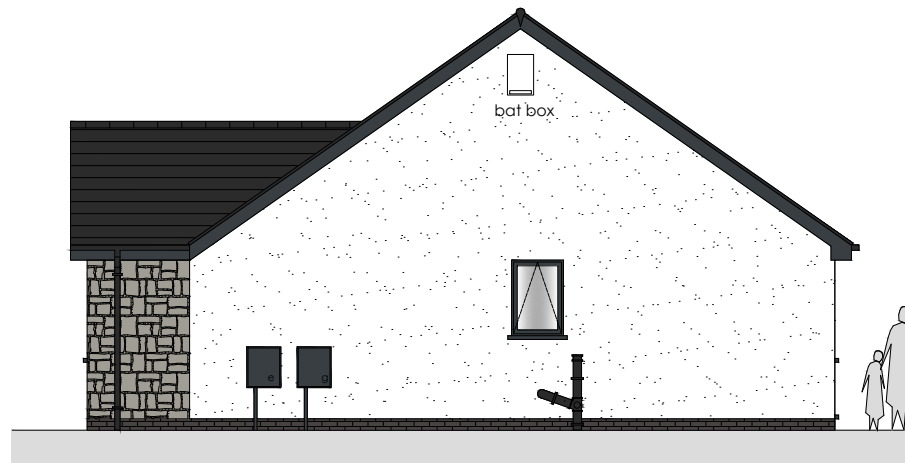


south east elevation


- ridge height - 139.580m
- ridge height - 138.085m
- top of fascia - 136.450m
bottom of fascia - 136.250m
- finished floor level - 134.150m
path level - 134.000m

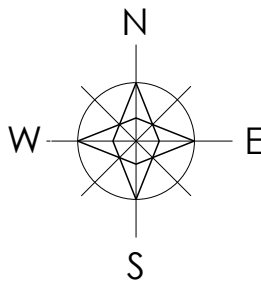


- external finishes
- roof - cedaral rivendale slate | colour blue/black
 - walls - parex through colour smooth render 8mm medium scrape | white blanc - monoblanco (BL10)
 - stonework - local pennant stone or similar
 - brickwork - blackstock staffordshire blue or similar
 - windows/doors - aluminium | colour anthracite grey ral7016
 - fascias - upvc | colour anthracite grey ral7016
 - soffits - upvc | colour anthracite grey ral7016
 - rainwater goods - black upvc

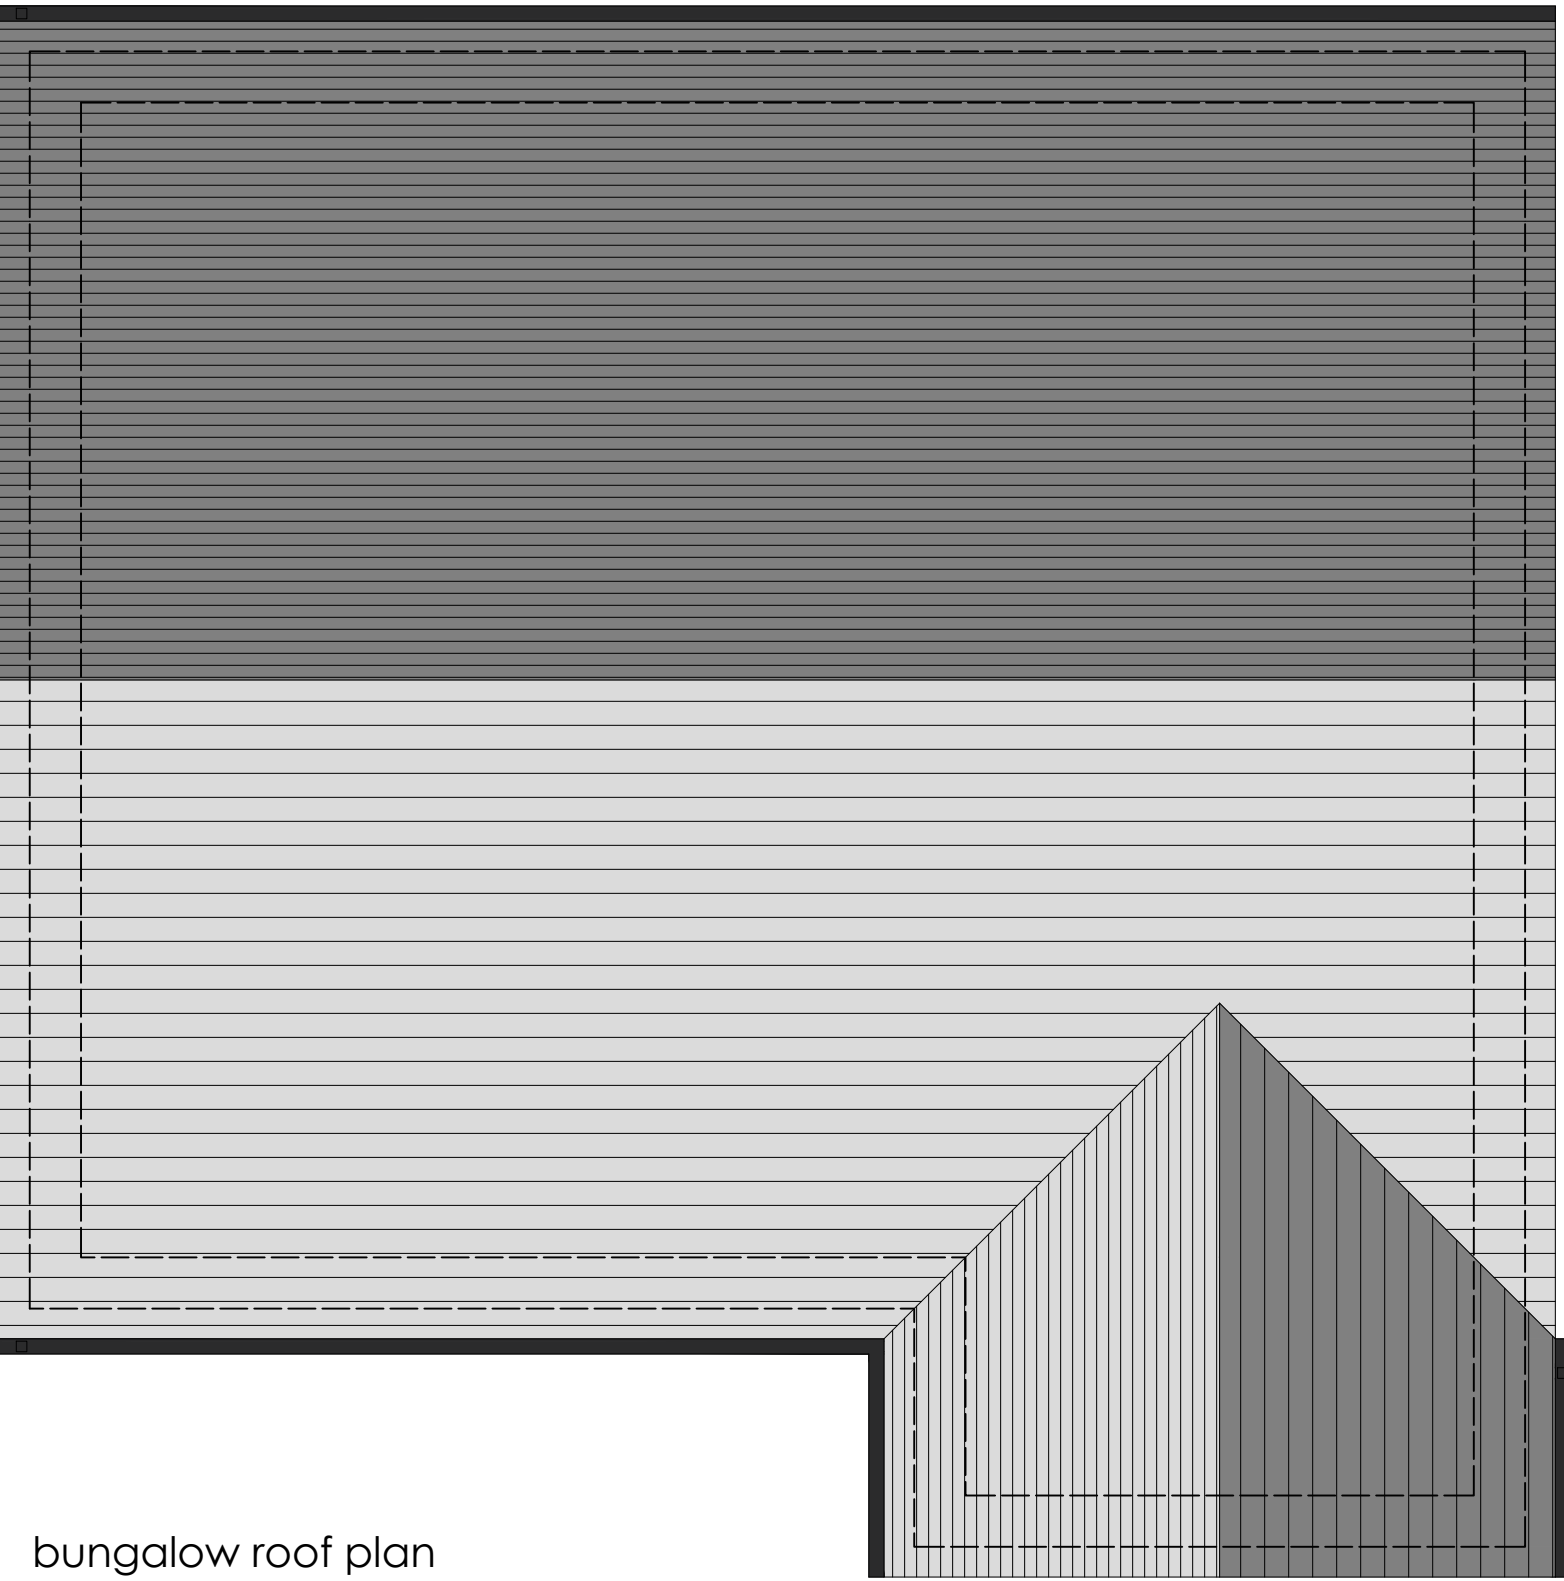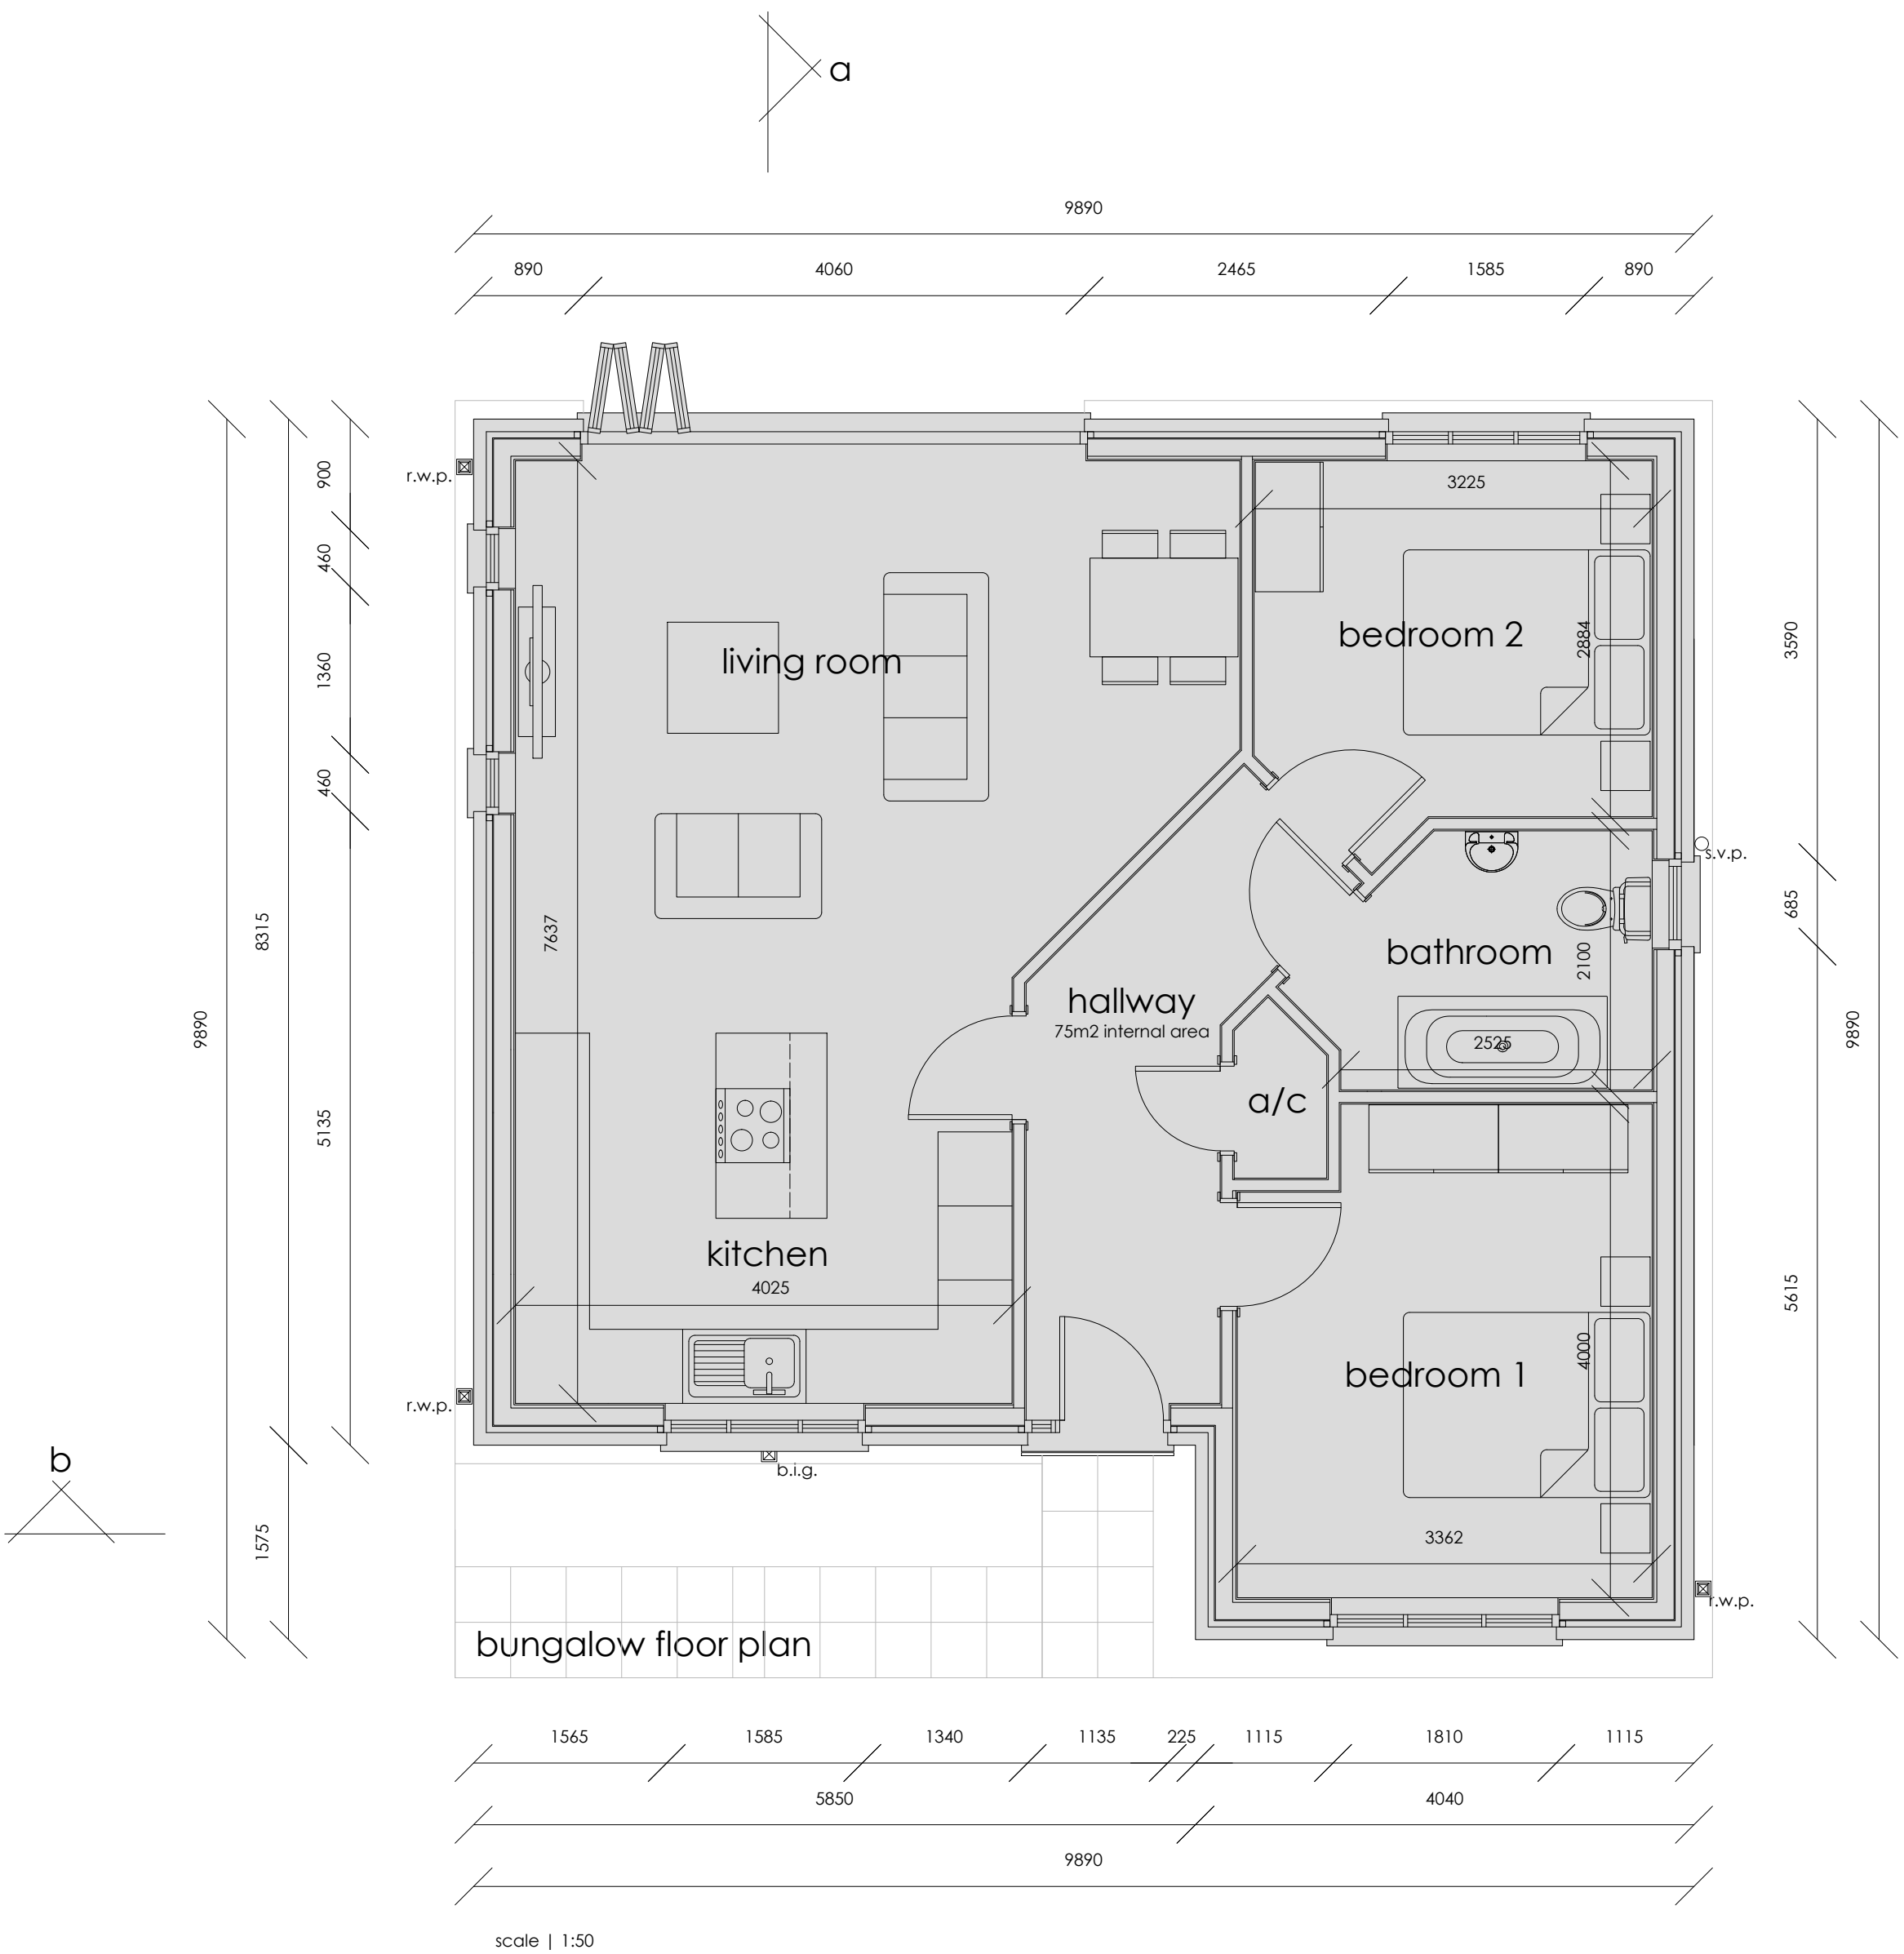

bungalow roof plan

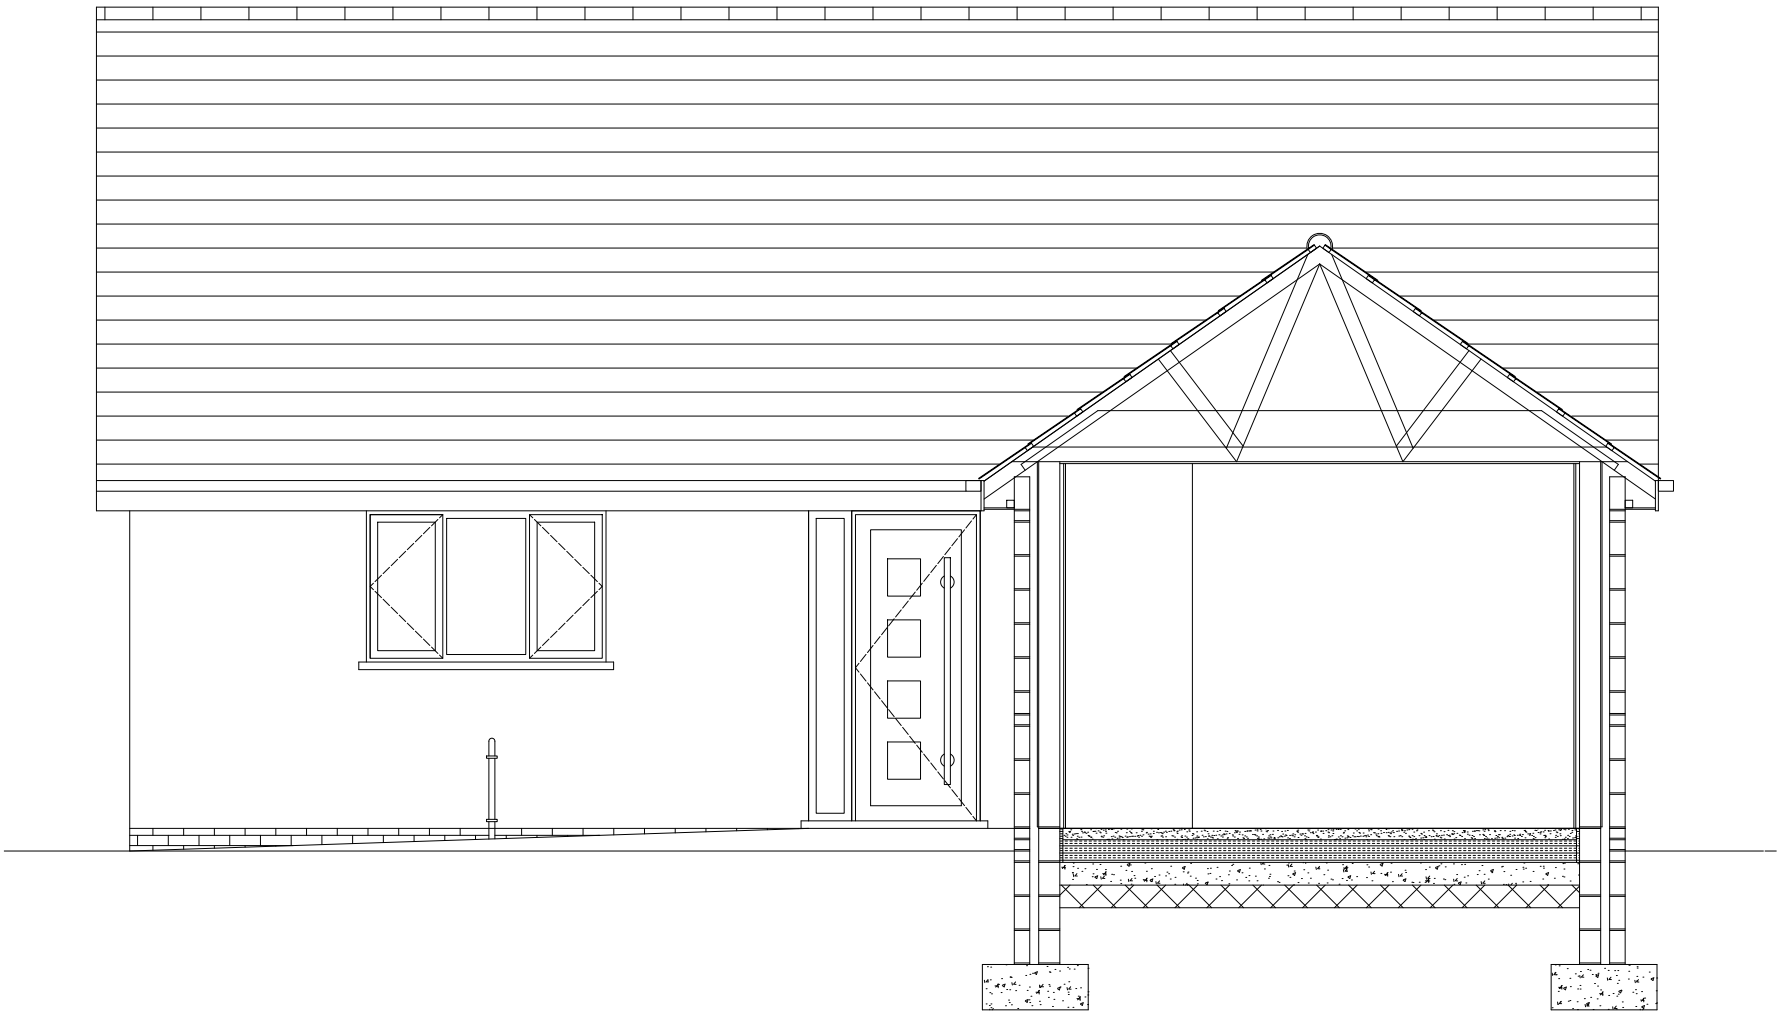

typical section b-b
scale | 1:50

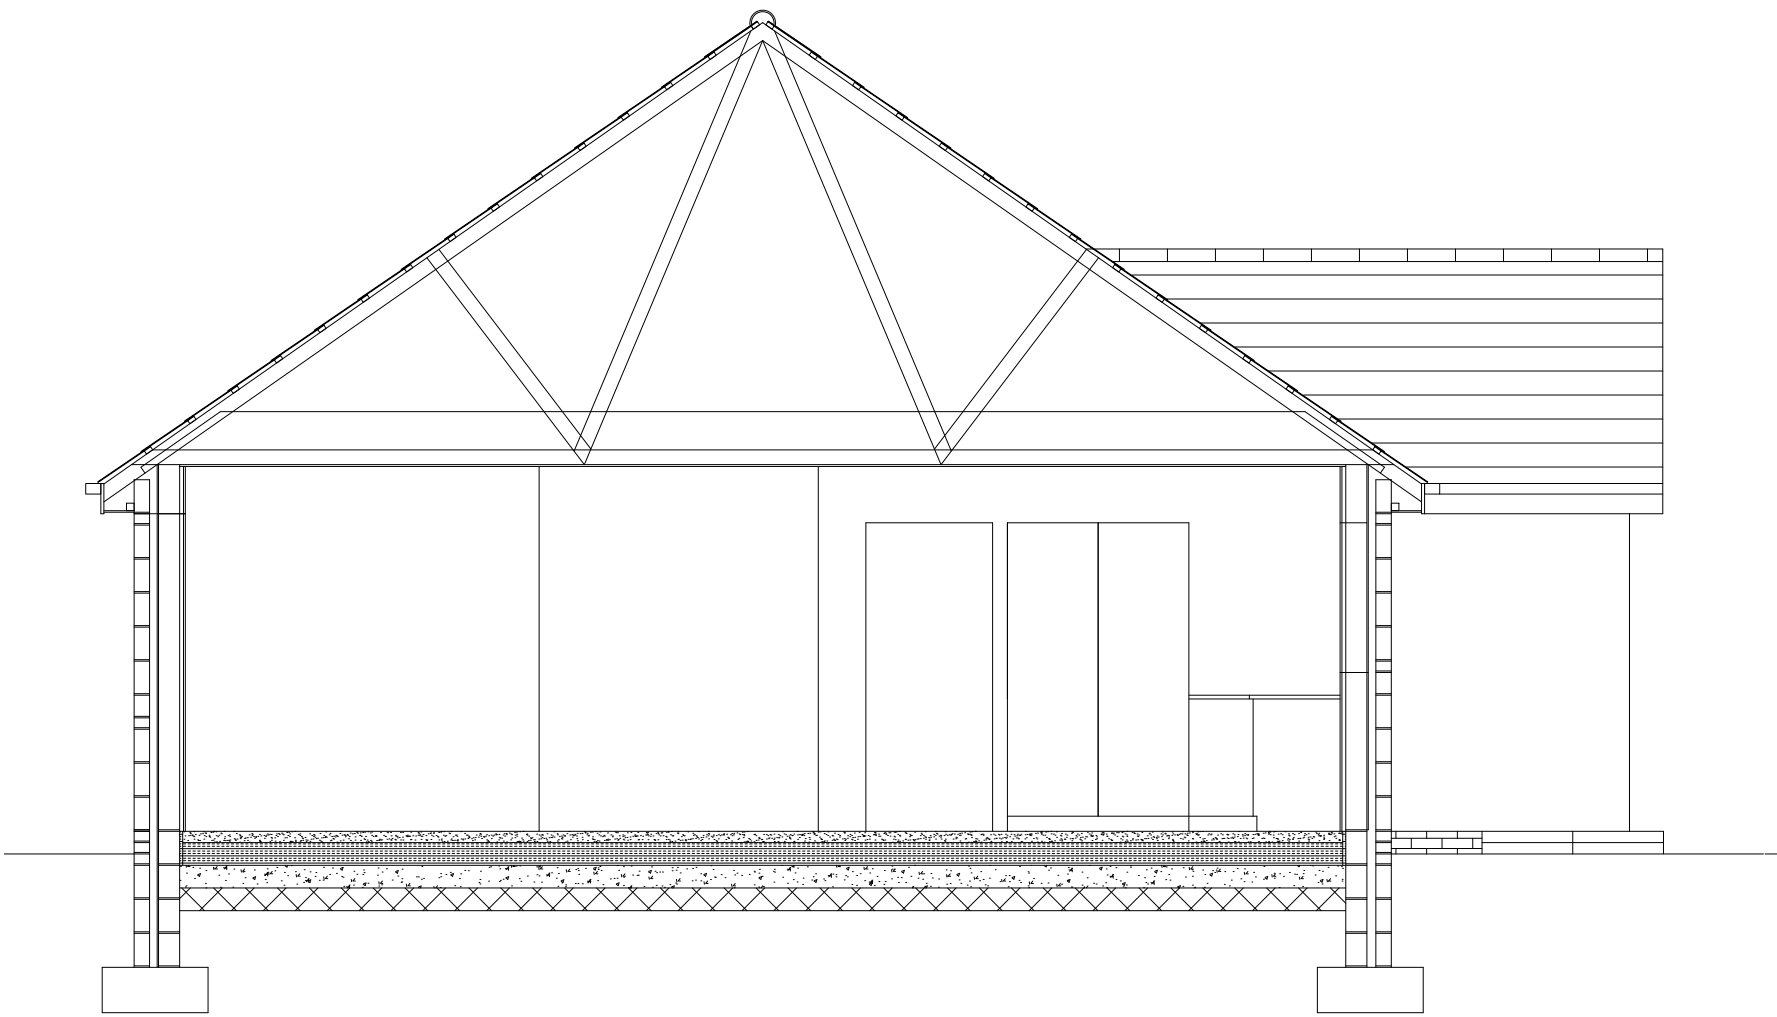

typical section a-a
scale | 1:50

revision	
a	
b	
c	
d	
e	
f	
g	

project	drawing	date
LAND @ NANT Y CAFN, SEVEN SISTERS, NEATH	PLOTS 2-3 FLOOR PLAN & ELEVATIONS	OCTOBER 2022
client	drawing no.	scale
SCULLY PROPERTY GROUP LTD	22.260.08	1 50 @ A1
www.iplanarchitecture.co.uk	hello@iplanarchitecture.co.uk	07765 660189