



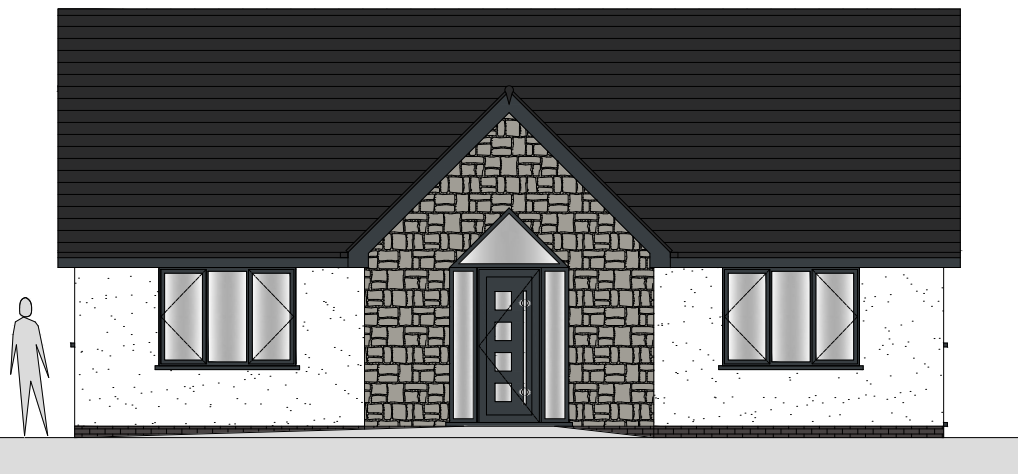


south east elevation
scale | 1:100

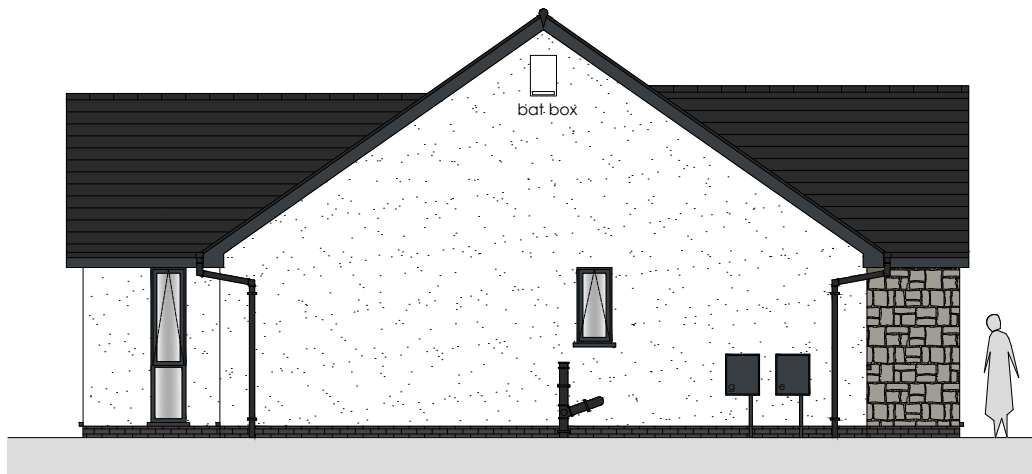

south west elevation




north west elevation

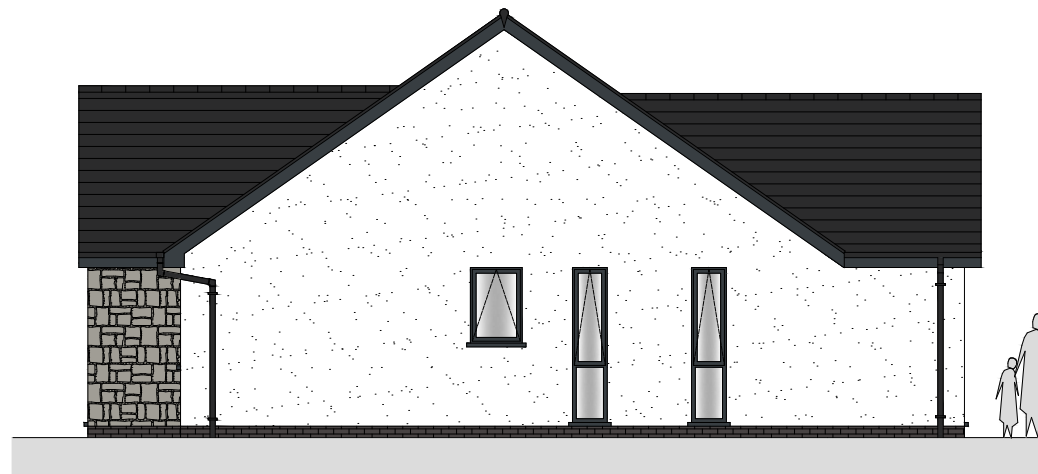


north east elevation

- ridge height - 138.890m
- ridge height - 138.875m
- ridge height - 137.770m
- top of fascia - 135.670m
- bottom of fascia - 135.470m
- finished floor level - 133.370m
- path level - 133.220m


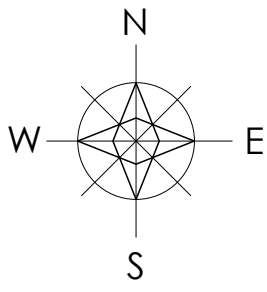


external finishes


- roof - cedar / ivendole slate | colour blue/black
- walls - paretex through colour smooth render 8mm medium scrape | white blanc - monoblanco (BL10)
- stonework - local pennant stone or similar
- brickwork - ibstock staffordshire blue or similar
- windows/doors - aluminium | colour anthracite grey ral7016
- fascias - upvc | colour anthracite grey ral7016
- soffits - upvc | colour anthracite grey ral7016
- rainwater goods - black upvc

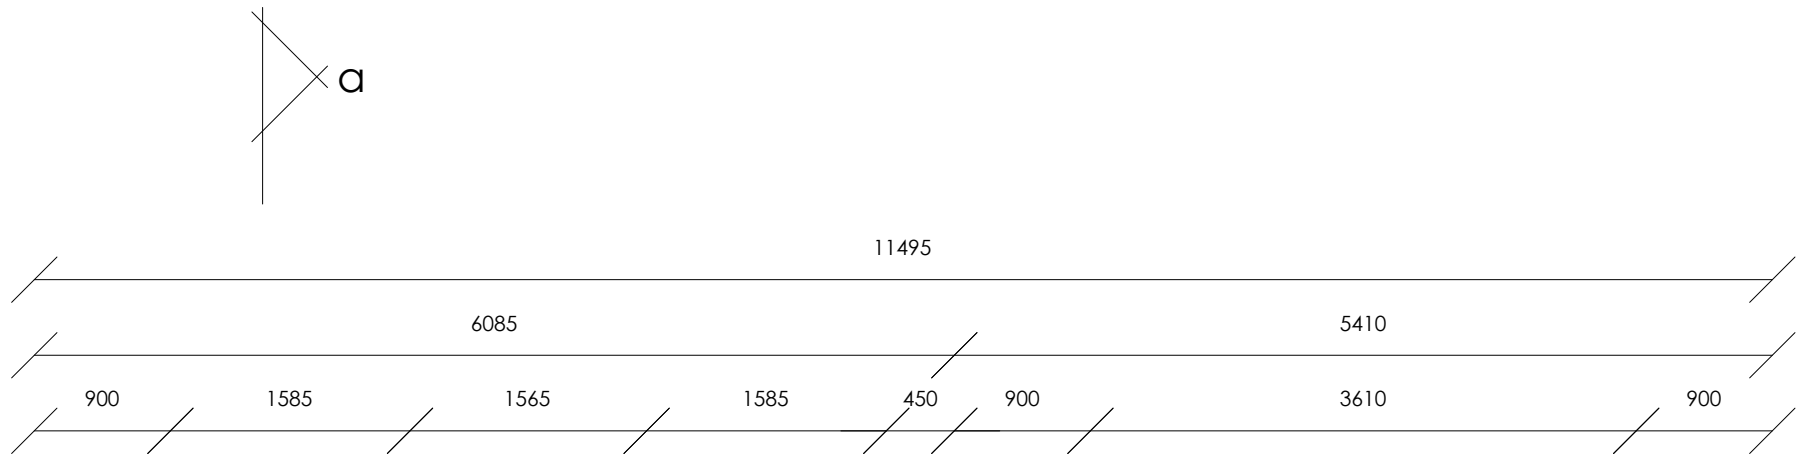


typical section a-a
scale | 1:75

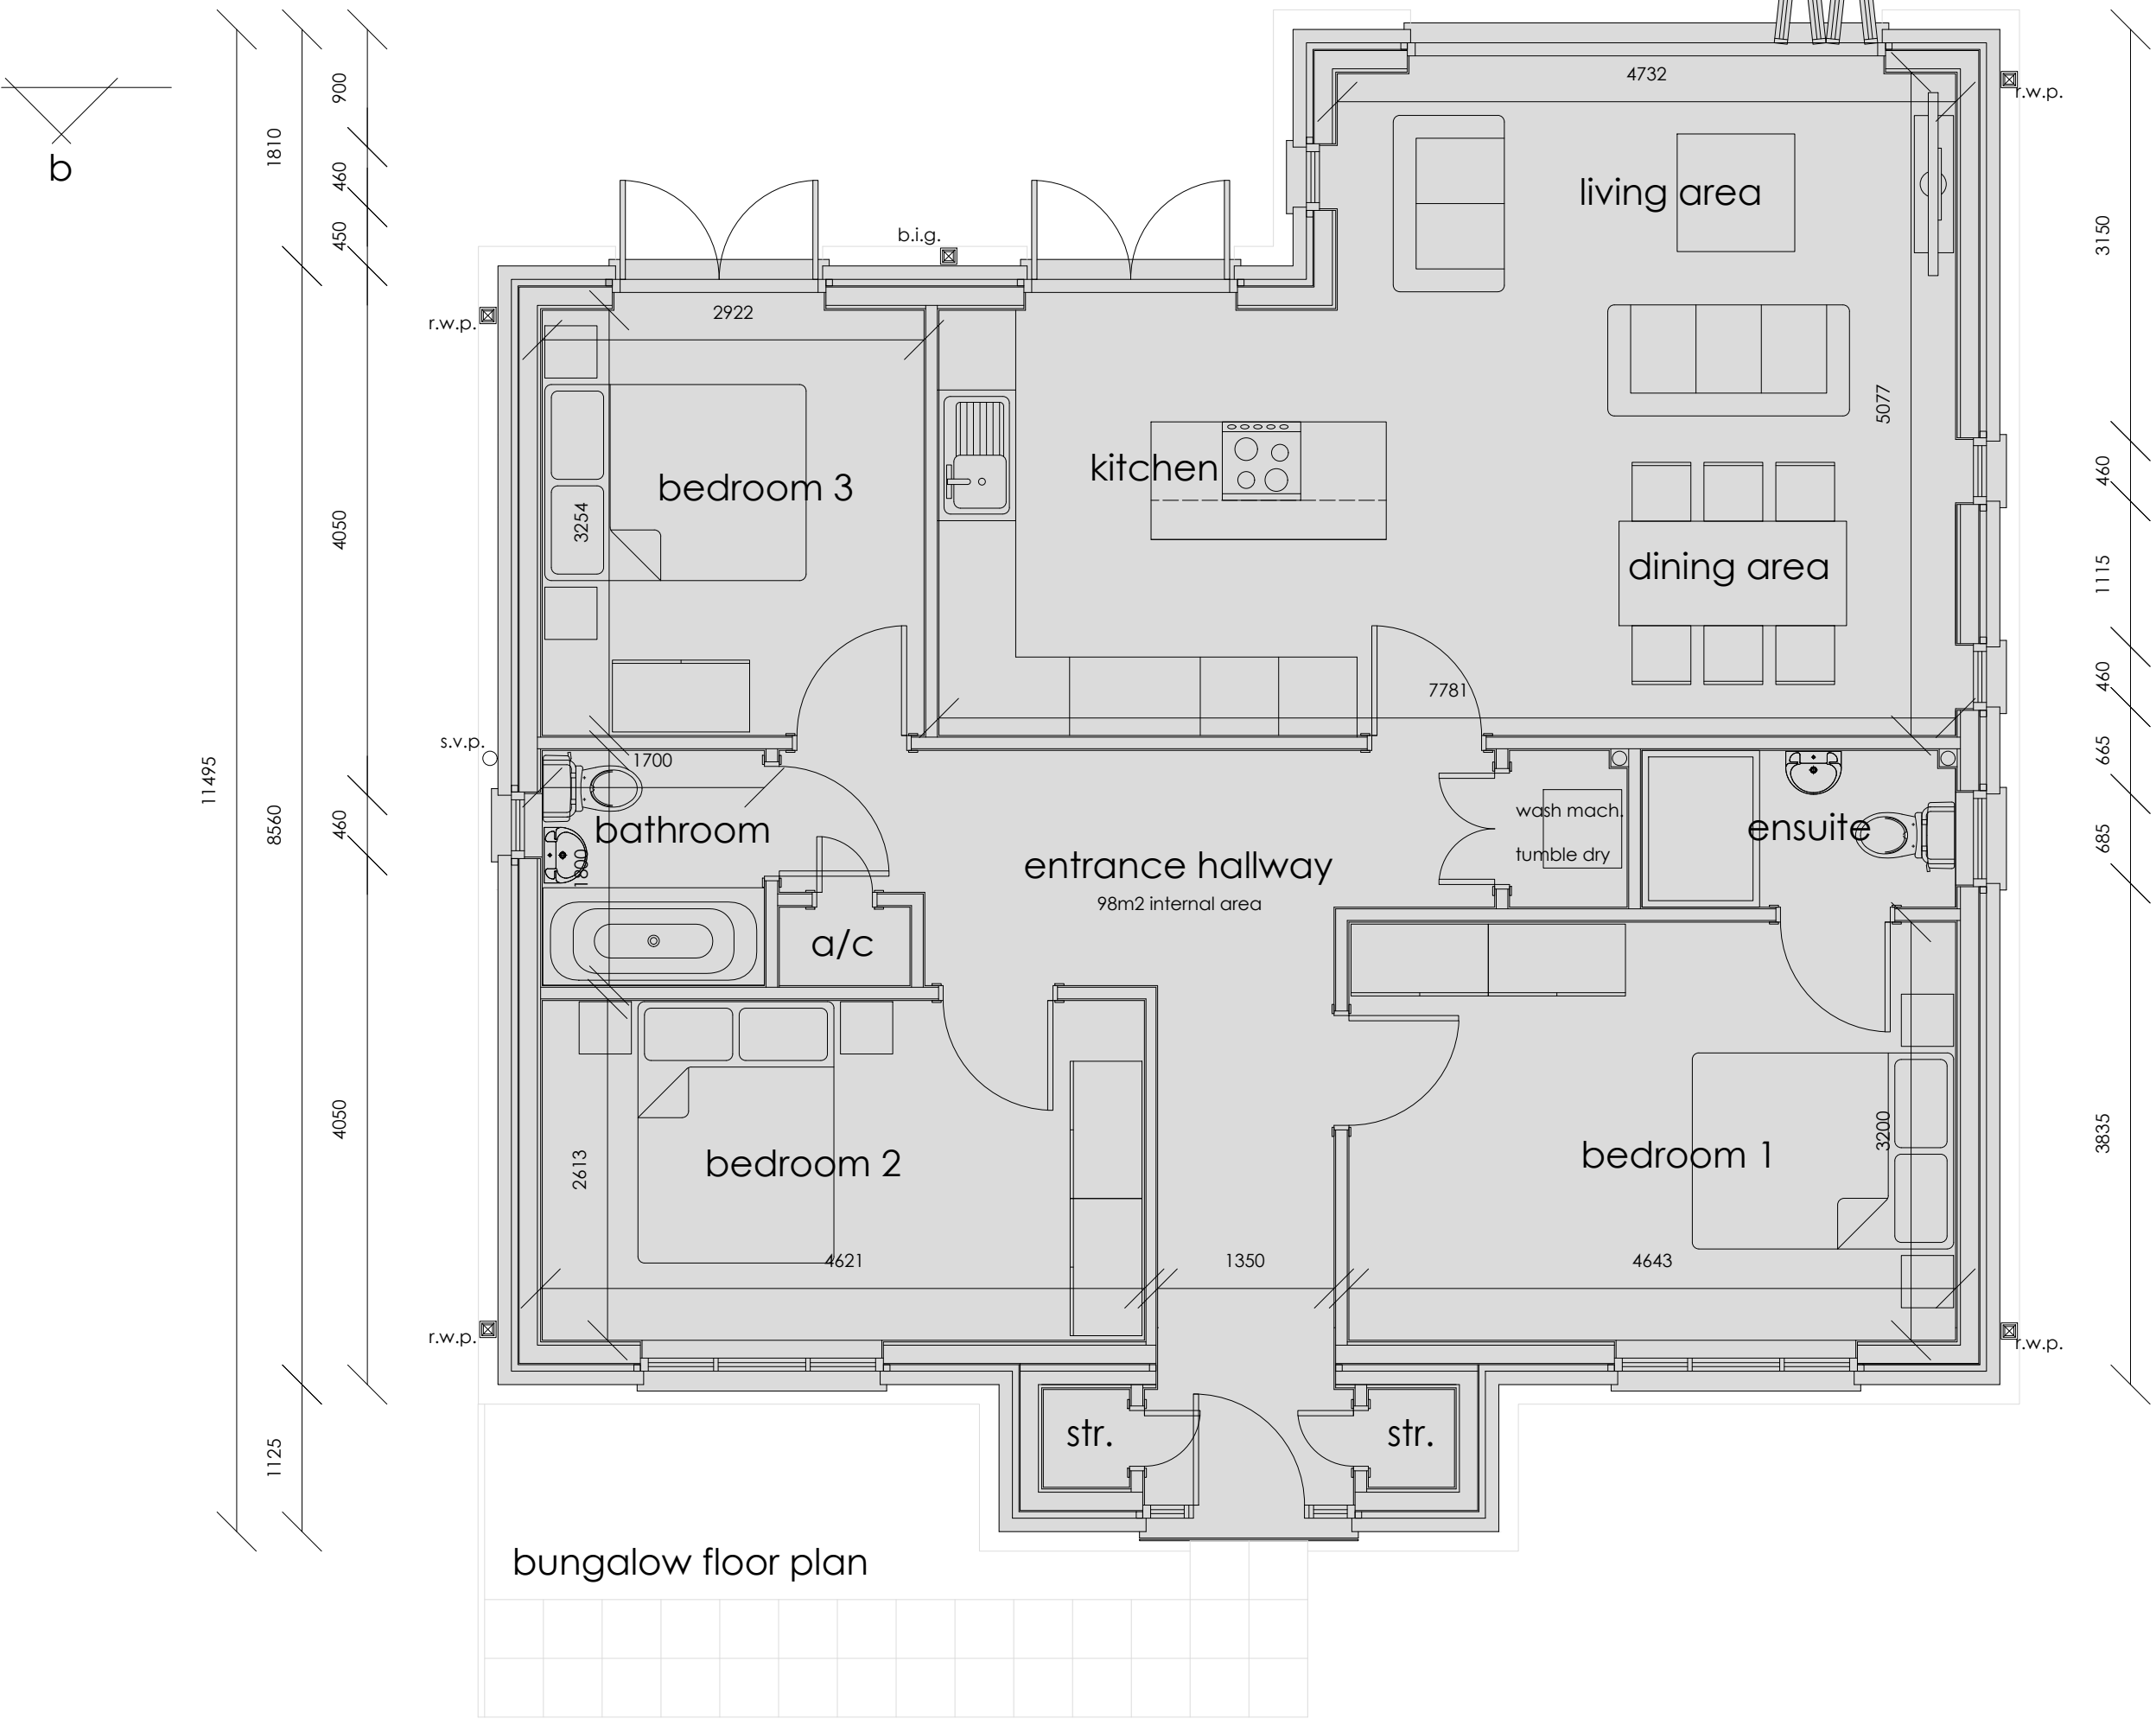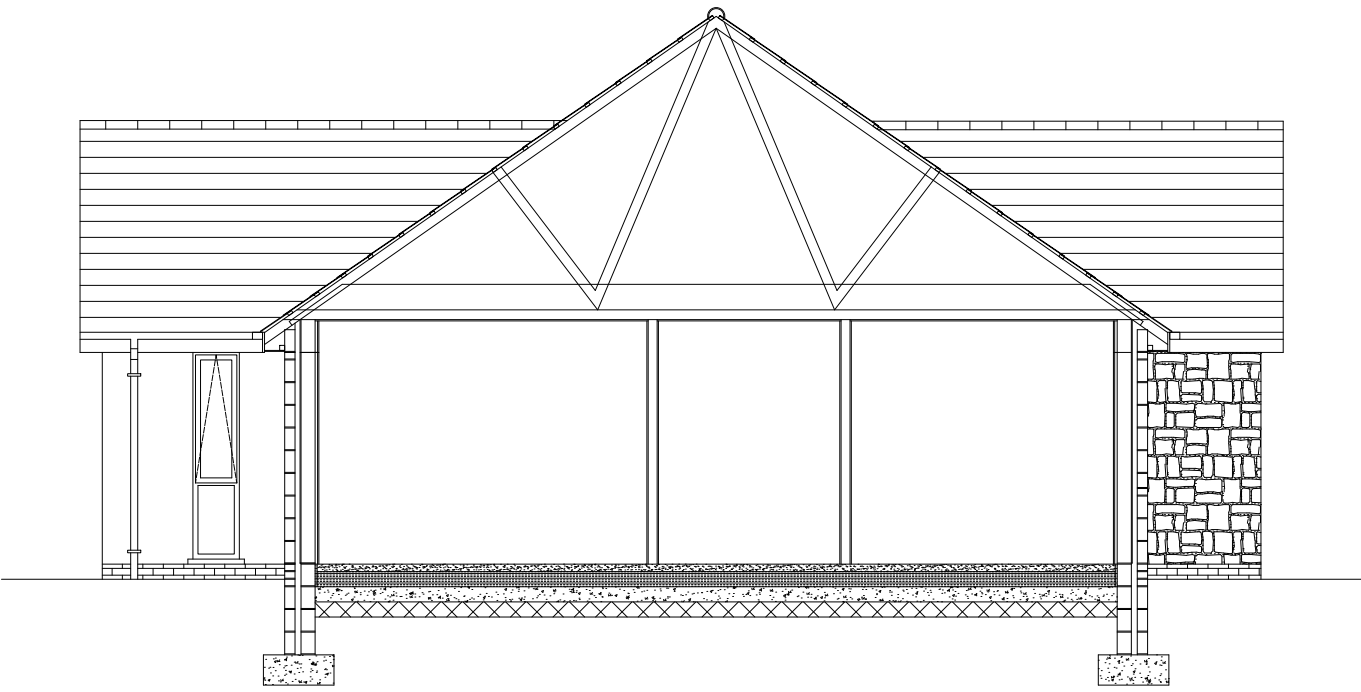


bungalow floor plan

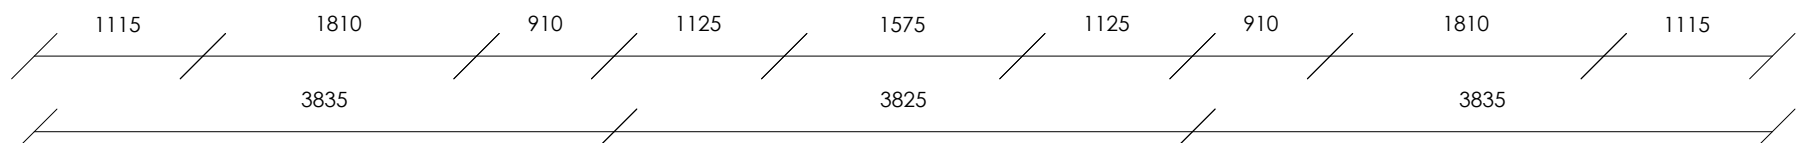

scale | 1:50

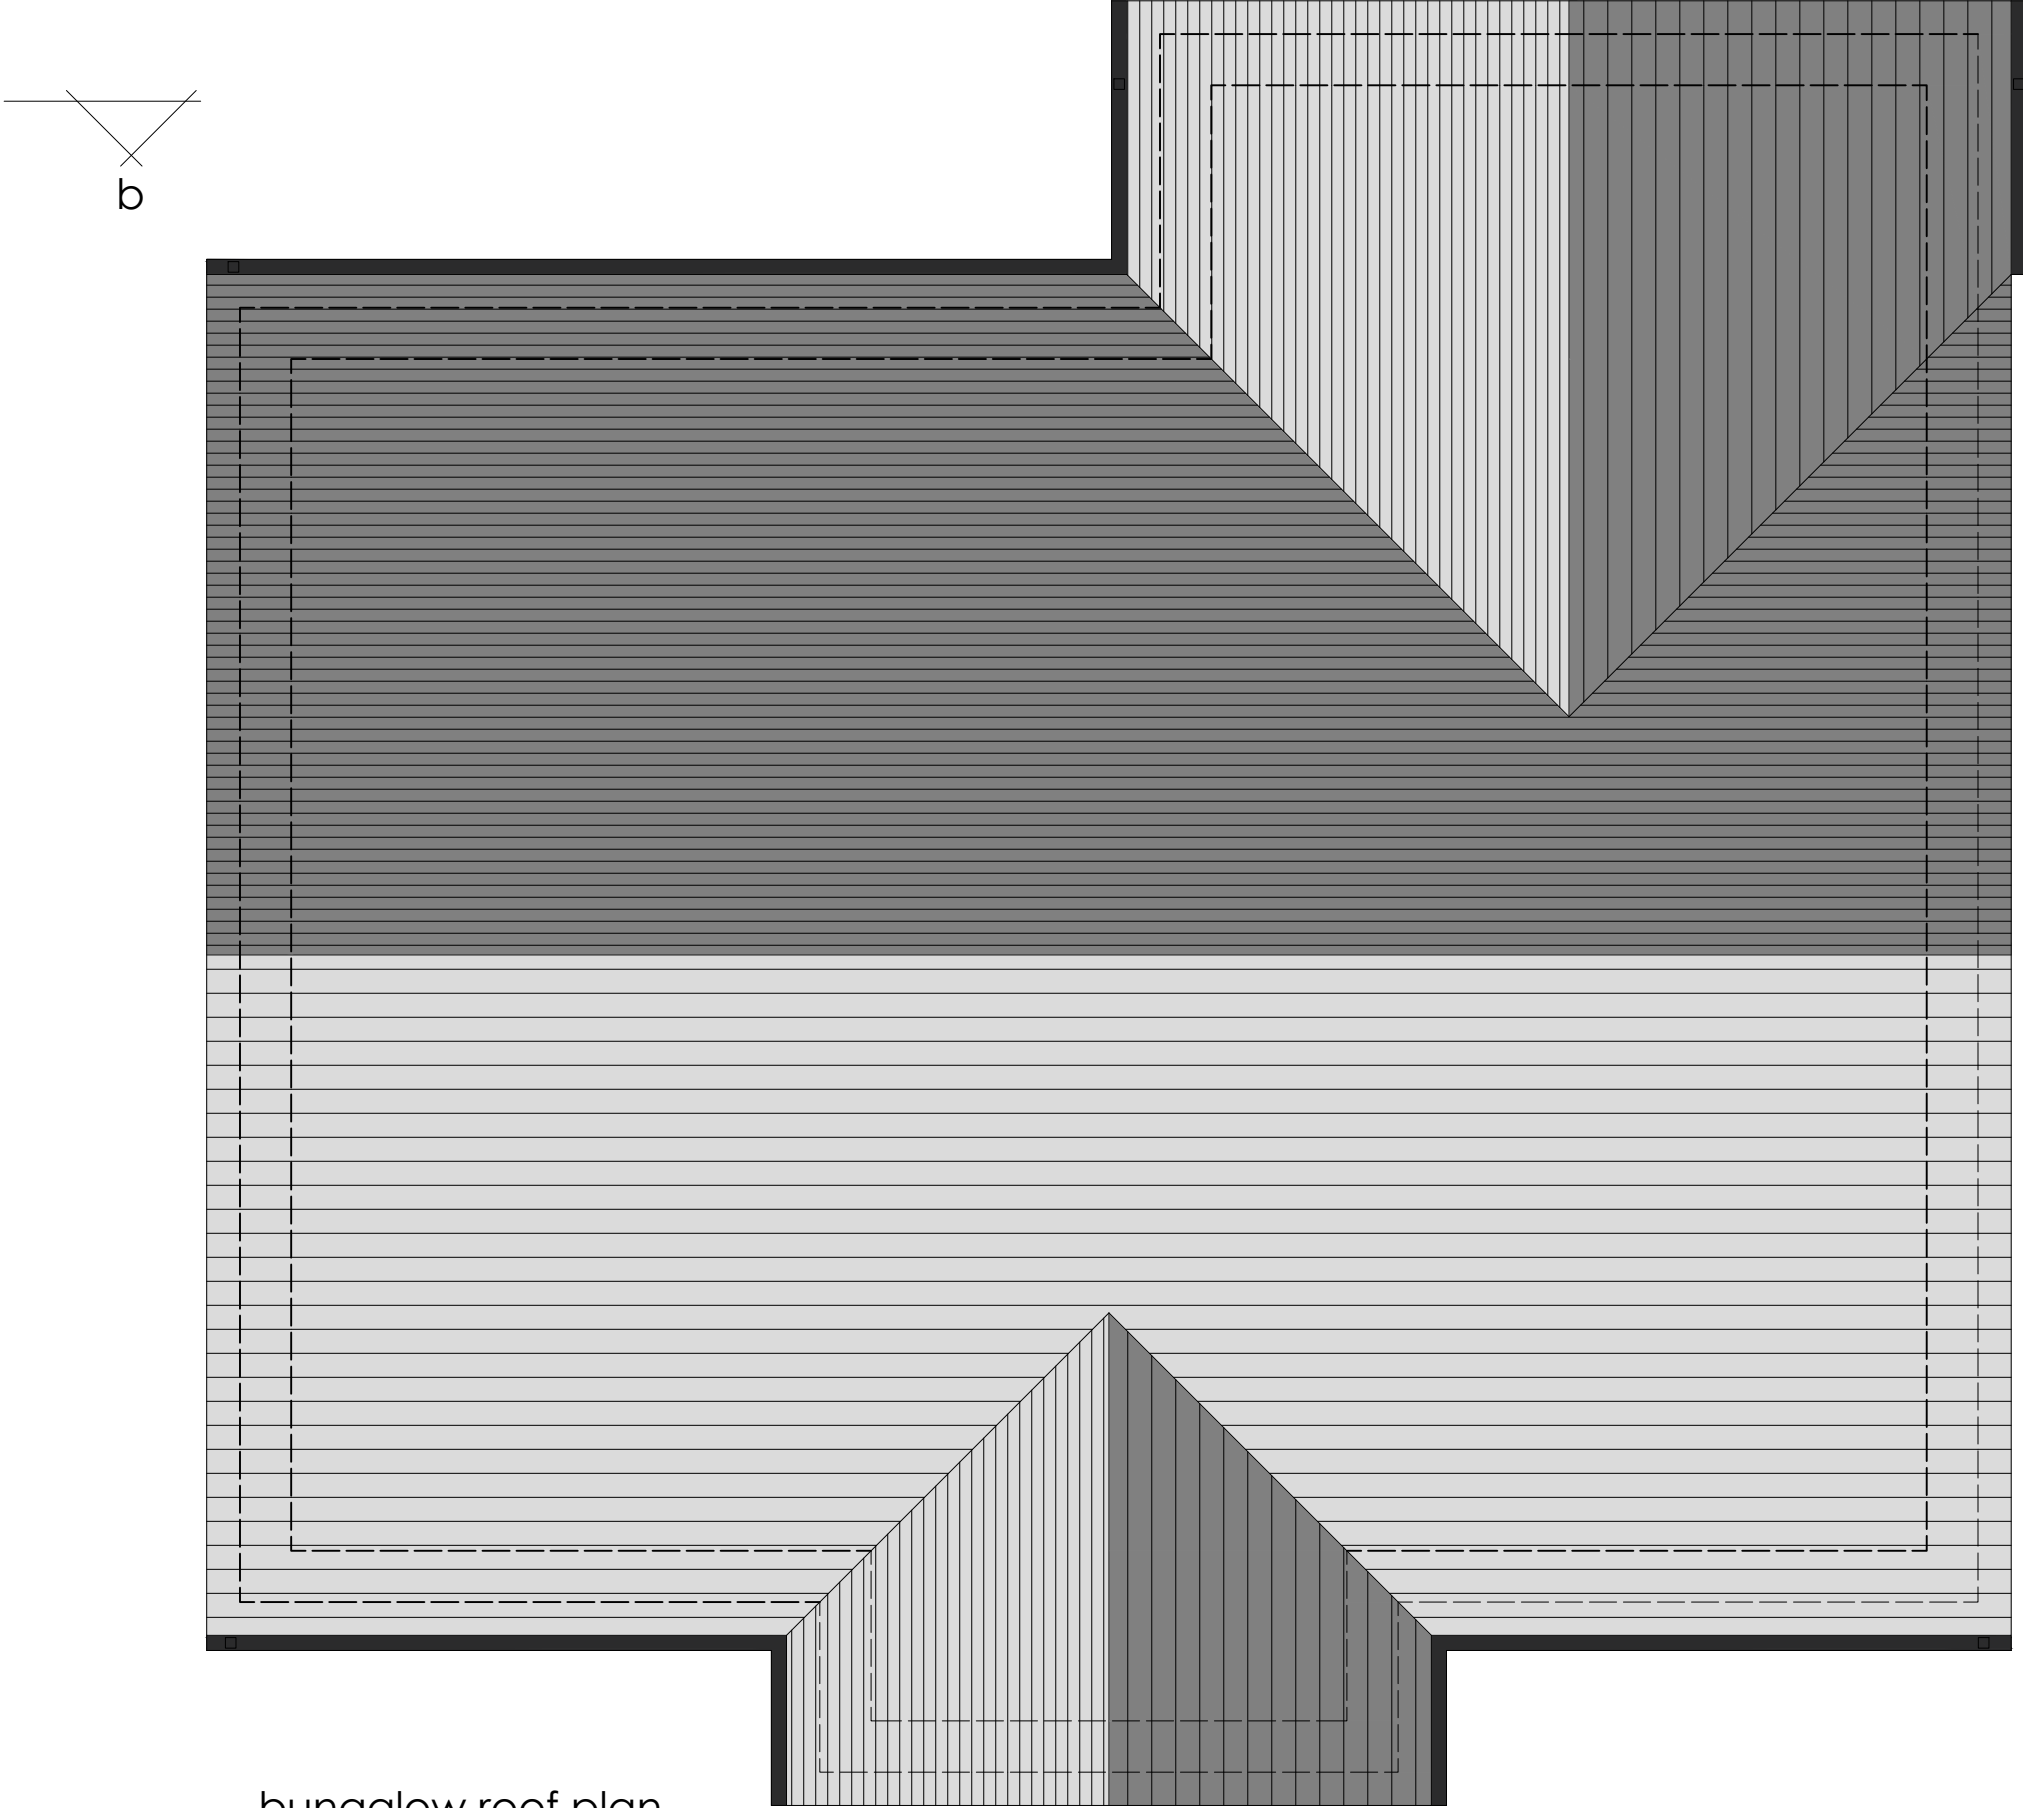

bungalow roof plan

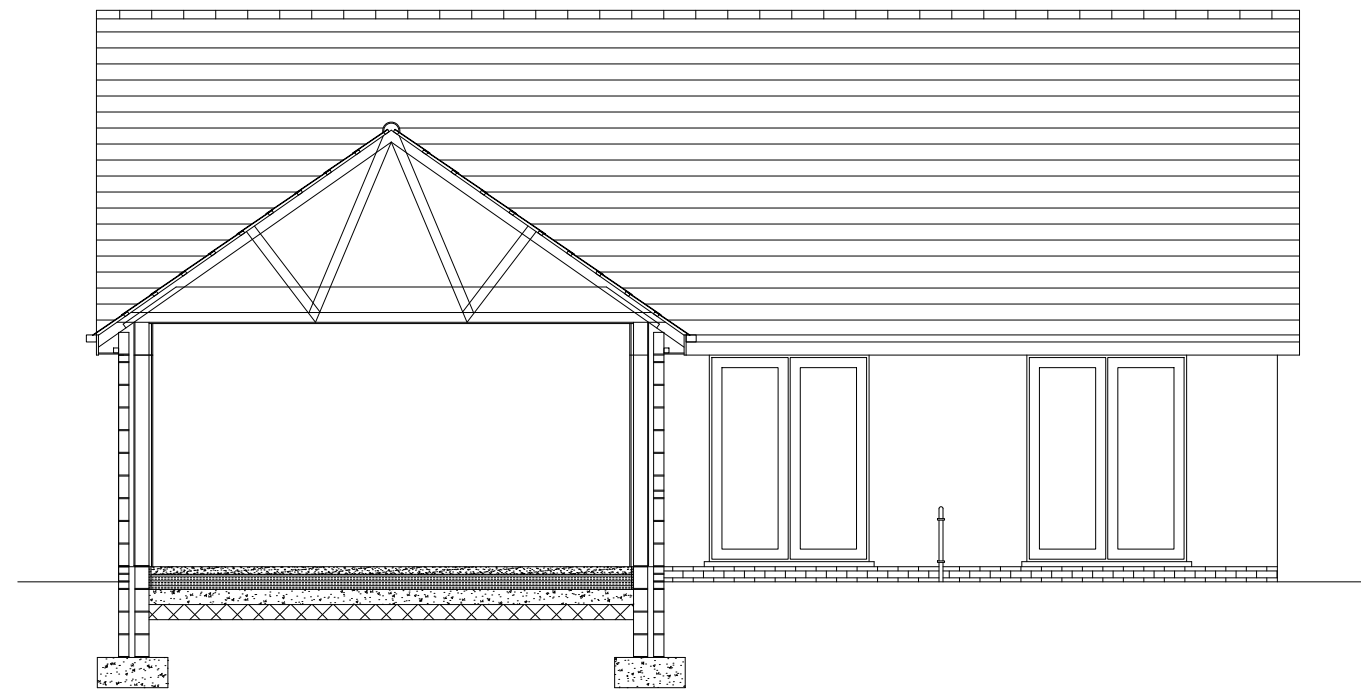

typical section b-b
scale | 1:75

revision	
a	
b	
c	
d	
e	
f	
g	

project	drawing	date
LAND @ NANT Y CARN, SEVEN SISTERS, NEATH	PLOT 4 FLOOR PLAN & ELEVATIONS	OCTOBER 2022
client	drawing no.	scale
SCULLY PROPERTY GROUP LTD	22.260.07	1 50 @ A1
www.iplanarchitecture.co.uk	hello@iplanarchitecture.co.uk	07765 660189