


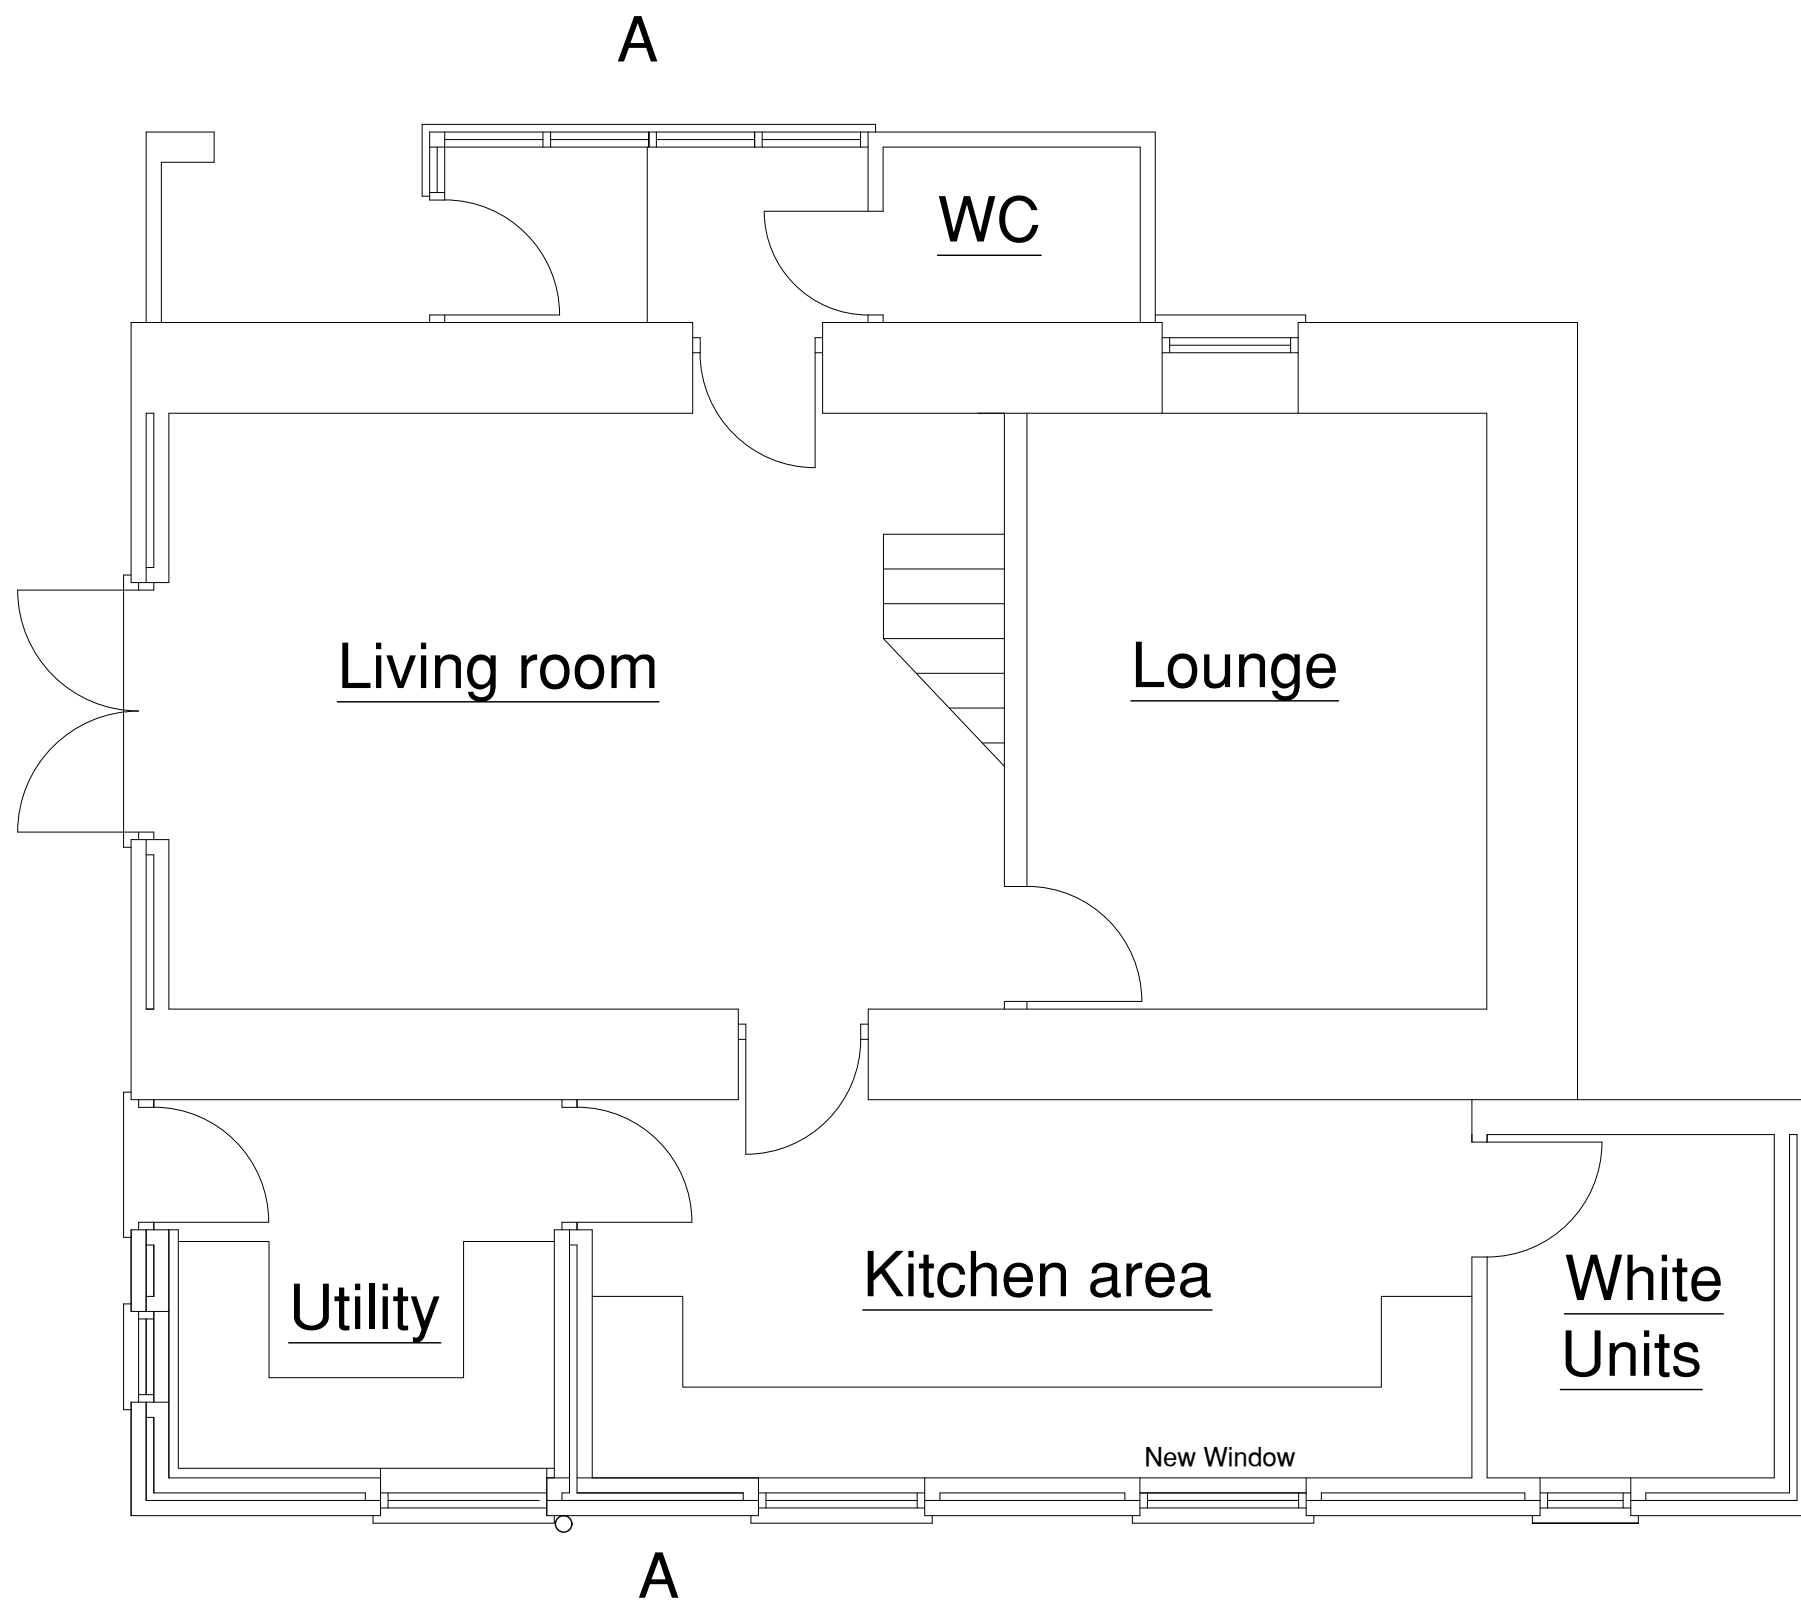

Site Address	Title.	Notes	Date 30.05.21	Scale 1 : 50 on A3	
<u>PROPOSED EXTENSION</u> <u>AT 131 GRAIG ROAD,</u> <u>GODRERGRAIG.</u>	PROPOSED GROUND FLOOR PLAN.	Dimensions are in millimetres unless otherwise stated.	Drawn By DD	Checked by	
			Drawing No 131GraigRd 3	Rev. a b	Date 08.02.22 29.09.22