




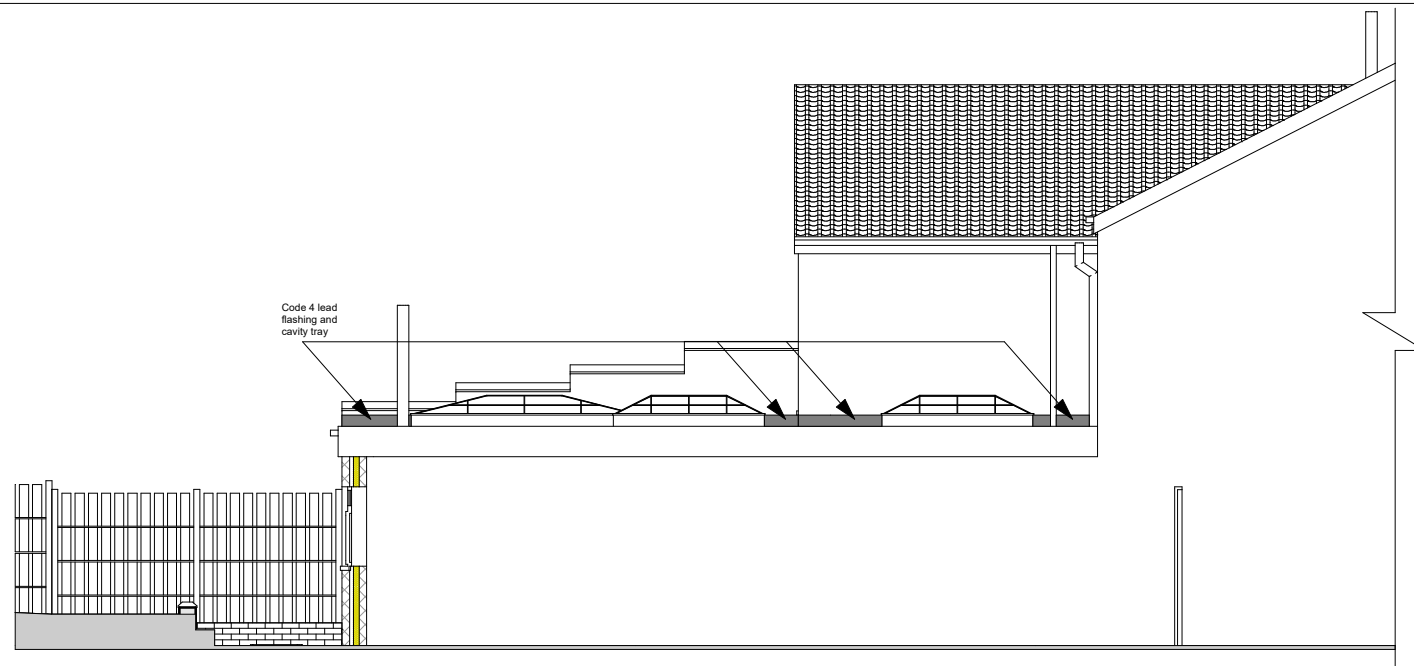


PROPOSED SIDE ELEVATION (part)

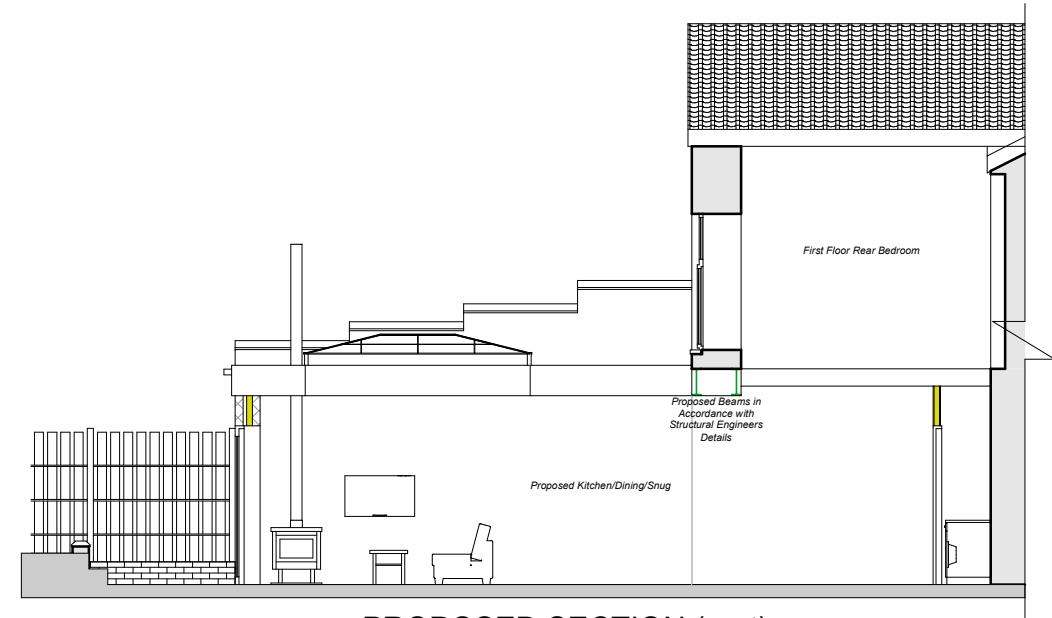

PROPOSED SECTION (part)

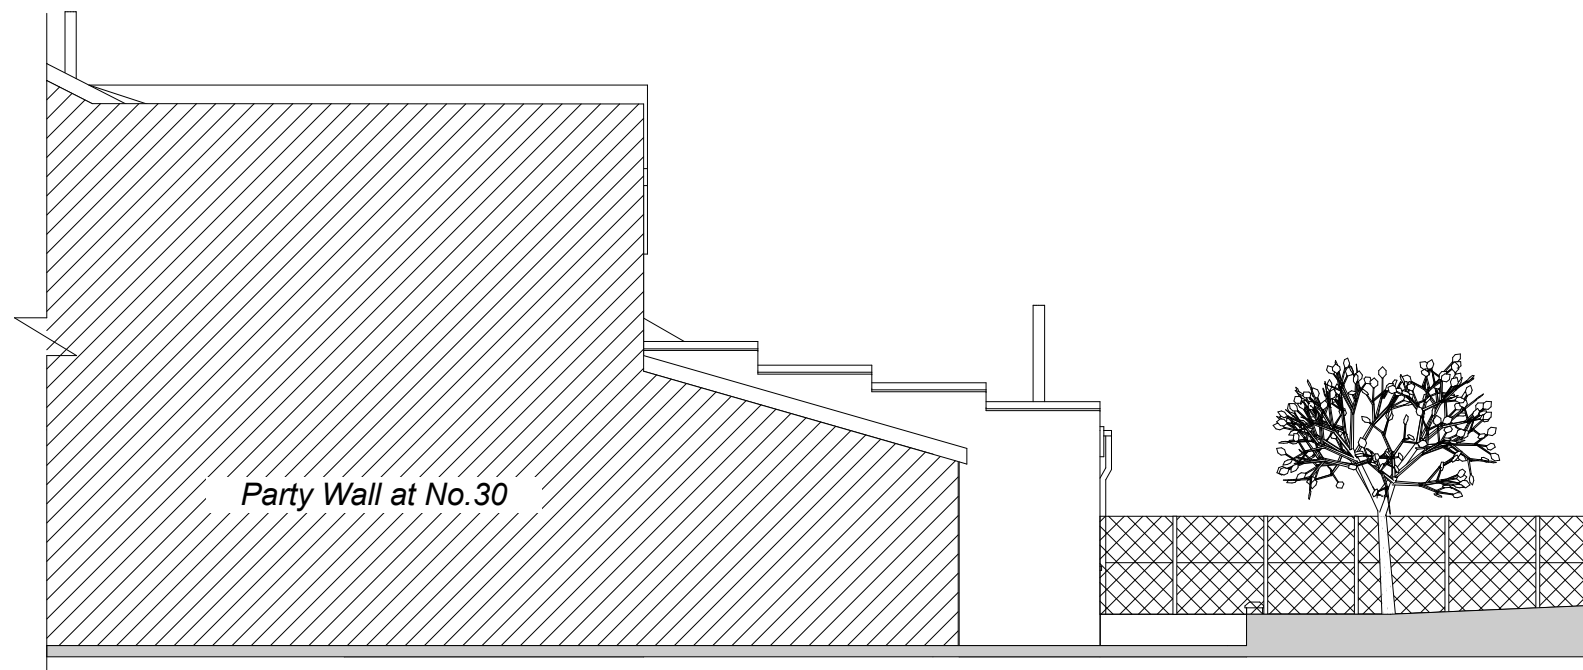

PROPOSED SIDE ELEVATION (part)

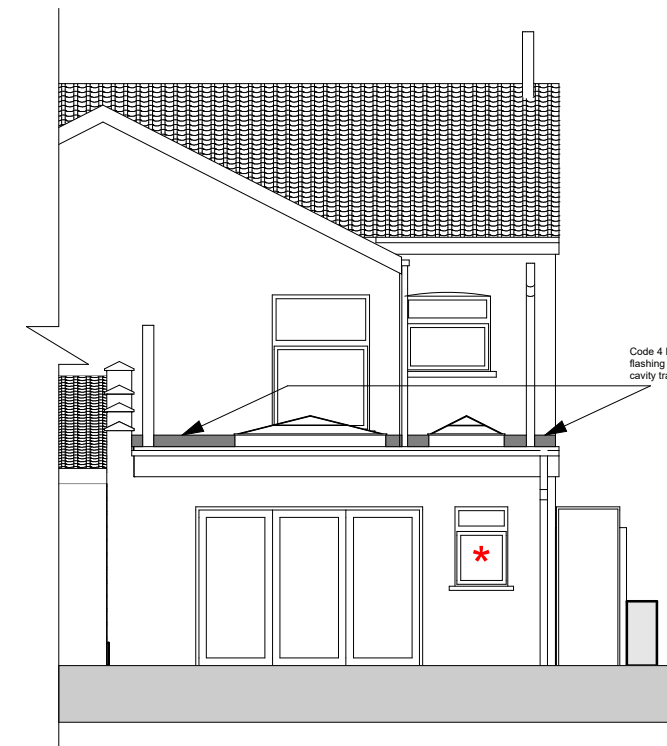


PROPOSED REAR ELEVATION

Proposed Materials:

Walls to be rendered to match existing
Doors, Windows and Skylights to be UPVc double glazed in white to match existing
Rainwater goods to match existing
Roof to be of EPDM rubber
* Obscurely glazed

Joist direction and drainage to be confirmed by builder

Scale 1 / 100 @ A3

 

Note: All dimensions to be checked on site and not scaled from drawing

Job Title: Single Storey Side & Rear Extension

Sean O'Brien and Irene Maggs
29 CADOXTON TERRACE,
MAIN ROAD, CADOXTON

PL04 - Proposed Elevations and
Section

Date: AUGUST 2021

Scale: 1:100 @ A3

Drawing Number: 210607-PL04

