


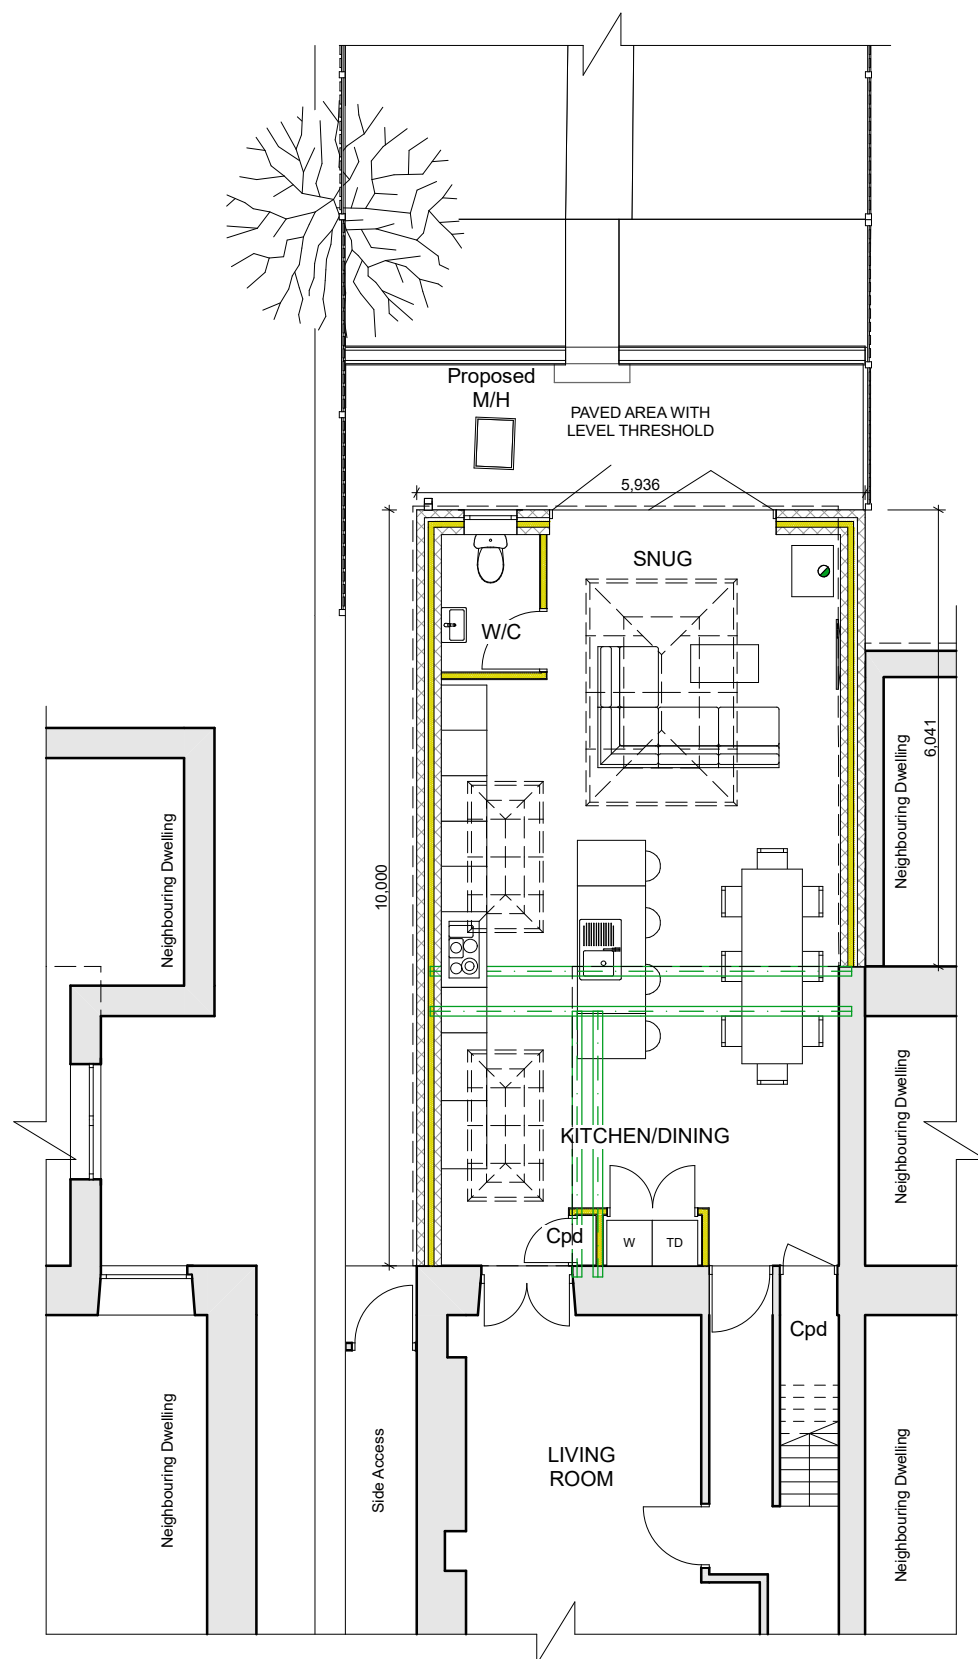


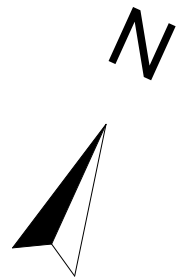

PROPOSED GROUND FLOOR @ 1:100

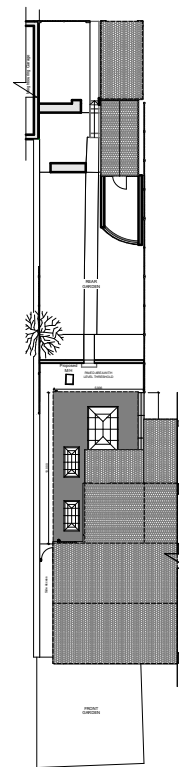


PROPOSED BLOCK PLAN @ 1:500

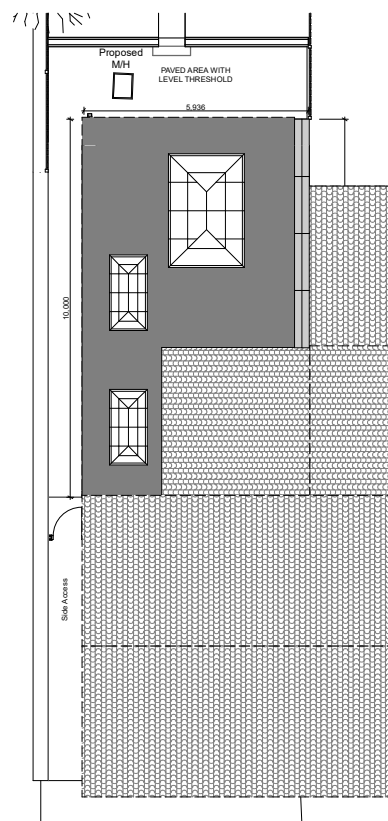

PROPOSED ROOF PLAN @ 1:200



Scale 1 / 100 @ A3

 

Note: All dimensions to be checked on site and not scaled from drawing

Job Title: Single Storey Side & Rear Extension

Sean O'Brien and Irene Maggs
29 CADOXTON TERRACE,
MAIN ROAD, CADOXTON

PL03 - Proposed Floor Plan,
Block Plan, Roof Plan and 3D
Visuals

Date: AUGUST 2021

Scale: A.S. @ A3

Drawing Number: 210607-PL03

