





Proposed Front Elevation

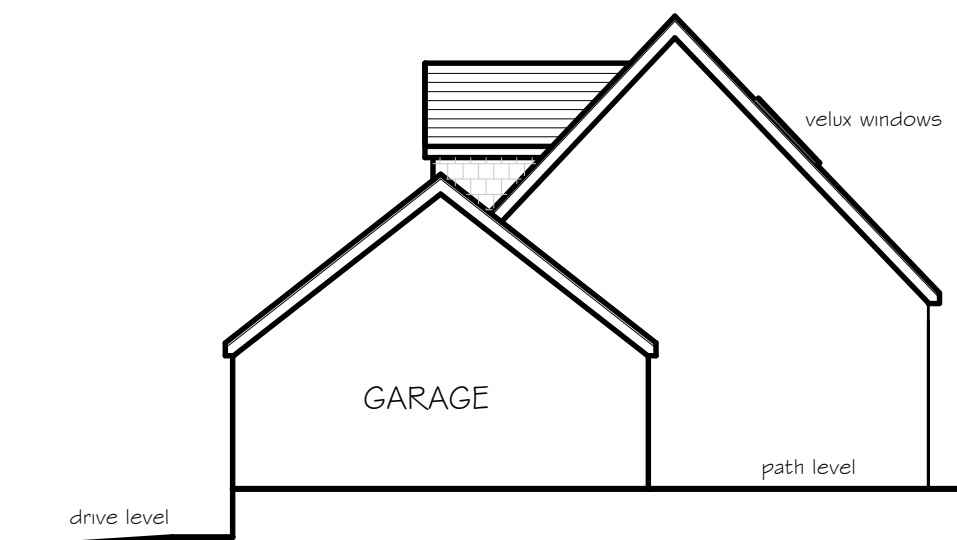


Proposed RH Side Elevation




Existing Front Elevation

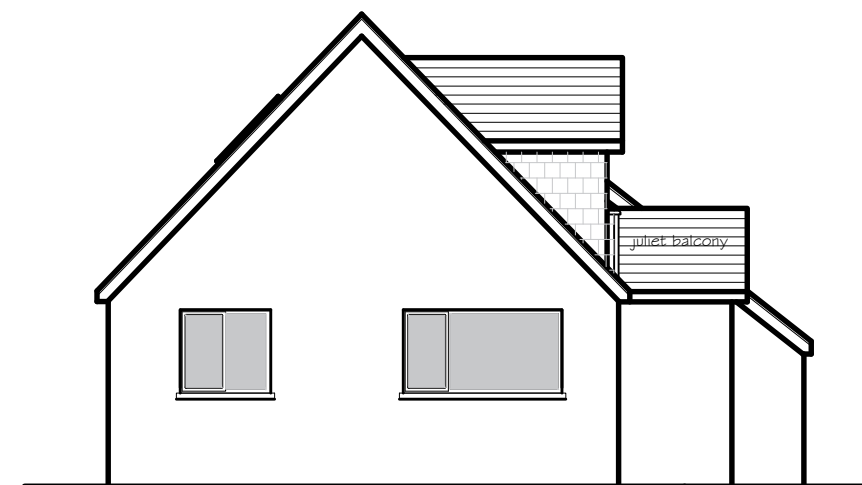

Proposed LH Side Elevation

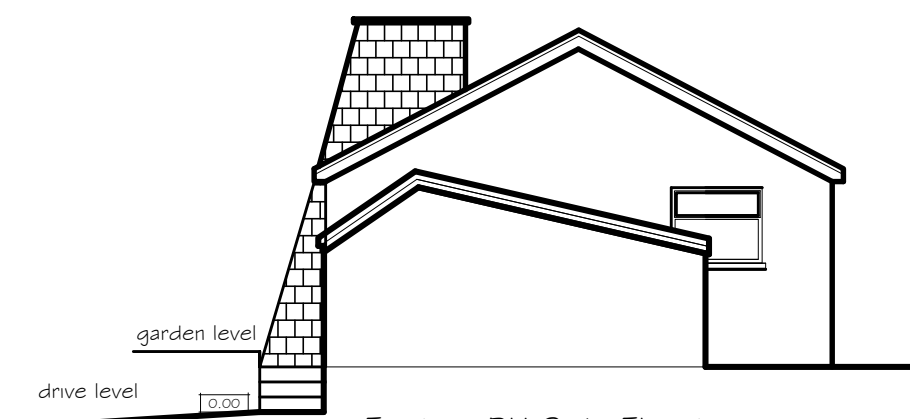

Existing RH Side Elevation

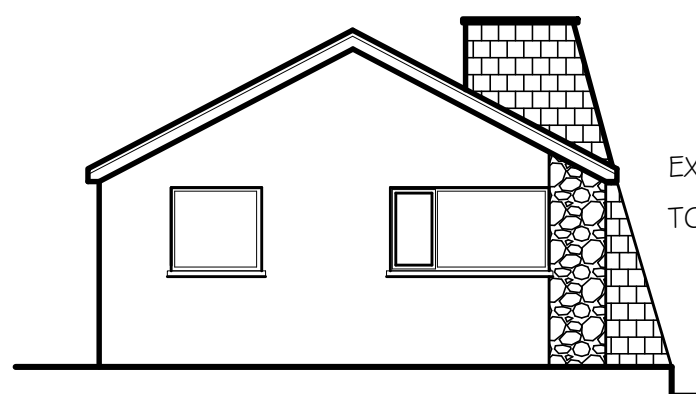

Existing LH Side Elevation

EXISTING CHIMNEY
TO BE REMOVED

Revision B 26.10.22
New garage width reduced
to 5.0m
fall on driveway shown
levels indicated on proposed
site plan HYB -03 Rev B

Revision A 24.10.22
juliet balconies added to
proposed front elevations

PETER JONES
TALBOT DESIGN SERVICES
mobile: 07817538014
email: jonespeter177@gmail.com

project title
proposed refurbishment
Haul Y Bryn
Baglan Port Talbot

drawing title
New Garage
proposed elevations

date Oct 2022 scale 1:100
drawing No HYB - 05 Rev B