






Existing Front Elevation

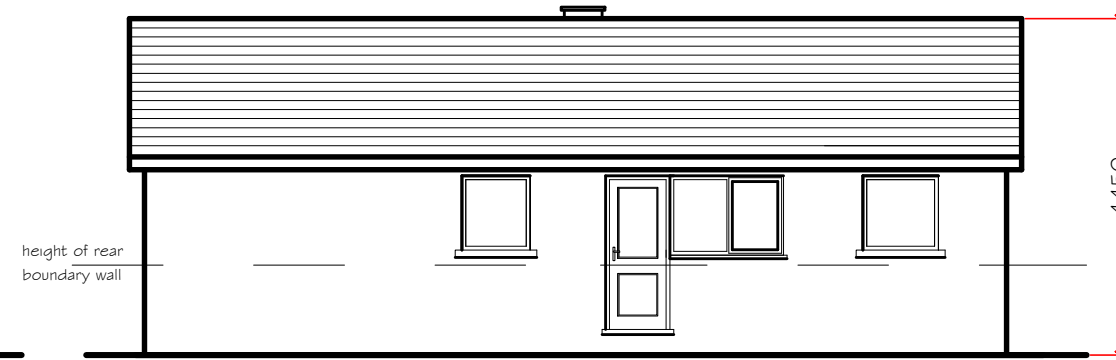


Existing Rear Elevation - boundary wall not shown for clarity

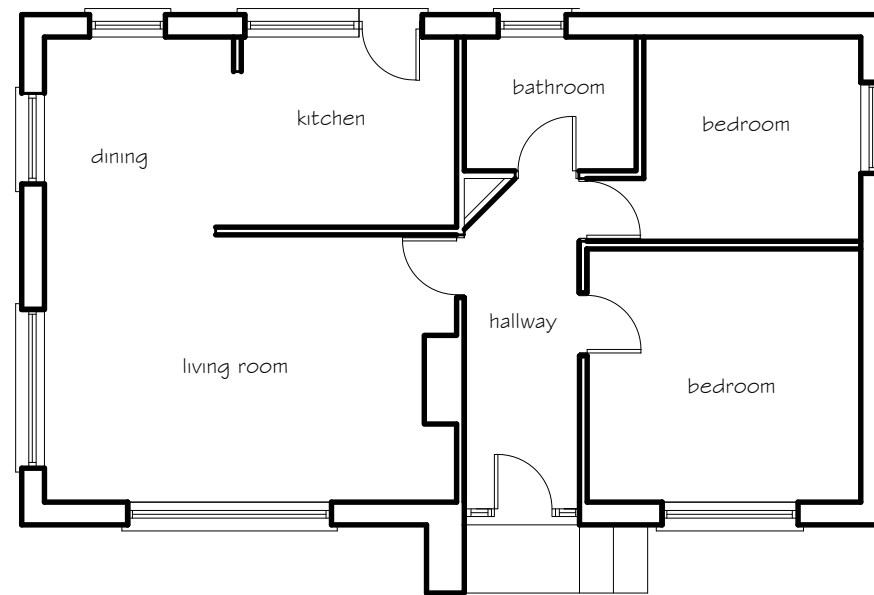

Existing Floor Plan

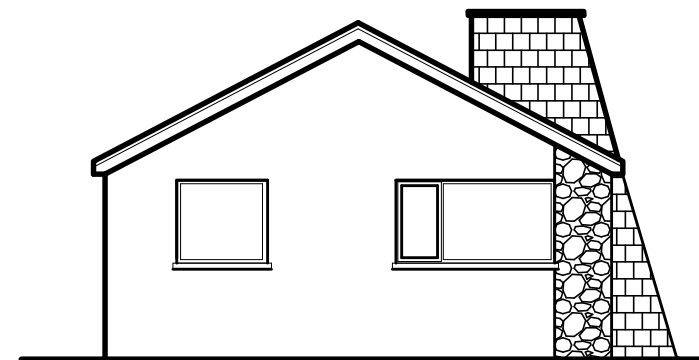

Existing LH Side Elevation

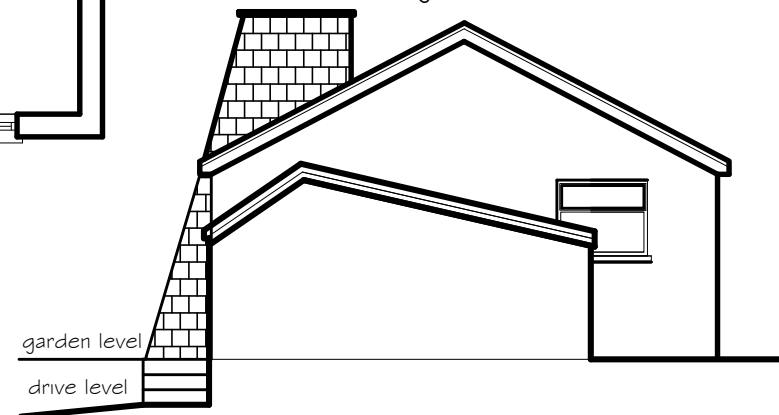

Existing RH Side Elevation

Existing Materials & Finishes
 concrete tile roof covering
 white PVCu fascia and soffits
 white PVCu rainwater goods
 Walls rendered finish with
 stone clad panels
 Windows & doors
 double glazed white PVCu units.

Revision B 26.10.22
 fall on driveway shown

Revision A 24.10.22
 height of RH Side Elevation
 corrected

PETER JONES TALBOT DESIGN SERVICES mobile: 07817538014 email: jonespeter177@gmail.com	project title proposed refurbishment Haul Y Bryn Baglan Port Talbot	drawing title existing elevations and floor plans	date Oct 2022	scale 1:100
			drawing No HYB - 04 Rev B	