


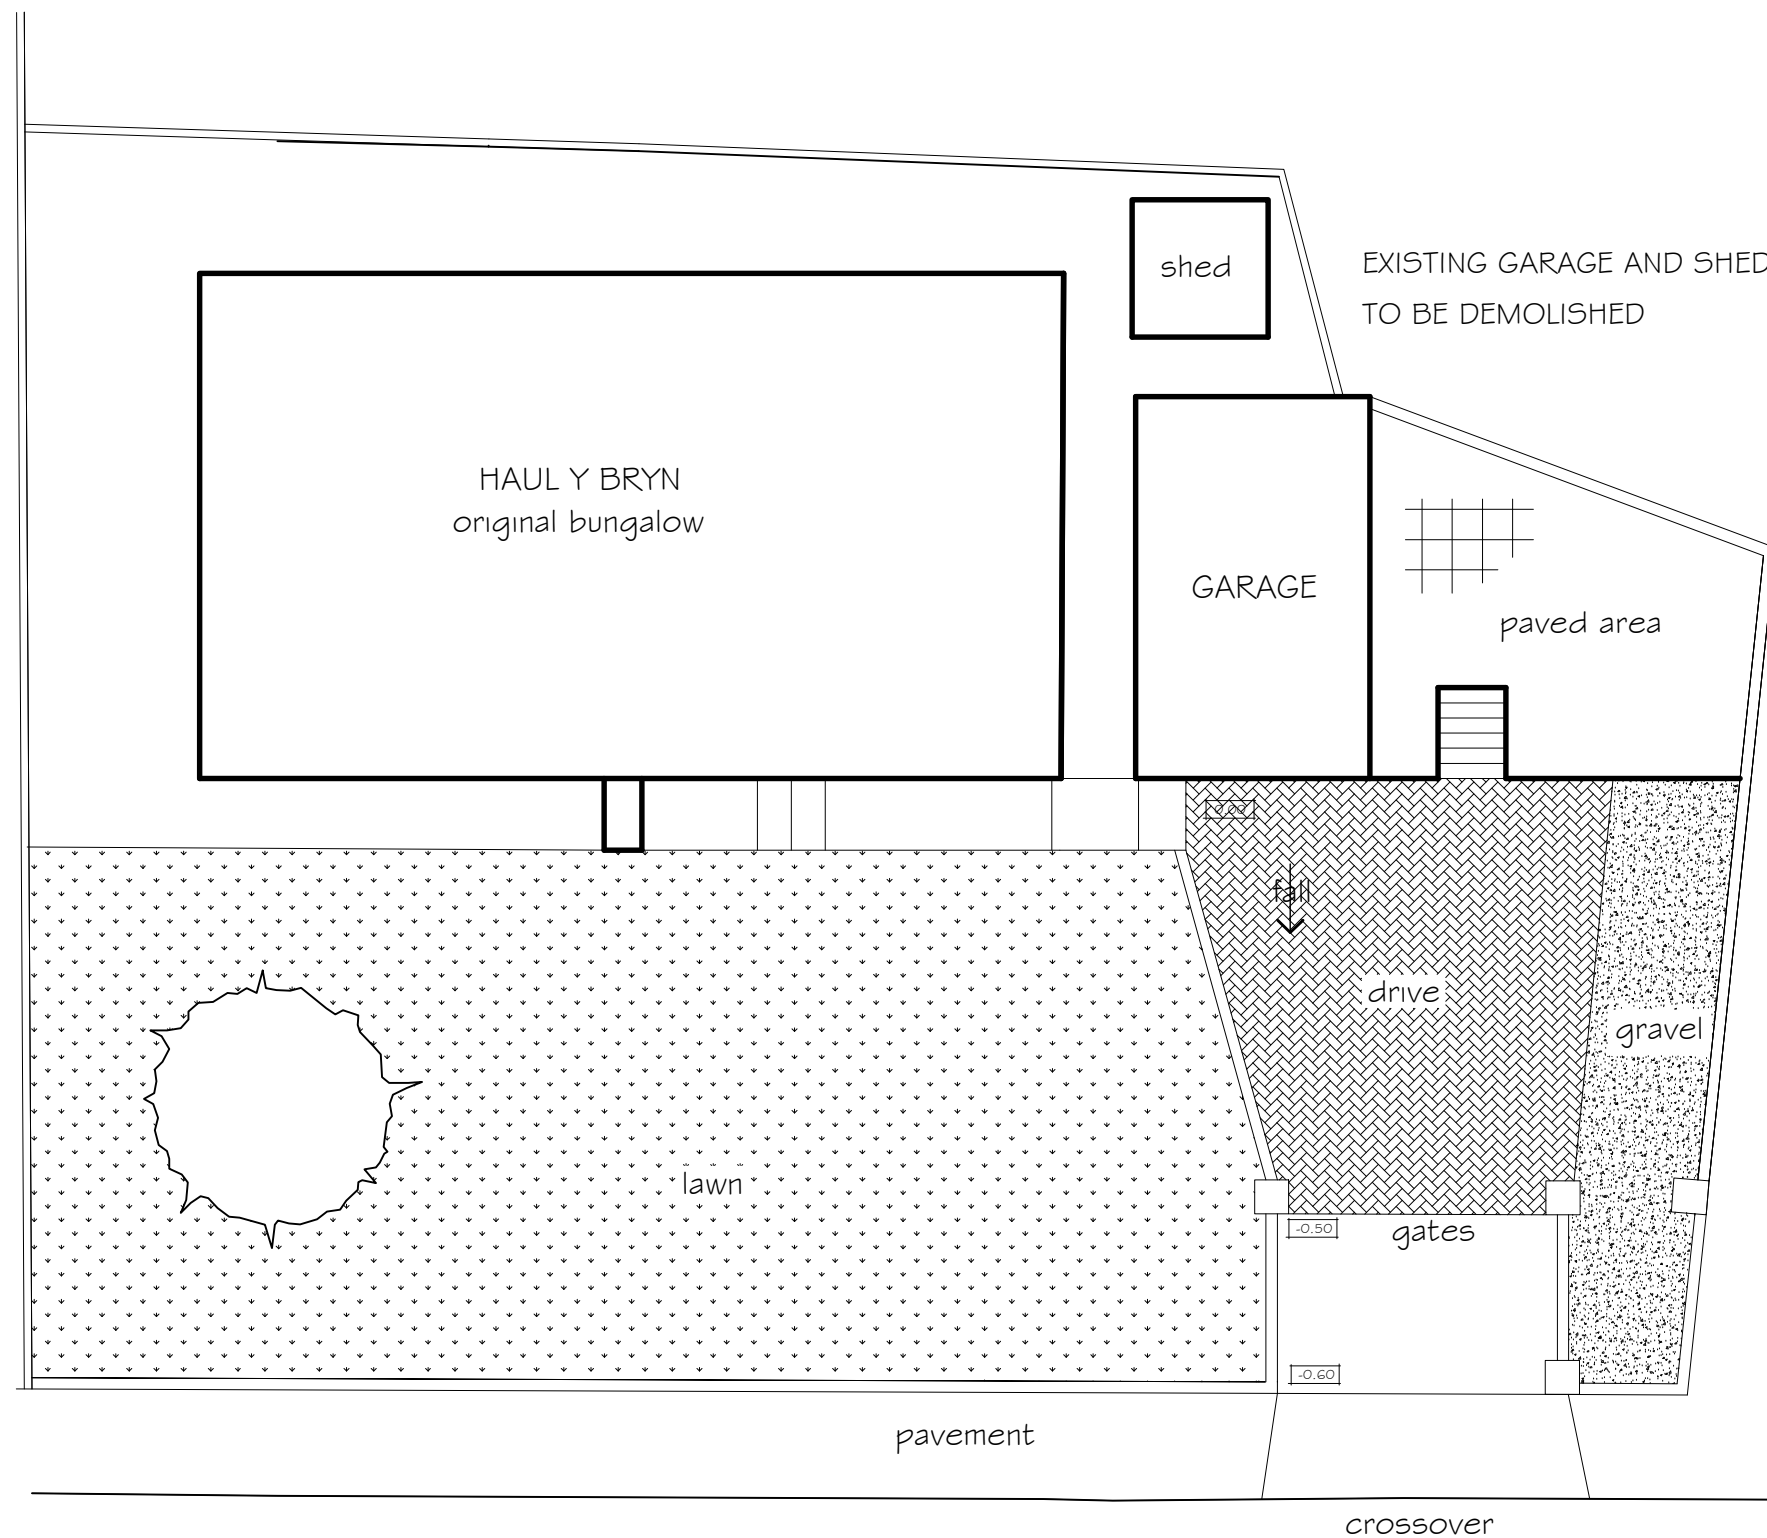

HAUL Y BRYN - EXISTING LAYOUT

Revision A 24.10.22
levels of driveway indicated

PETER JONES TALBOT DESIGN SERVICES mobile: 07817538014 email: jonespeter177@gmail.com	project title proposed refurbishment Haul Y Bryn Baglan Port Talbot	drawing title existing site plan	date Oct 2022	scale 1:100
			drawing No HYB - 02 Rev A	