




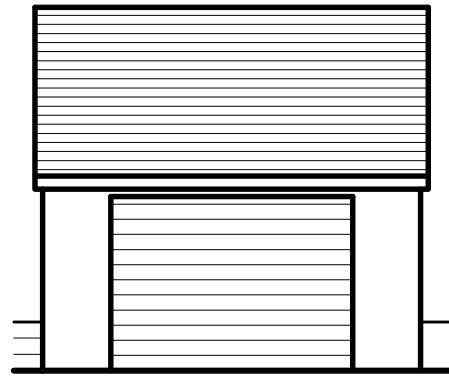


Proposed Front Elevation

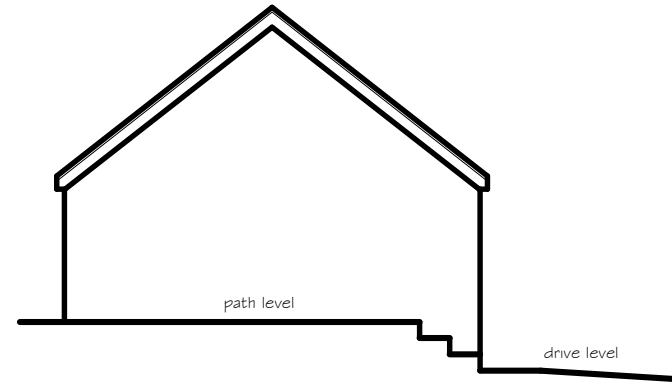


Proposed LH Side Elevation

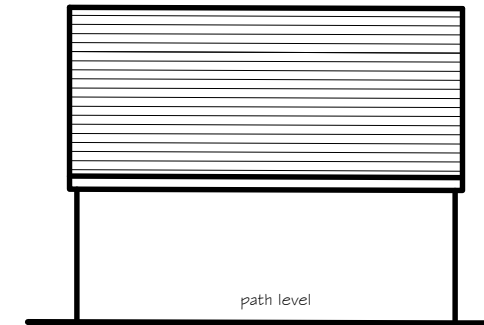

Proposed Rear Elevation

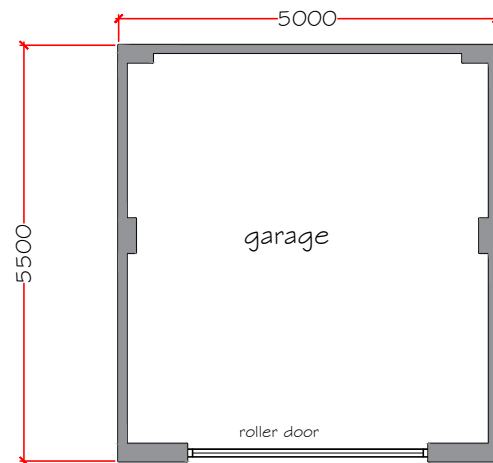

Proposed Floor Plan

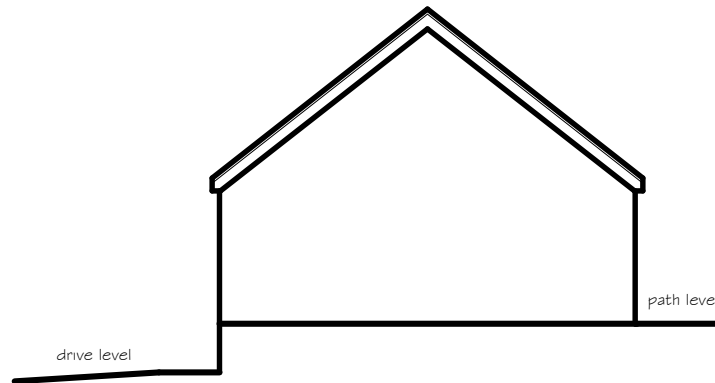

Proposed RH Side Elevation

Proposed Materials & Finishes

composite slate roof covering

Anthracite PVCu fascia, soffits, barge boards
and PVCu rainwater goods

Walls rendered plain with grey painted finish

PETER JONES TALBOT DESIGN SERVICES mobile: 07817538014 email: jonespeter177@gmail.com	project title proposed refurbishment Haul Y Bryn Baglan Port Talbot	drawing title new garage	date Oct 2022	scale 1:100
			drawing No HYB - 08	