


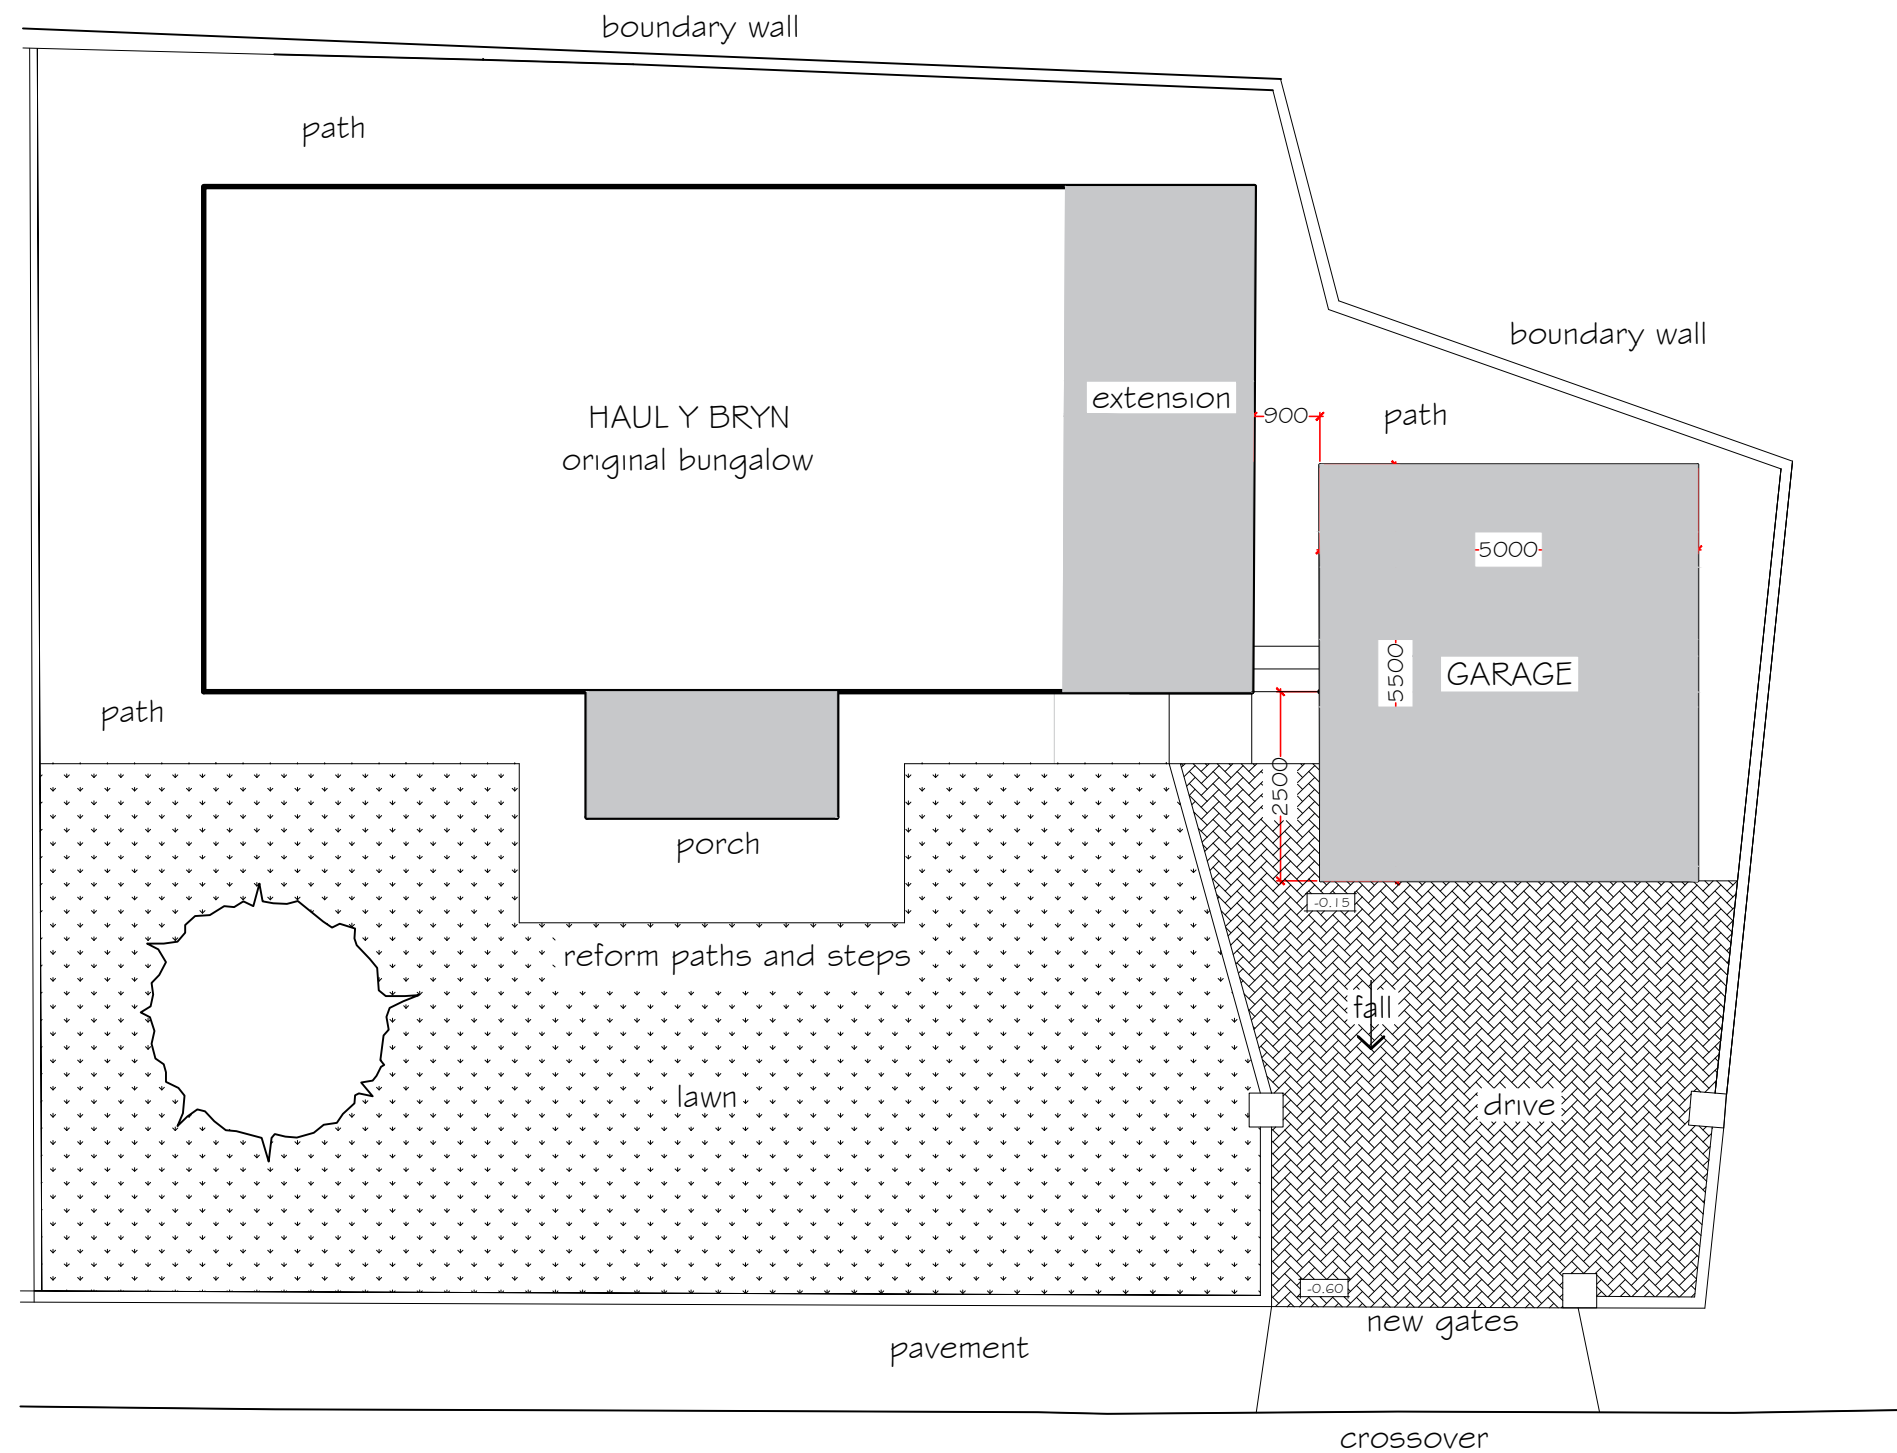

HAUL Y BRYN - PROPOSED LAYOUT

Revision B 26.10.22
garage width reduced
to 5.0m
levels of driveway indicated

Revision A 24.10.22
garage length reduced
to 5.5m

PETER JONES TALBOT DESIGN SERVICES mobile: 07817538014 email: jonespeter177@gmail.com	project title proposed refurbishment Haul Y Bryn Baglan Port Talbot	drawing title proposed site plan	date Oct 2022	scale 1:100
			drawing No HYB - 03 Rev B	