



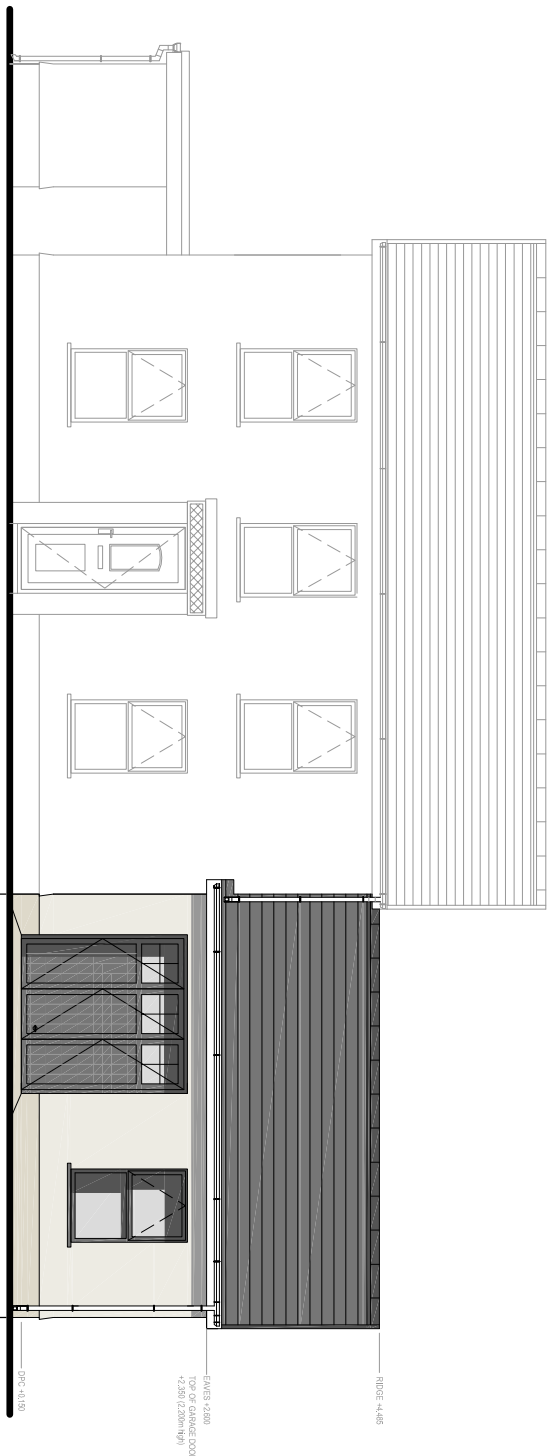

PROPOSED FRONT ELEVATION
Scale 1:100

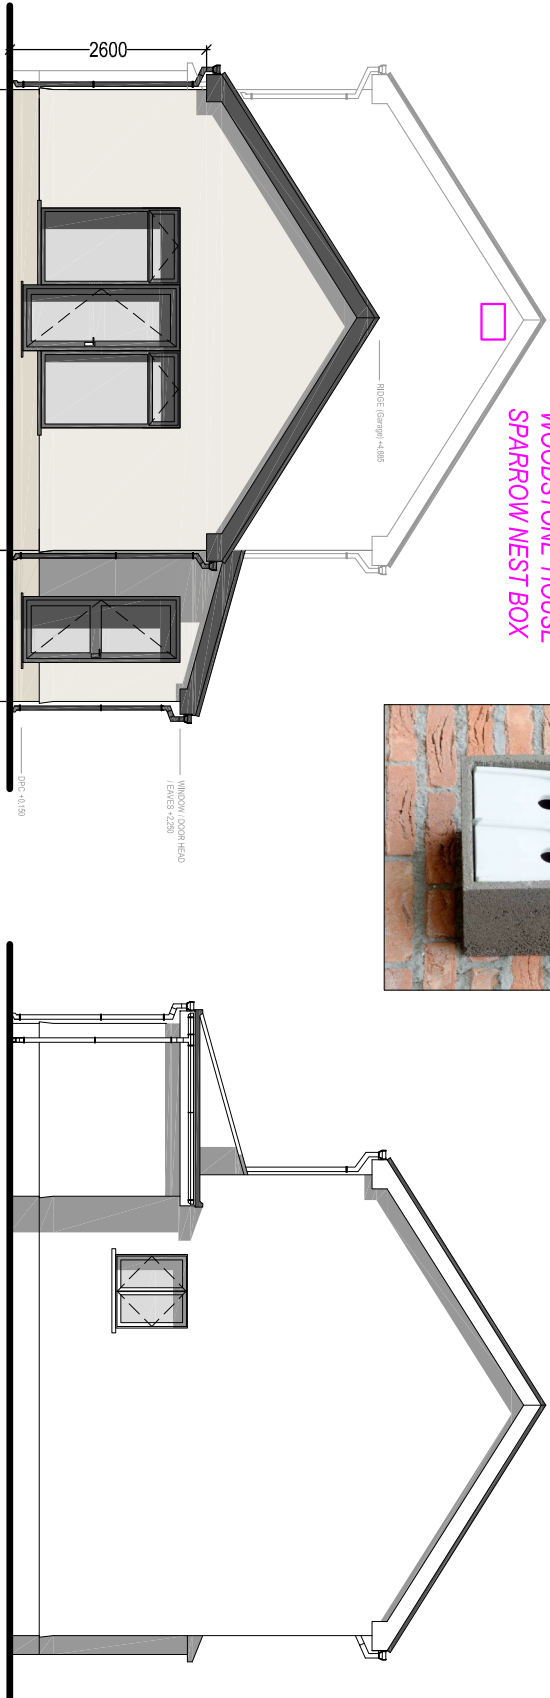

PROPOSED RIGHT SIDE ELEVATION
Scale 1:100

PROPOSED LEFT SIDE ELEVATION (unaffected)
Scale 1:100



NOTE:
IMPLEMENTATION OF PROPOSED ECOLOGICAL ENHANCEMENT
(INSTALLATION OF THE BIRD BOX) WILL BE CARRIED OUT WITHIN
1 month OF BENEFICIAL OCCUPATION OF THE PROPOSED GARAGE.

MATERIAL FINISHES:

Roof Covering:
Slate (thin) (to match existing)
Concrete ridge tile (to match existing)


Wall Covering:
Rendered Masonry(to match existing)

Windows & Doors:
uPVC Double Glazed.
Colour: Black


Weather boarding:
uPVC bulbosed
Colour: Black

Rainwater goods:
Plastic, universal
Colour: Black

NOTE:
Existing Windows, Doors,
Weatherboarding and Rainwater goods to
be replaced with new, Colour: Black /
Anthracite

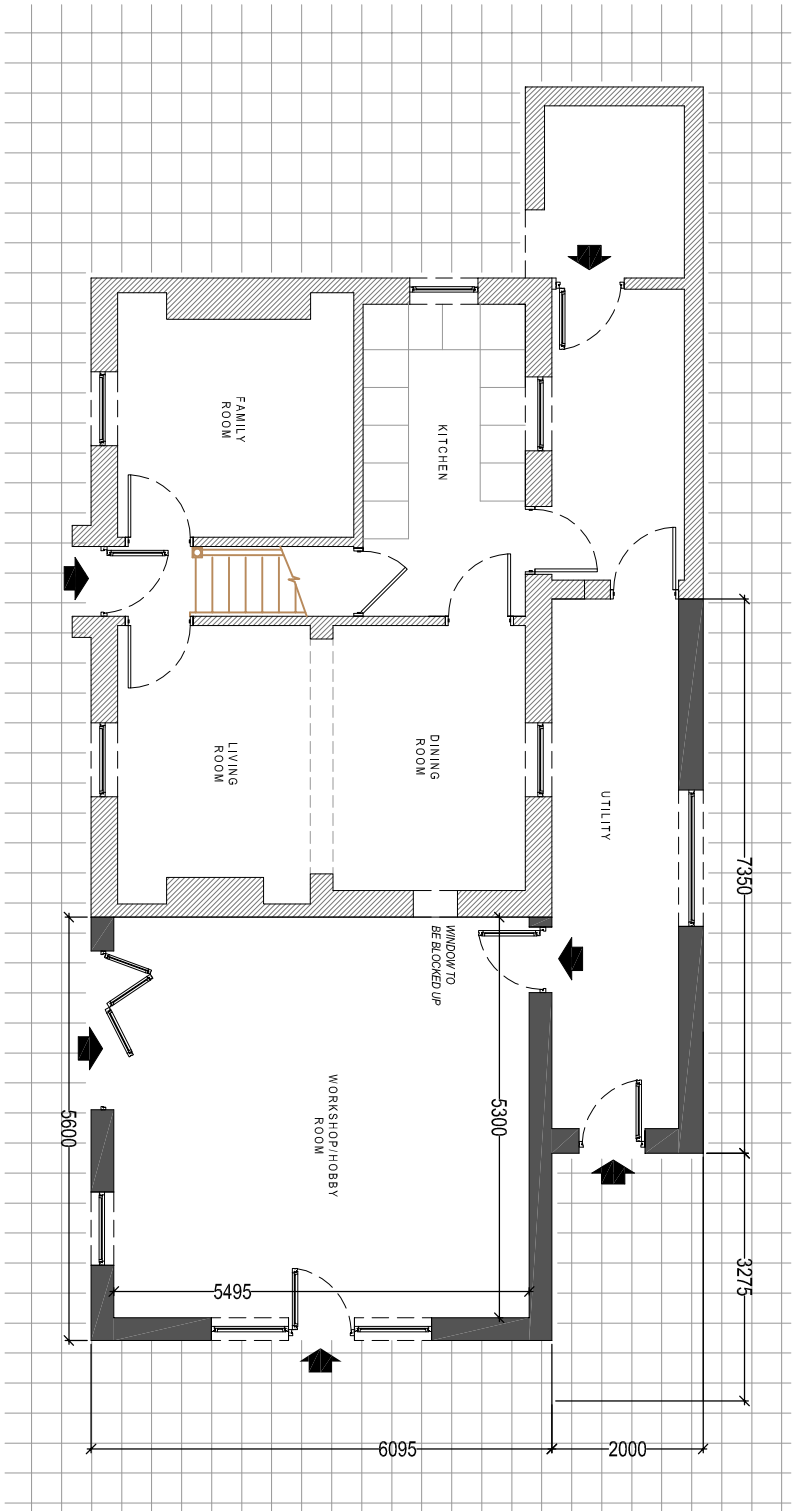


PROPOSED GROUND FLOOR PLAN
Scale 1:100

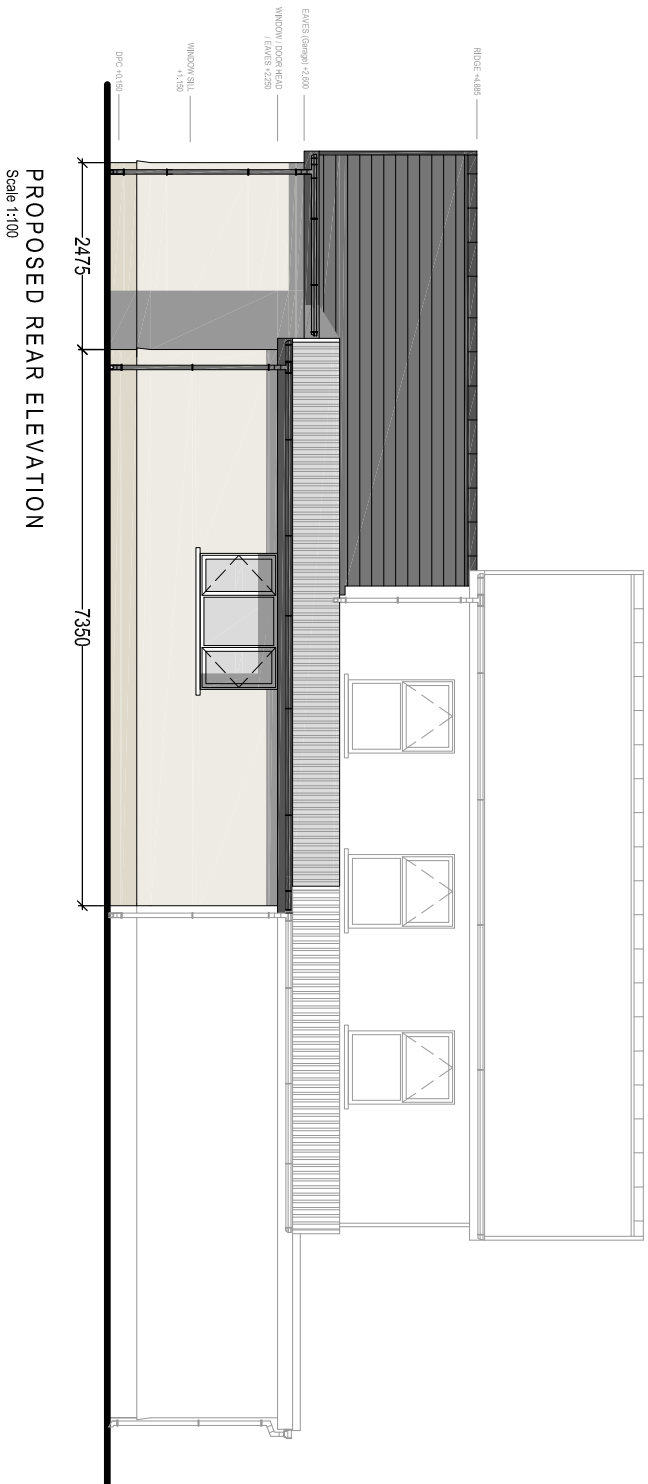


PROPOSED REAR ELEVATION
Scale 1:100



Reproduced from an Ordnance Survey map with the permission of the
Controller of Her Majesty's Stationary Office
©Crown Copyright. All rights reserved.

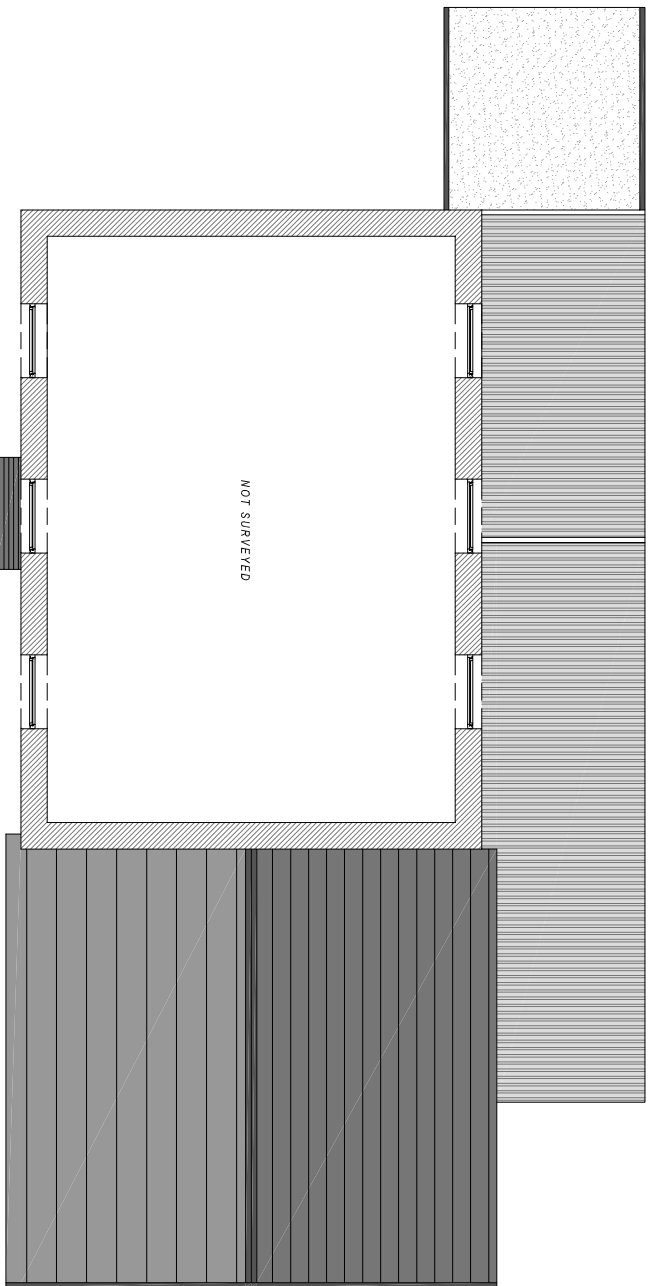

PROPOSED ROOF PLAN
Scale 1:100

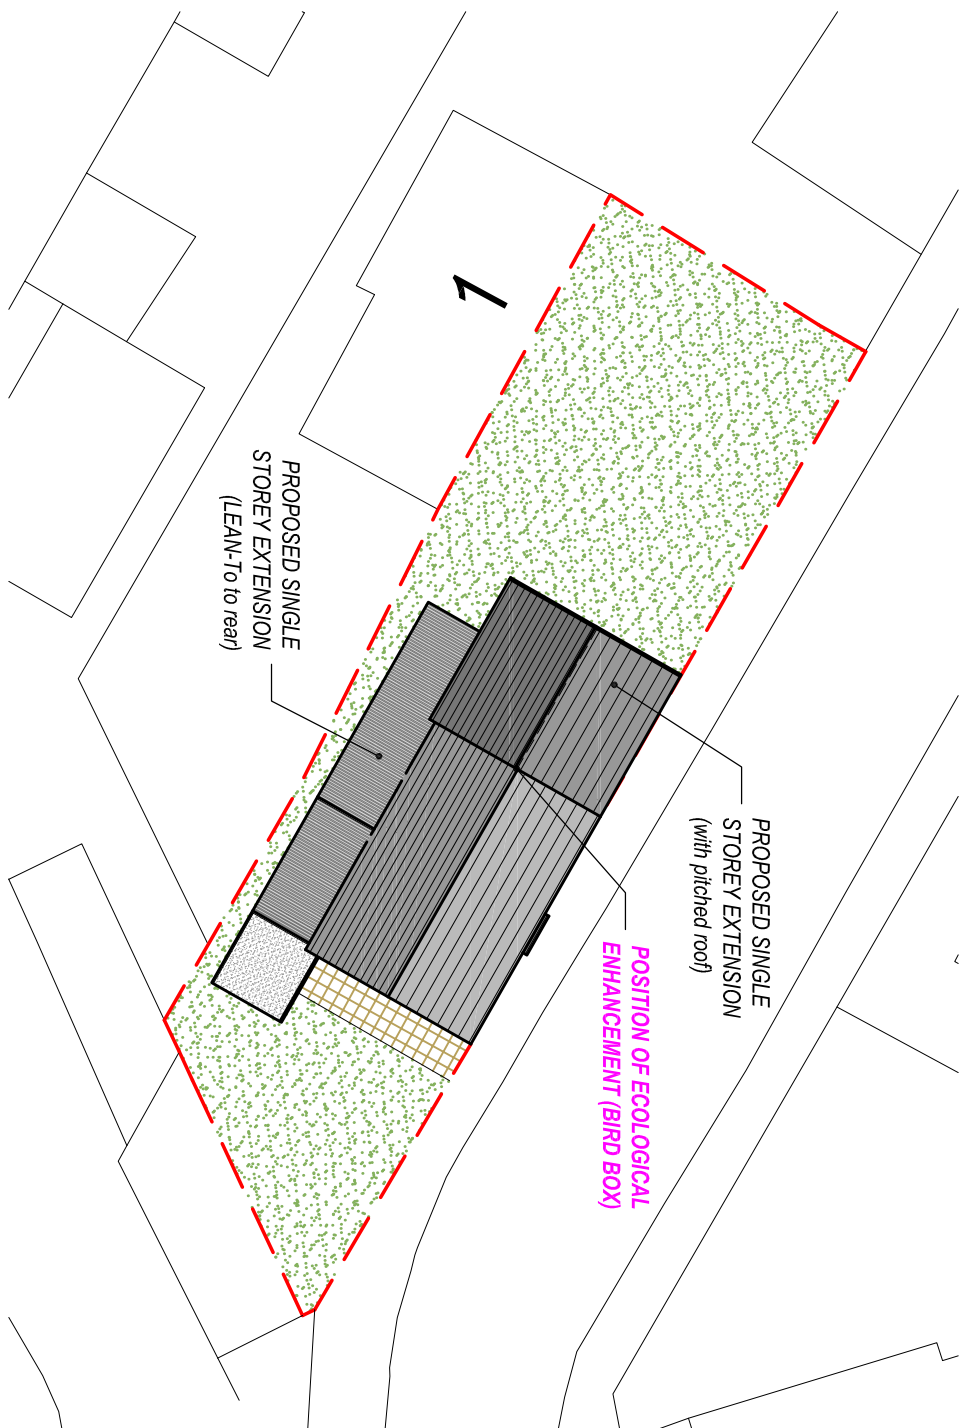

PROPOSED BLOCK PLAN
Scale 1:250

Project Title:
**PROPOSED SINGLE STOREY
SIDE EXTENSION
& REAR LEAN TO**

General Notes:
1. Do not scale from the drawings. Use figure dimensions only.
2. Dimensions are in m unless otherwise stated.
Drawing Issue:

PLANNING

Drawing Title:
PROPOSED ELEVATIONS & FLOOR PLANS

Drawing No:	Revision:	C
Date:	06-07-2022	Revised:
Scale(s):	1:100 / 1:250	Paper Size:
		A2



Cwm Planning & Design Ltd.
(architectural and Draughting Services)