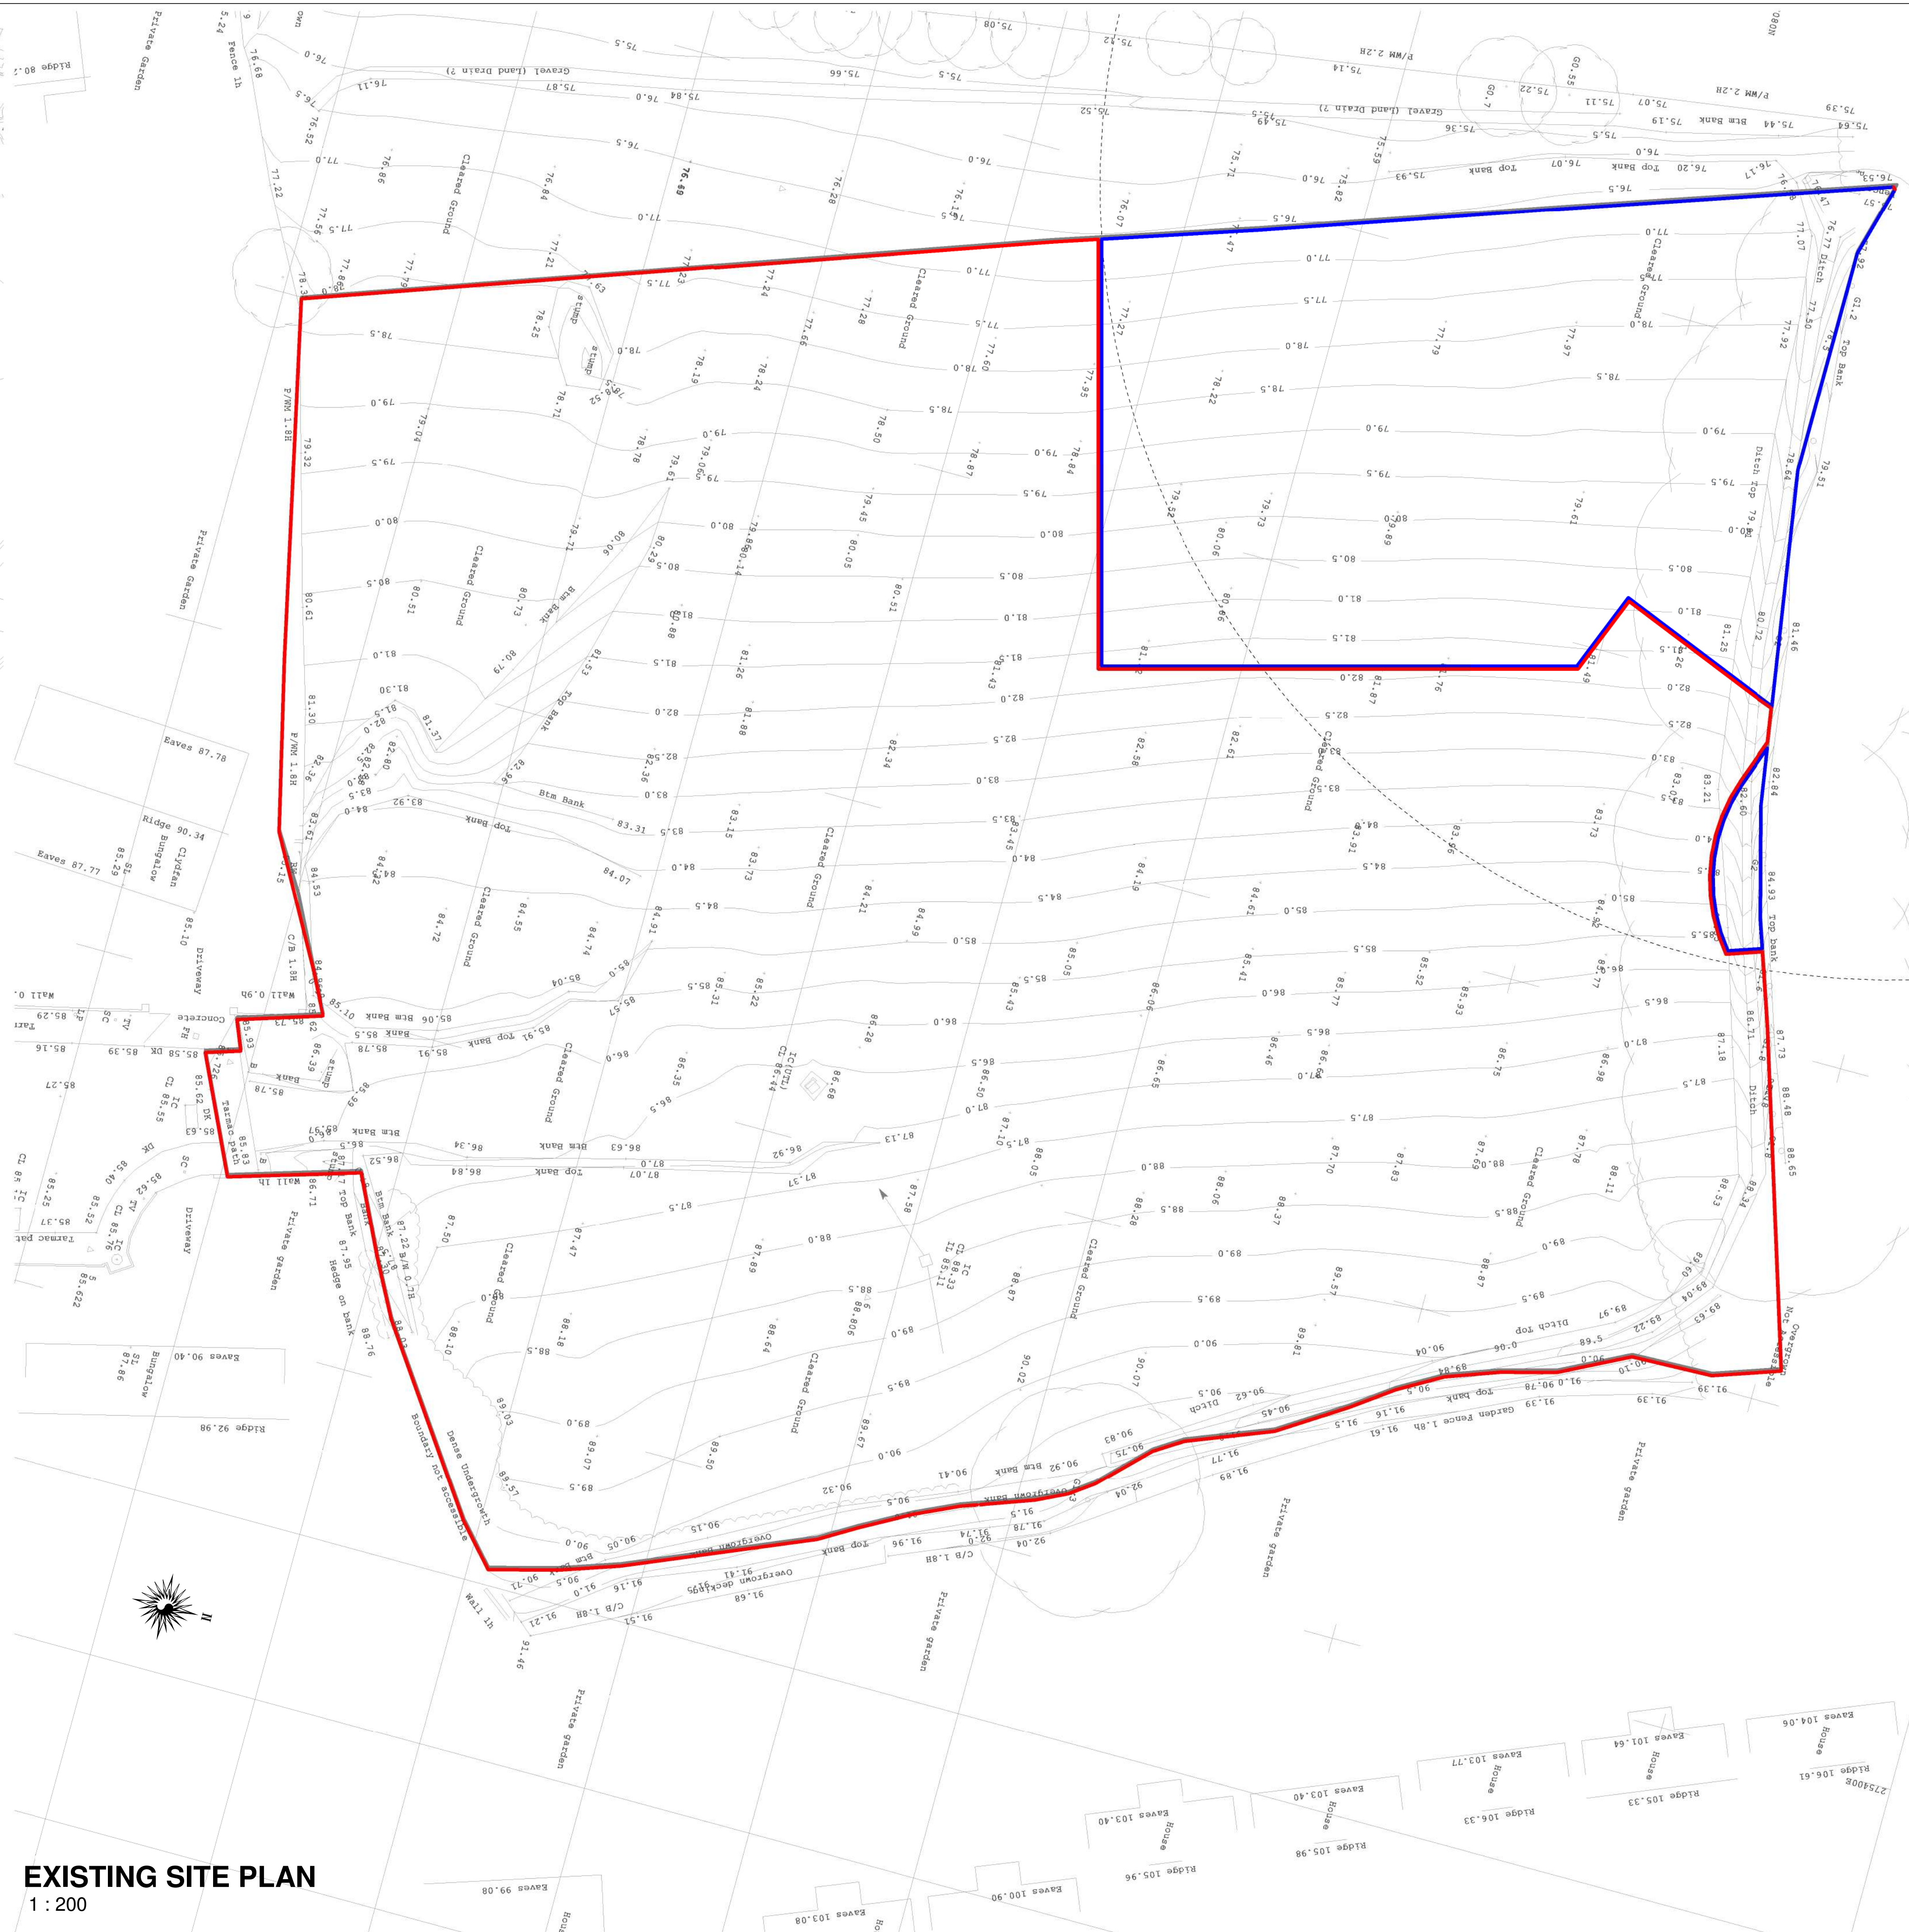
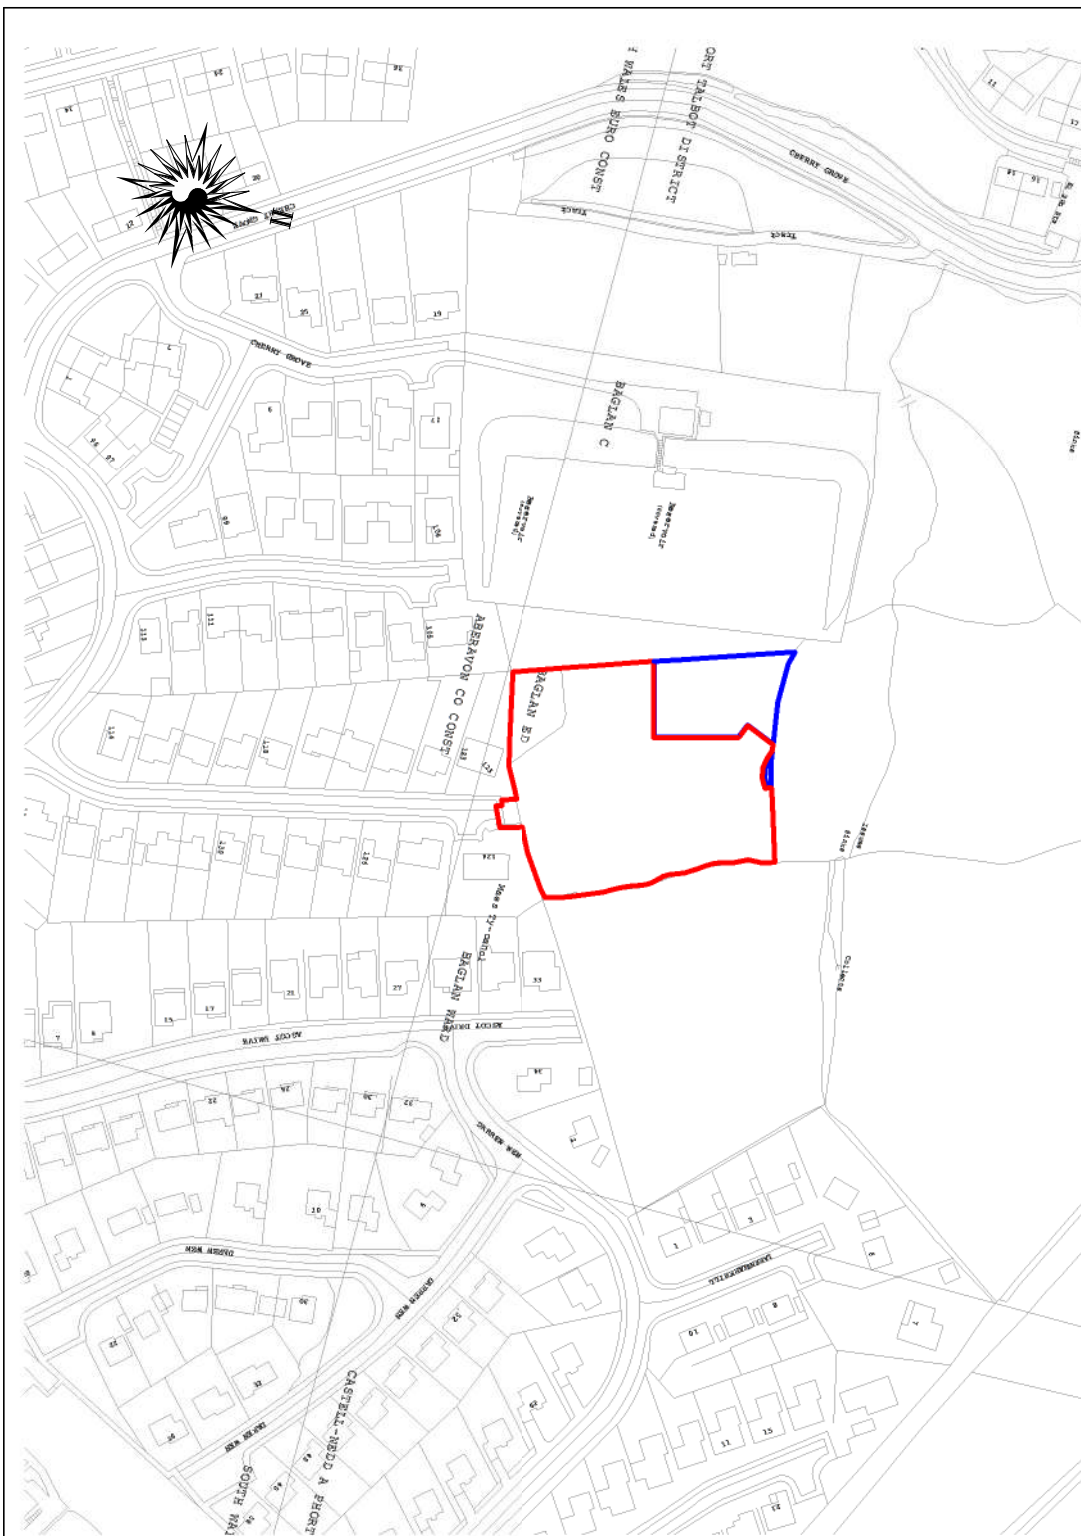


[illegible]

STATUS	PURPOSE OF ISSUE
	PLANNING

i.m. *Design Studio*

 Chartered Institute of
Architectural Technologists
Registered Practice

27 Park Avenue,
Skewen, SA106RU

PROJECT
Maes Ty Canol,
Baglan, Port Talbot

LOCATION AND SITE PLANS

CLIENT

DRAWN BY JM	CHECKED BY Checker	DATE 15/01/22
SCALE (@ A1) As indicated	PROJECT NUMBER Project Number	
DRAWING NUMBER PLO - A104		REV B