



FRONT ELEVATION
1 : 200



LEFT ELEVATION
1 : 200




REAR ELEVATION


1 : 200



RIGHT ELEVATION
1 : 200

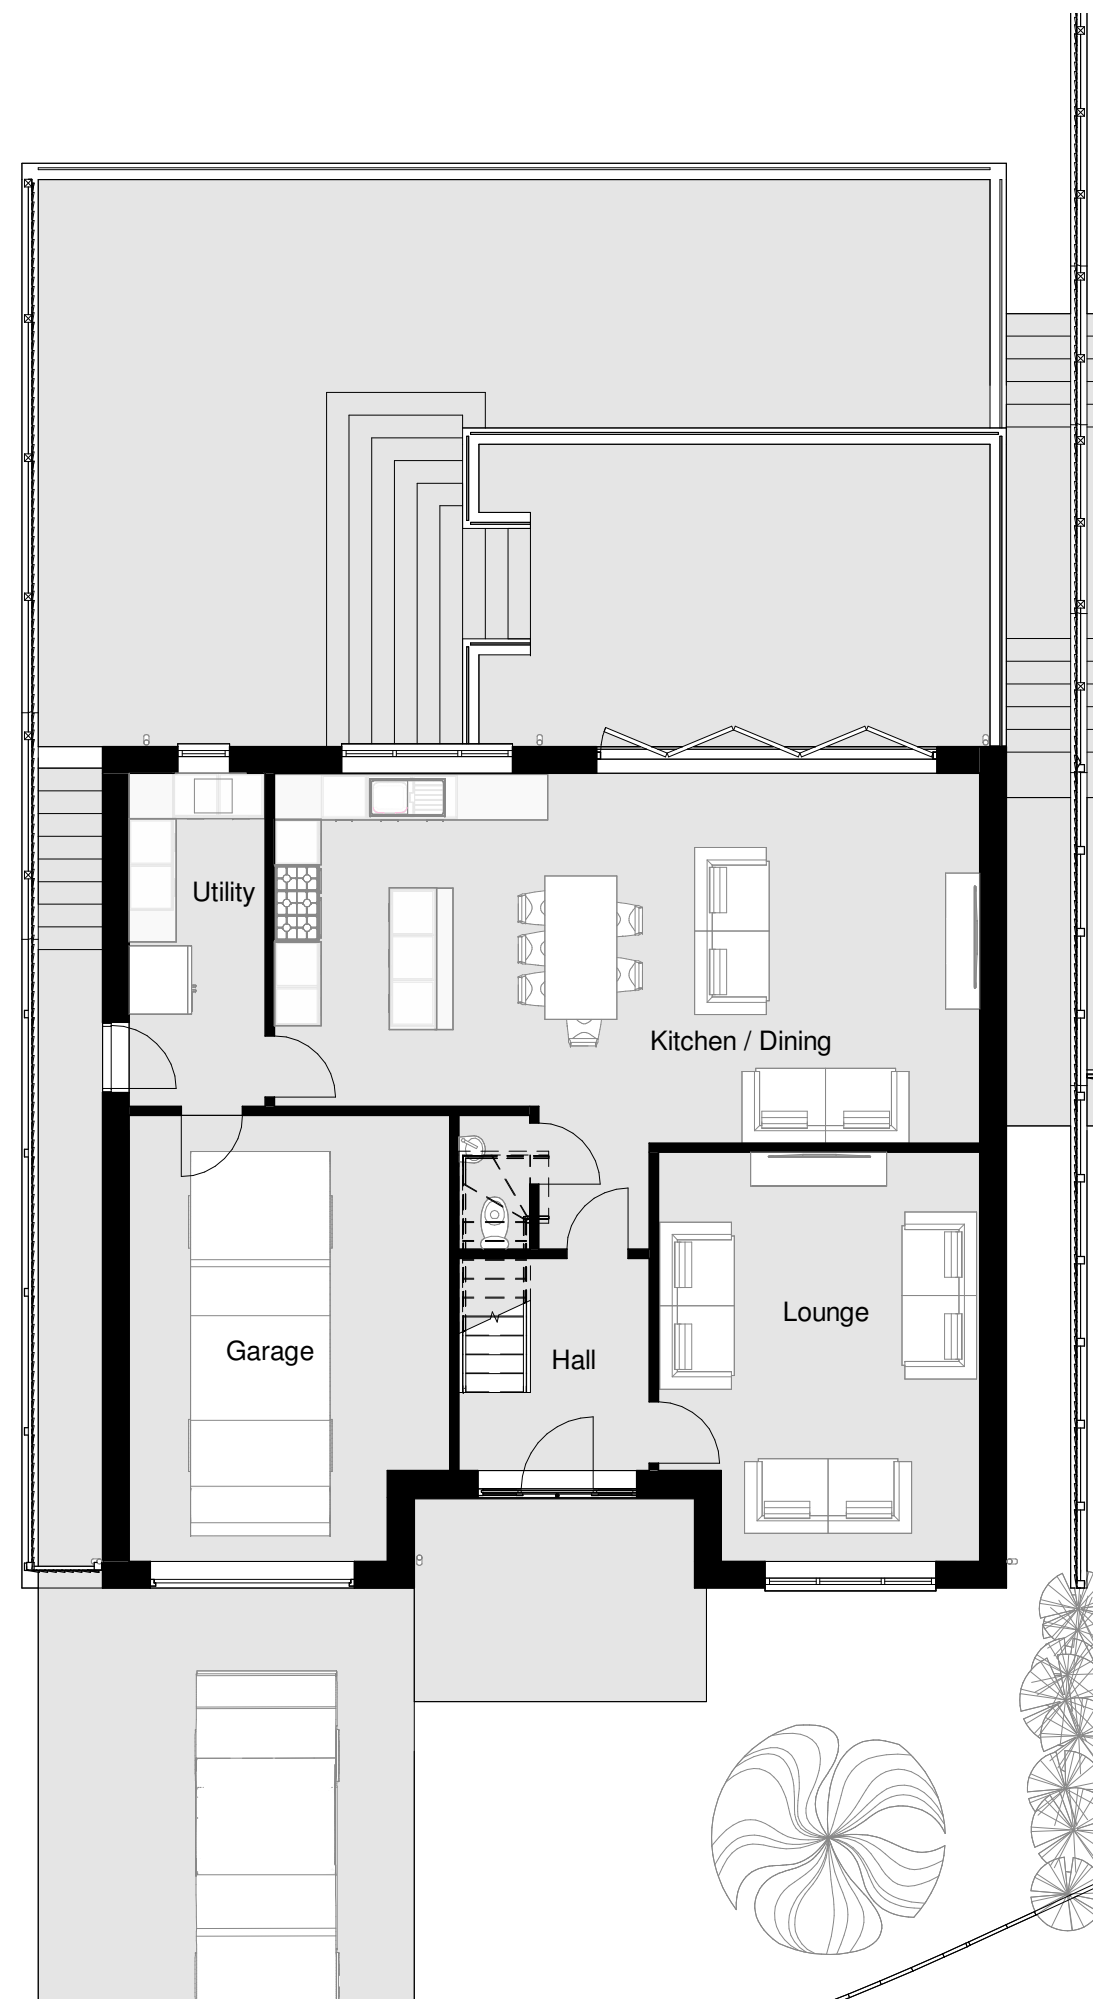

PLOT 1- GFL
1 : 100

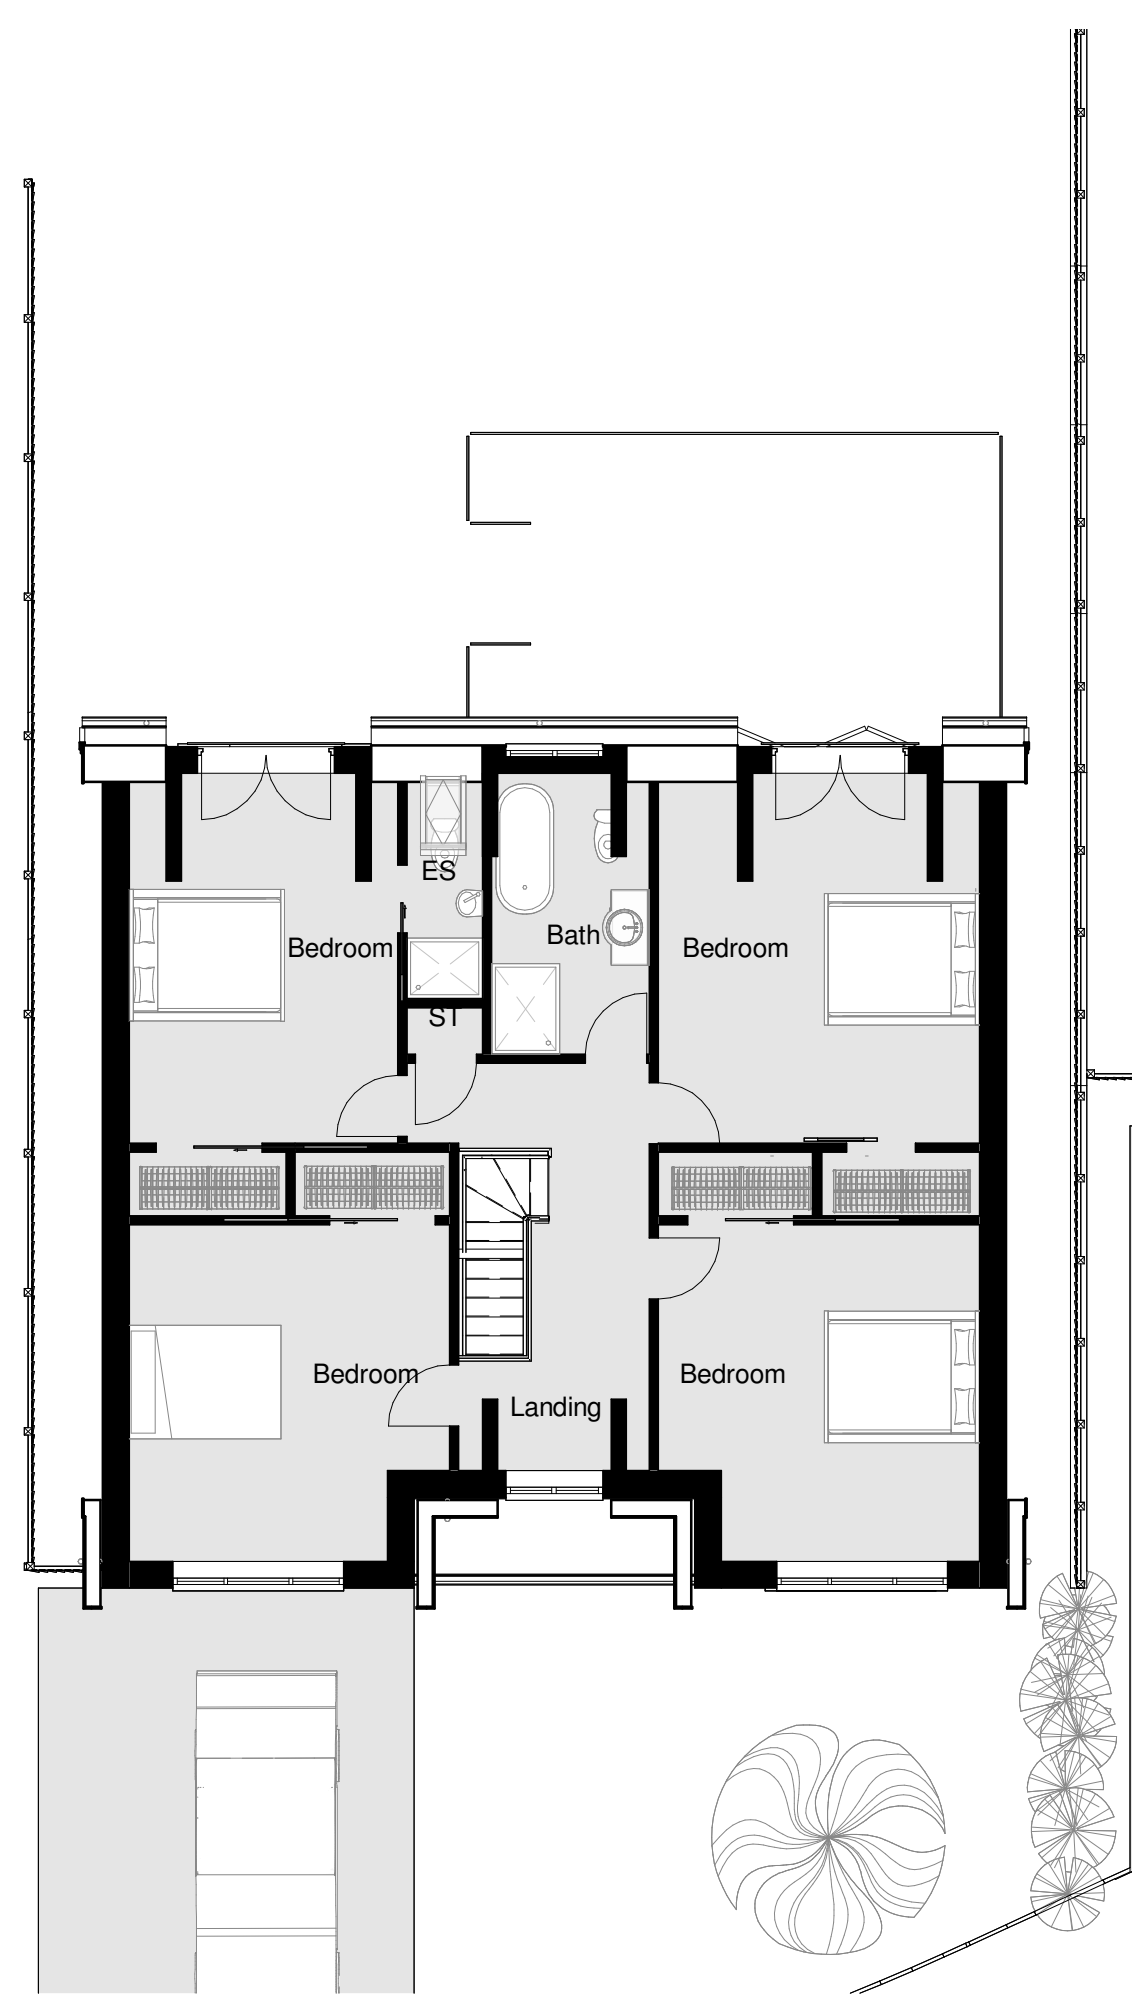

PLOT 1 - FFL



FRONT VIEW



REAR VIEW 1



REAR VIEW 2

[illegible]

STATUS	PURPOSE OF ISSUE PLANNING
--------	-------------------------------------

i.m. *Design Studio*

 Chartered Institute of
Architectural Technologists
Registered Practice

*27 Park Avenue,
Skewen, SA106RU*

PROJECT

Maes Ty Canol,
Baglan, Port Talbot

TITLE

PLOT 1 - MAES TY CANOL

CLIENT _____

DRAWN BY JM	CHECKED BY Checker	DATE 14/12/21
SCALE (@ A1) As indicated		PROJECT NUMBER Project Number
DRAWING NUMBER PL1 - A141		REV C