



FRONT ELEVATION
1 : 200




LEFT ELEVATION
1 : 200




REAR ELEVATION


1 : 200

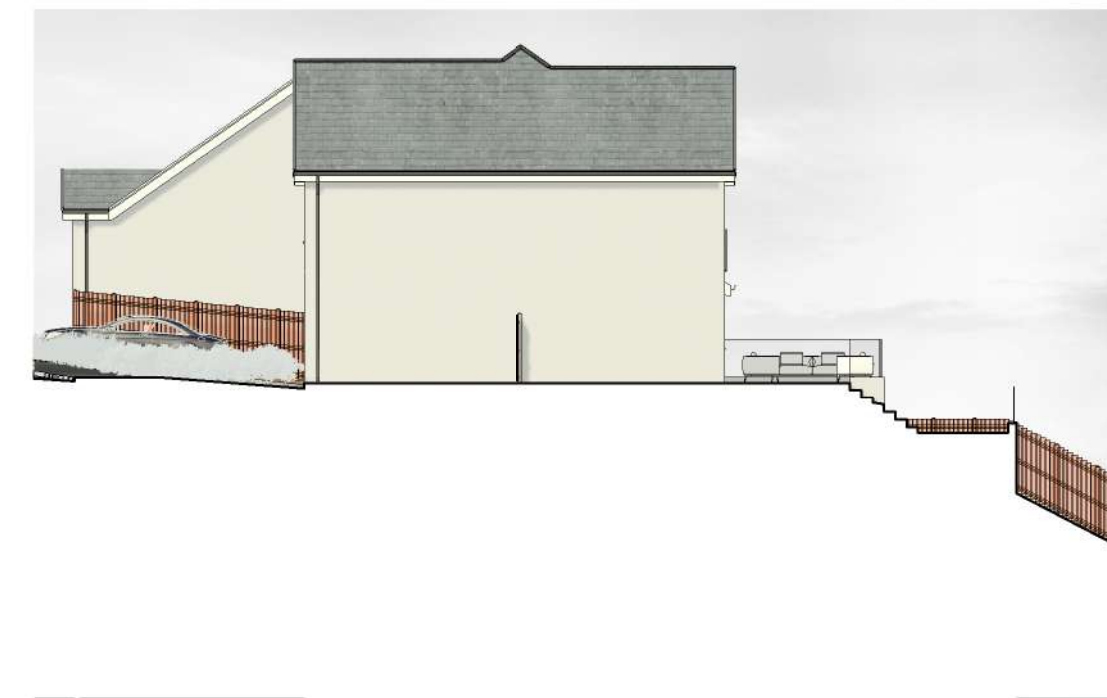


RIGHT ELEVATION
1 : 200

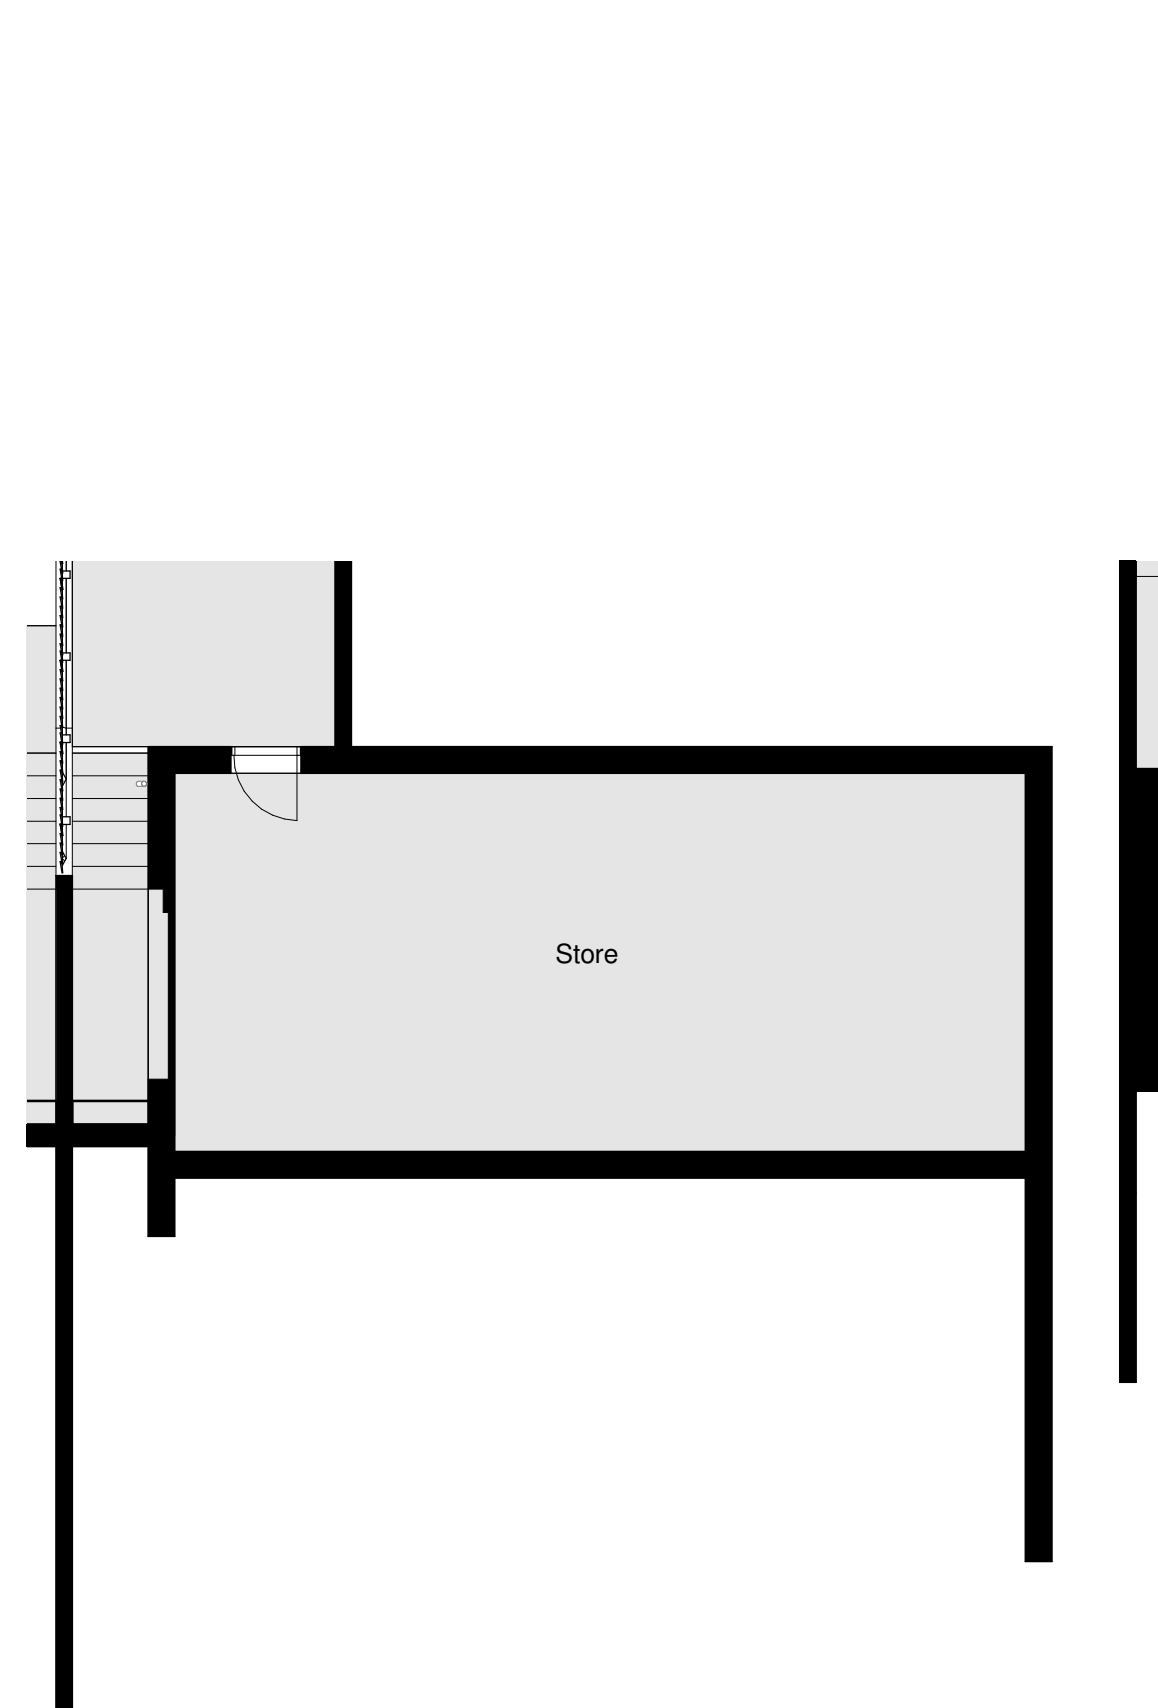


PLOT 2 - LGFL
1 : 100

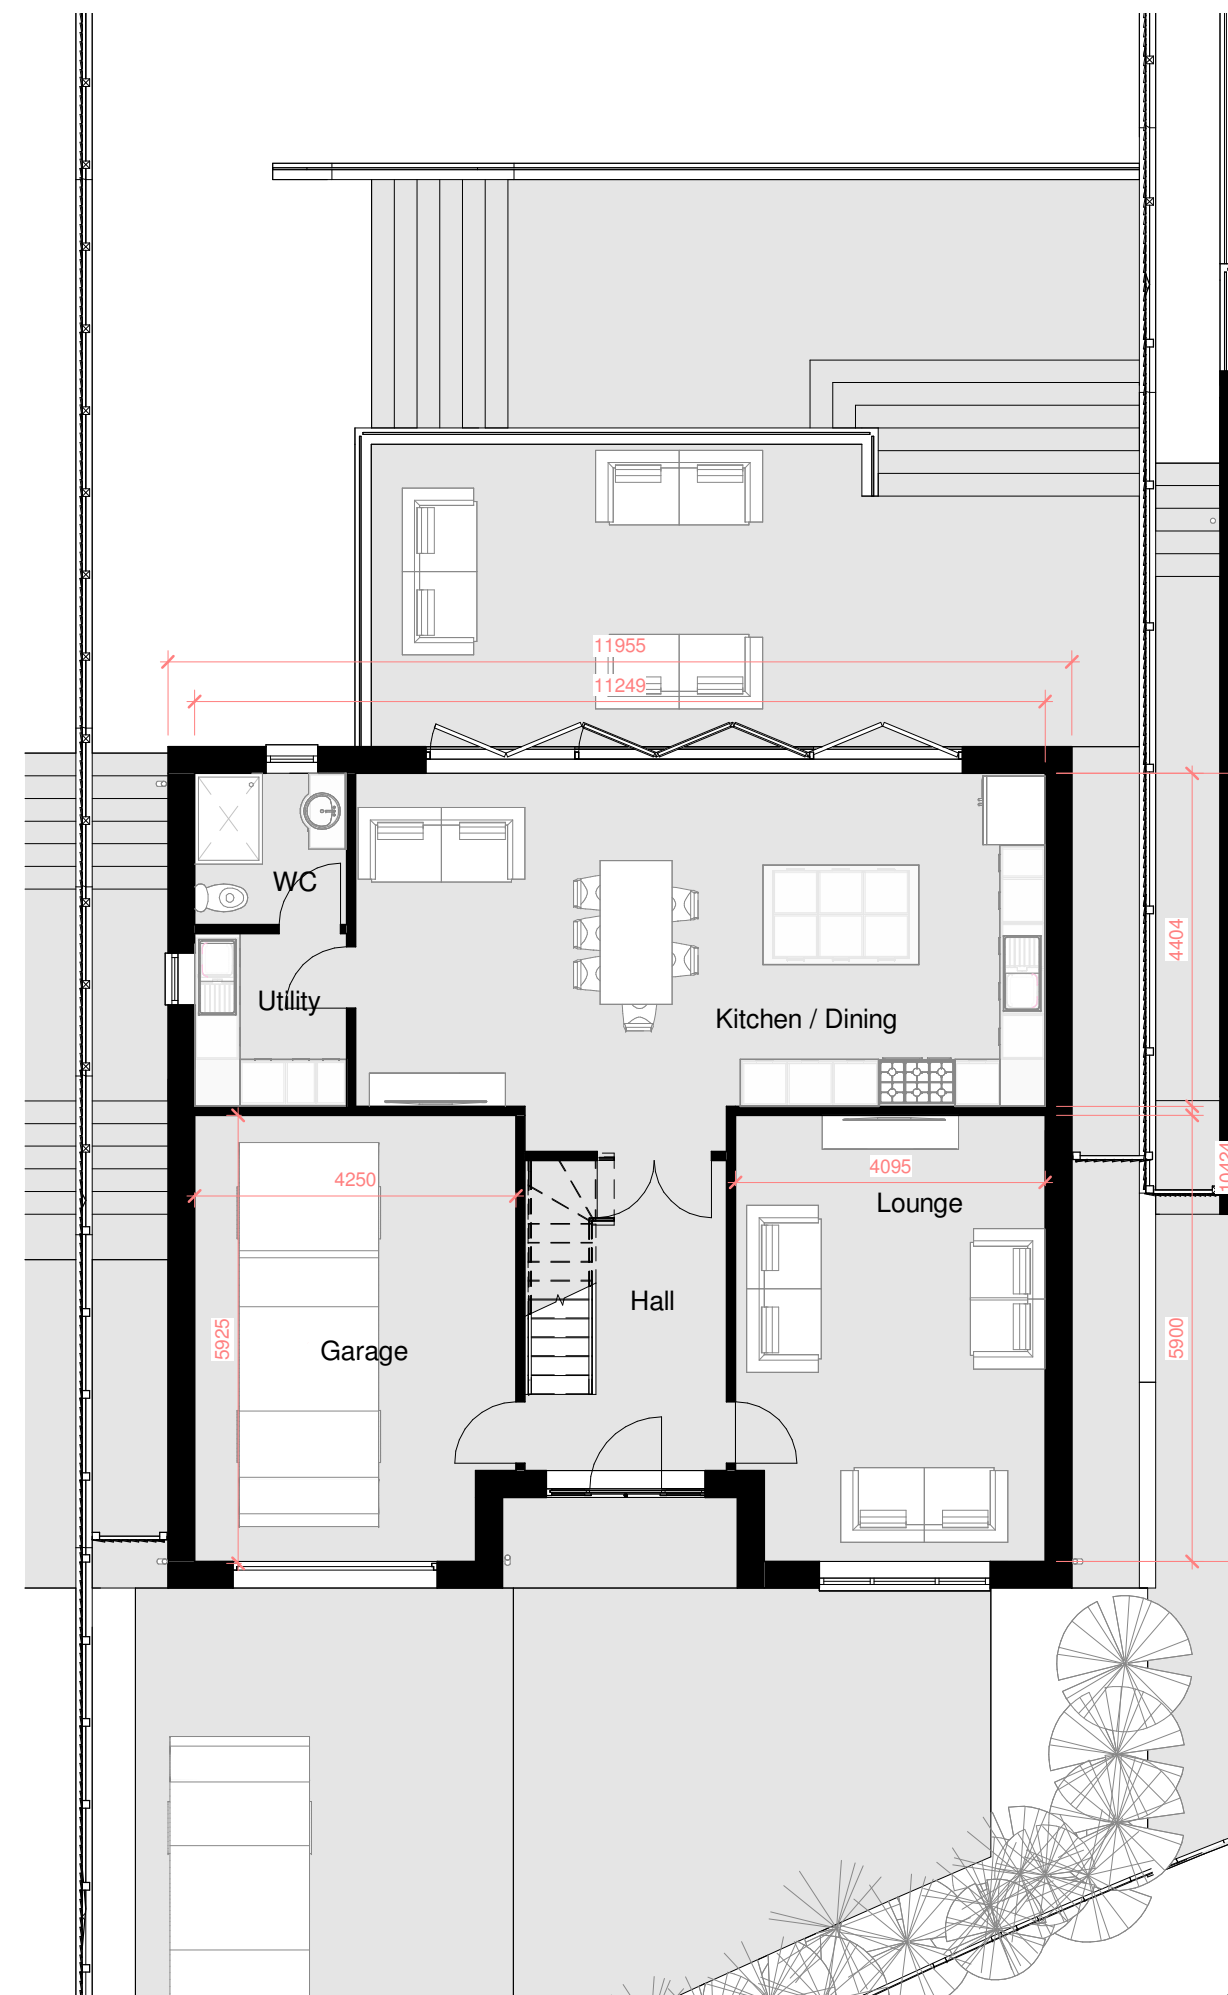

PLOT 2 - GFL
1 : 100

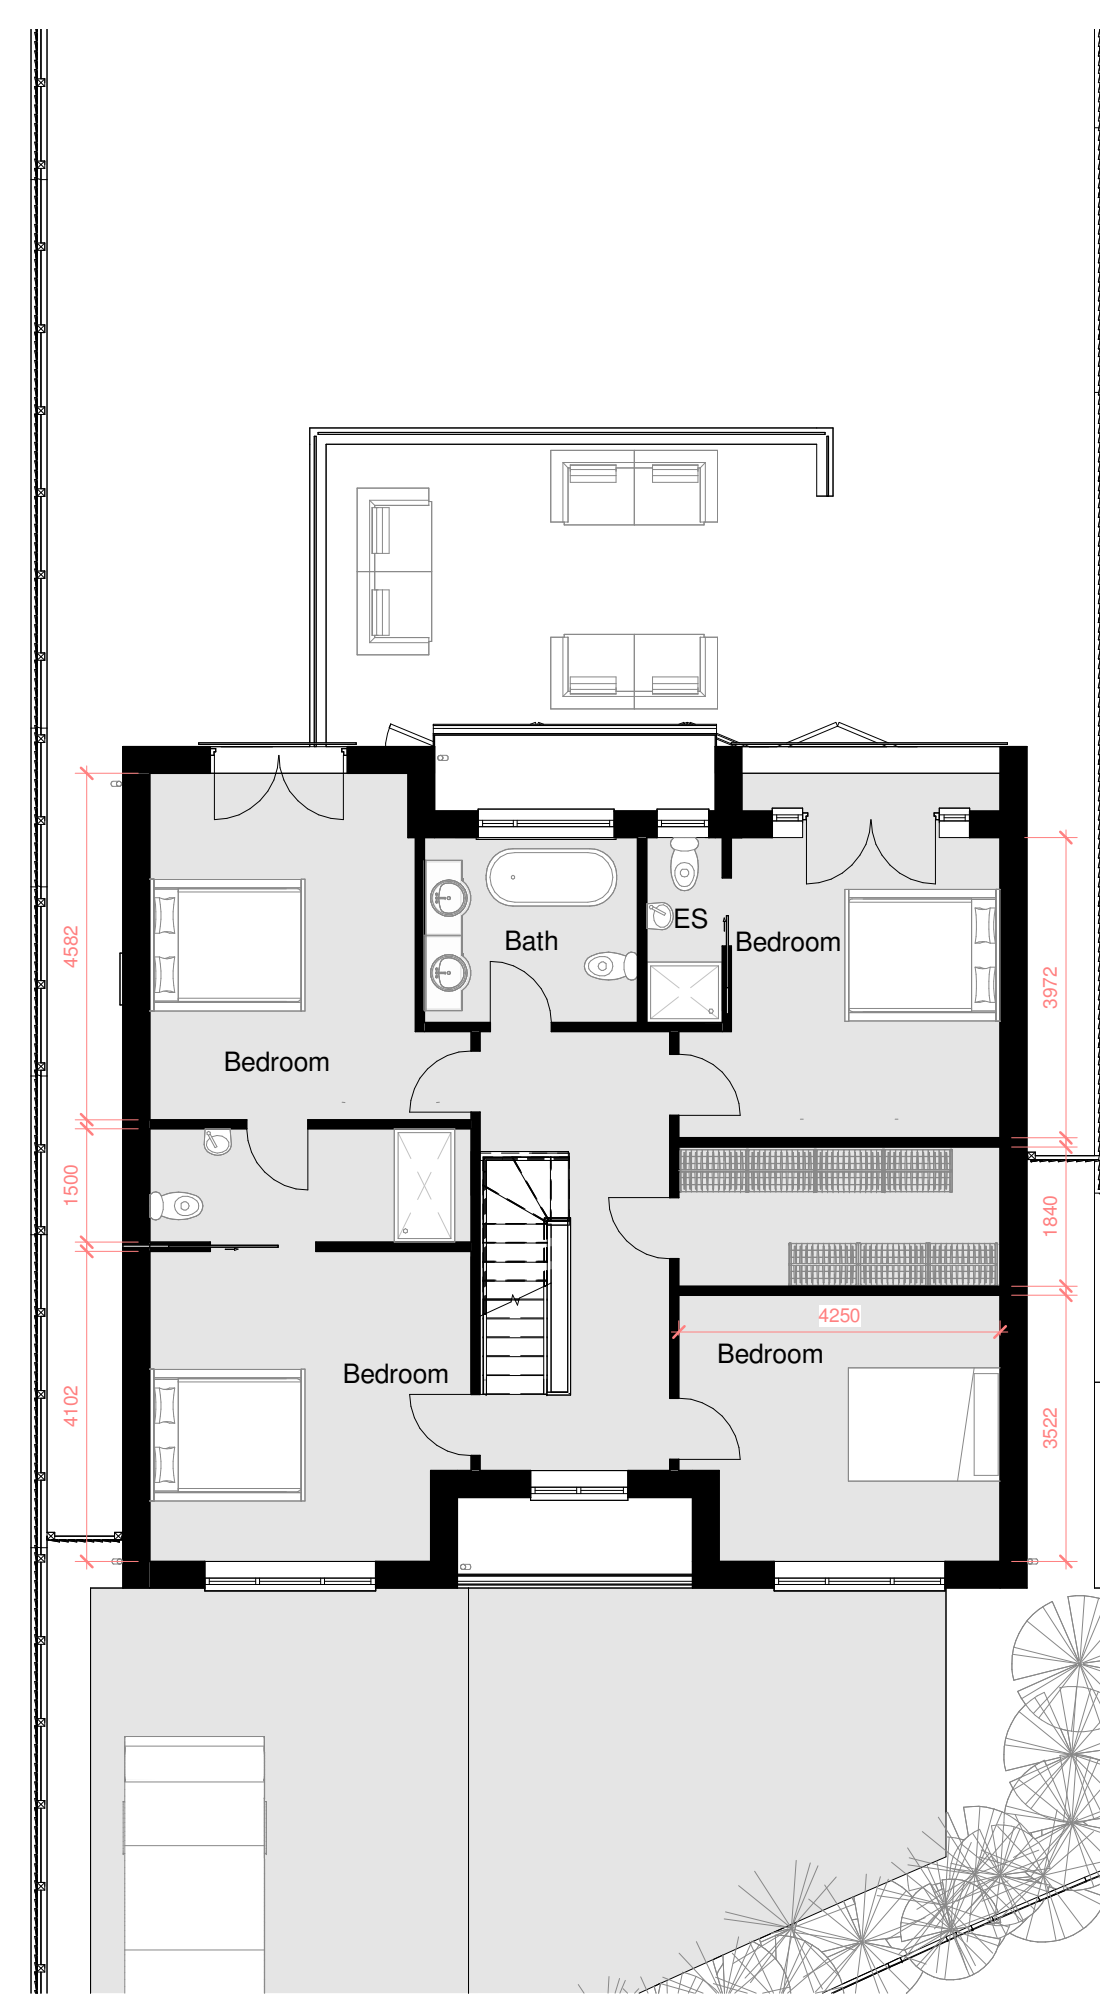

PLOT 2 - FFL

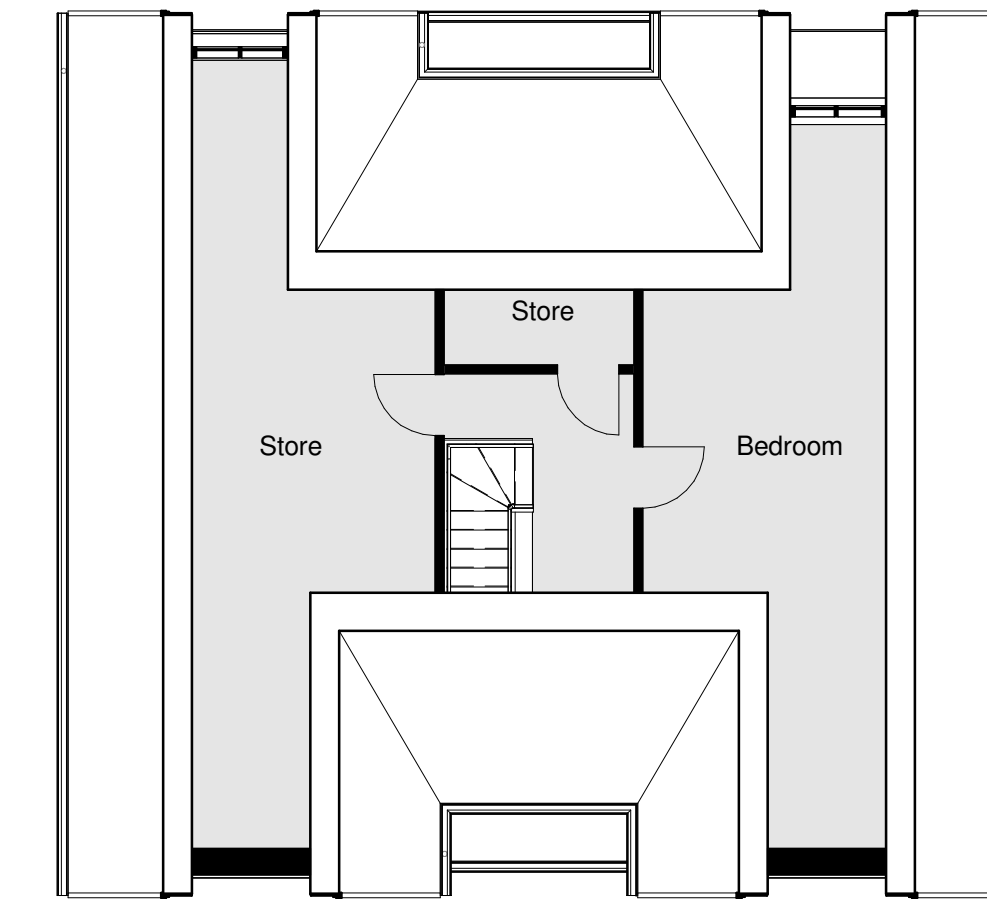

PLOT 2 - SFL



FRONT VIEW



REAR VIEW 1



REAR VIEW 2

[illegible]

STATUS	PURPOSE OF ISSUE PLANNING
--------	-------------------------------------

i.m. *Design Studio*

 Chartered Institute of
Architectural Technologists
Registered Practice

*27 Park Avenue,
Skewen, SA106RU*

PROJECT	Maes Ty Canol, Baglan, Port Talbot
---------	---

TITLE

PLOT 2 - MAES TY CANOL

CLIENT _____

DRAWN BY JM	CHECKED BY Checker	DATE 14/12/21
SCALE (@ A1) As indicated		PROJECT NUMBER Project Number
DRAWING NUMBER PL2 - A141		REV C