




FRONT ELEVATION
1 : 200

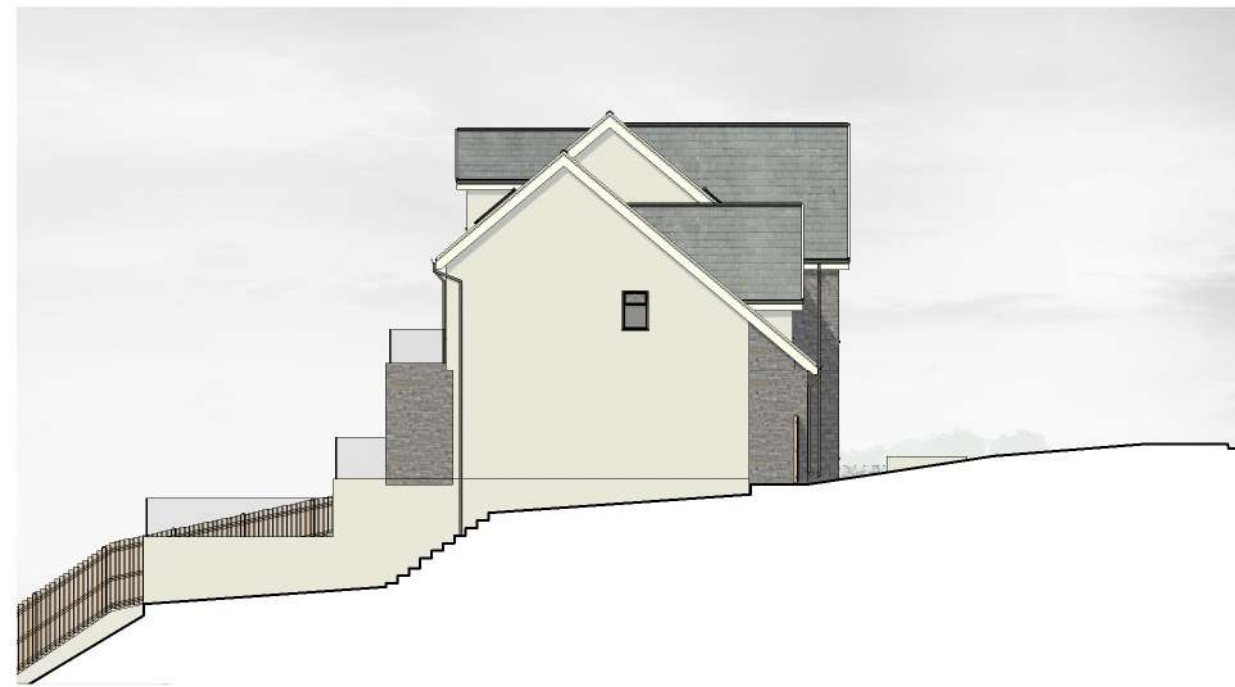

LEFT ELEVATION
1 : 200




REAR ELEVATION
1 : 200




RIGHT ELEVATION

1 : 200


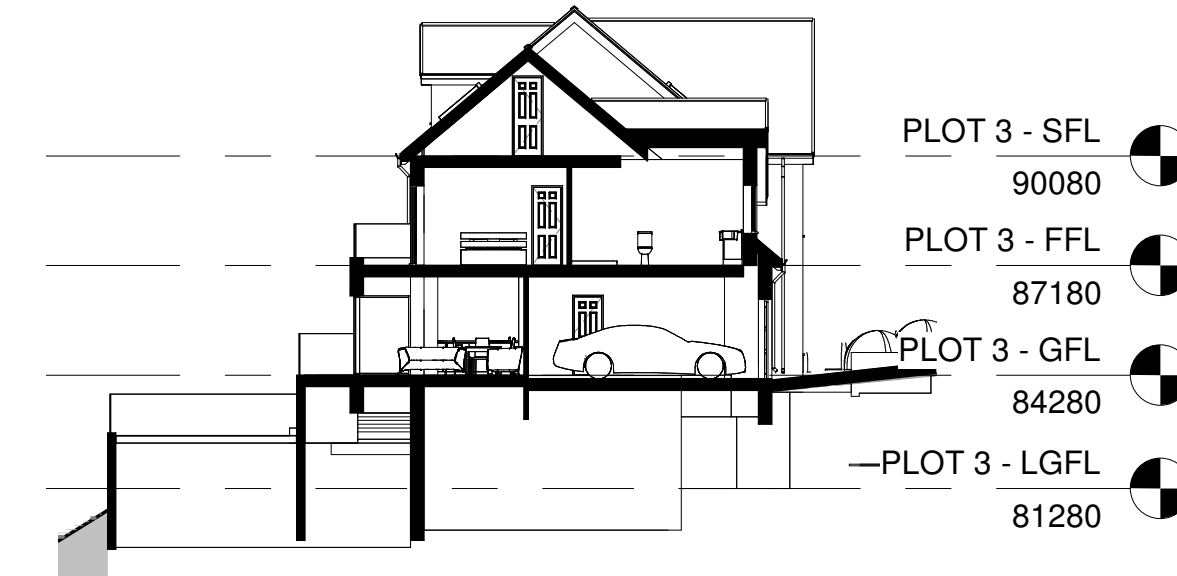


SECTION 1
1 : 200

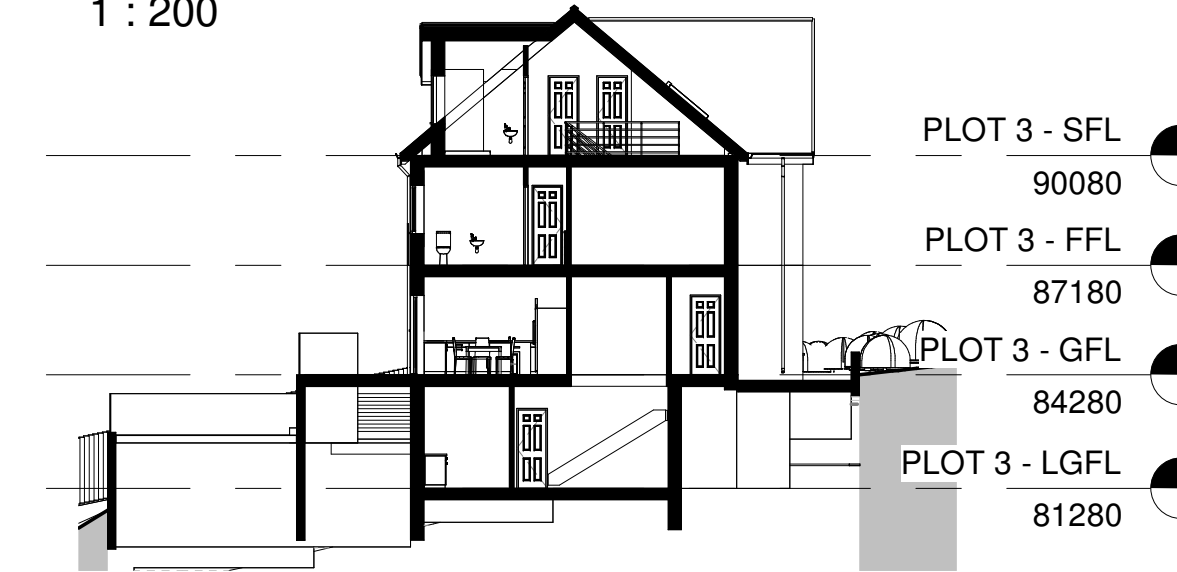


SECTION 2


1 : 200

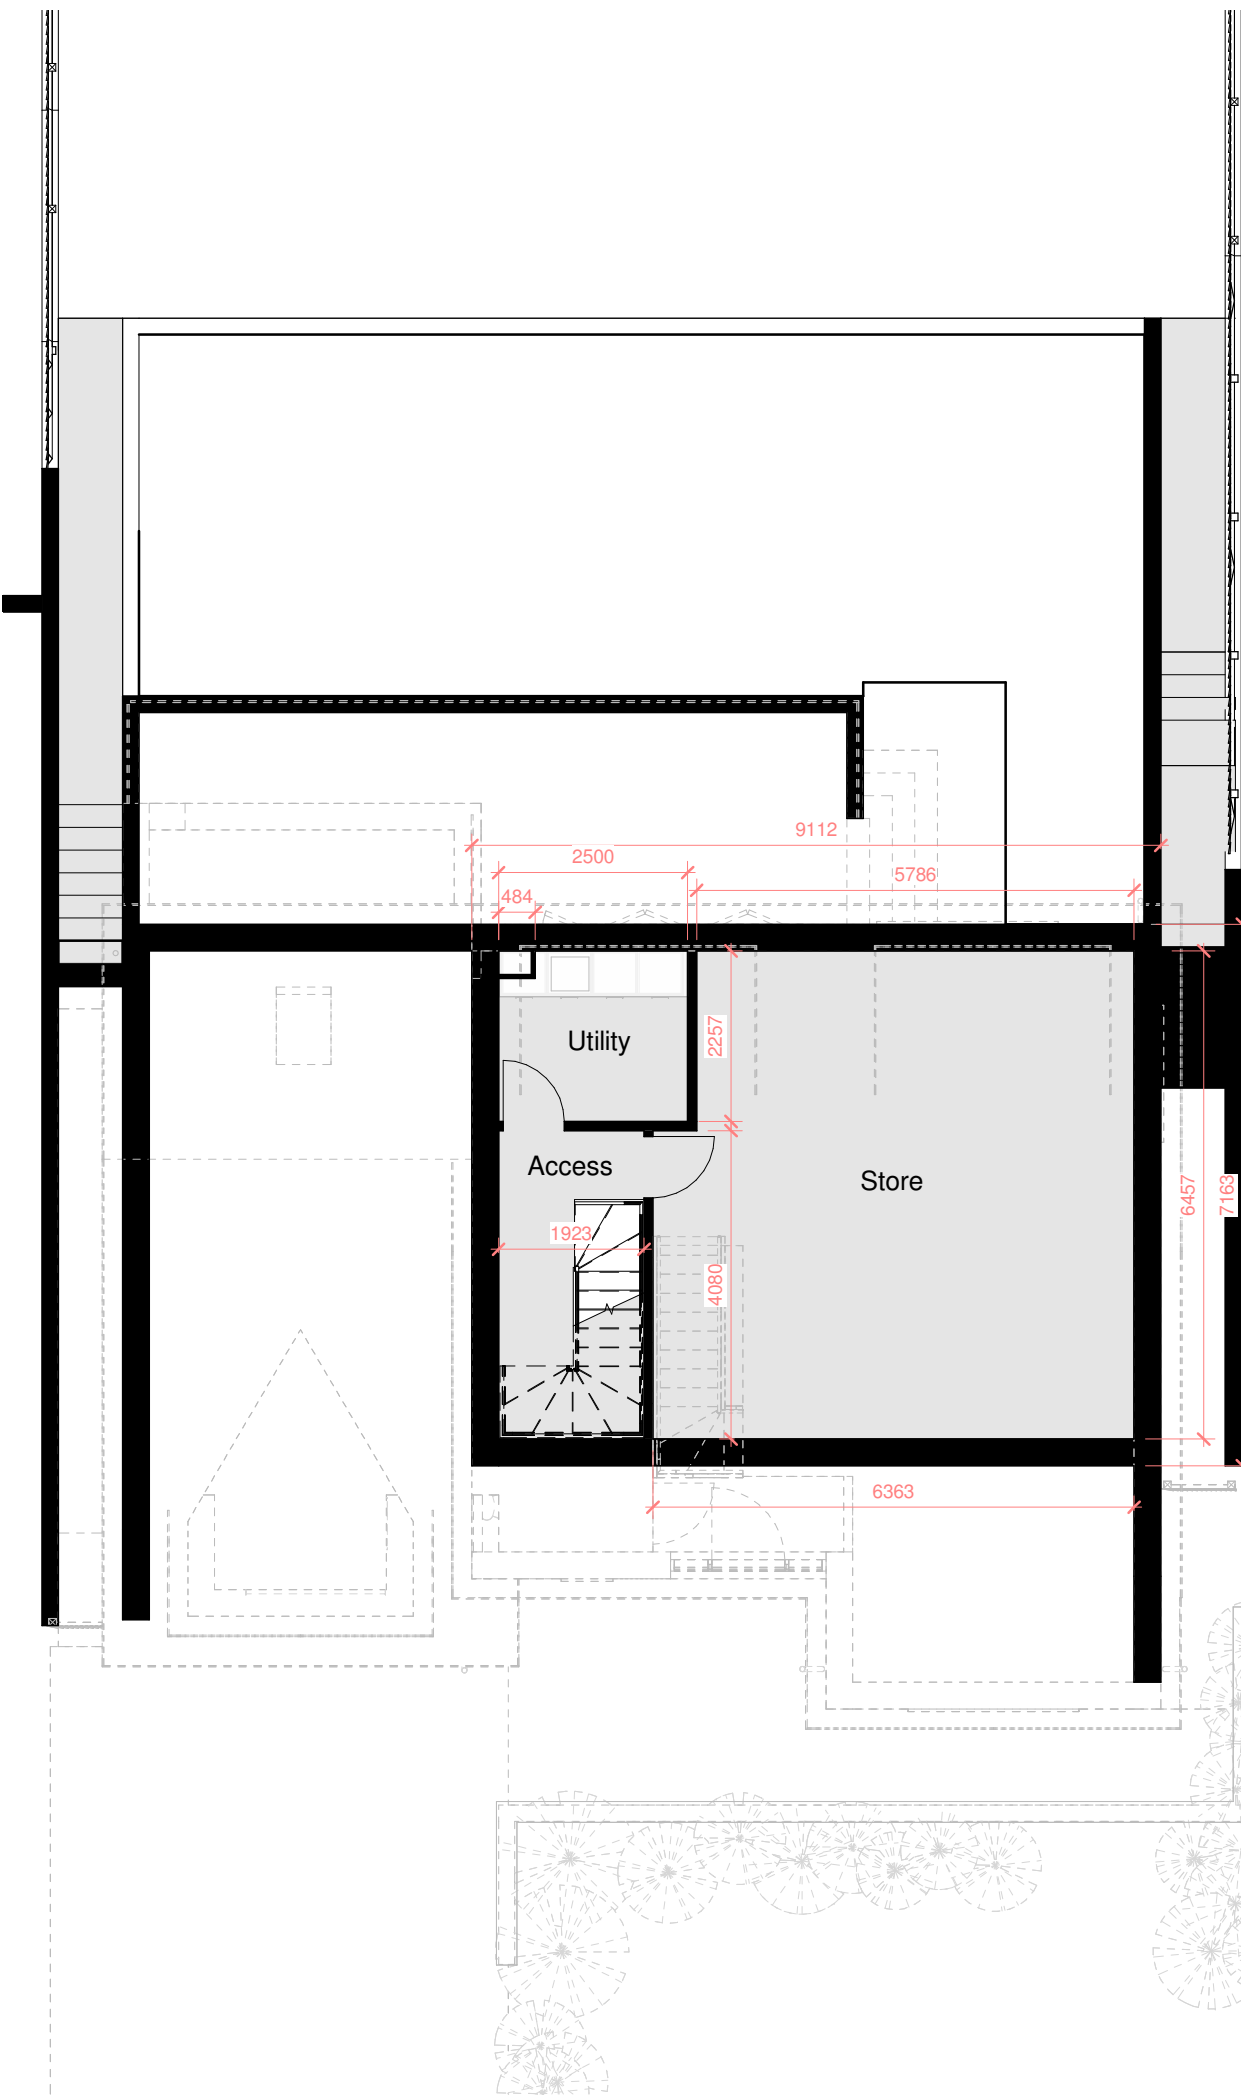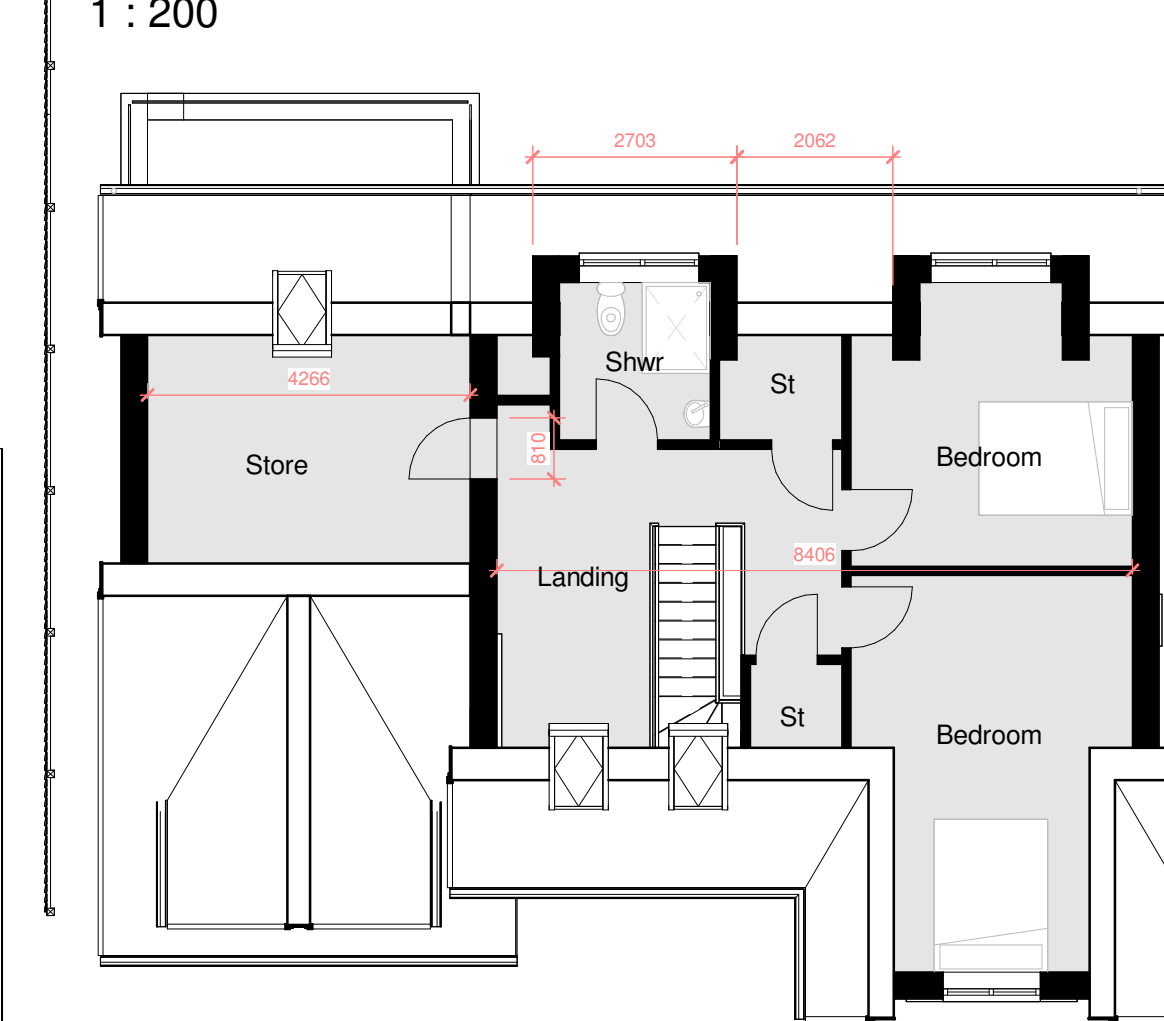


PLOT 3 - LGFL

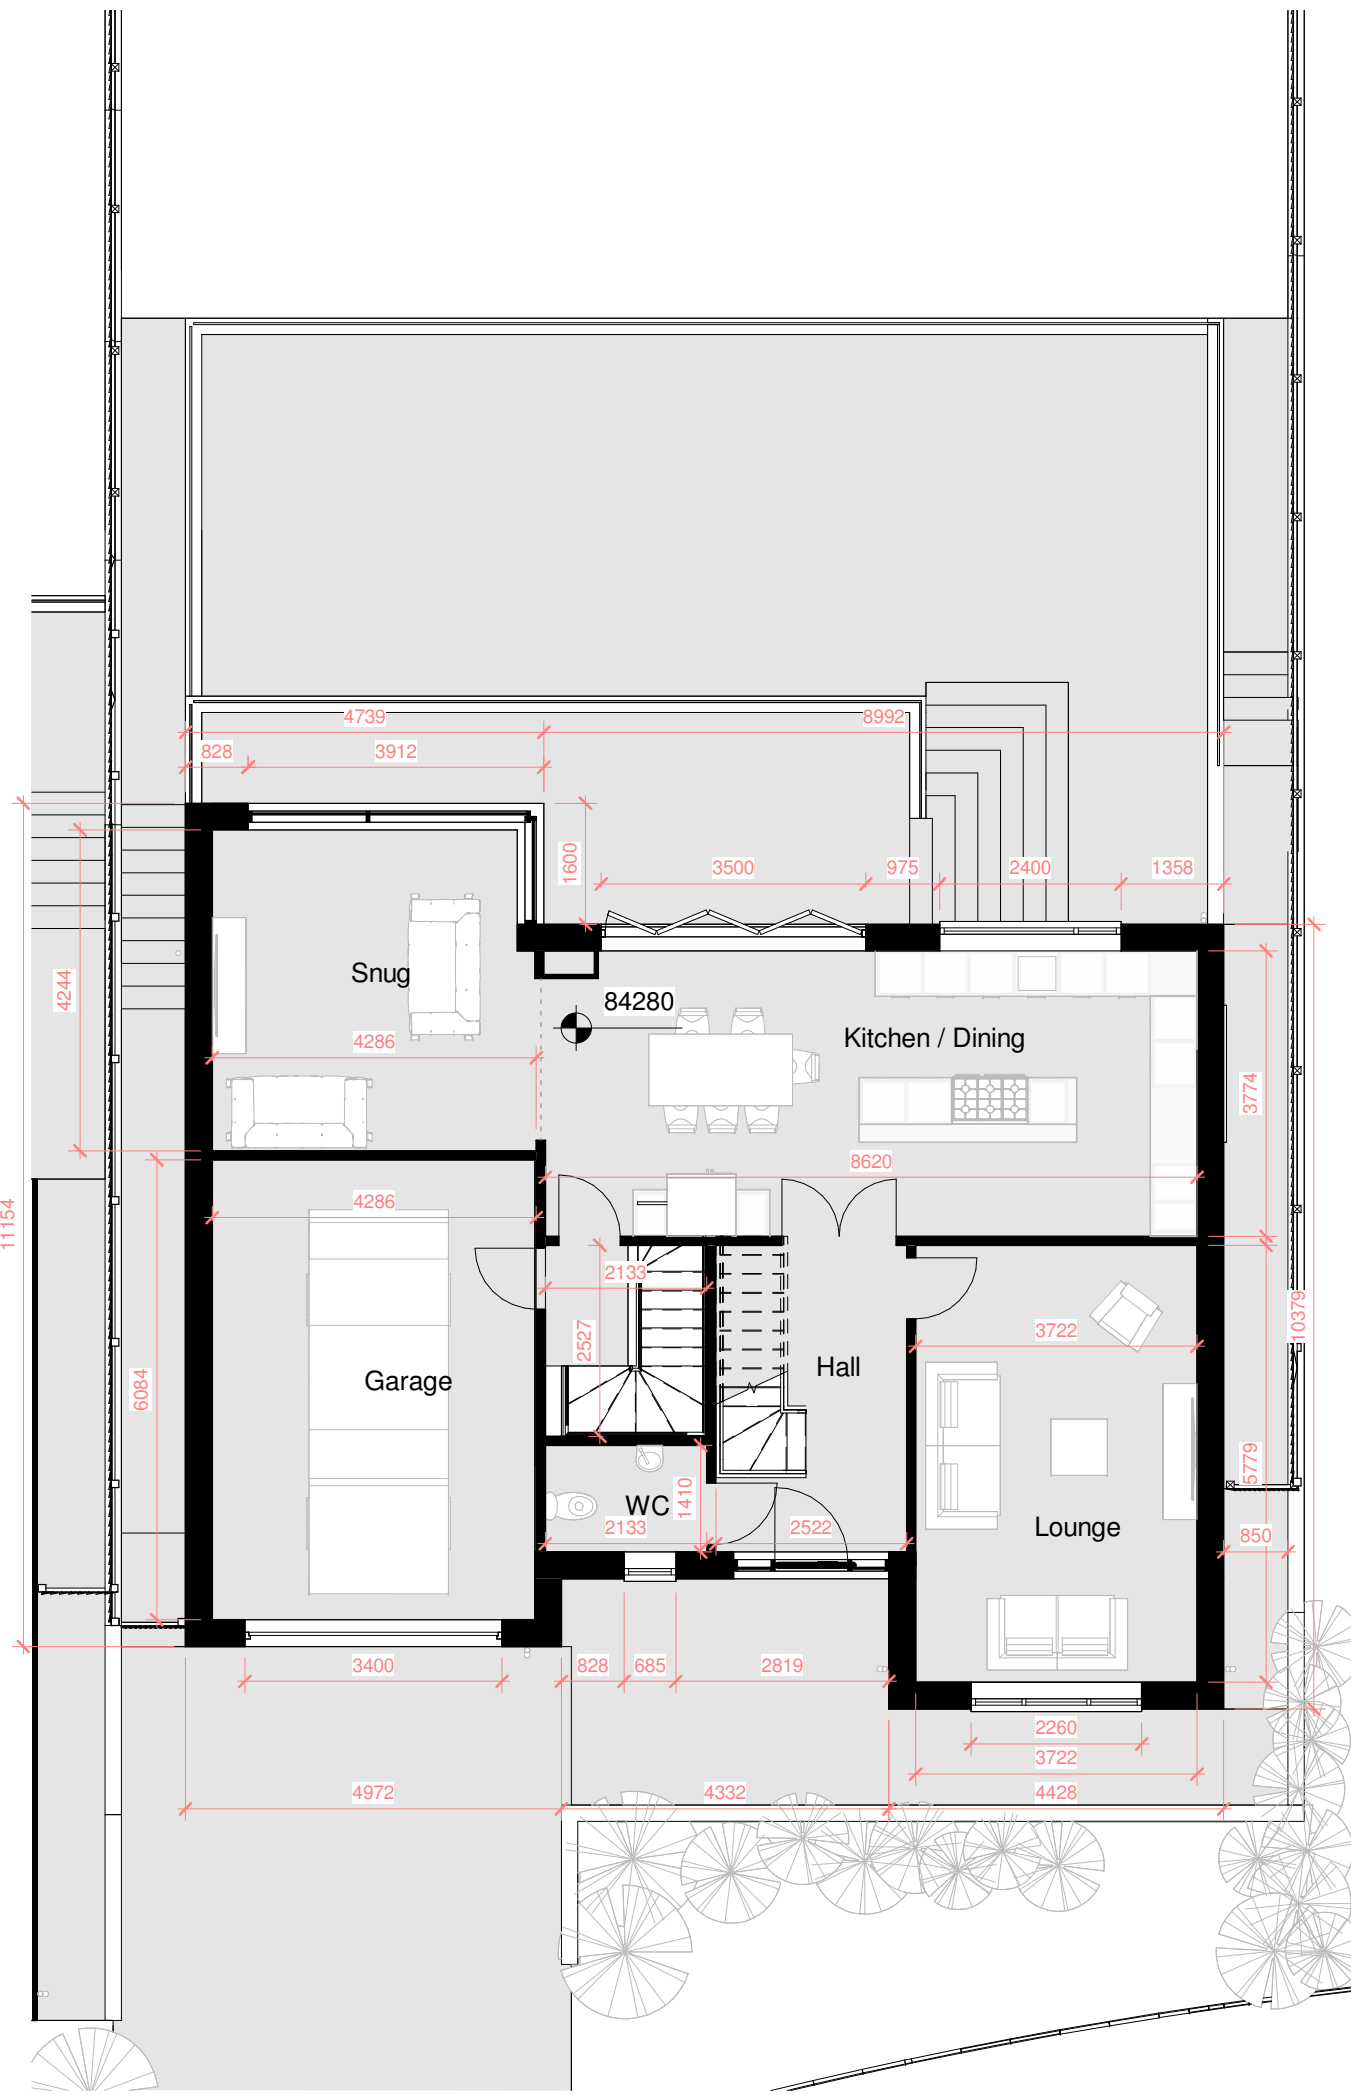

PLOT 3 - GFL

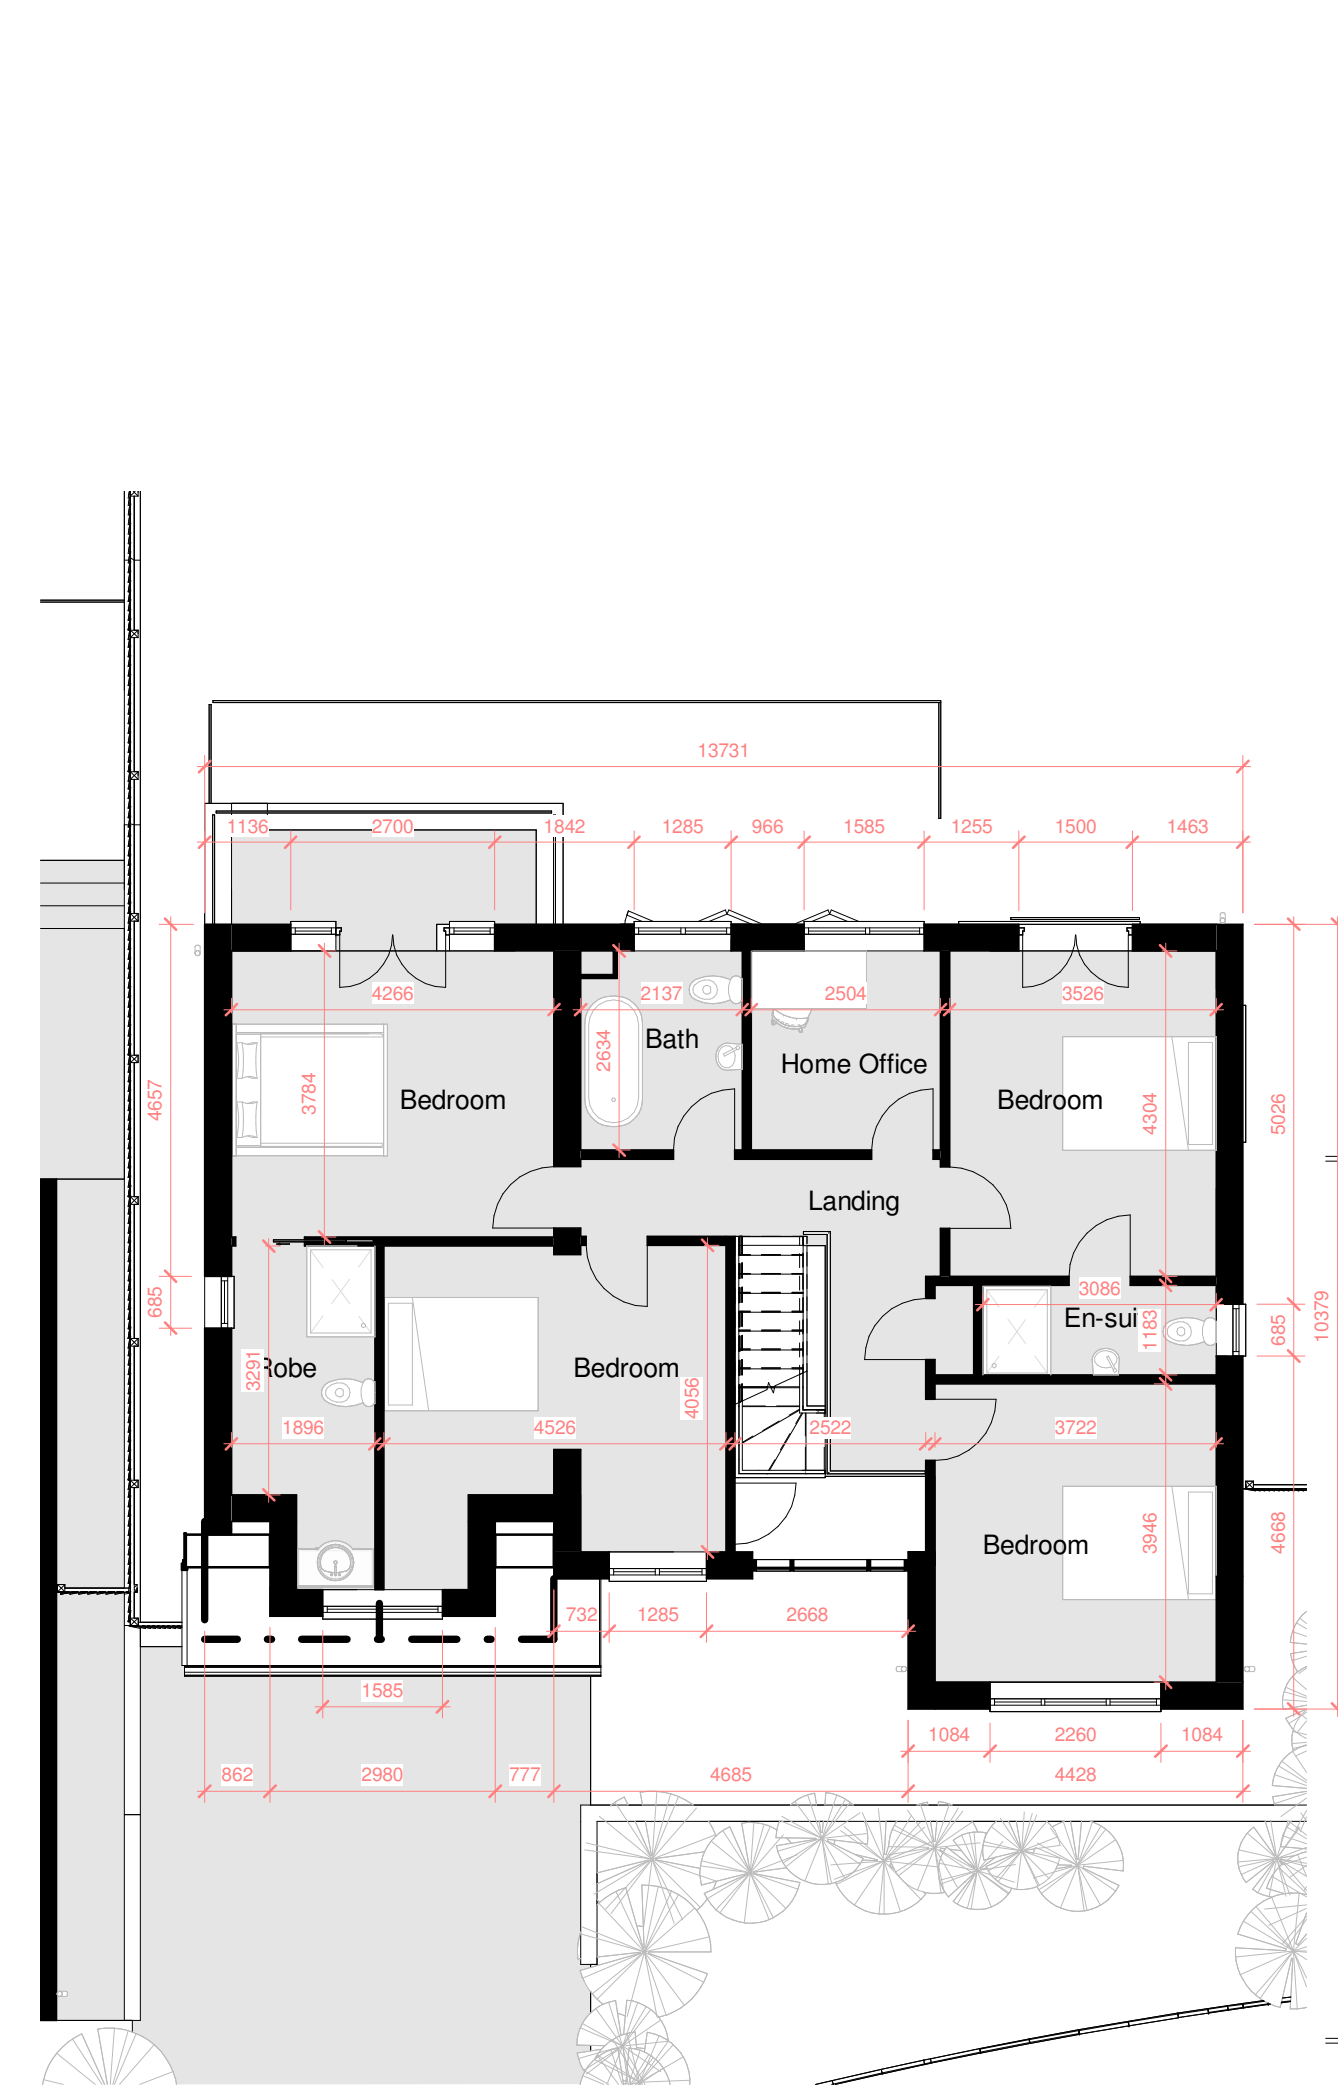

PLOT 3 - FFL
1 : 100

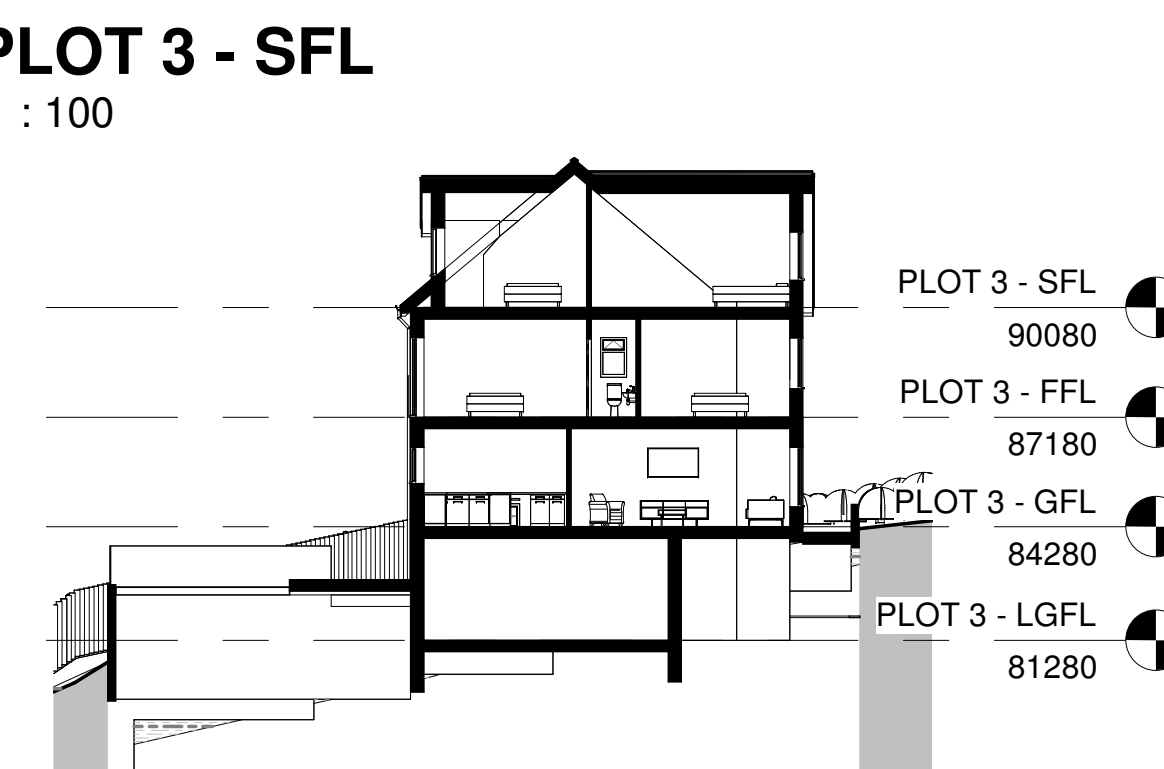

PLOT 3 - SFL
1 : 100




FRONT VIEW



REAR VIEW



REAR VIEW 2

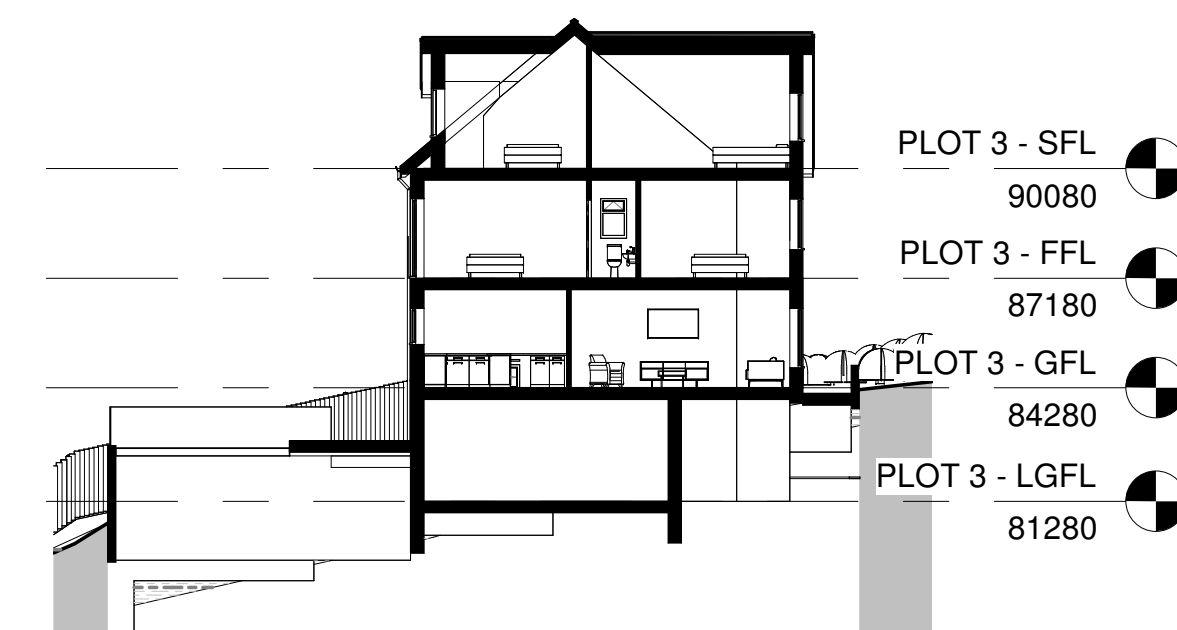

SECTION 3
1 : 200

[illegible]

STATUS	PURPOSE OF ISSUE PLANNING
--------	-------------------------------------

PLANNING

i.m. *Design Studio*

 Chartered Institute of
Architectural Technologists
Registered Practice

27 Park Avenue,
Skewen, SA106RU

PROJECT

Maes Ty Canol,
Baglan, Port Talbot

TITLE

PLOT 3 - MAES TY CANOL

CLIENT

DRAWN BY	CHECKED BY	DATE
----------	------------	------

JM	Checker	12/07/21
----	---------	----------

SCALE (@ A1)	PROJECT NUMBER
--------------	----------------

As indicated	Project Number
--------------	----------------

DRAWING NUMBER	REV
DWG. 1111	1

PL3 - A141	E
------------	---
