



**FRONT ELEVATION**  
1 : 200




**LEFT ELEVATION**  
1 : 200




### REAR ELEVATION




**RIGHT ELEVATION**  
1 : 200

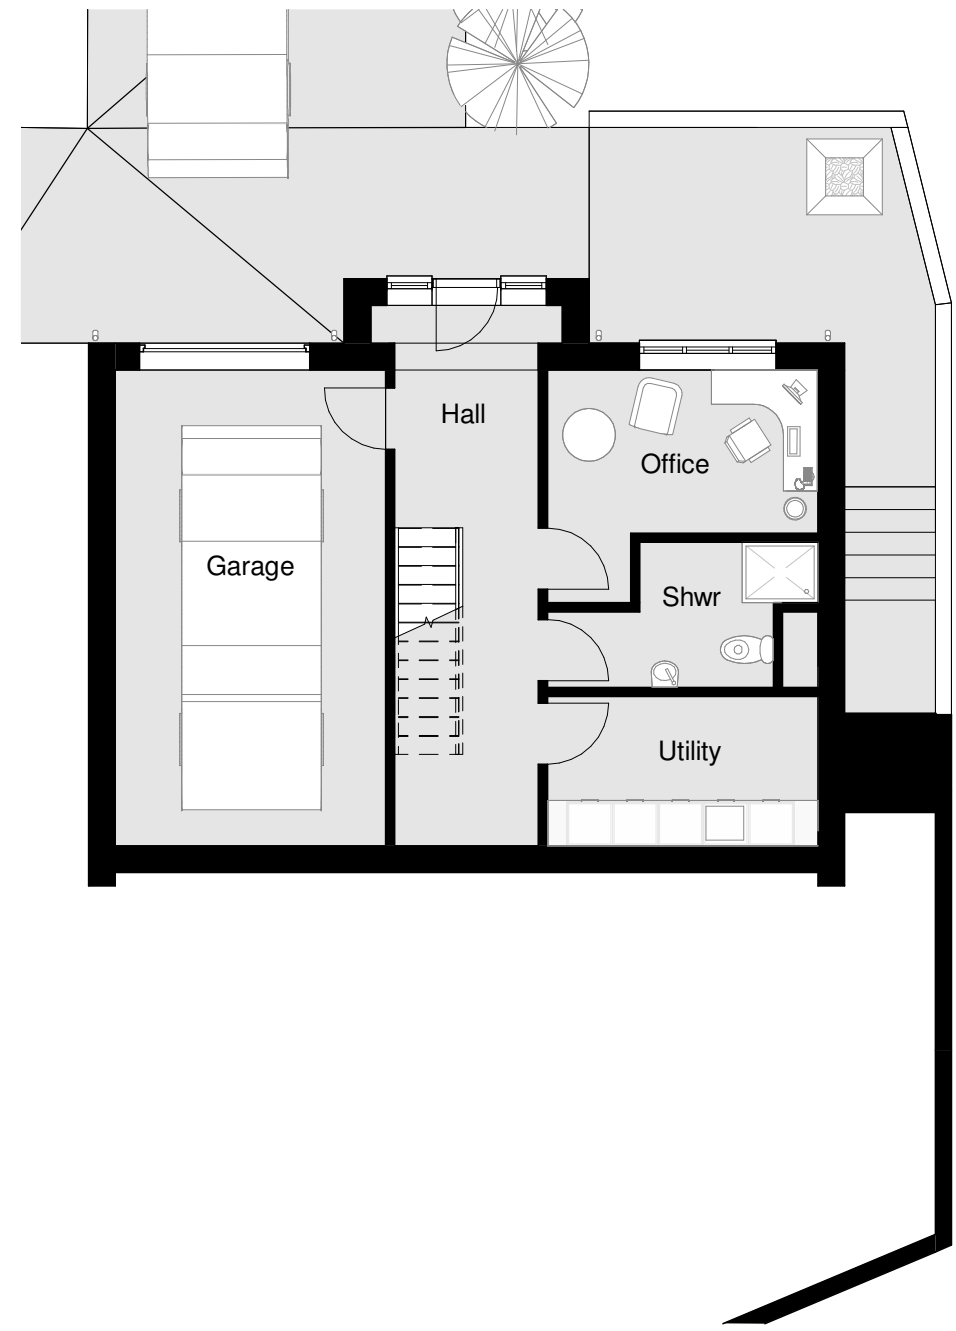

**PLOT 6 - LGFL**  
1 : 100

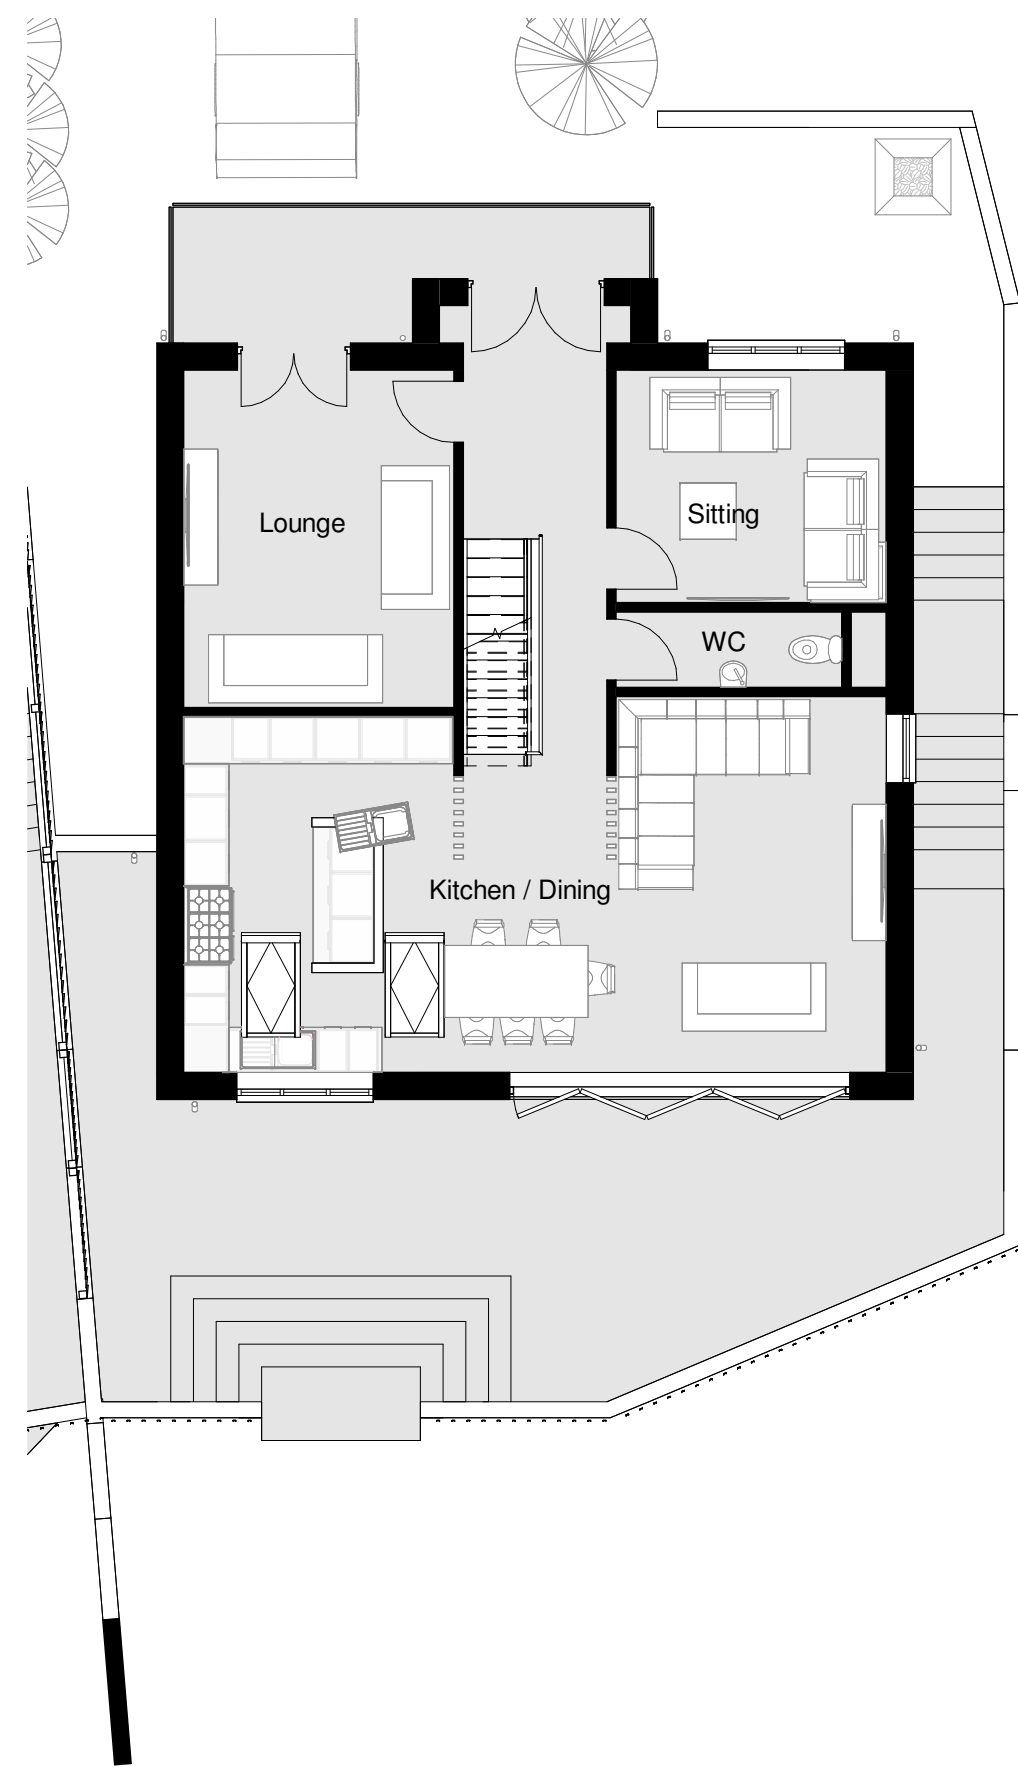

## PLOT 6 - GFL

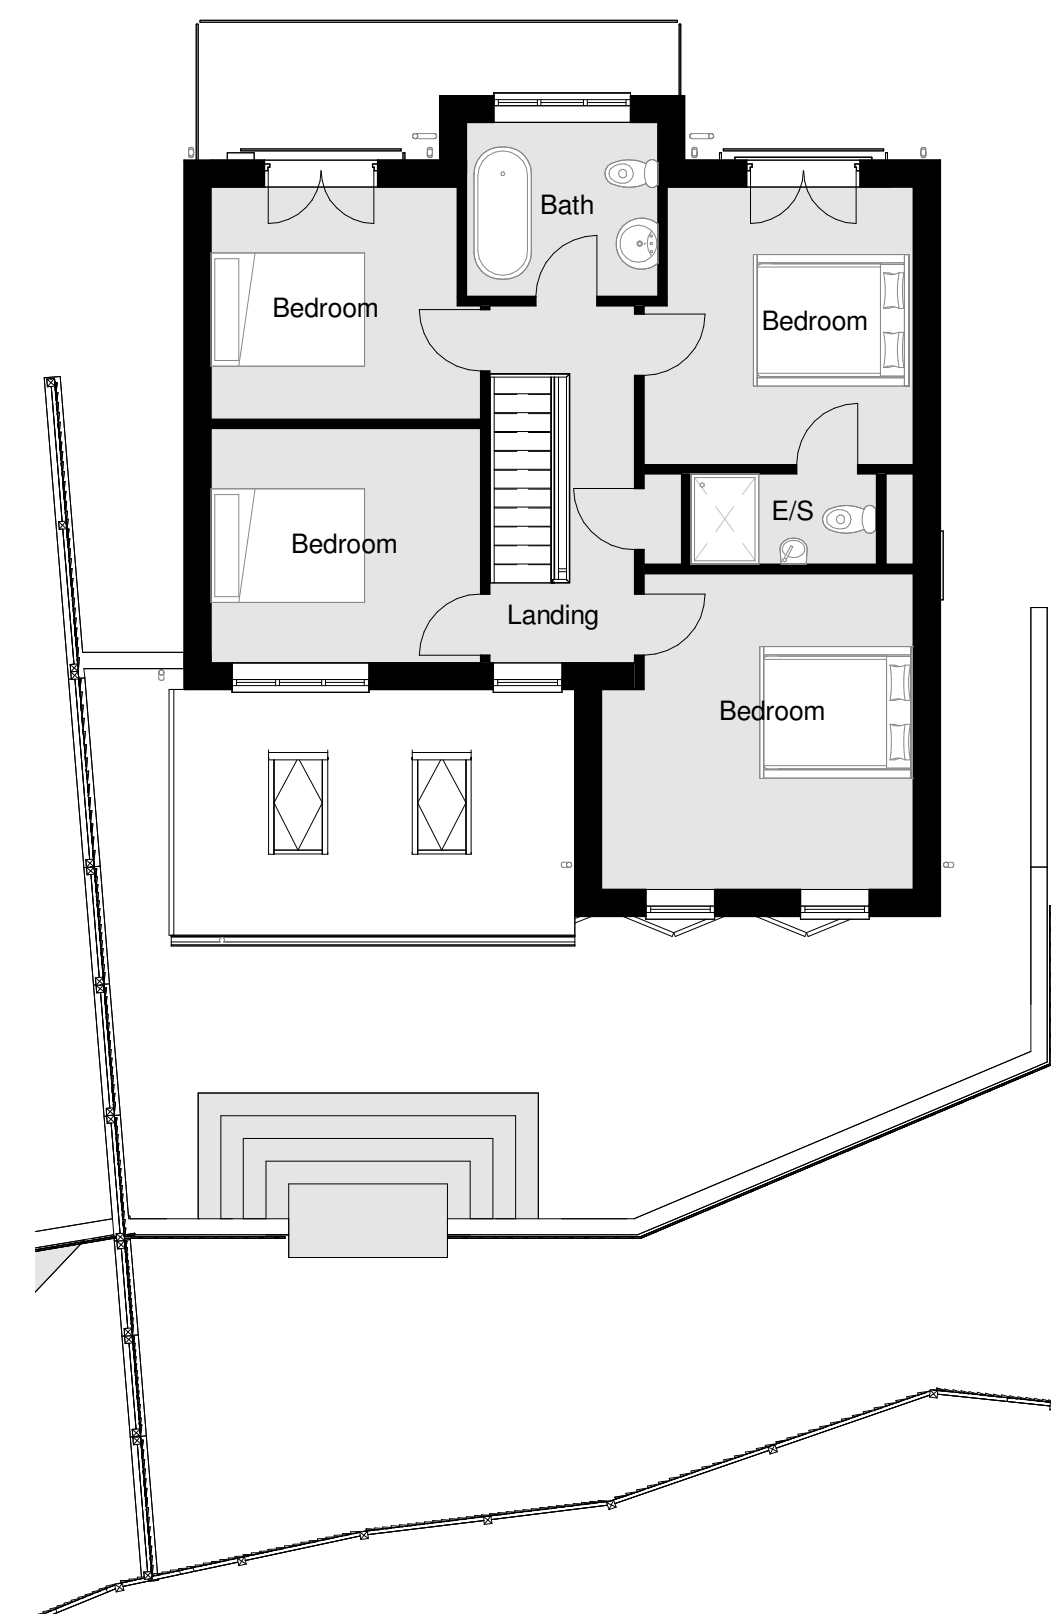

### PLOT 6 - FFL



### FRONT VIEW



**REAR VIEW 1**

[illegible]

|        |                                     |
|--------|-------------------------------------|
| STATUS | PURPOSE OF ISSUE<br><b>PLANNING</b> |
|--------|-------------------------------------|

**i.m.** *Design Studio*

 Chartered Institute of  
Architectural Technologists  
Registered Practice

*27 Park Avenue,  
Skewen, SA106RU*

PROJECT

Maes Ty Canol,  
Baglan, Port Talbot

|                        |
|------------------------|
| TITLE                  |
| PLOT 6 - MAES TY CANOL |

CLIENT \_\_\_\_\_

|                                     |                                  |                  |
|-------------------------------------|----------------------------------|------------------|
| DRAWN BY<br>JM                      | CHECKED BY<br>-                  | DATE<br>28/12/21 |
| SCALE (@ A1)<br>As indicated        | PROJECT NUMBER<br>Project Number |                  |
| DRAWING NUMBER<br><b>PL6 - A141</b> |                                  | REV<br><b>B</b>  |