



FRONT ELEVATION
1 : 200




LEFT ELEVATION
1 : 200




REAR ELEVATION
1 : 200




RIGHT ELEVATION
1 : 200

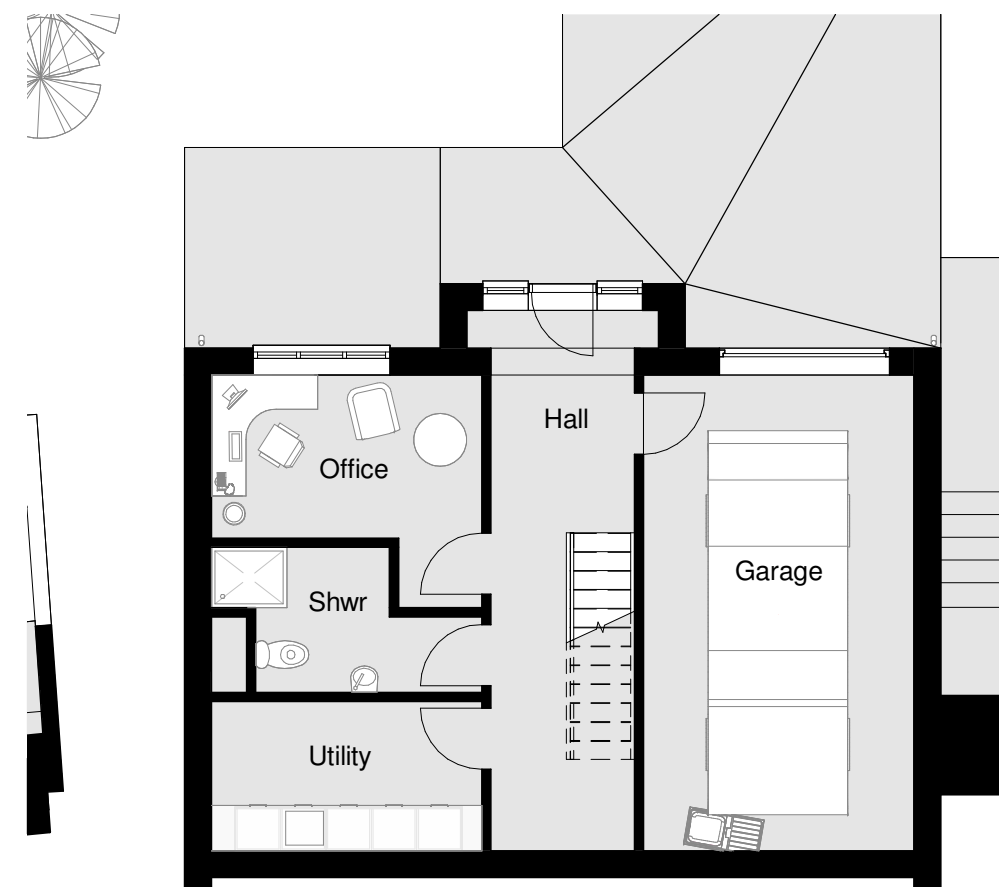

PLOT 7 - LGFL
1 : 100

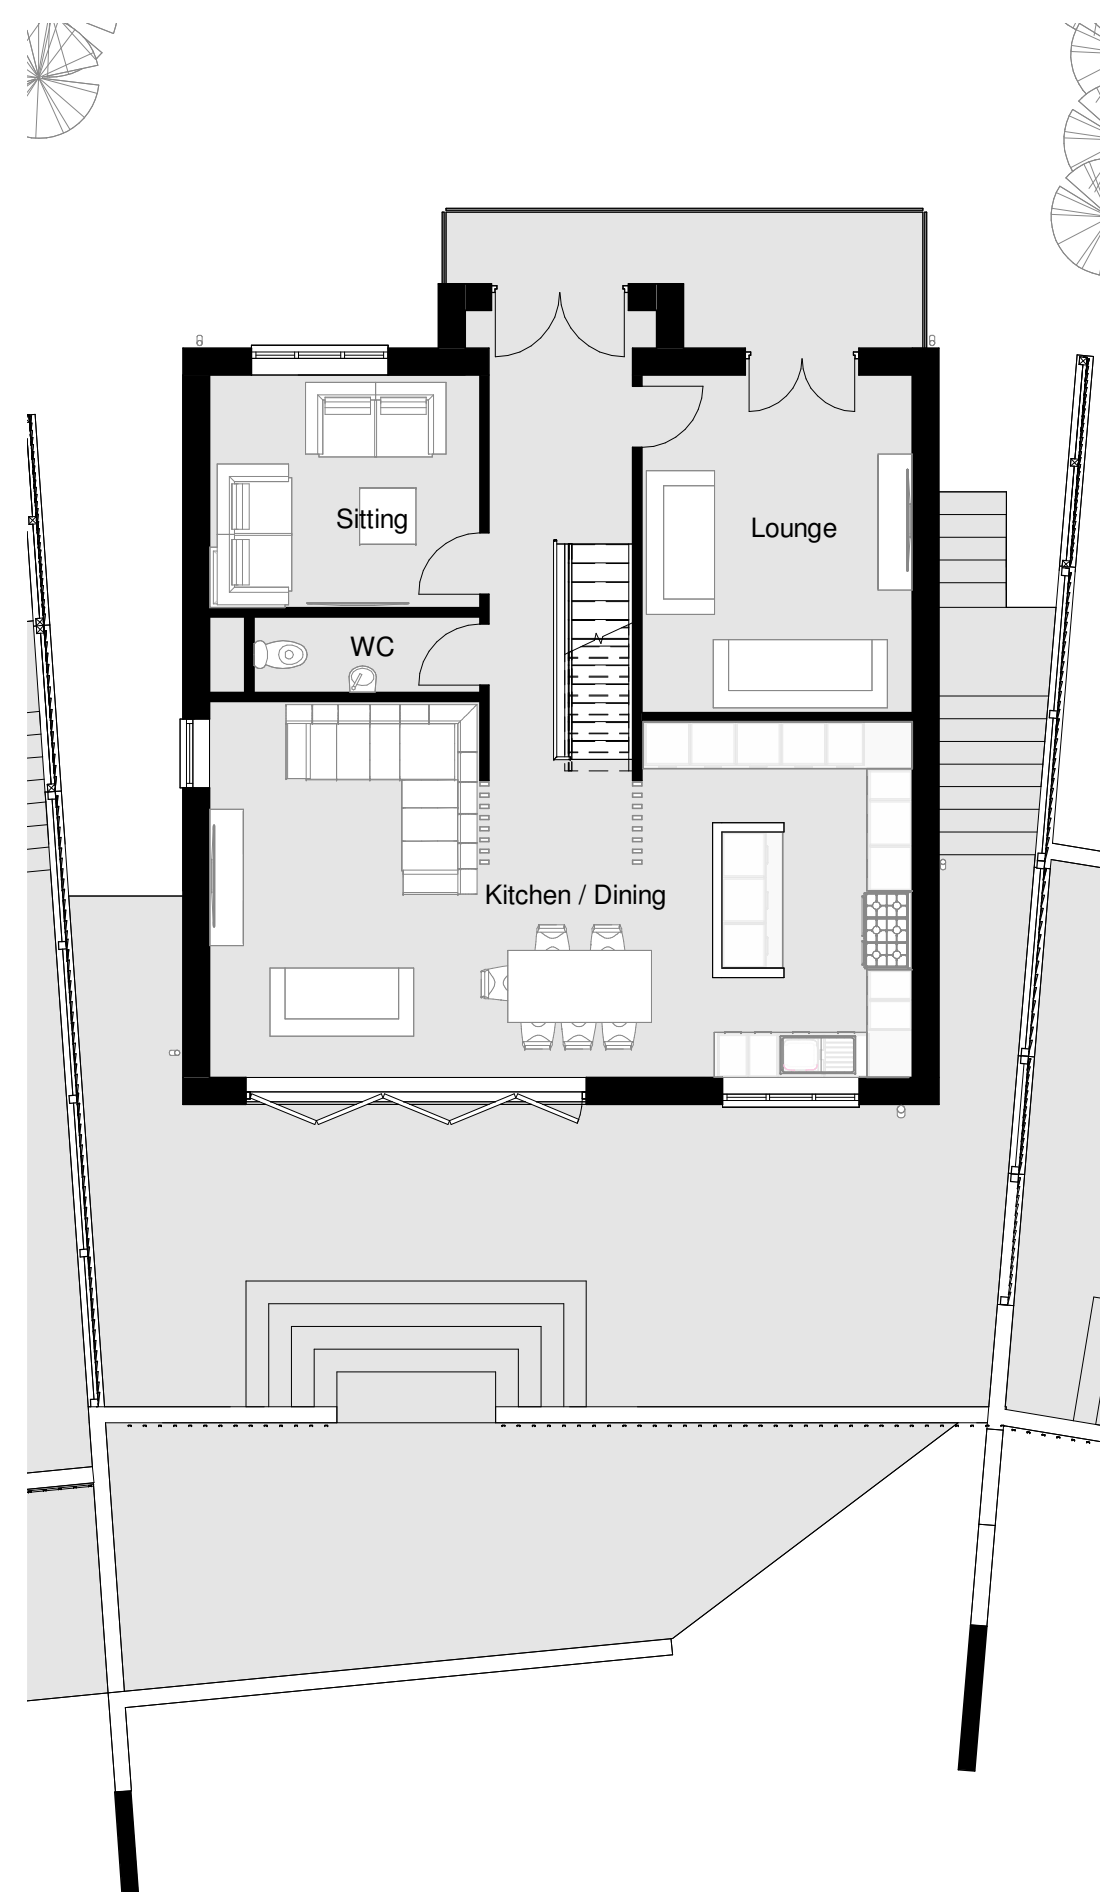

PLOT 7 - GFL
1 : 100

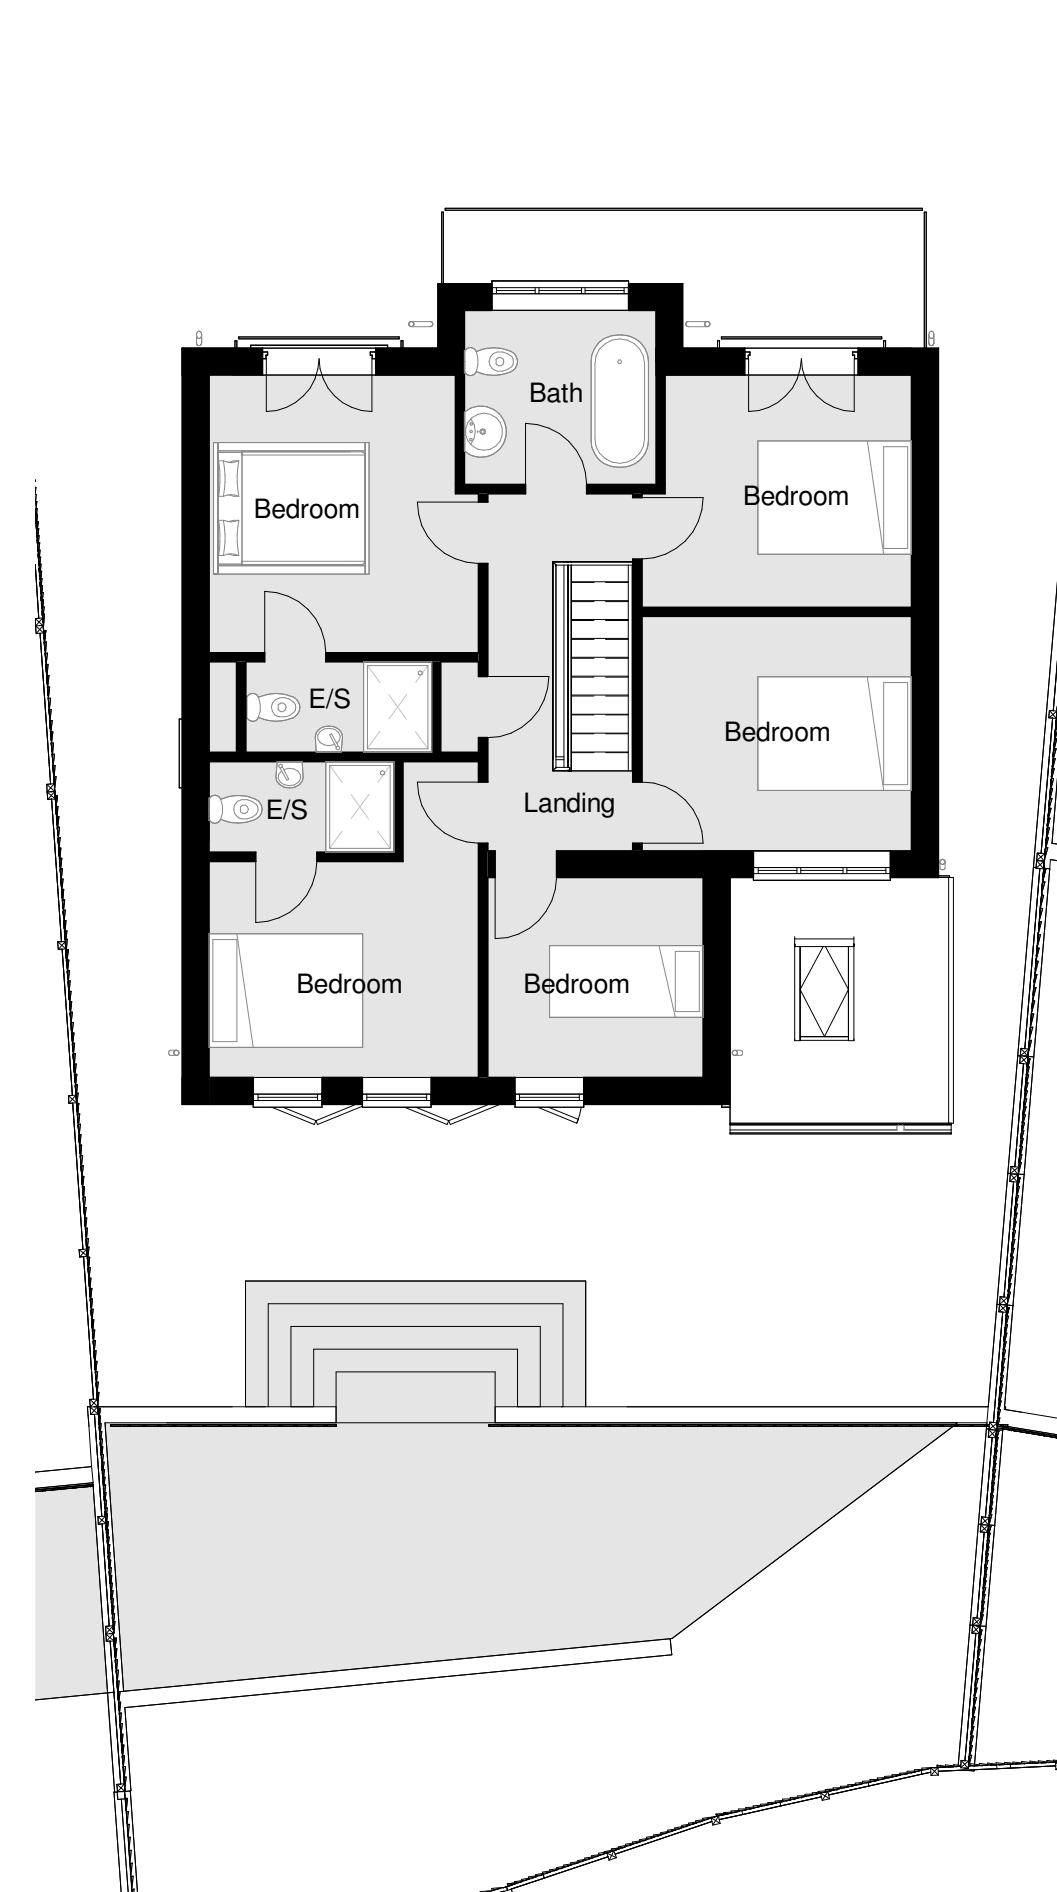

PLOT 7 - FFL
1 : 100



FRONT VIEW



REAR VIEW 1

[illegible]

STATUS	PURPOSE OF ISSUE PLANNING
--------	-------------------------------------

i.m. *Design Studio*

 Chartered Institute of
Architectural Technologists
Registered Practice

*27 Park Avenue,
Skewen, SA106RU*

PROJECT	Maes Ty Canol, Baglan, Port Talbot
---------	---

TITLE
PLOT 7 - MAES TY CANOL

CLIENT _____

DRAWN BY JM	CHECKED BY -	DATE 28/12/21
SCALE (@ A1) As indicated	PROJECT NUMBER Project Number	
DRAWING NUMBER PL7 - A141		REV B